


© COPYRIGHT
The copyright in this drawing is vested in Sheppard Robson and no license or assignment of any kind has been, or is, granted to any third party whether by provision of copies or originals or otherwise agreed in writing.

DO NOT SCALE FROM THIS DRAWING
The contractor shall check and verify all dimensions on site and report any discrepancies in writing to Sheppard Robson before proceeding work


FOR ELECTRONIC DATA ISSUE
Electronic Data / drawings are issued as "read only" and should not be interrogated for measurement. All dimensions and levels should read, only from those values stated in text on the drawing.

1. Red coloured Brick window reveal
2. Red coloured brick on SFS stud filled with non-combustible insulation
3. Non-combustible thermal insulation
4. Half brick head at 90°
5. Bronze coloured ventilation intake / exhaust perforated aluminium panel
6. Ventilation intake / exhaust
7. Bronze coloured aluminium perforated panel in front of purge vent zones
8. Fixed Double Glazing window. Bronze coloured aluminium frame
9. Back painted insulated glazed panel
10. Bronze coloured aluminium sill
11. Red brick soldier course
12. Cavity
13. Bronze coloured aluminium inward opening solid vent panel
14. SFS stud filled with non-combustible insulation
15. Internal plasterboard lining

REV.	DATE	AMENDMENT
P01	06/06/2023	Issued for 'Planning'
P02	10/11/2023	PBSA block updated to MCC comments. Proportion of metal cladding reduced and repaced with brickwork

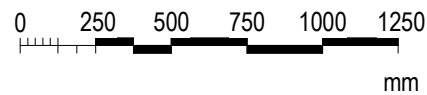

KEYPLAN

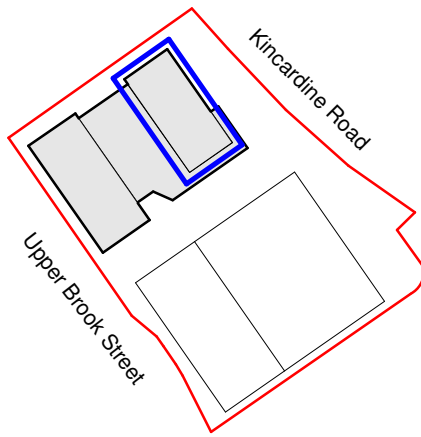

CLIENT



SHEPPARD ROBSON


27th Floor City Tower Piccadilly Plaza Manchester M1 4BT
T: +44 (0)161 233 8900 E: enquiries@sheppardrobson.com

PROJECT
Upper Brook Street Masterplan - McLaren/Kadans

SCALE@A1	DATE	ORIGINATOR	CHECKED	AUTHORISED
1 : 25	10/11/2023	SD	ET	RG

External Envelope PBSA Typical Bay Study - Kincardine Block

STATUS	PURPOSE FOR ISSUE	SR NO.
S2	Planning	6601
DRAWING NO.		REV.
UBS -SRA-SA-XX-DR-A-02-420		P02

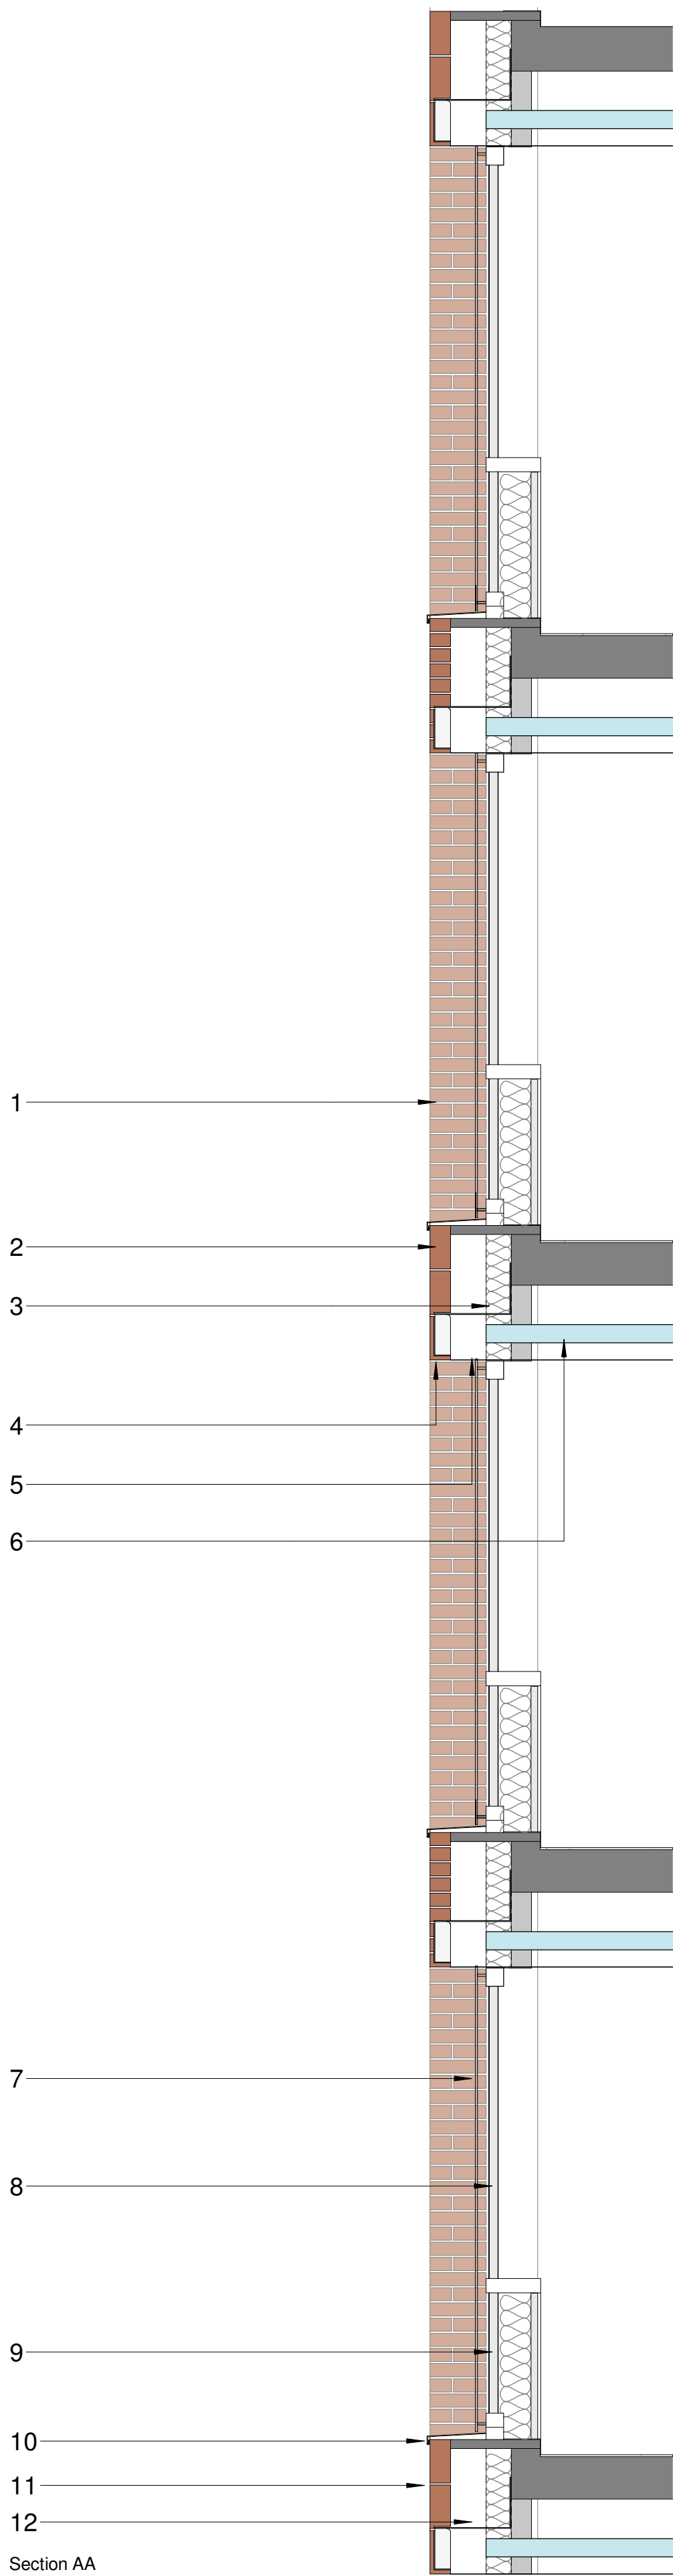

Section AA



A

