


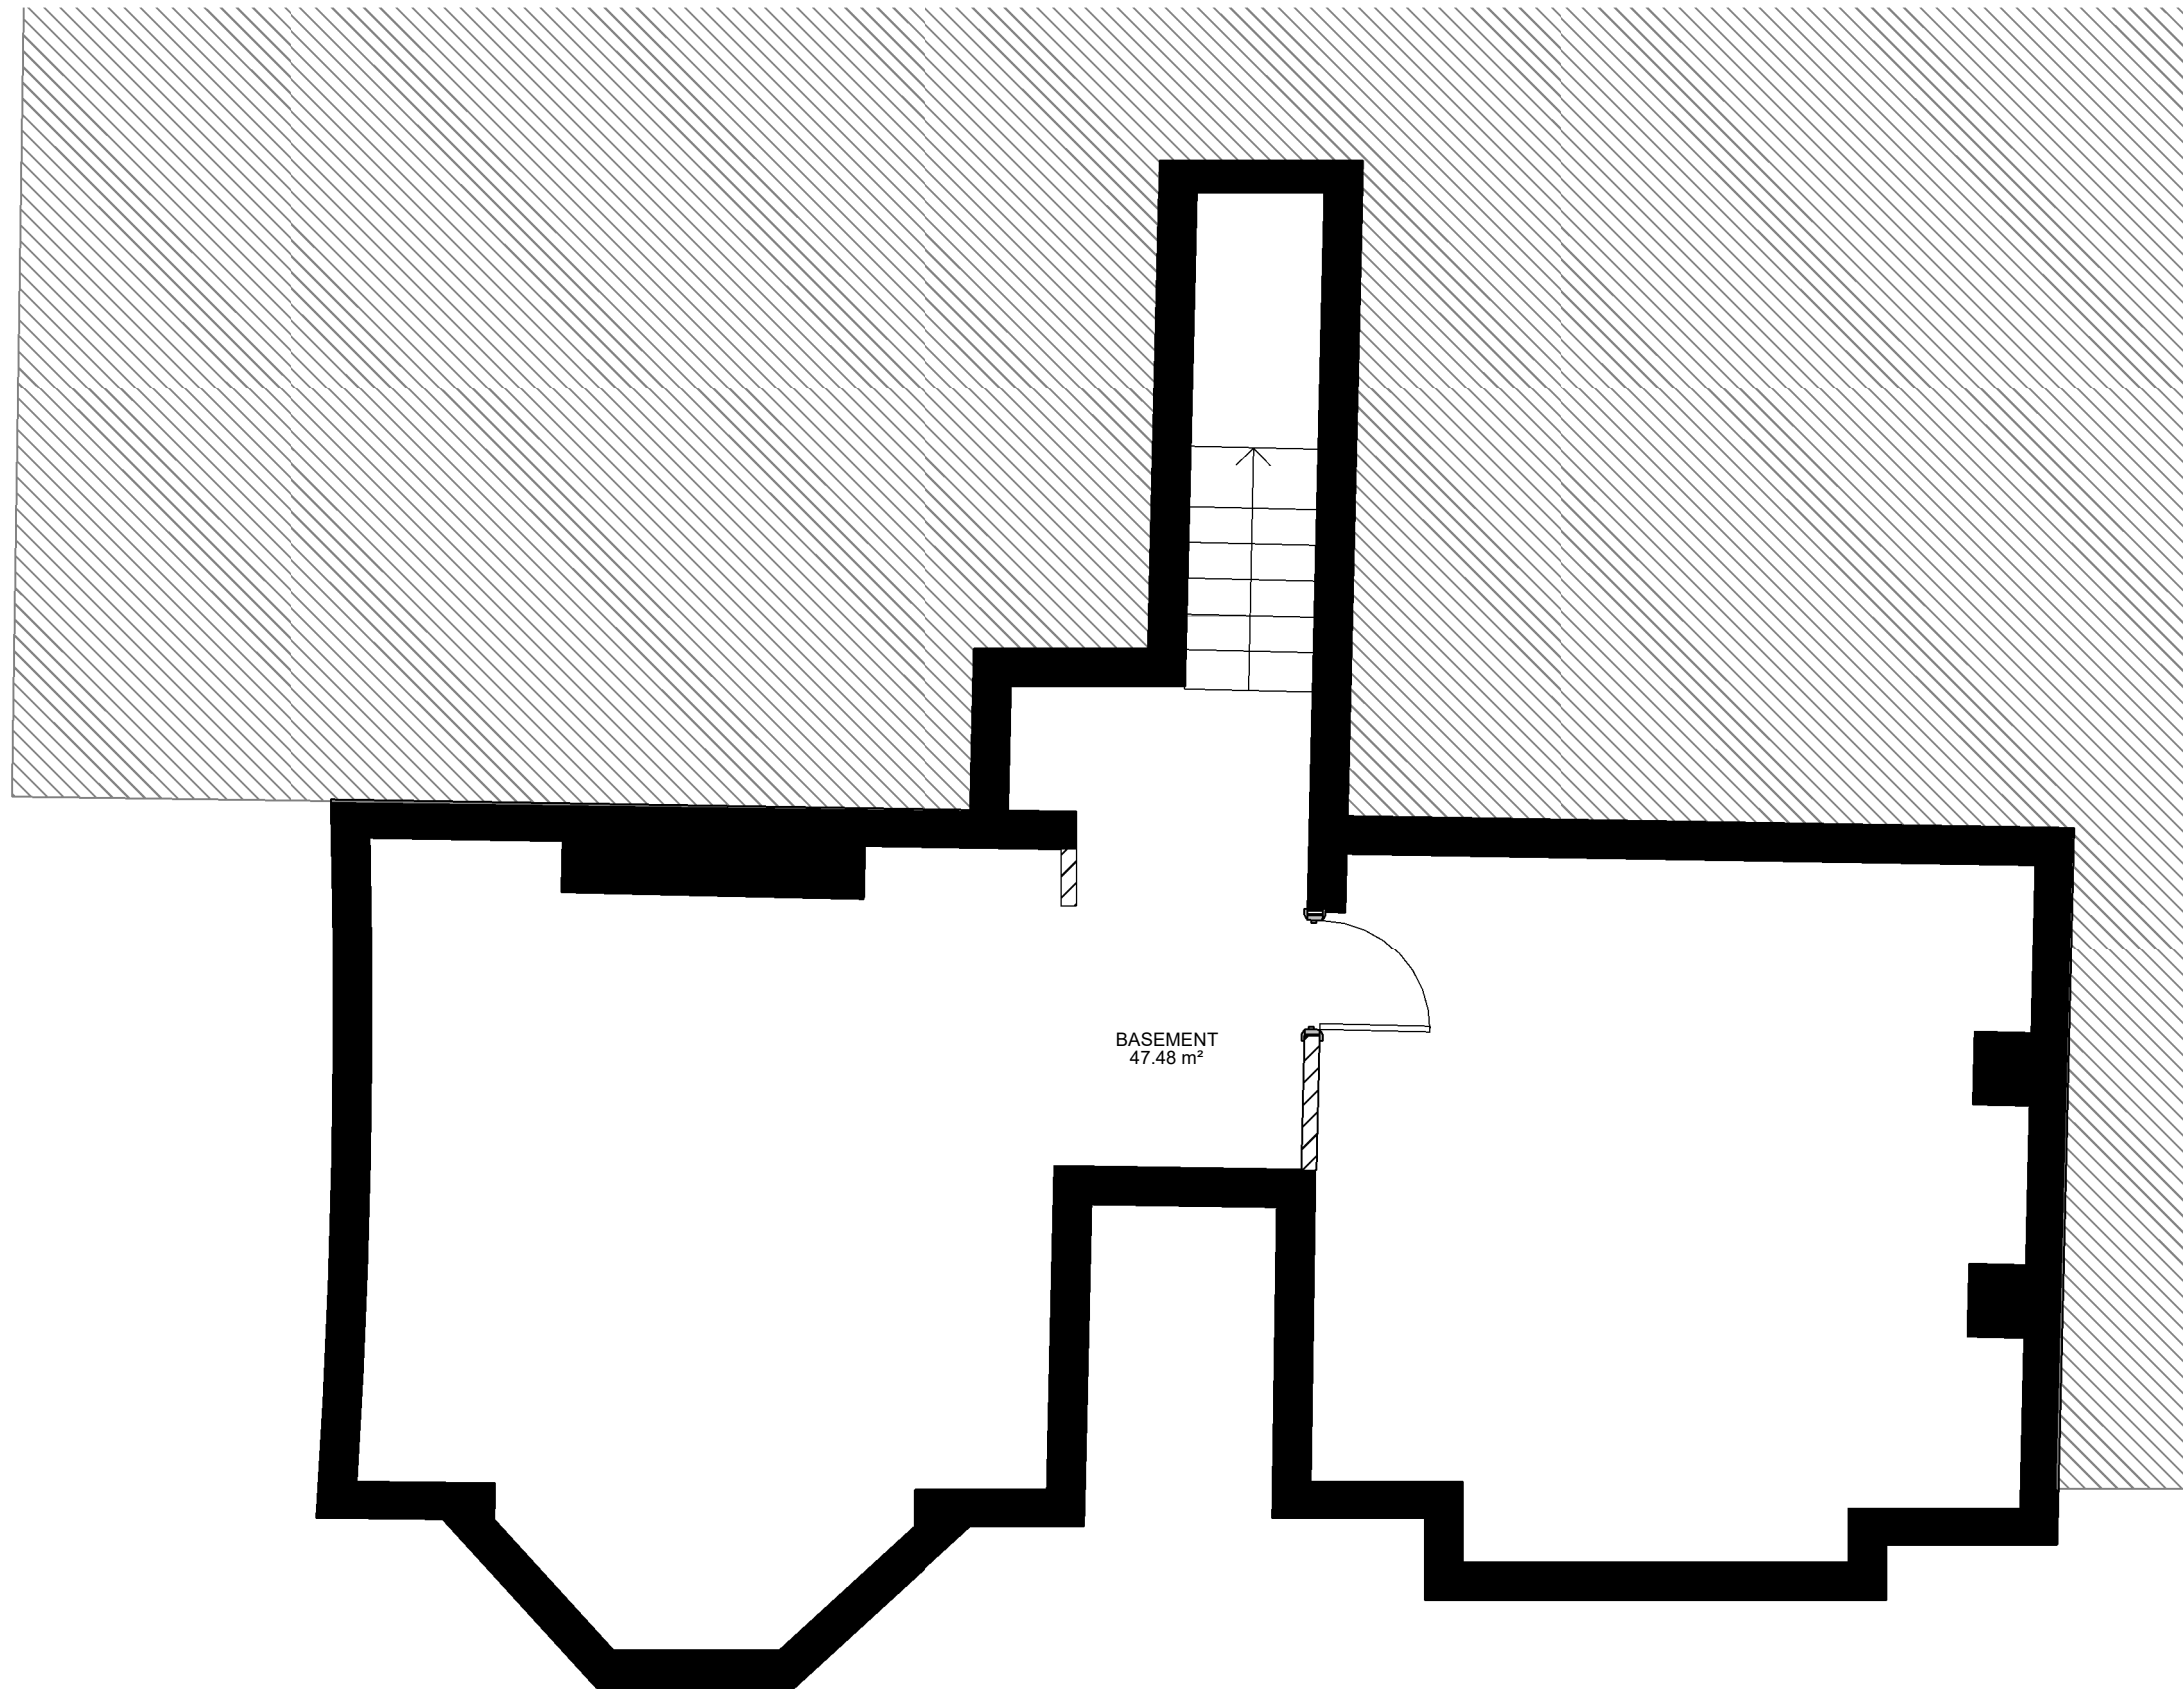

WALL GRAPHIC TYPES

- Existing Structural Walls
- Existing Internal Walls
- Proposed Walls

CO1	Tender Issue	27/10/2023	RK, LM	WM
Rev	Description	Revision Date	Issued by	Issued to

Jacobs
5 First Street, Manchester, M15 4GU
Tel: +44 (0)161 235 6000 Fax: +44(0)161 235 6001
www.jacobs.com

Client

**MANCHESTER CITY COUNCIL**

Project

LAHF - 1 Gransmoor Avenue

Drawing title

Proposed Basement


Drawing Status	Tender Issue	Suitability
Scale	1 : 50 @ A3	DO NOT SCALE
Jacobs No.	B2466600	Rev
Client No.		CO1

Drawing Number

B2466600-JAC-01G-B1-DR-ID-1009

© Copyright 2020 Jacobs U.K. Limited. The concepts and information contained in this document are the property of Jacobs. Use or copying of this document in whole or in part without the written permission of Jacobs constitutes an infringement of copyright. Limitation: This drawing has been prepared on behalf of, and for the exclusive use of, Jacobs' Client, and is subject to, and issued in accordance with, the provisions of the contract between Jacobs and the Client. Jacobs accepts no liability or responsibility whatsoever for, or in respect of, any use of, or reliance upon, this drawing by any third party.



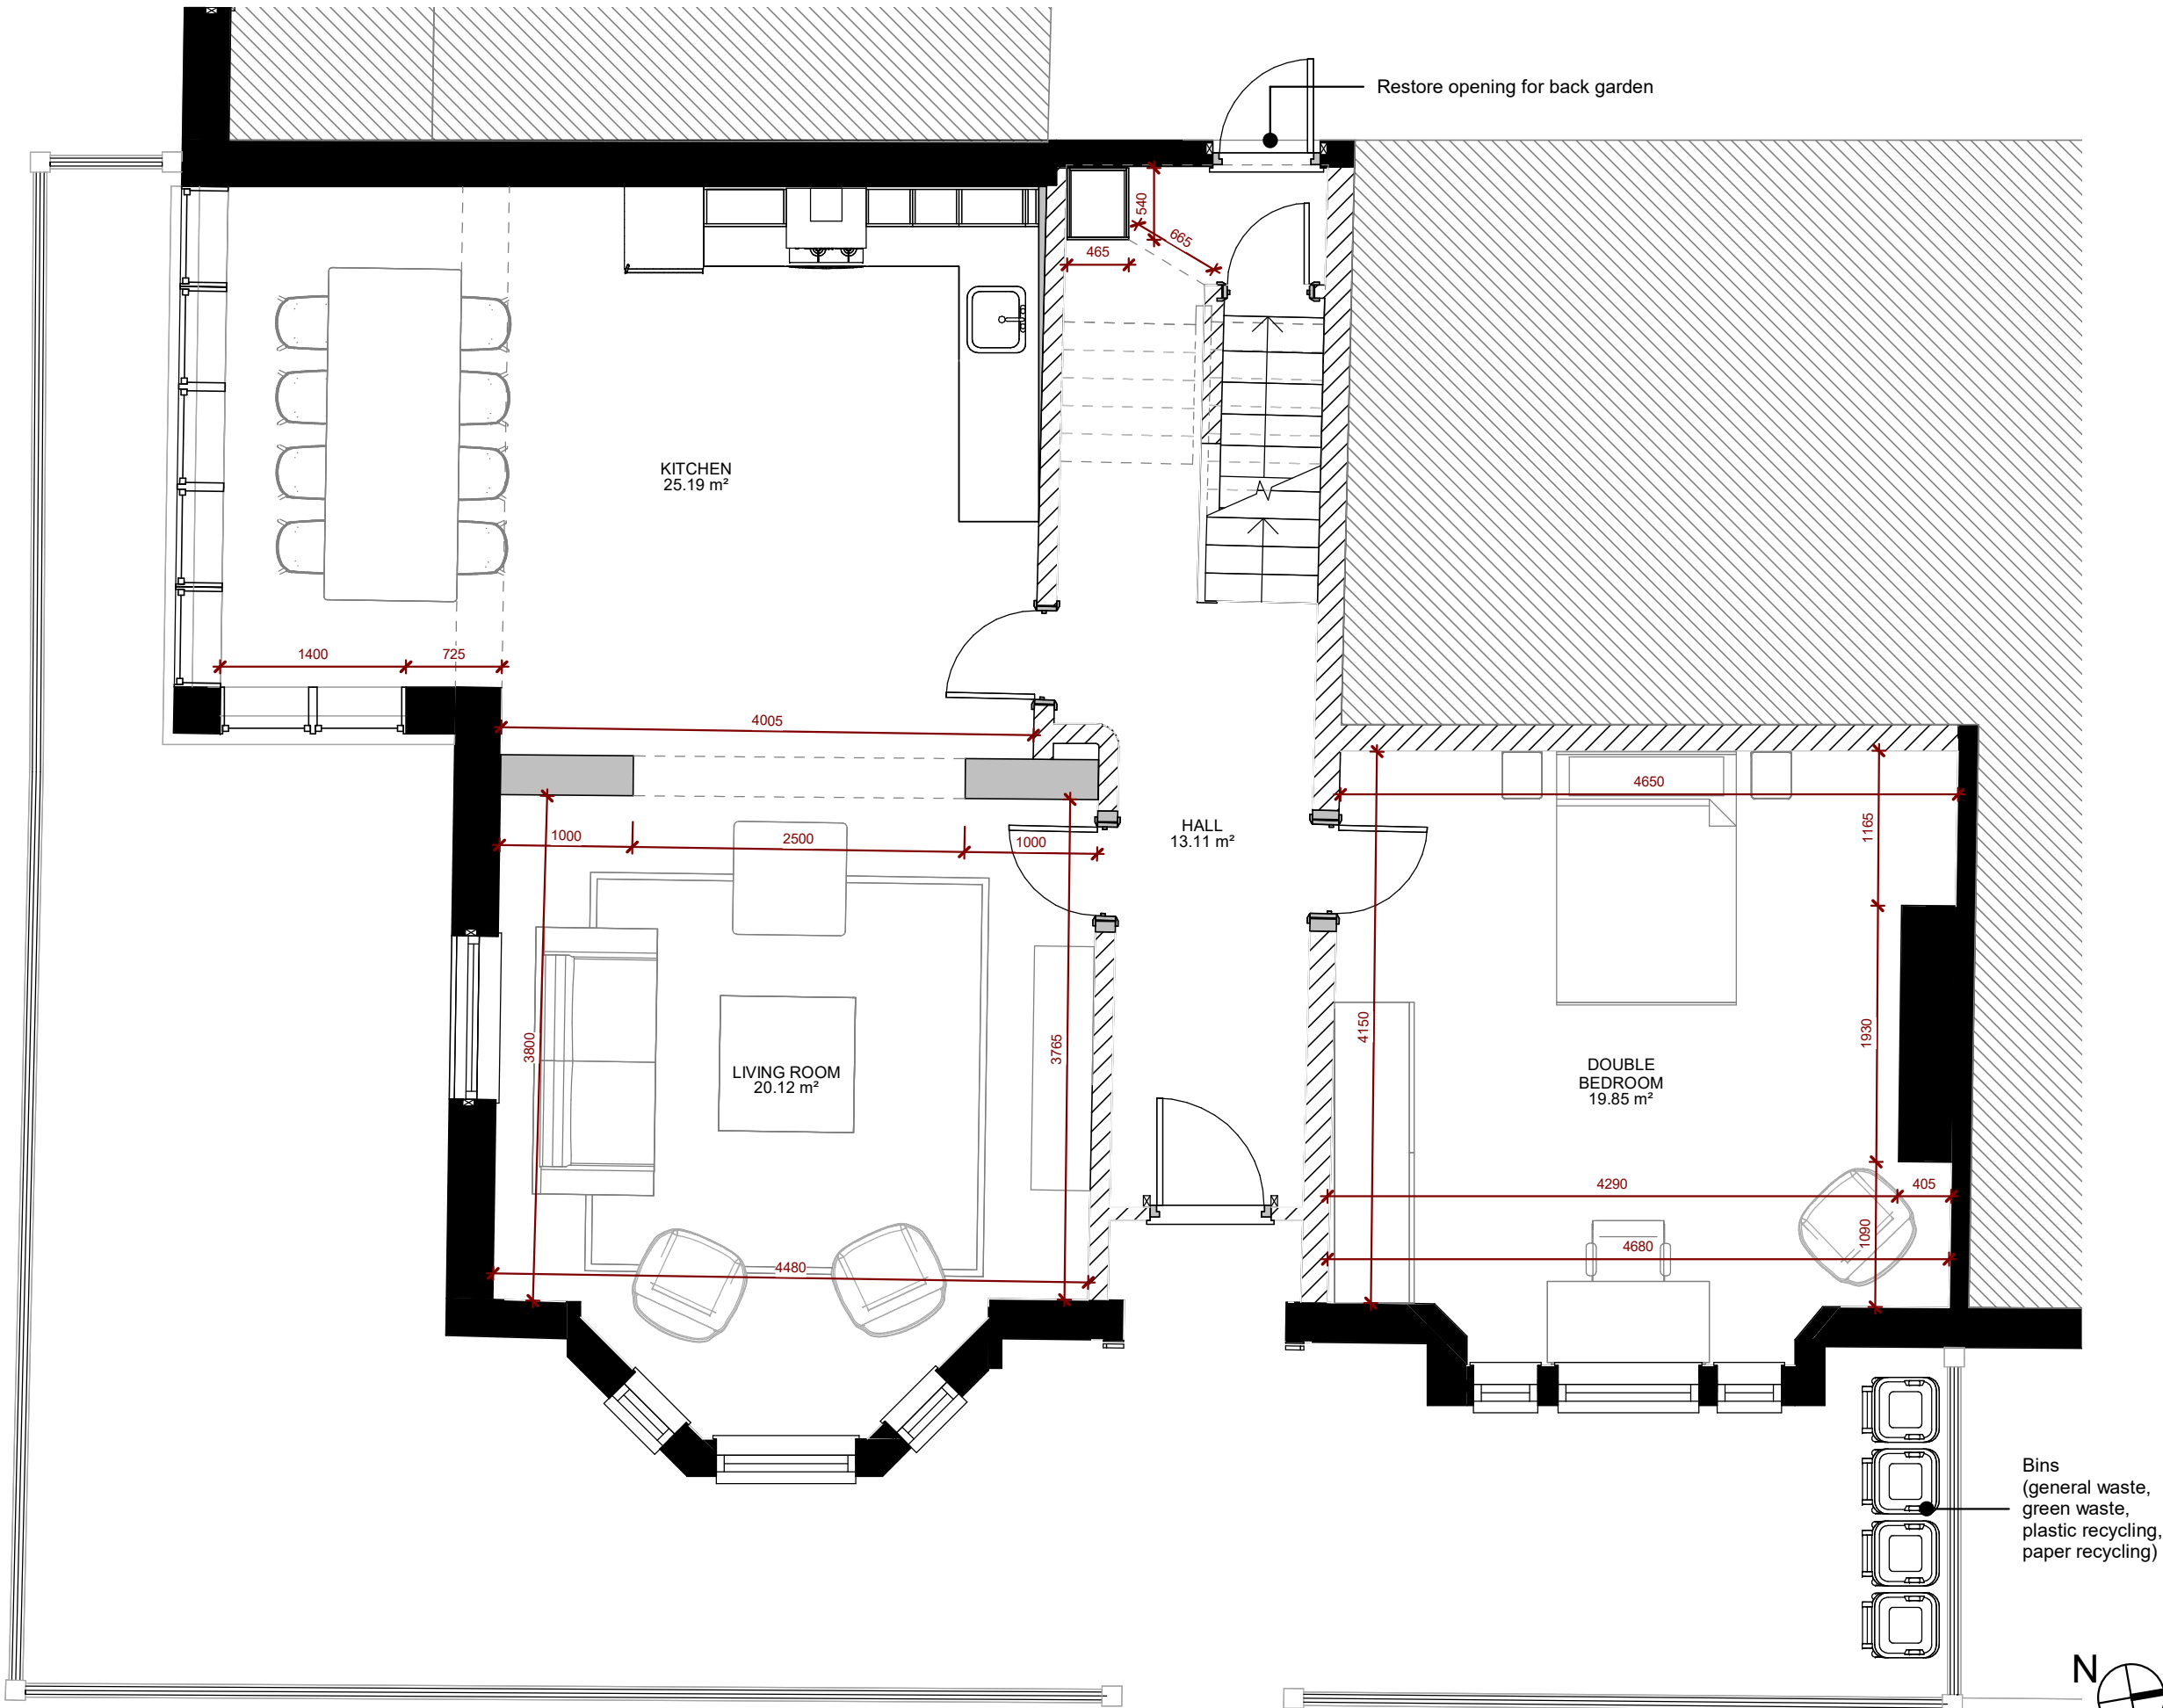

- NOTES:**
1. Kitchen design to be further developed by vendor. Drawings to be confirmed by Jacobs and in coordination with Client.
 2. All furniture shown indicative only.

WALL GRAPHIC TYPES

- Existing Structural Walls
- Existing Internal Walls
- Proposed Walls

Rev	Description	Revision Date	Issued by	Issued to
C04	Planning Application Updates	22/11/2022	LM	WM
C03	Tender Review Updates	13/11/2023	KK	WM
C02	Tender Update	03/11/2023	KK	WM
C01	Tender Issue	27/10/2023	KK, LM	WM

Jacobs
5 First Street, Manchester, M15 4GU
Tel: +44 (0)161 235 6000 Fax: +44(0)161 235 6001
www.jacobs.com

Client
MANCHESTER CITY COUNCIL

Project
LAHF - 1 Gransmoor Avenue

Drawing title
Proposed Ground Floor


Drawing Status
Tender Issue

Scale
1 : 50 @ A3

Drawing Number
B2466600-JAC-01G-00-DR-ID-1010

DO NOT SCALE

© Copyright 2023 Jacobs U.K. Limited. The concepts and information contained in this document are the property of Jacobs. Use or copying of this document in whole or in part without the written permission of Jacobs constitutes an infringement of copyright. Limitation: This drawing has been prepared on behalf of, and for the exclusive use of, Jacobs' Client, and is subject to, and issued in accordance with, the provisions of the contract between Jacobs and the Client. Jacobs accepts no liability or responsibility whatsoever for, or in respect of, any use of, or reliance upon, this drawing by any third party.

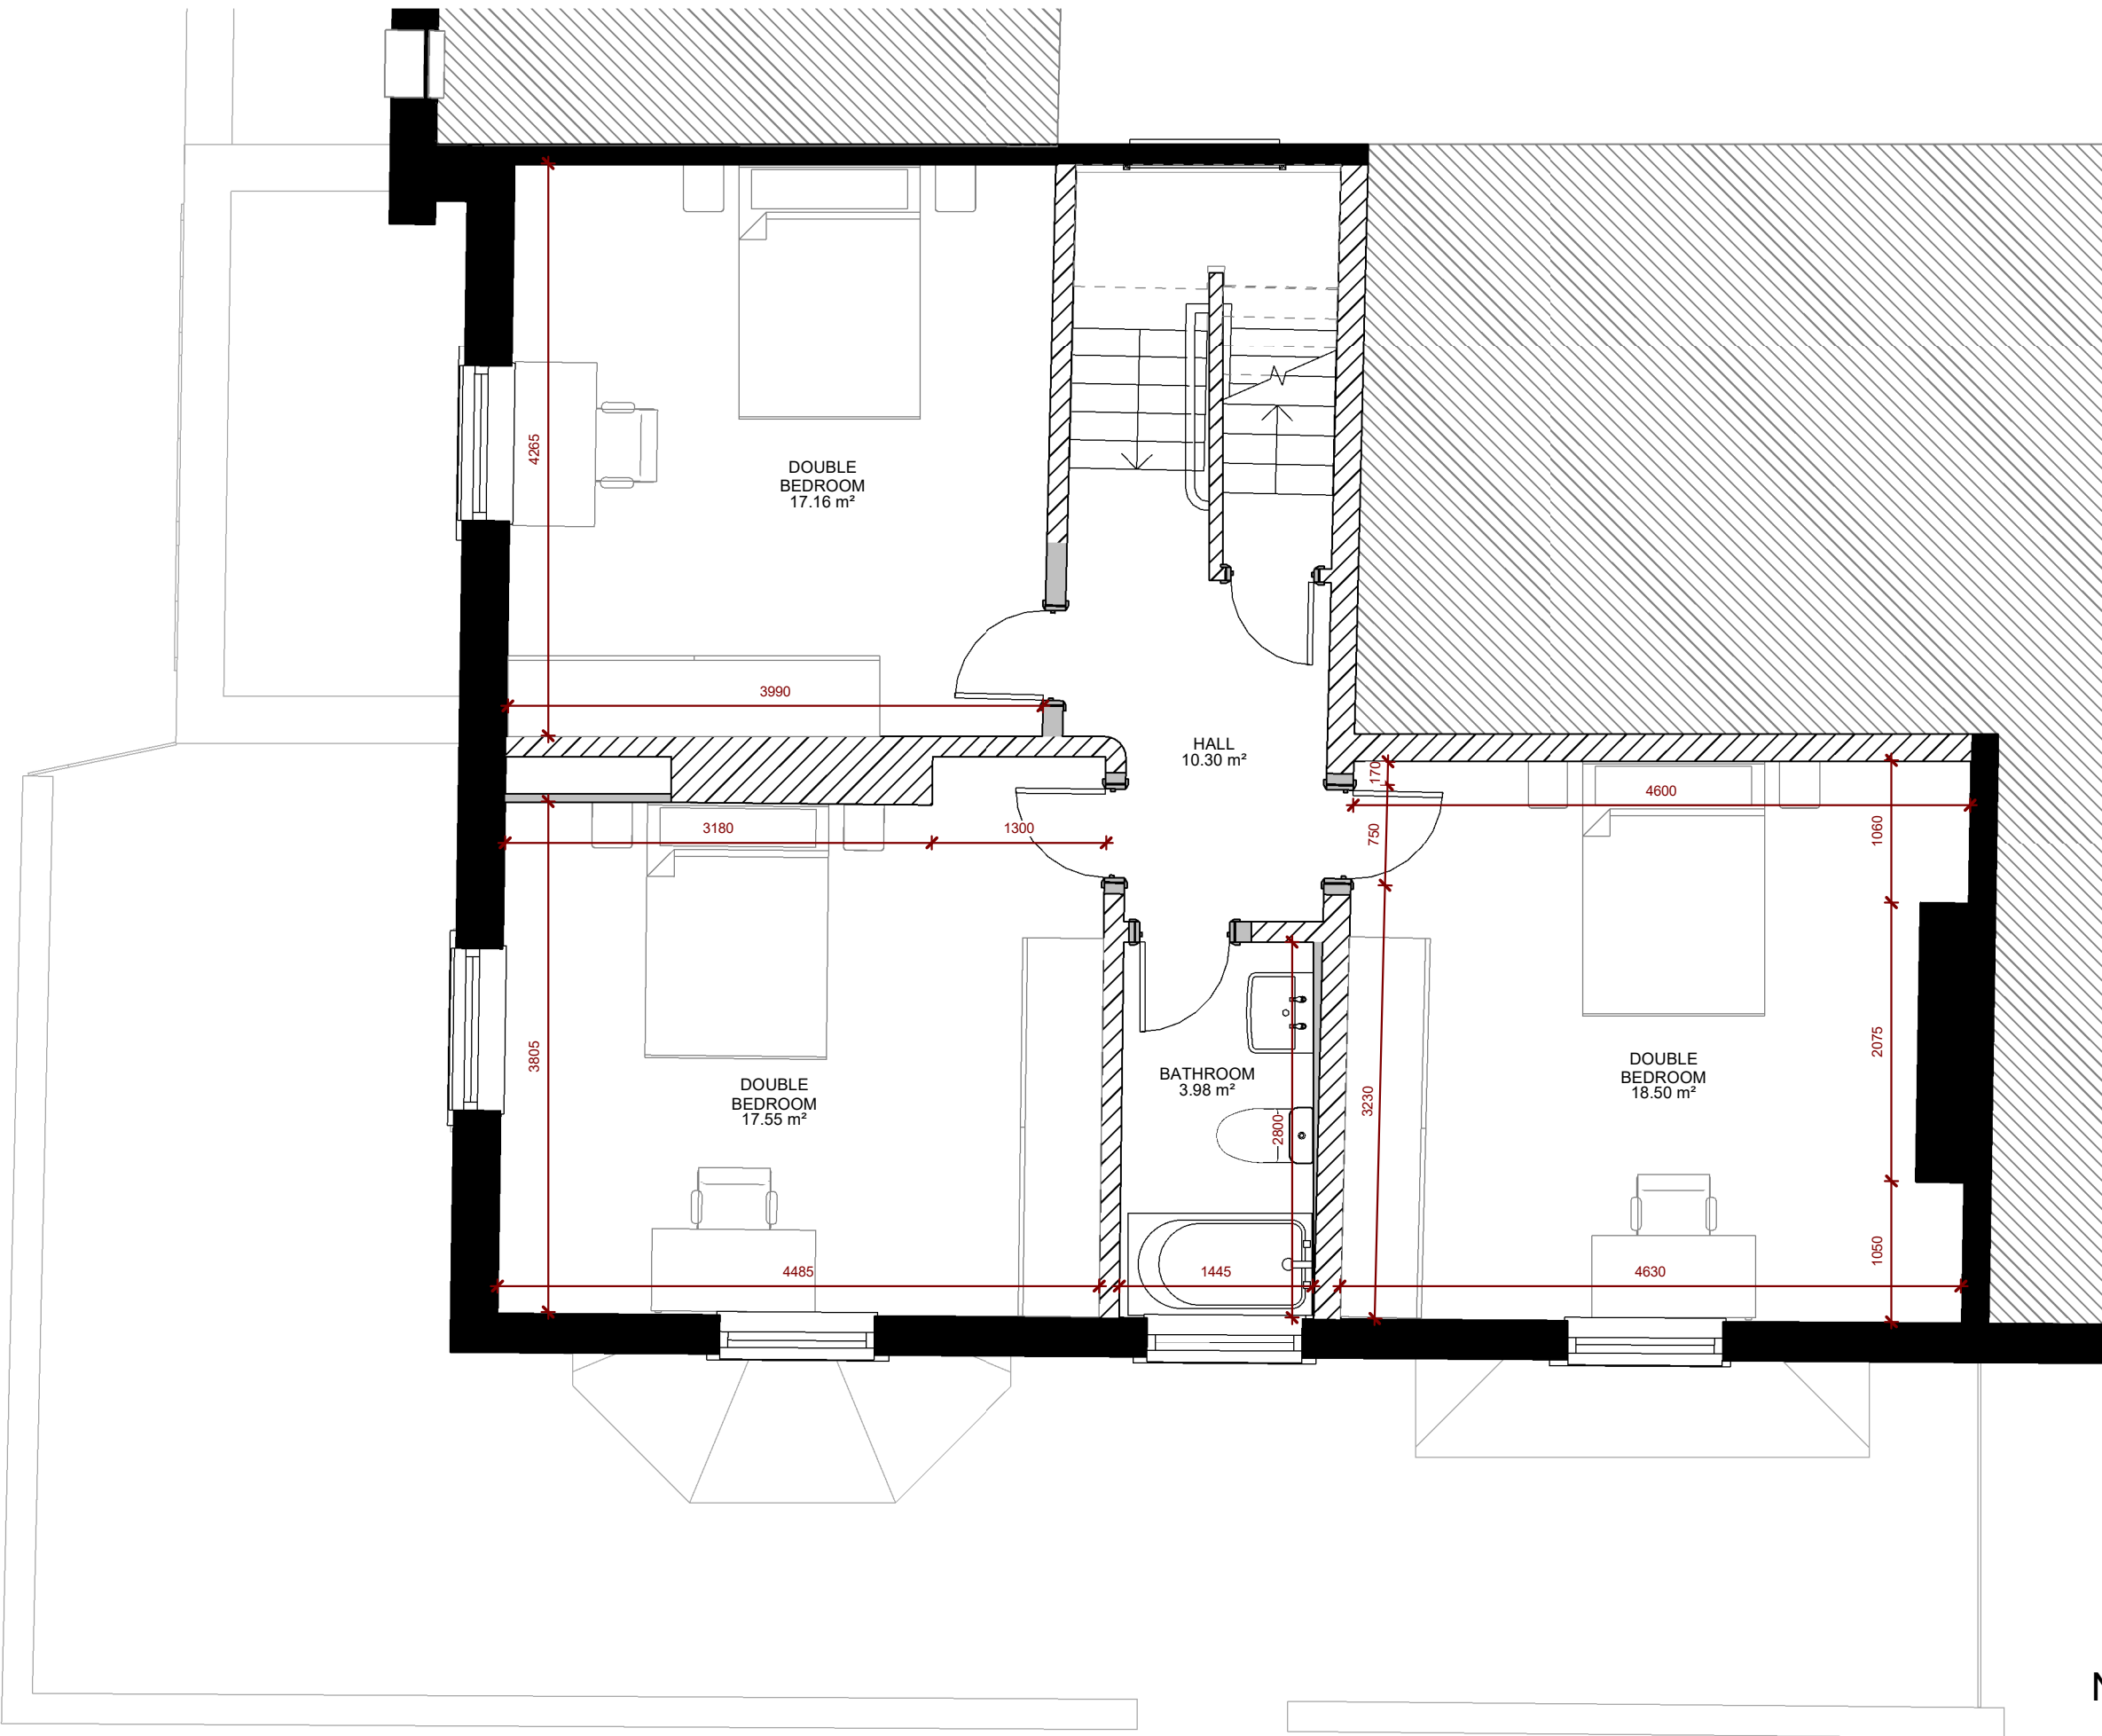

NOTES:
1. All furniture shown indicative only.

WALL GRAPHIC TYPES

- Existing Structural Walls
- Existing Internal Walls
- Proposed Walls

CO1	Tender Issue	27/10/2023	RK, LM	WM
Rev	Description	Revision Date	Issued by	Issued to

Jacobs
5 First Street, Manchester, M15 4GU
Tel: +44 (0)161 235 6000 Fax: +44(0)161 235 6001
www.jacobs.com

Client

MANCHESTER CITY COUNCIL

Project

LAHF - 1 Gransmoor Avenue

Drawing title

Proposed First Floor

Drawing Status	Tender Issue	Suitability
Scale	1 : 50 @ A3	DO NOT SCALE
Jacobs No.	B2466600	Rev
Client No.		CO1


Drawing Number

B2466600-JAC-01G-01-DR-ID-1011

© Copyright 2020 Jacobs U.K. Limited. The concepts and information contained in this document are the property of Jacobs. Use or copying of this document in whole or in part without the written permission of Jacobs constitutes an infringement of copyright. Limitation: This drawing has been prepared on behalf of, and for the exclusive use of, Jacobs' Client, and is subject to, and issued in accordance with, the provisions of the contract between Jacobs and the Client. Jacobs accepts no liability or responsibility whatsoever for, or in respect of, any use of, or reliance upon, this drawing by any third party.



New window in existing roof opening.
TBC by client

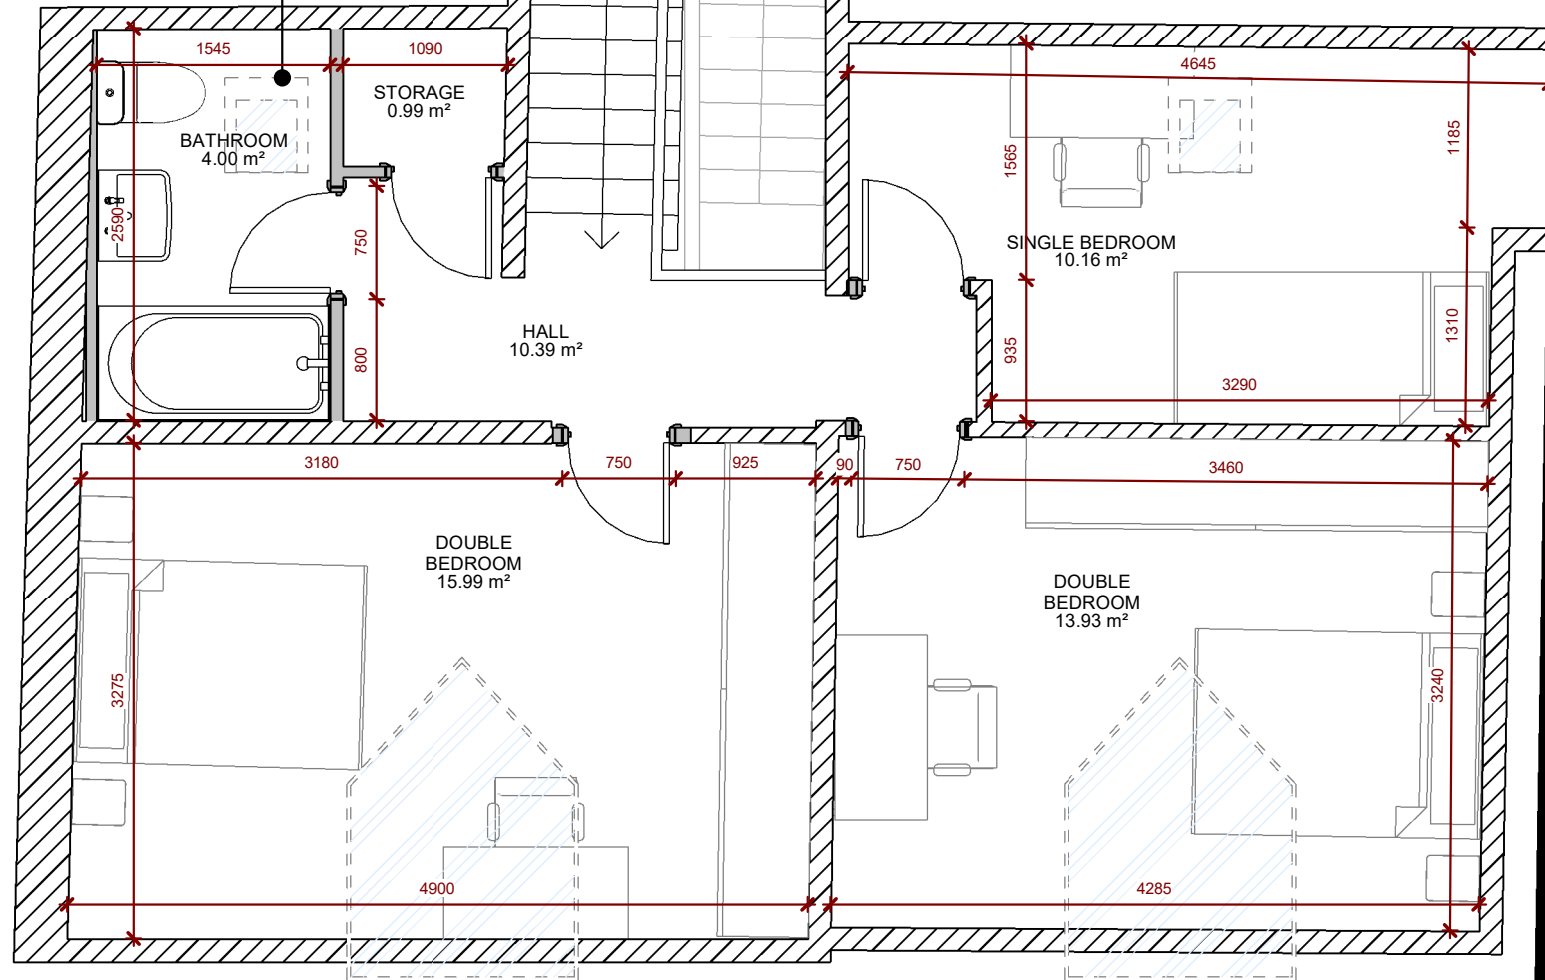

NOTES:

1. All furniture shown indicative only.

WALL GRAPHIC TYPES

- Existing Structural Walls
- Existing Internal Walls
- Proposed Walls

Rev	Description	Revision Date	Issued by	Issued to
C01	Tender Issue	27/10/2023	RK, LM	WM

Jacobs

5 First Street, Manchester, M15 4GU
Tel: +44 (0)161 235 6000 Fax: +44(0)161 235 6001
www.jacobs.com

Client

**MANCHESTER
CITY COUNCIL**

Project

LAHF - 1 Gransmoor Avenue

Drawing title

Proposed Second Floor

Drawing Status

Tender Issue

Suitability
S4

Scale

1 : 50 @ A3

DO NOT SCALE

Jacobs No.

B2466600

Client No.

Rev
C01

Drawing Number

B2466600-JAC-01G-02-DR-ID-1012

© Copyright 2020 Jacobs U.K. Limited. The concepts and information contained in this document are the property of Jacobs. Use or copying of this document in whole or in part without the written permission of Jacobs constitutes an infringement of copyright. Limitation: This drawing has been prepared on behalf of, and for the exclusive use of, Jacobs' Client, and is subject to, and issued in accordance with, the provisions of the contract between Jacobs and the Client. Jacobs accepts no liability or responsibility whatsoever for, or in respect of, any use of, or reliance upon, this drawing by any third party.

