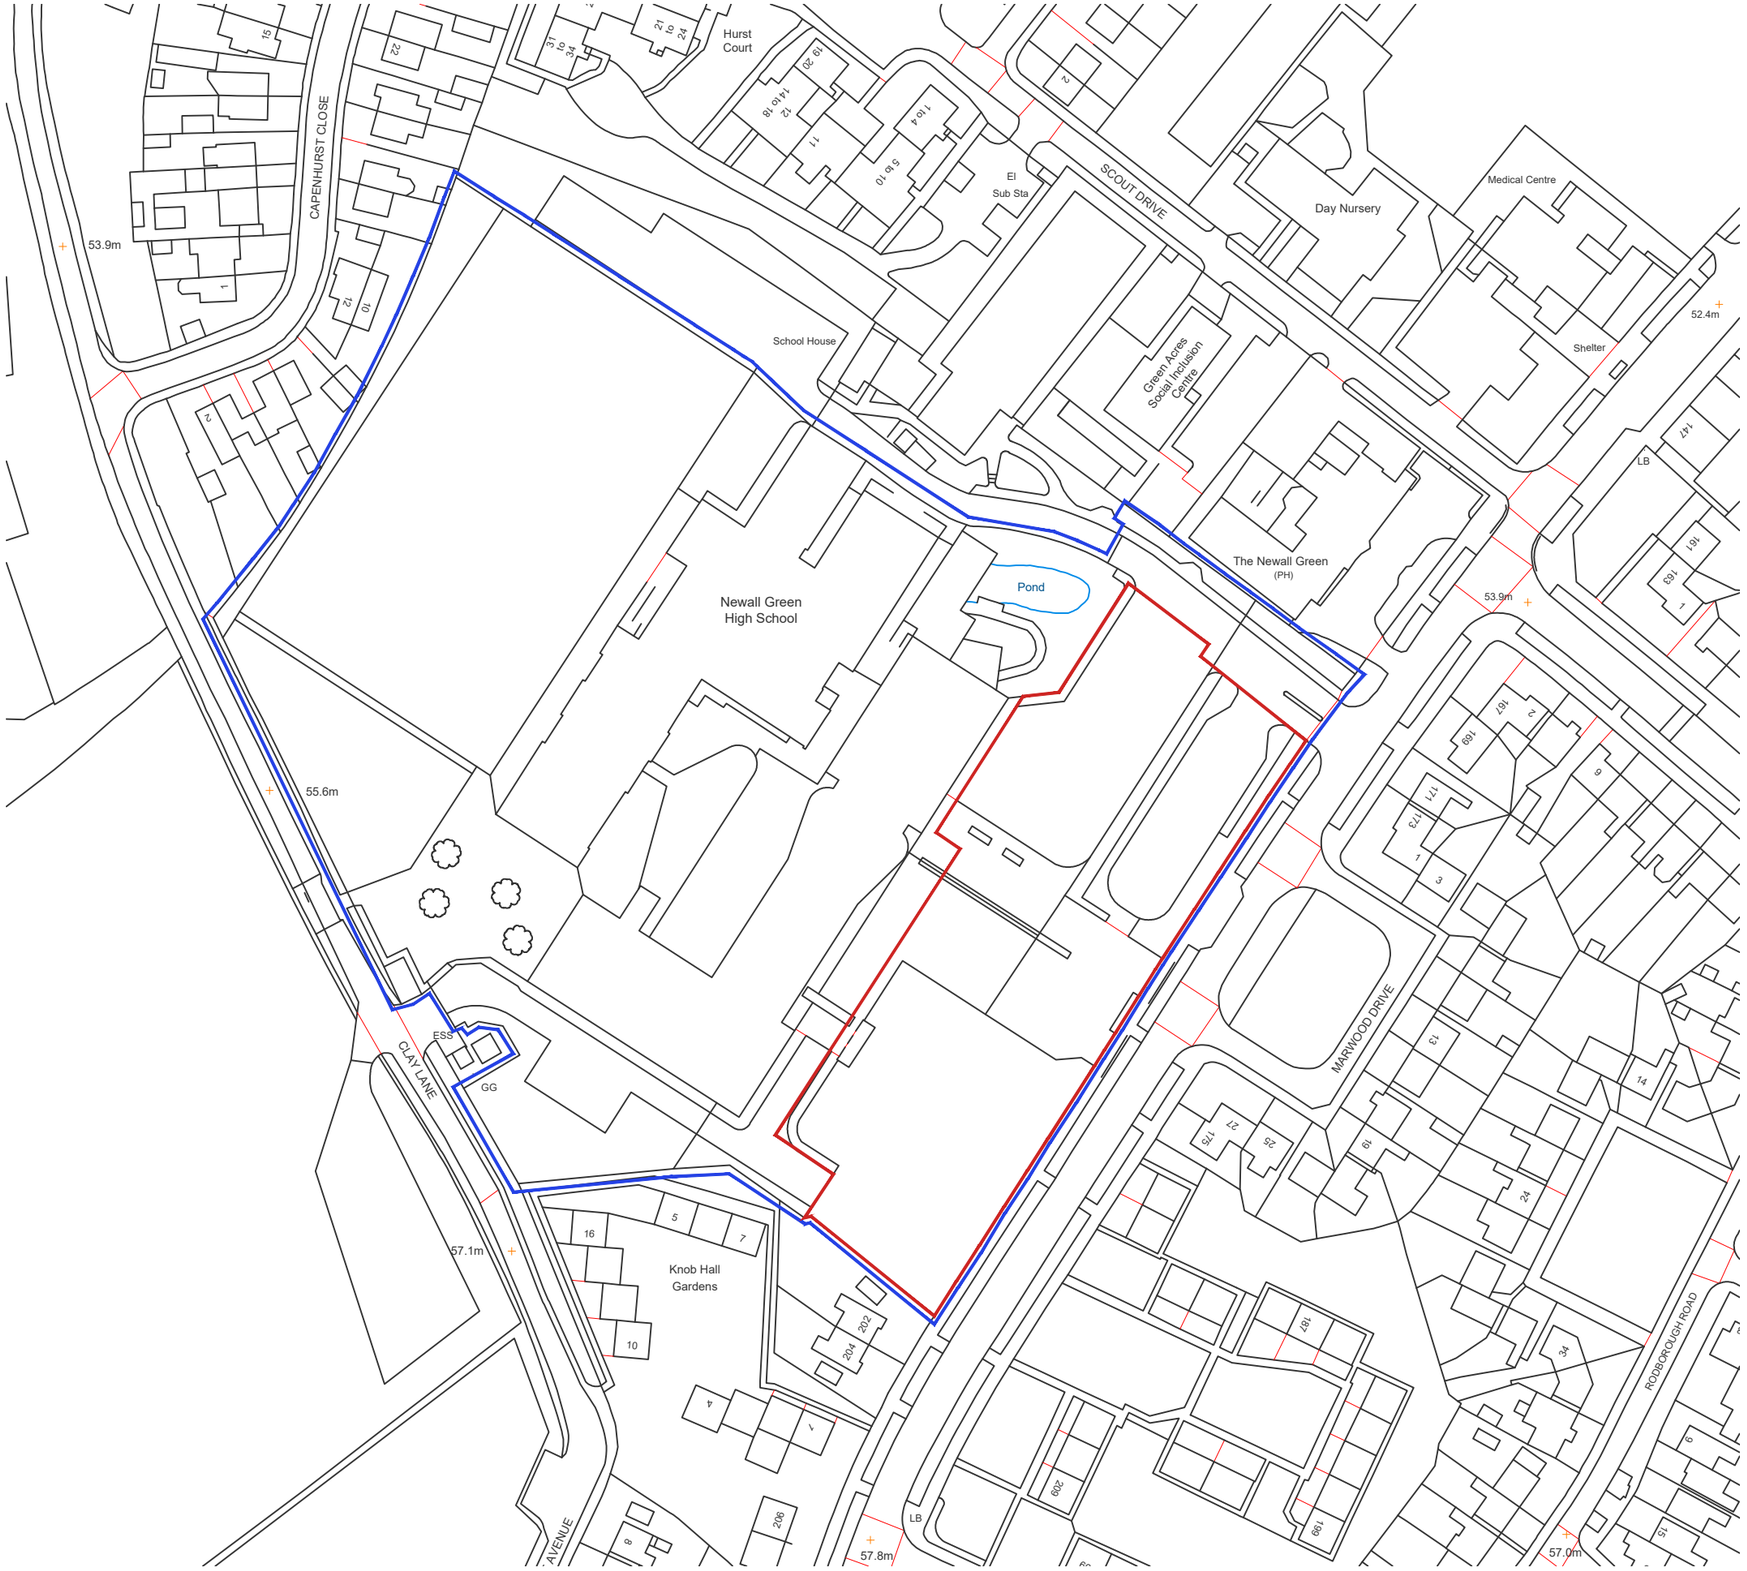


Site Boundary

Land Ownership

Notes:
- This drawing is copyright.
- Do not scale dimensions from this drawing.
- This drawing is to be read in conjunction with all other relevant drawings.
- All discrepancies on this drawing are to be reported to the architect.
- Do not modify any element of this drawing.
- Use drawing only for purpose(s) issued.

North Sign / Key Plan

N

The following external model files are included within this drawing:

0mm 60mm

Rev	Date	Revision Notes	Dn	Rv
P01	08/12/23	Issued for Planning purposes	DW	DW

Client / Contractor

IBI Intelligence Buildings Infrastructure
www.ibigroup.com

Project
DIXON ACADEMY

Drawing Title
EXTERNAL WORKS
LOCATION PLAN - SECOND YEAR TEMP WORKS

Job Number	Drawing Originated Date	PAS 1192 Status Code
142037	07/12/23	S5
Scale@A3	Purpose	
1:1250	PLANNING	

Drawing Number	Revision
FS0998-IBI-A-14-XX-D-L-7027	P01