



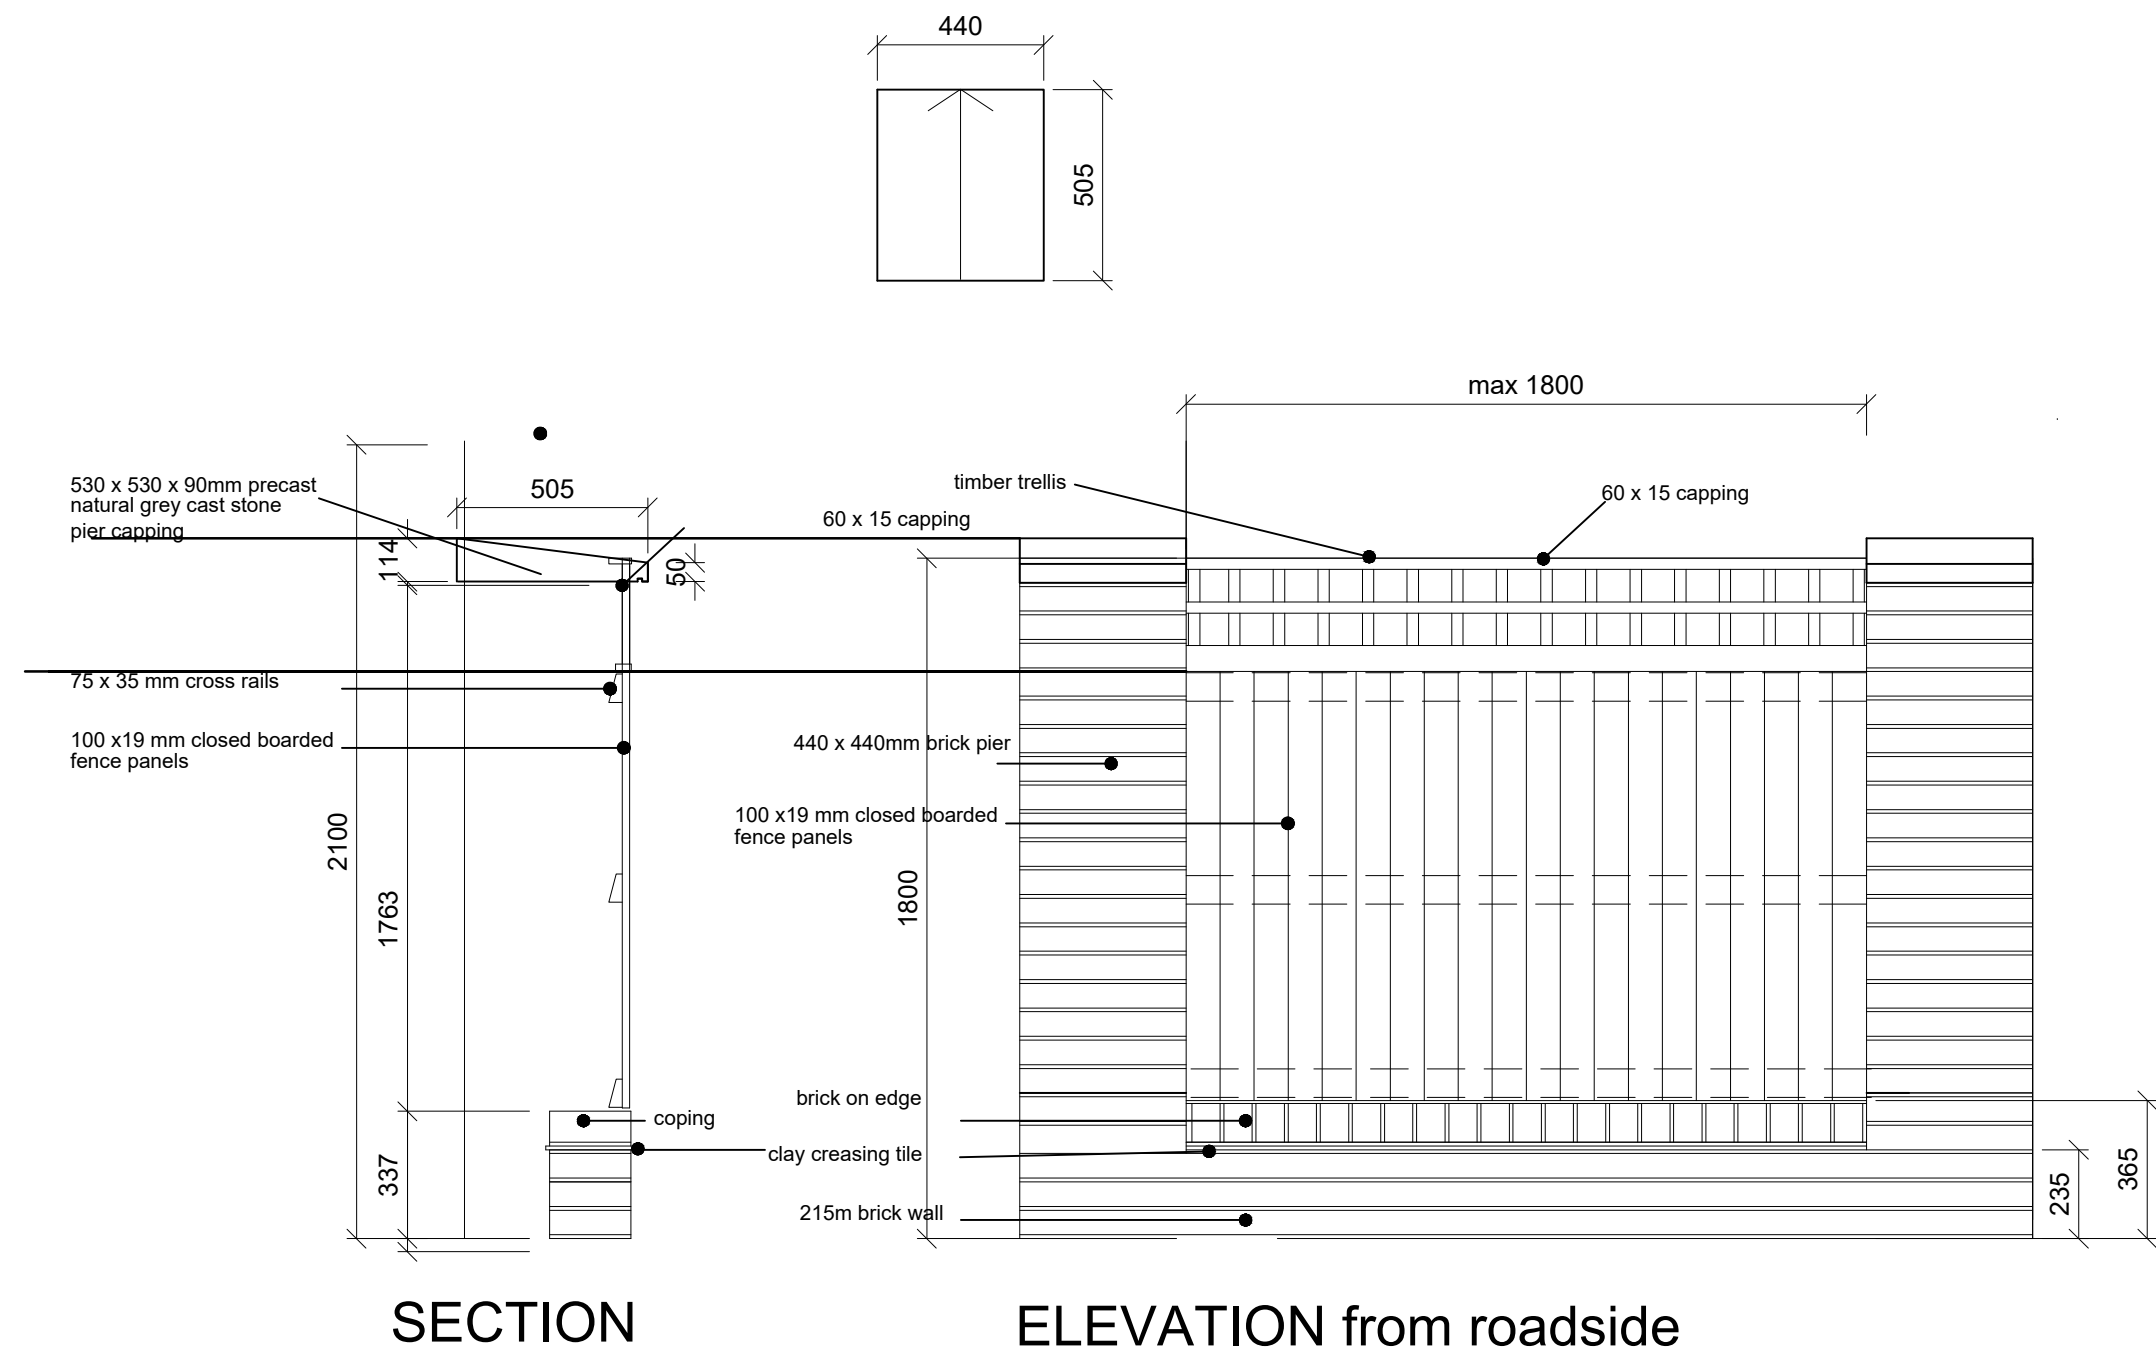


SECTION

ELEVATION from roadside


Boundary Type 7.
New brick (RG and
coping RG) piers and
timber closed boarded
fence panels.

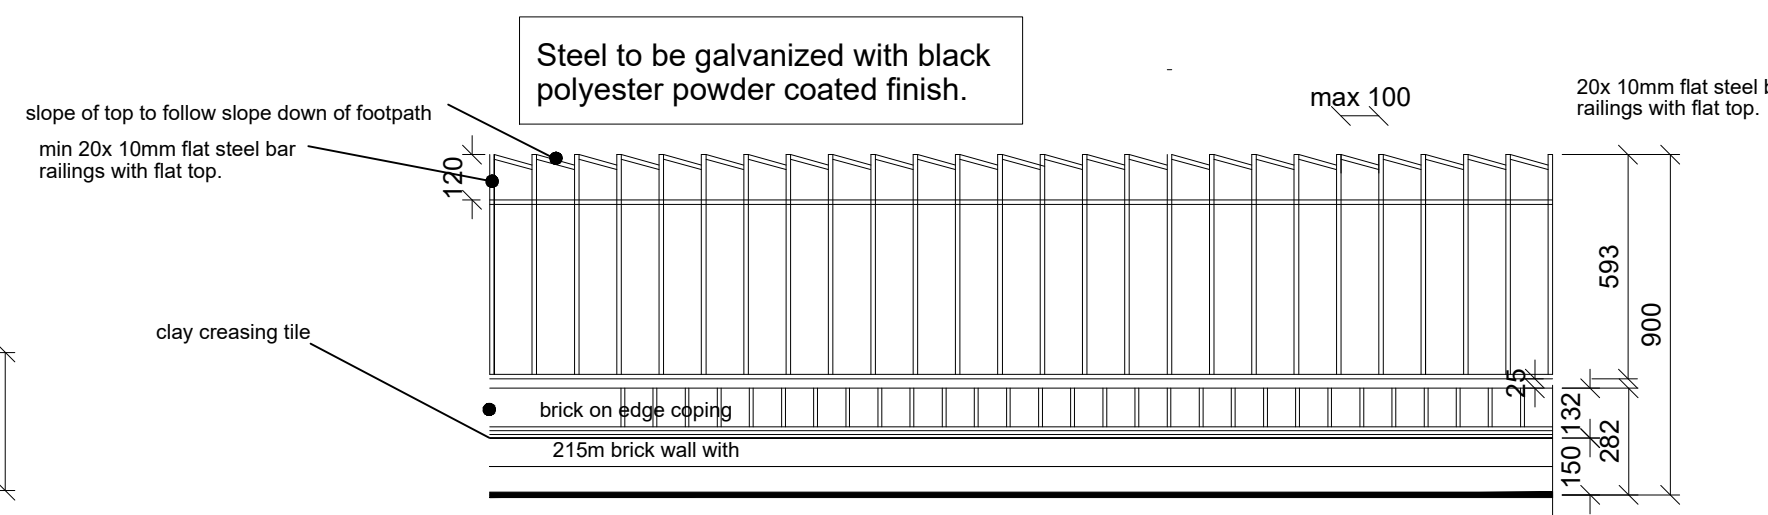

Boundary Type 8.

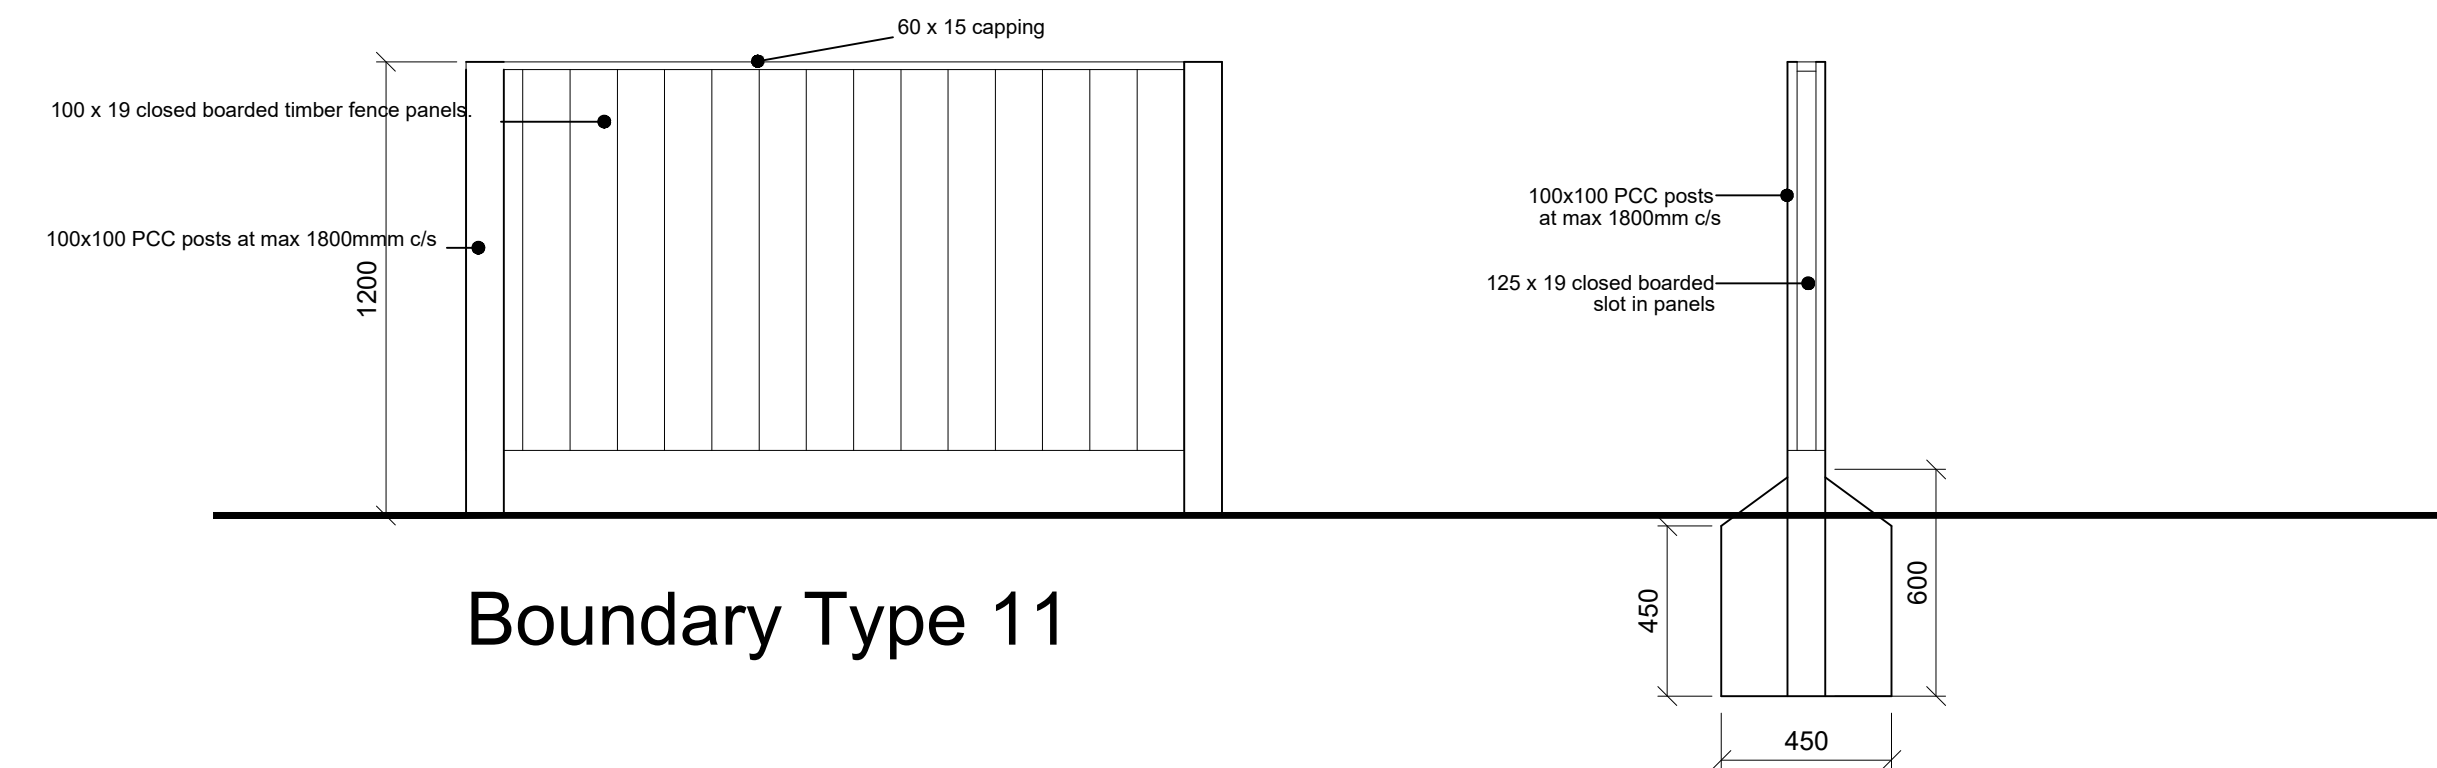

Boundary Type 11

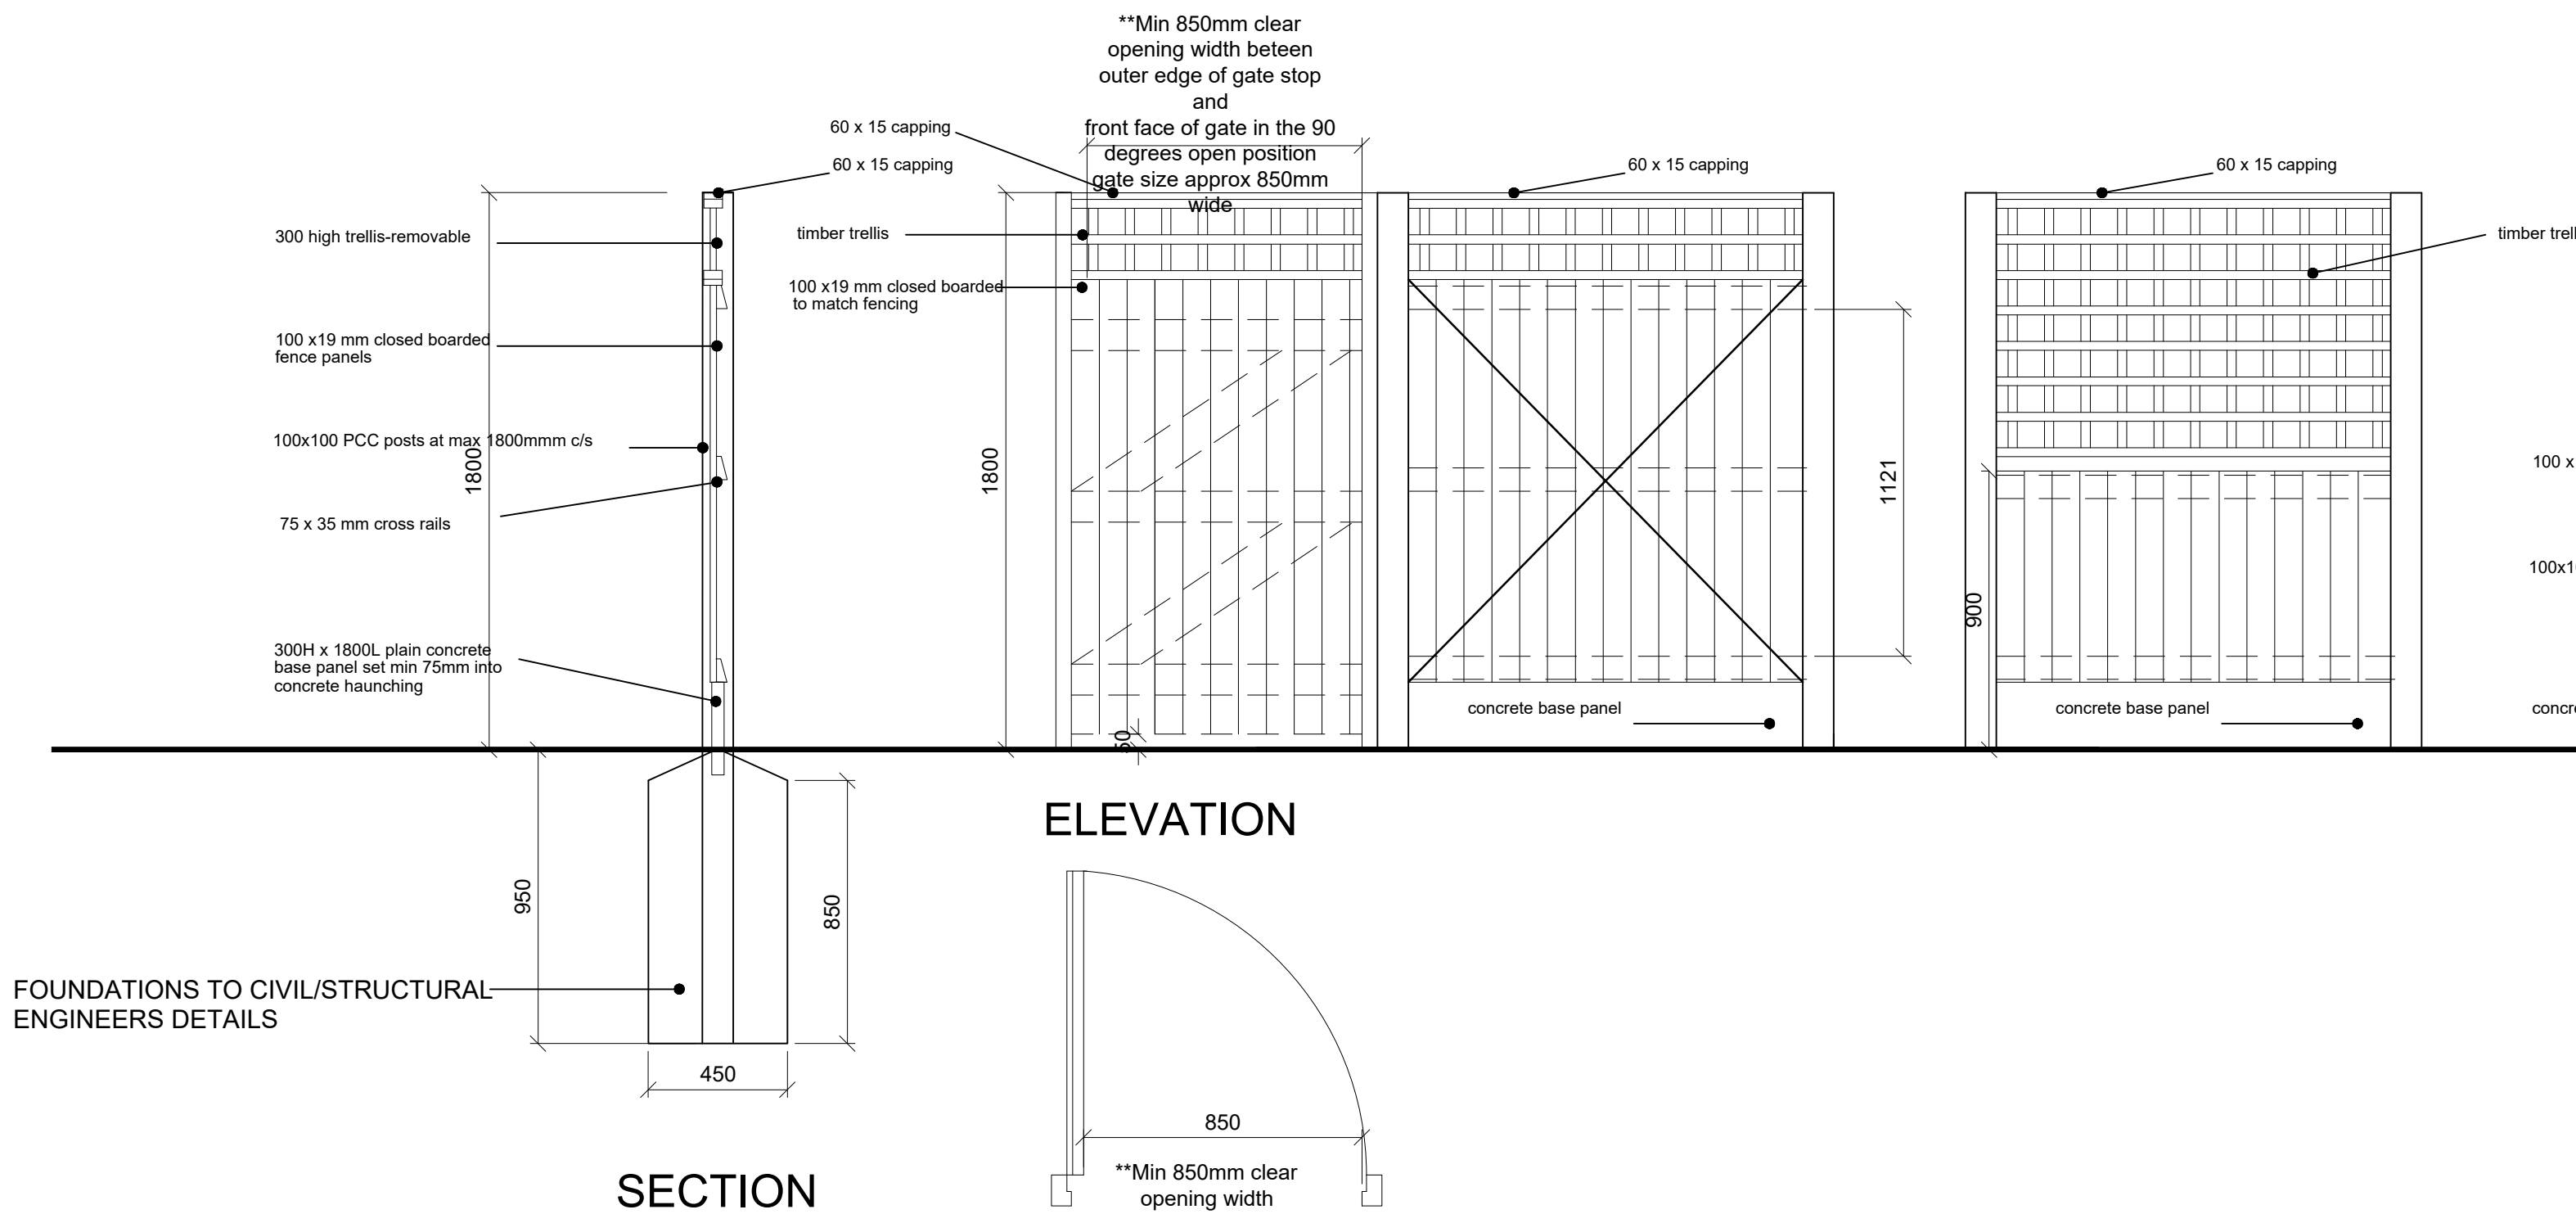

SECTION


ELEVATION

PLAN

Boundary Type 4.

Boundary Type 4 and gate.

Boundary Type 5.

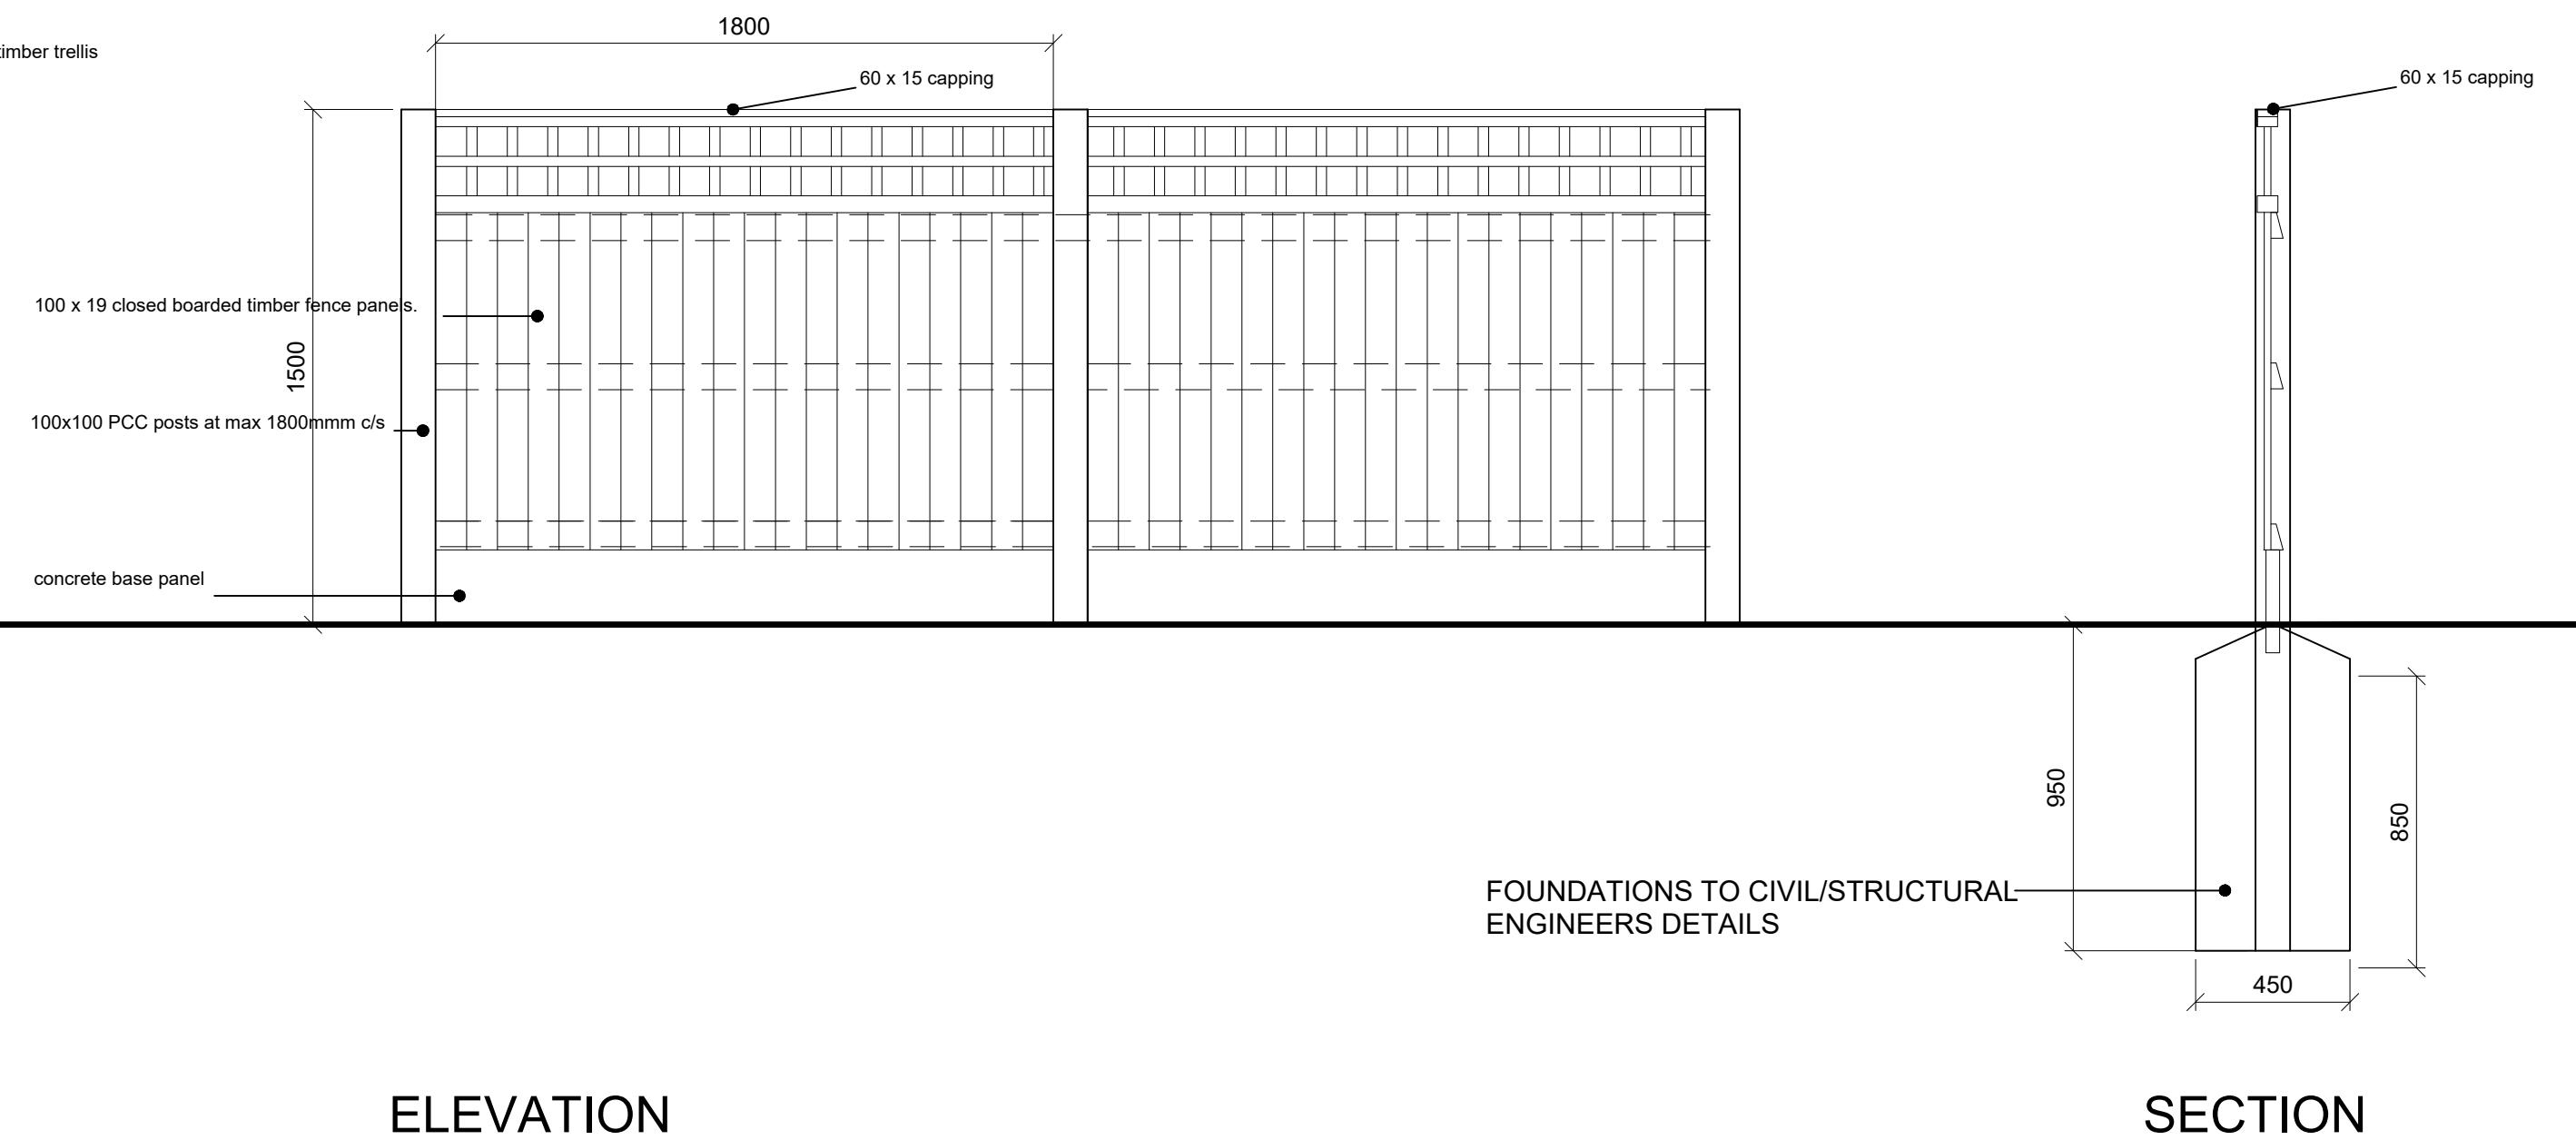

ELEVATION

Boundary Type 6.

SECTION

Boundary Type 6.

Note: all timber natural colour preservative finish

0 1m

SCALE

READ THIS DRAWING IN CONJUNCTION WITH DWNGS 23.01 PL06, BDT01 and JIGSAW'S EMPLOYERS REQUIREMENTS.