



Revision Date:
15/09/23



Scale 1:20

T : 0161 998 7092 www.hartbrights.co.uk info@hartbrights.co.uk

The designs and illustrations shown on this page are strictly confidential and intended only for the attention of the named client. Any unauthorised reproduction, disclosure or modification is prohibited by copyright.

Client:
The Northern

Address:


Designer:
GH

Project Manager:
PE

Date Completed:
12/04/23

Revision:
01

Revision Date:
15/09/23

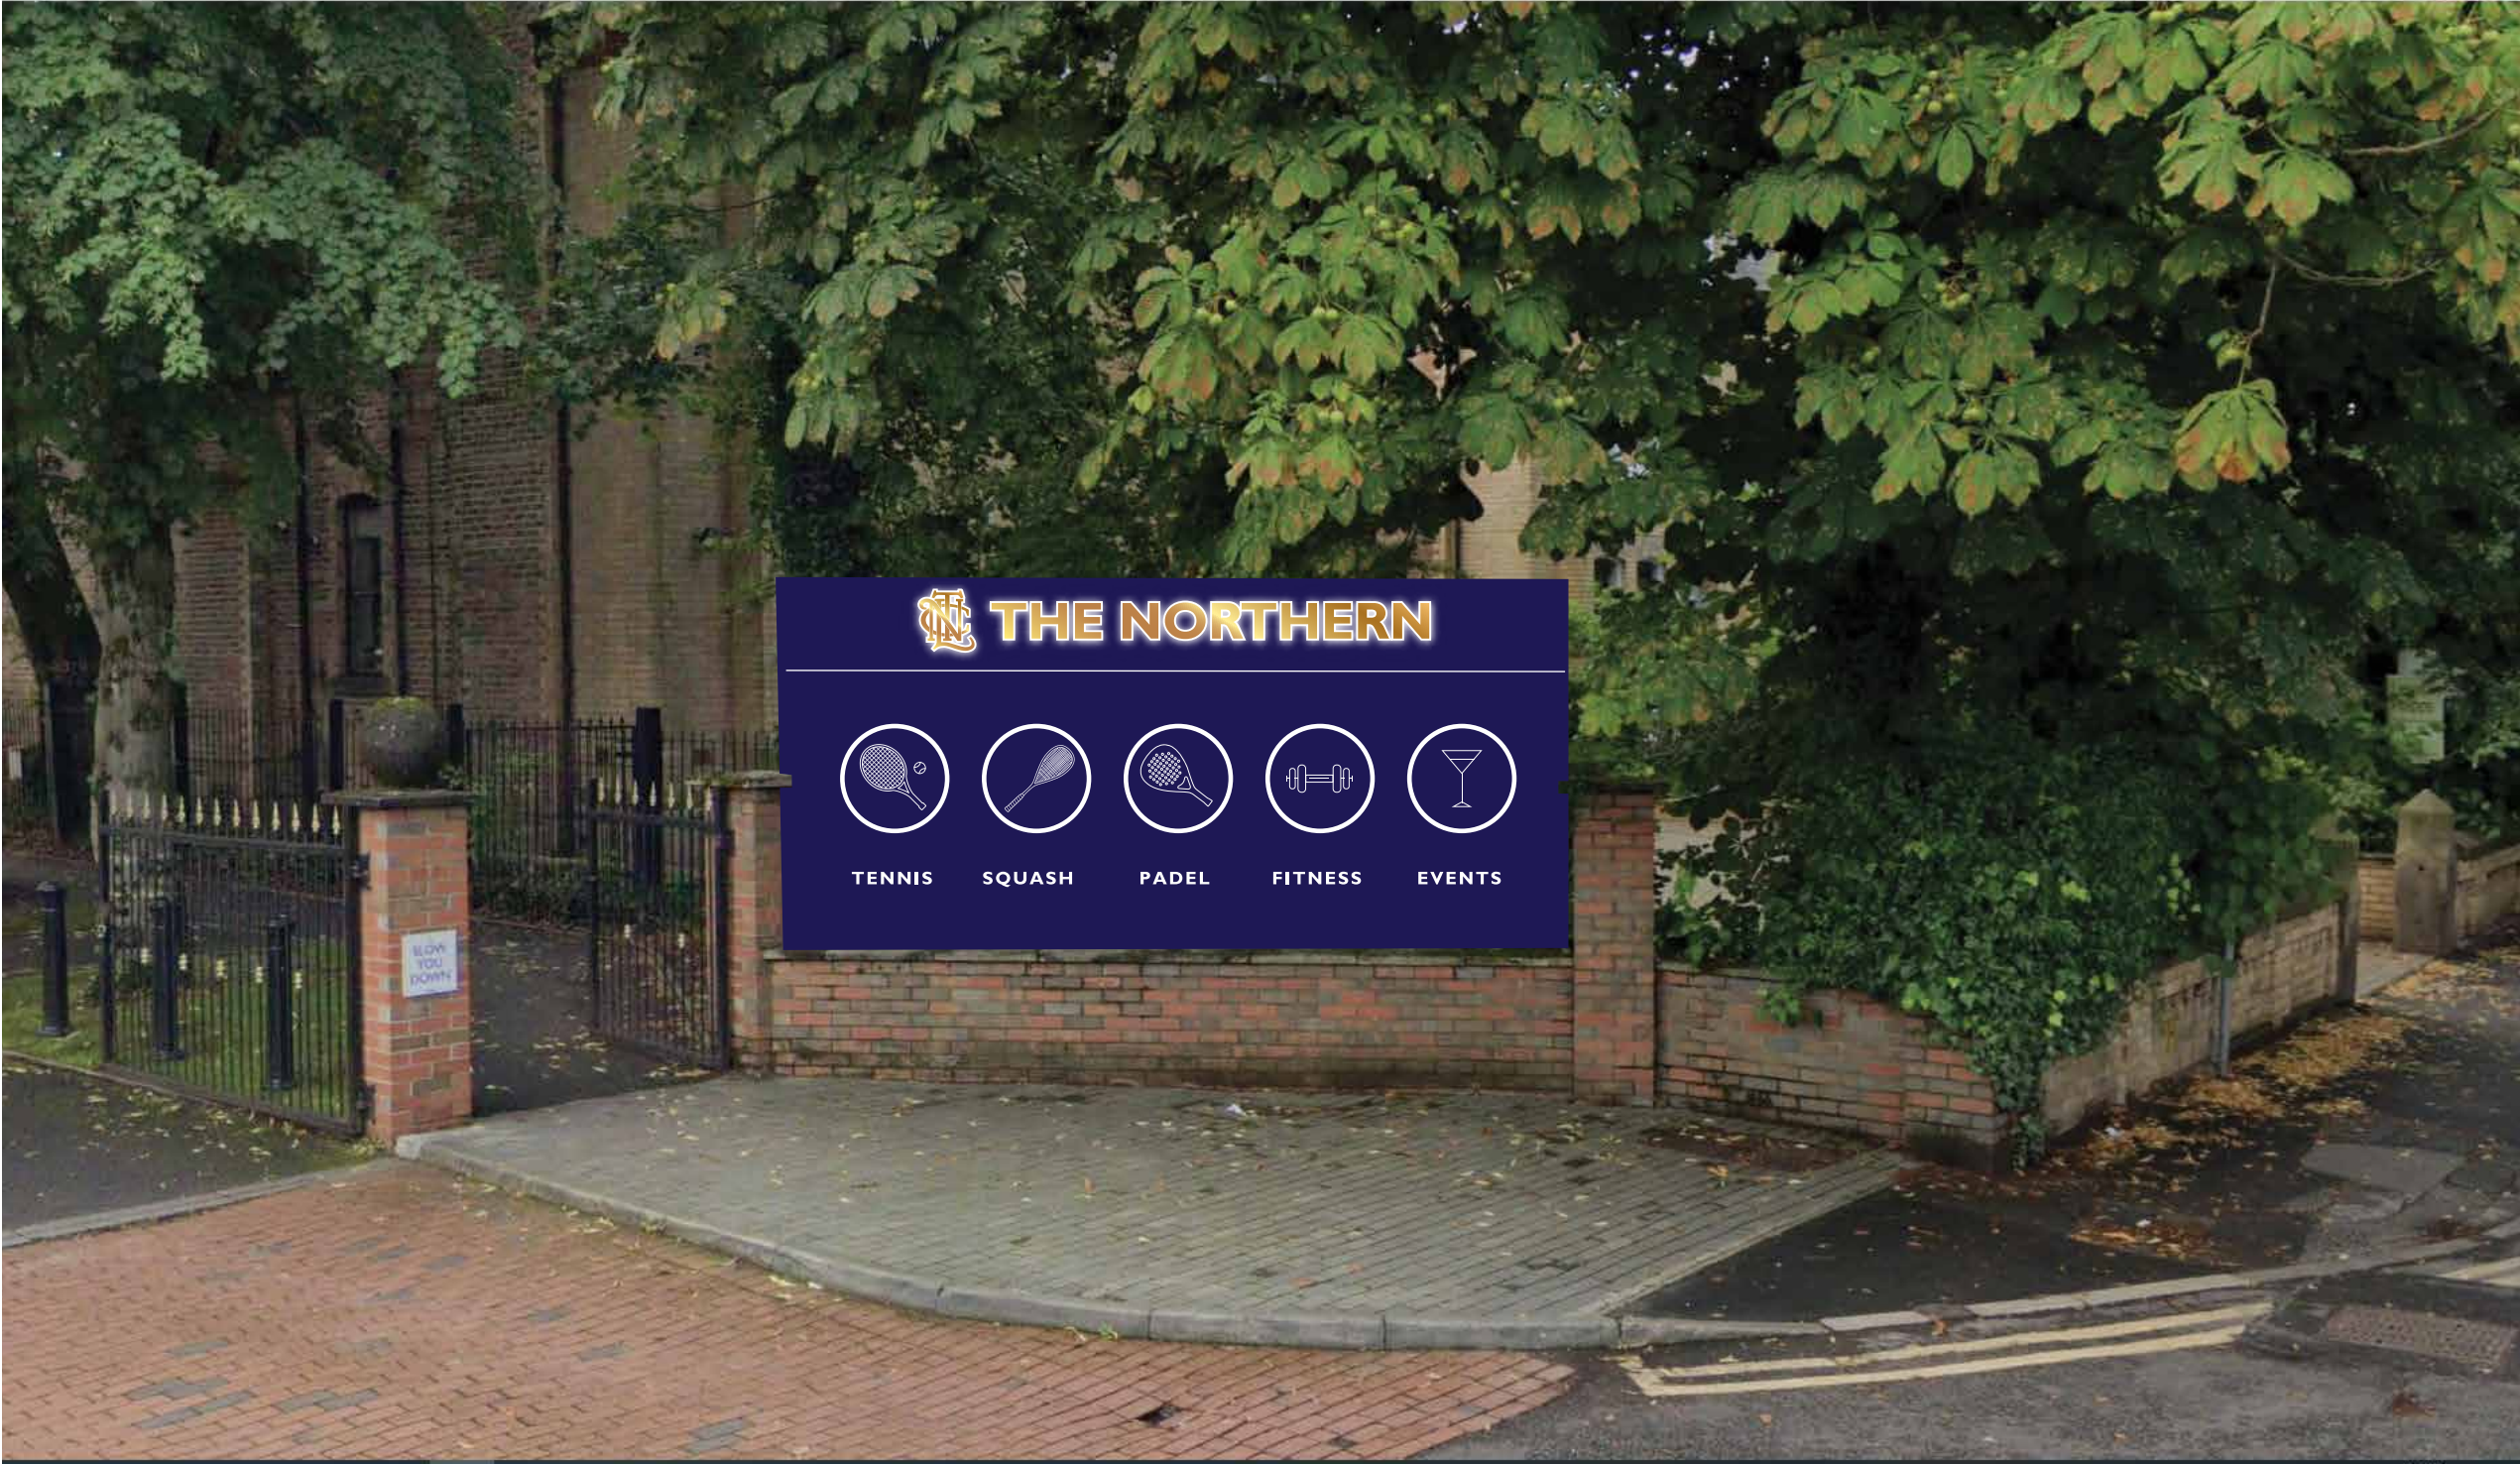

Client:
The Northern

Address:

Designer:
GH

Project Manager:
PE

Date Completed:
12/04/23

Revision:
01

Revision Date:
15/09/57

