
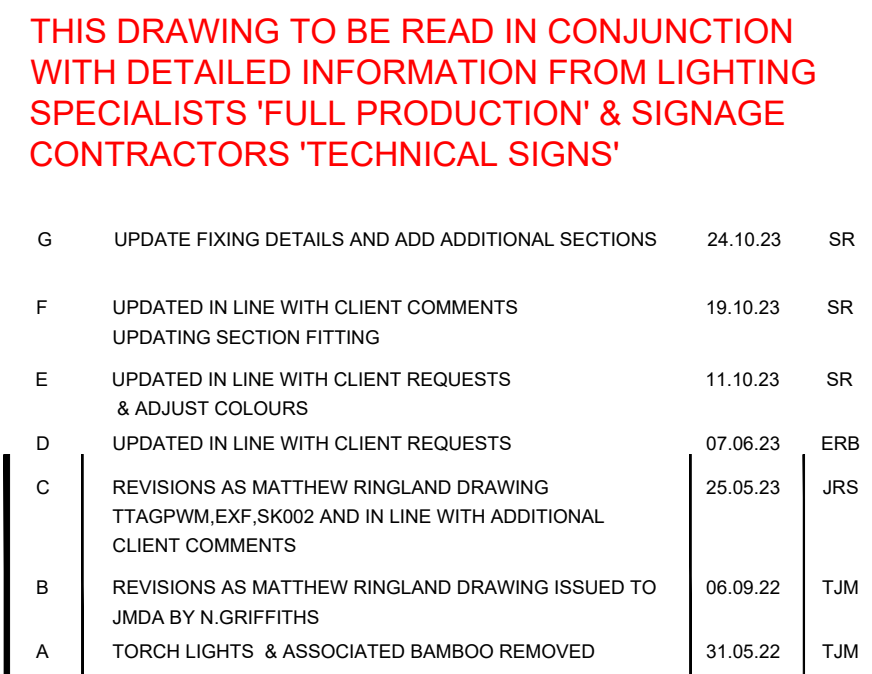
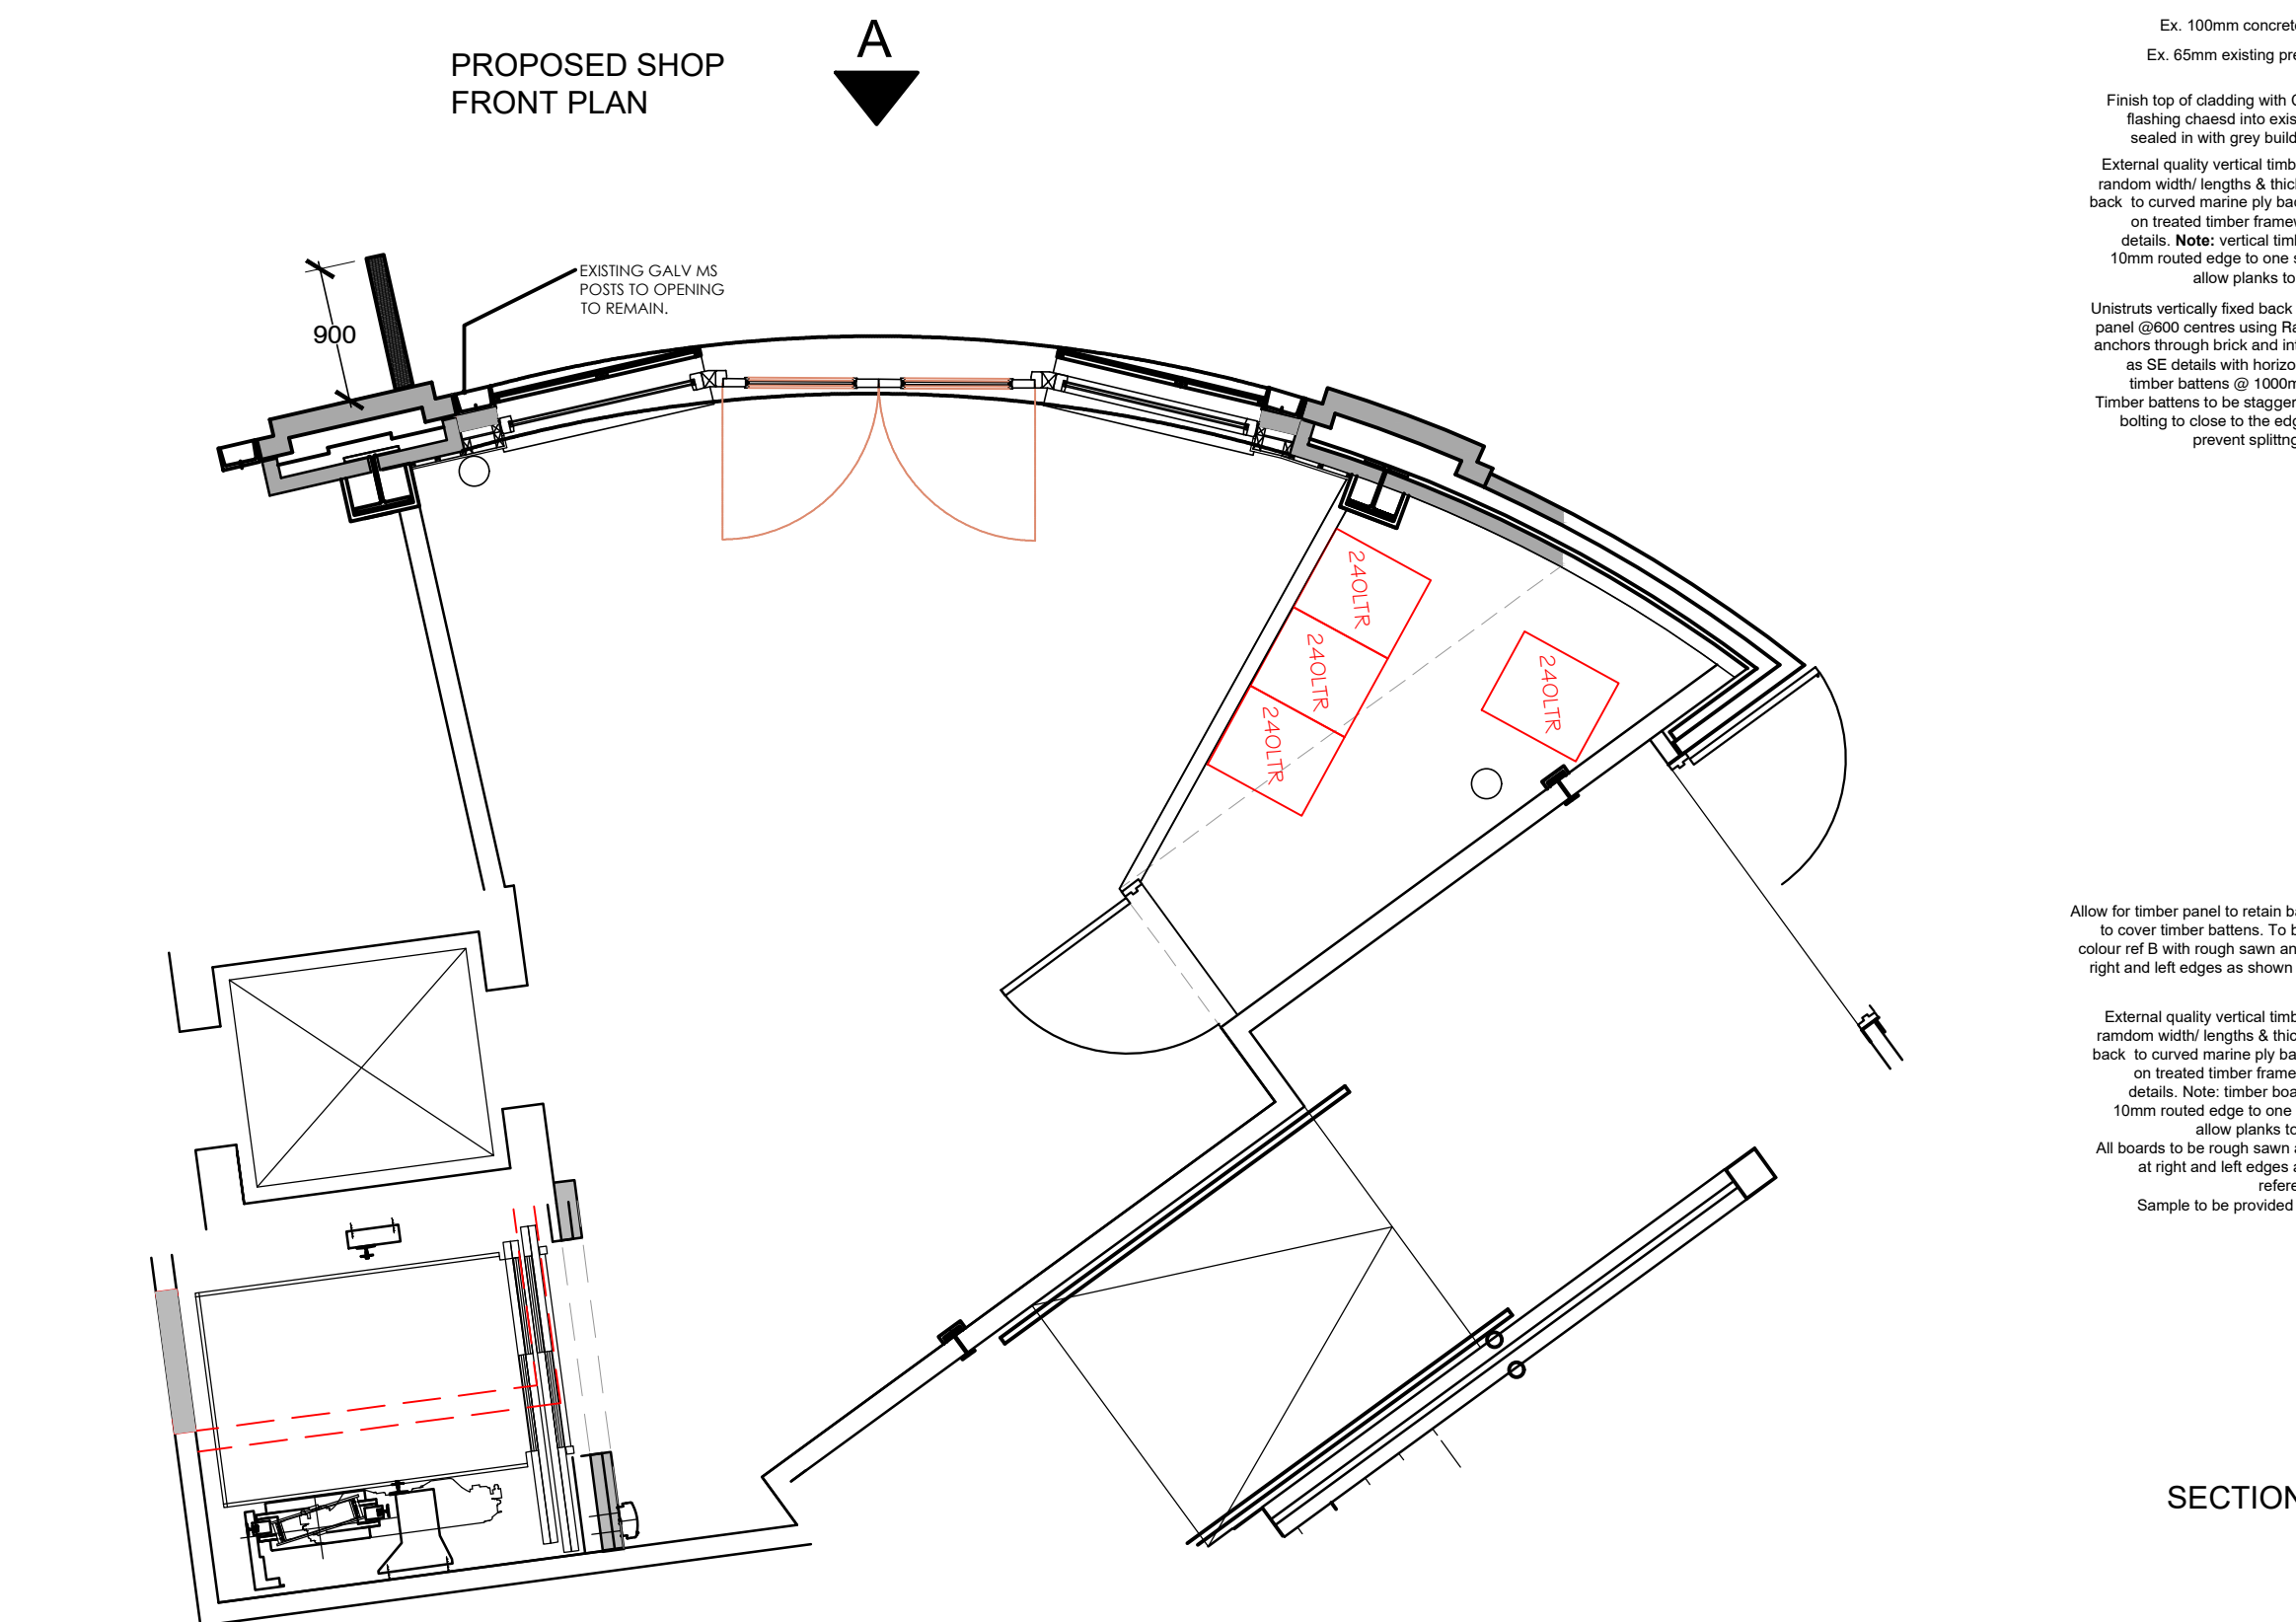
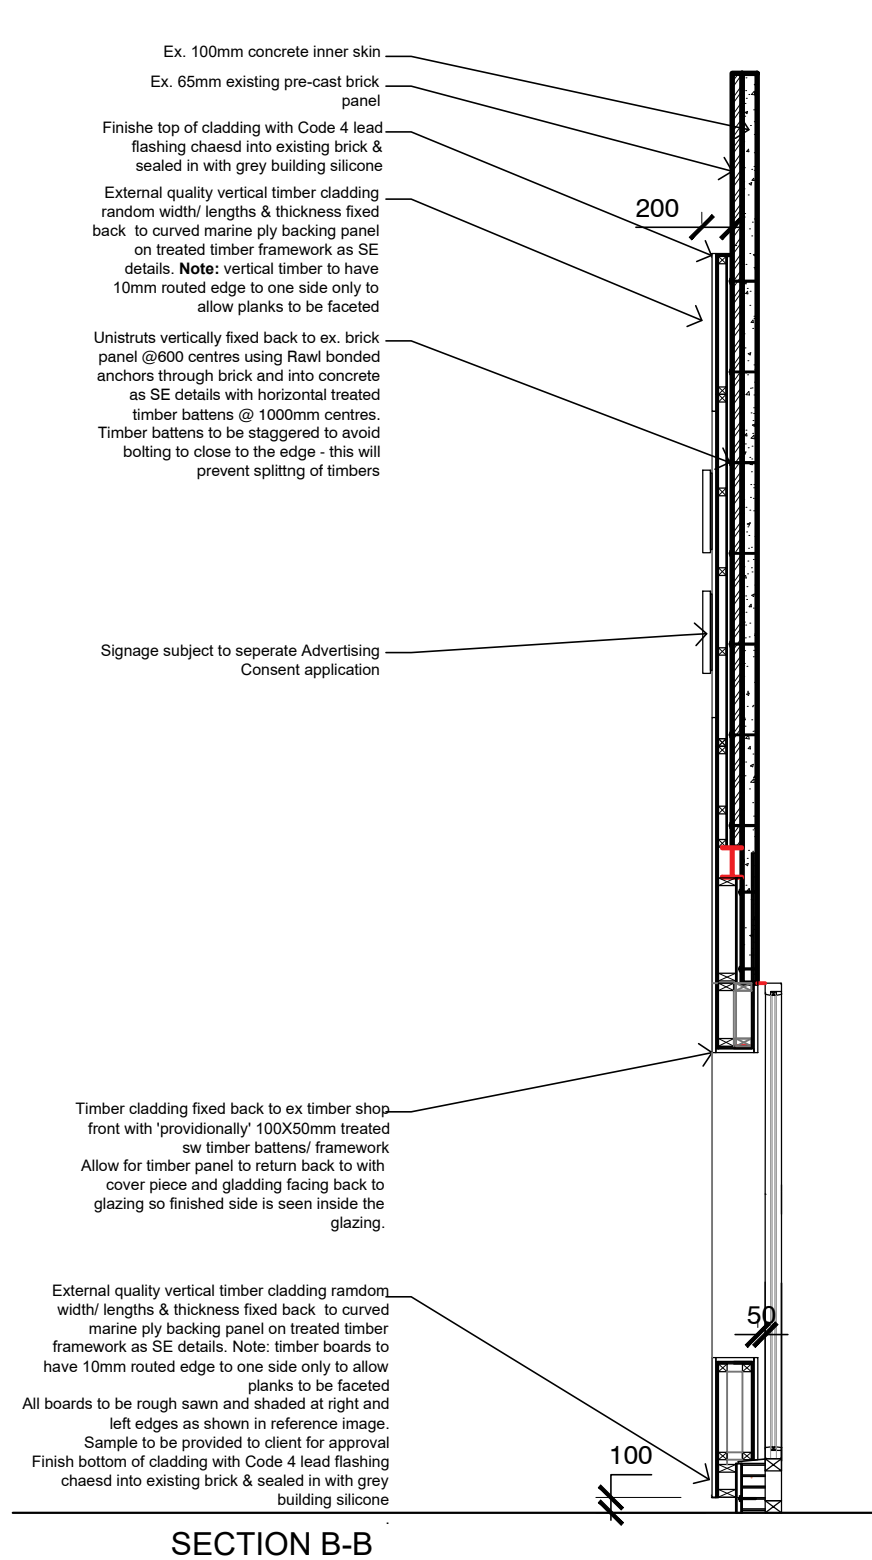


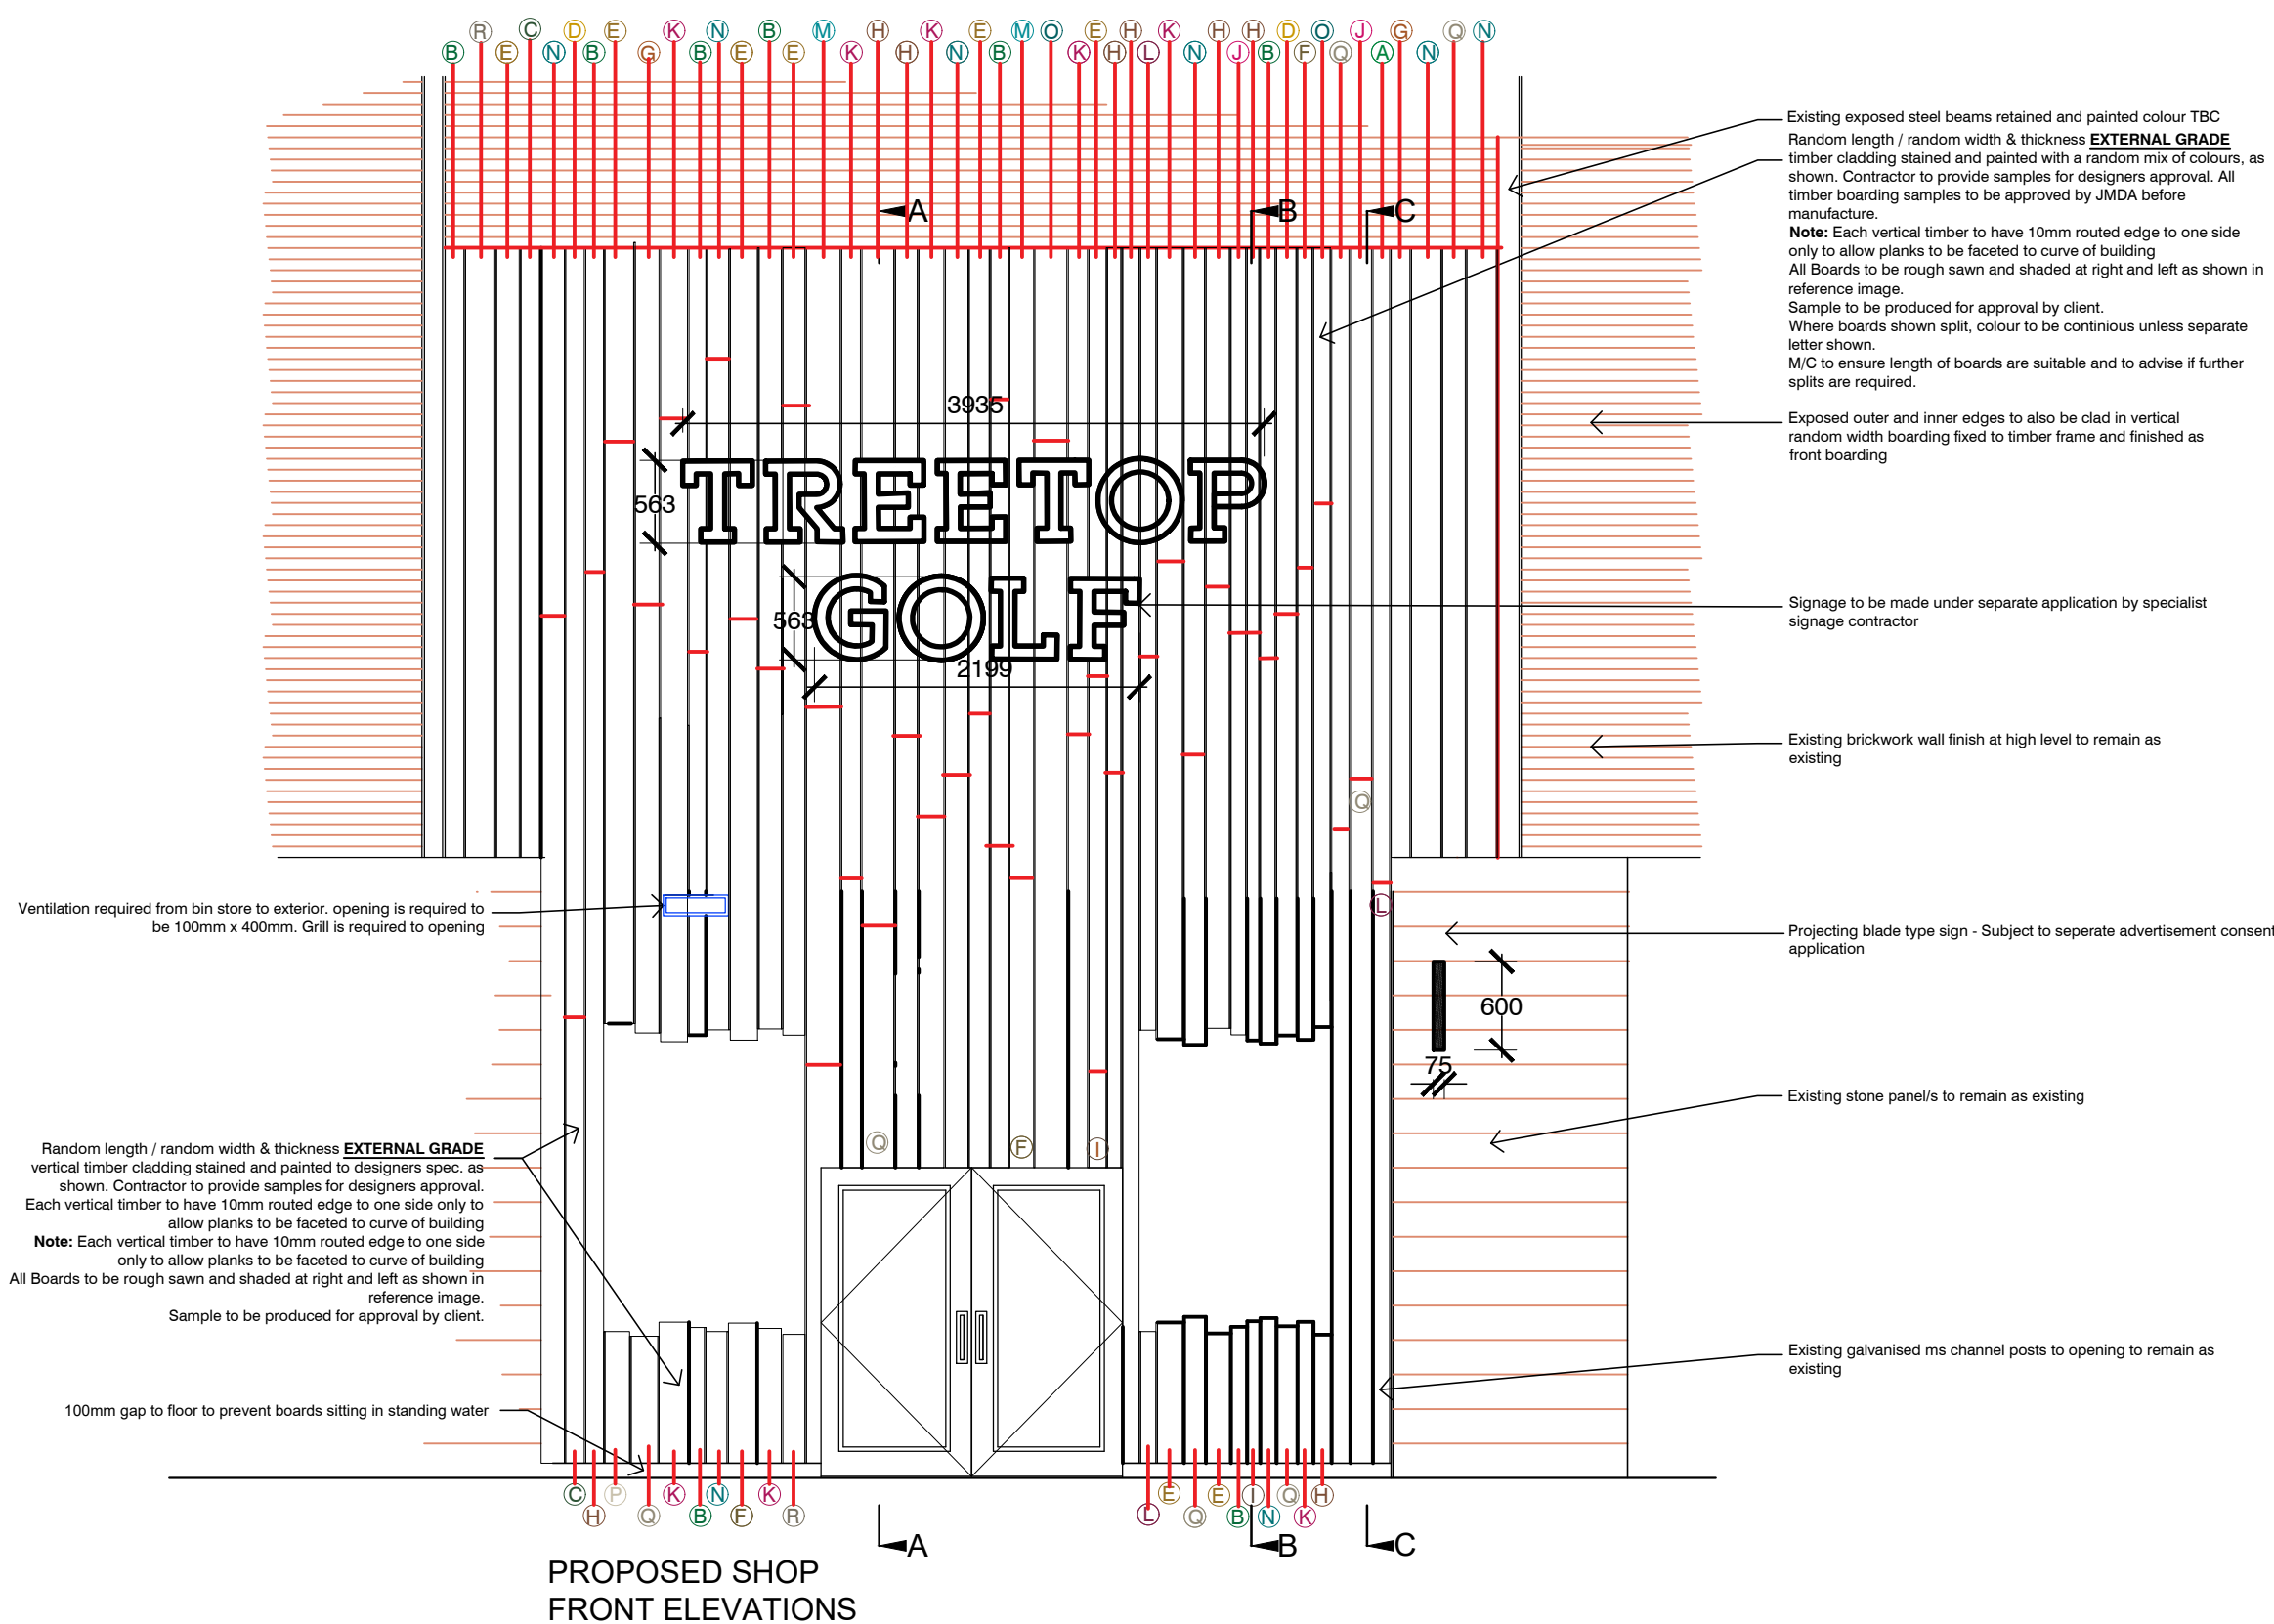

DO NOT SCALE. WRITTEN DIMENSIONS TO BE USED IN PREFERENCE TO SCALED DIMENSIONS. ALL DIMENSIONS TO BE CHECKED ON SITE BY CONTRACTOR & ALL DISCREPANCIES TO BE REPORTED TO JMDSA

JOB TITLE

TREE TOP ADVENTURE GOLF
MANCHESTER PRINTWORKS

DRAWING TITLE

PLANNING DRAWINGS

DRAWING NUMBER

JMDA_1630_20_001_G

SCALE
1:50 @ A1

DATE
08.03.2022

DRAWN BY
EBB



Interior Architecture Graphics

JMDA LTD
2 The Holmes Skipwith,
York, YO8 5SL

T: 01757 288 399
info@jmdald.co.uk
www.jmdald.co.uk

Note: Each vertical timber to have 10mm rounded edge on one side only to allow planks to be faired to curve of building.
All Boards to be rough sawn and slatted at right and left as shown in reference image.
Samples to be produced for approval by client.

A - PANTONE 348-2.81% B - PANTONE 349-11.26% C - PANTONE 350-2.81%	D - PANTONE 177-2.81% E - PANTONE 7558-11.26% F - PANTONE 7561-2.81%	G - PANTONE 1605-2.81% H - PANTONE 7558-11.26% I - PANTONE 7559-2.81%
J - PANTONE 214-2.81% K - PANTONE 215-11.26% L - PANTONE 216-2.81%	M - PANTONE 321-2.81% N - PANTONE 323-11.26% O - PANTONE 323-2.81%	P - PANTONE 2323-2.81% Q - PANTONE 2329-9.85% R - PANTONE 2329-2.81%

GENERAL NOTES -

Signage and vertical timber cladding to be fixed/
installed as HBL Associates structural calculations and
sketches - Document ref: HBL REF:
9969-HBL-XX-XX-CA-S-0001.

All specialist paint finished to be good quality external grade

