


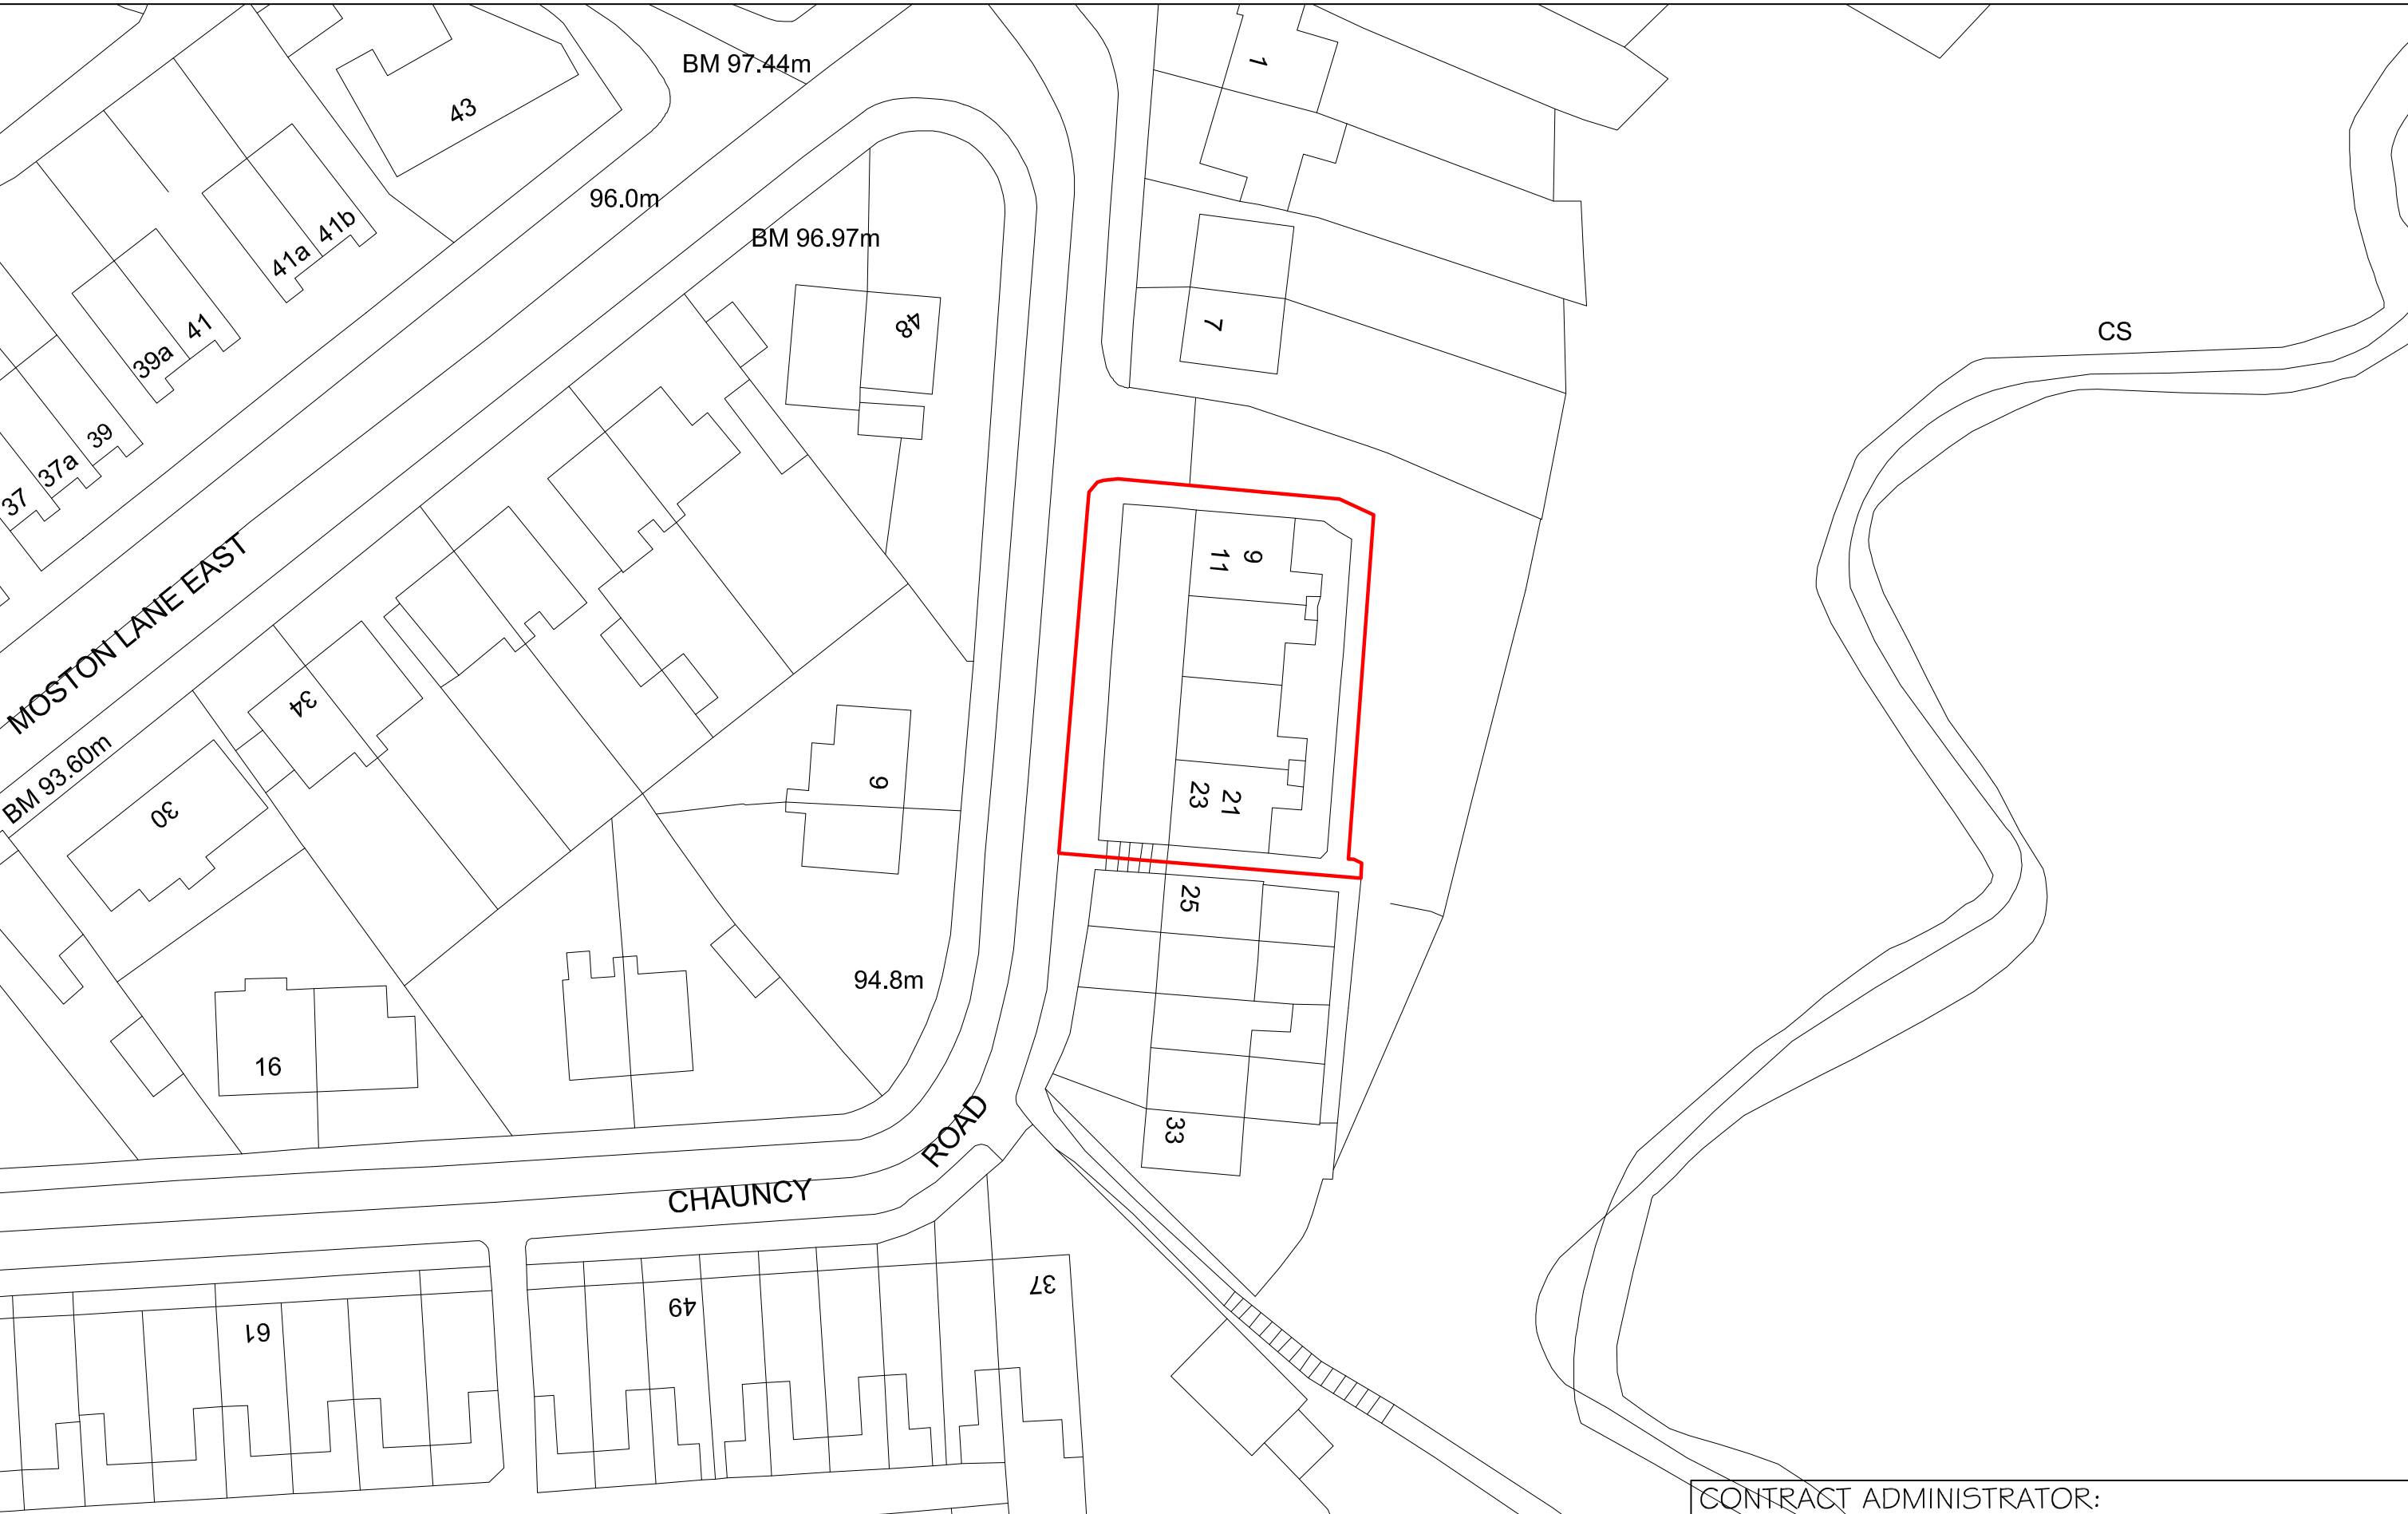

CONTRACT ADMINISTRATOR:



Northwards Housing Property Services
Hendham Vale Industrial Park
Unit 11, Vale Park Way
Manchester, M8 0AD
Tel: 0161 227 3240 / 3243
Fax: 0161 205 4279

Project: 40569 - ERDF Heat Pump scheme		
Address: 9-23 Chauncy Road		
DRAWING No. (G)		HOUSE TYPE: 3022 / 3033
DRAWING TITLE: Site location		
Scale: 1:500 @ A3L	Date: Dec 2019	Drawn By: K.G.

Signatures
Tenant: _____
Technical Surveyor: _____
M&E Surveyor: _____
Date Agreed: _____