




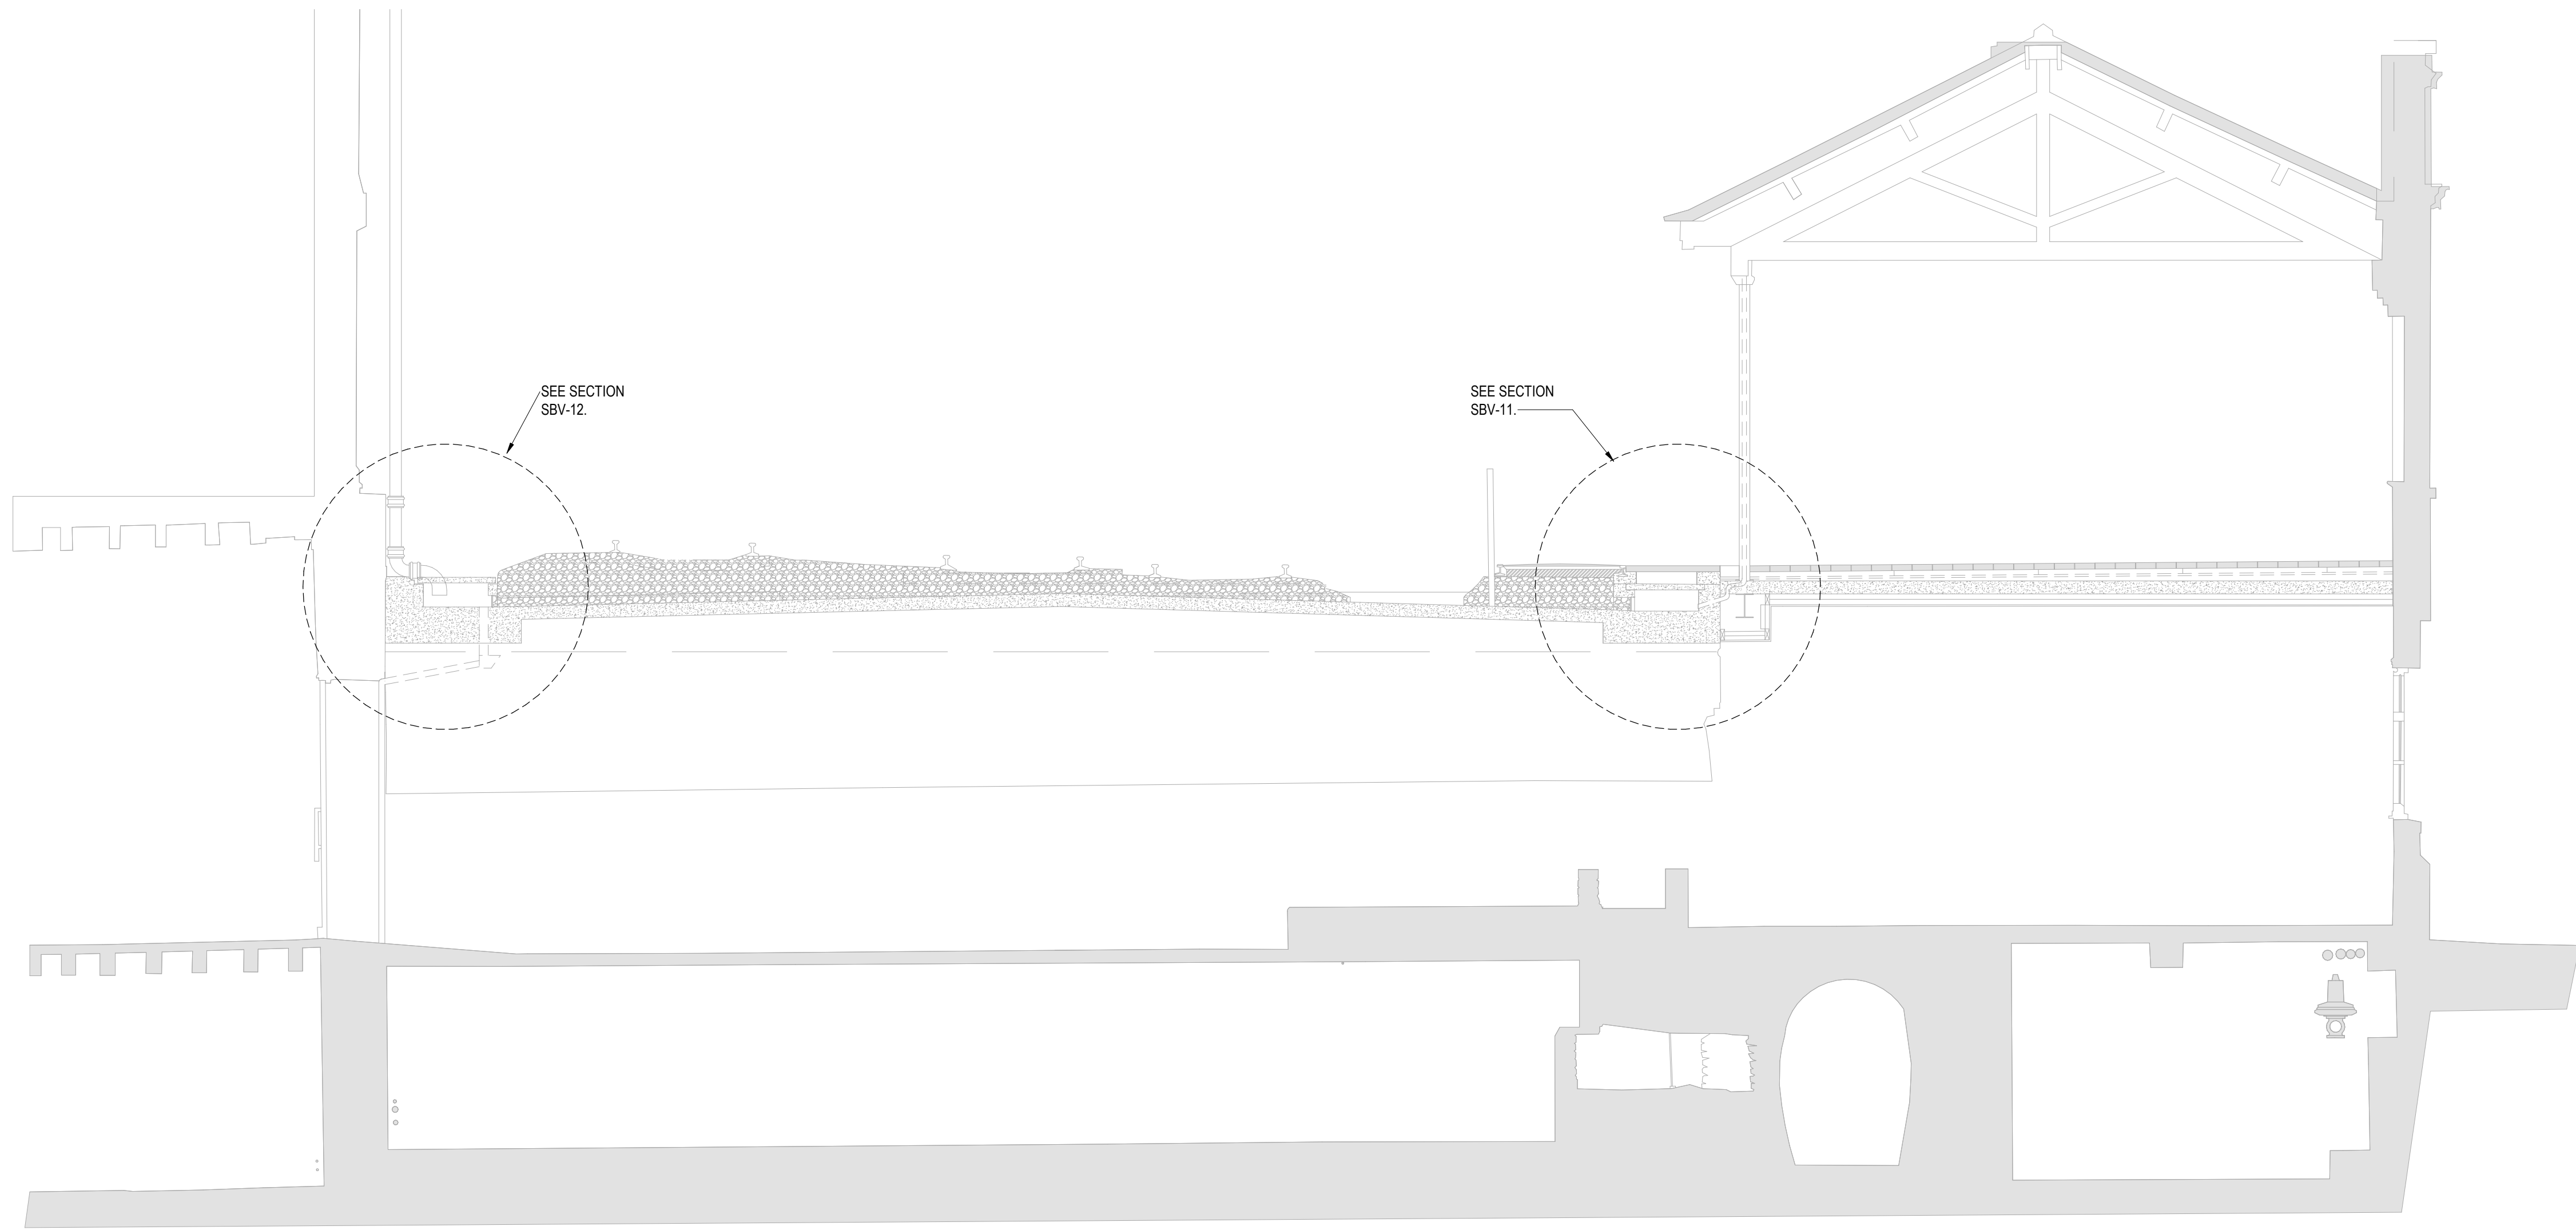

SBV-01
SCALE 1: 50

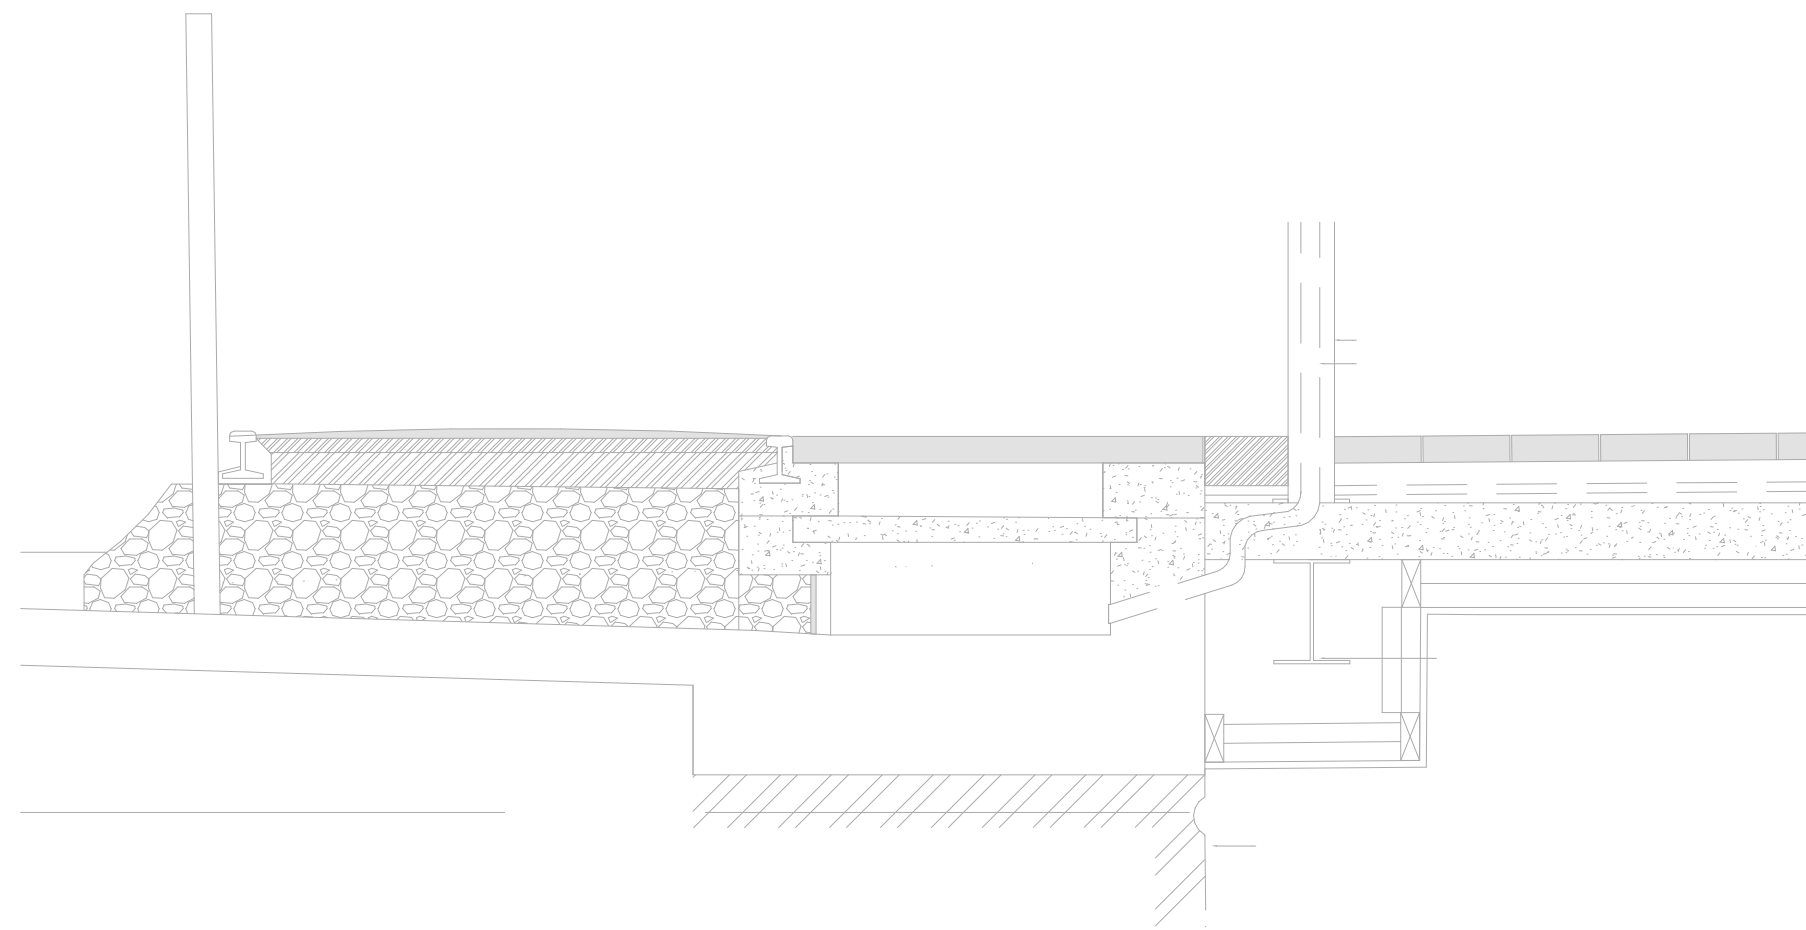


SBV-11 - EXISTING
SCALE 1: 20

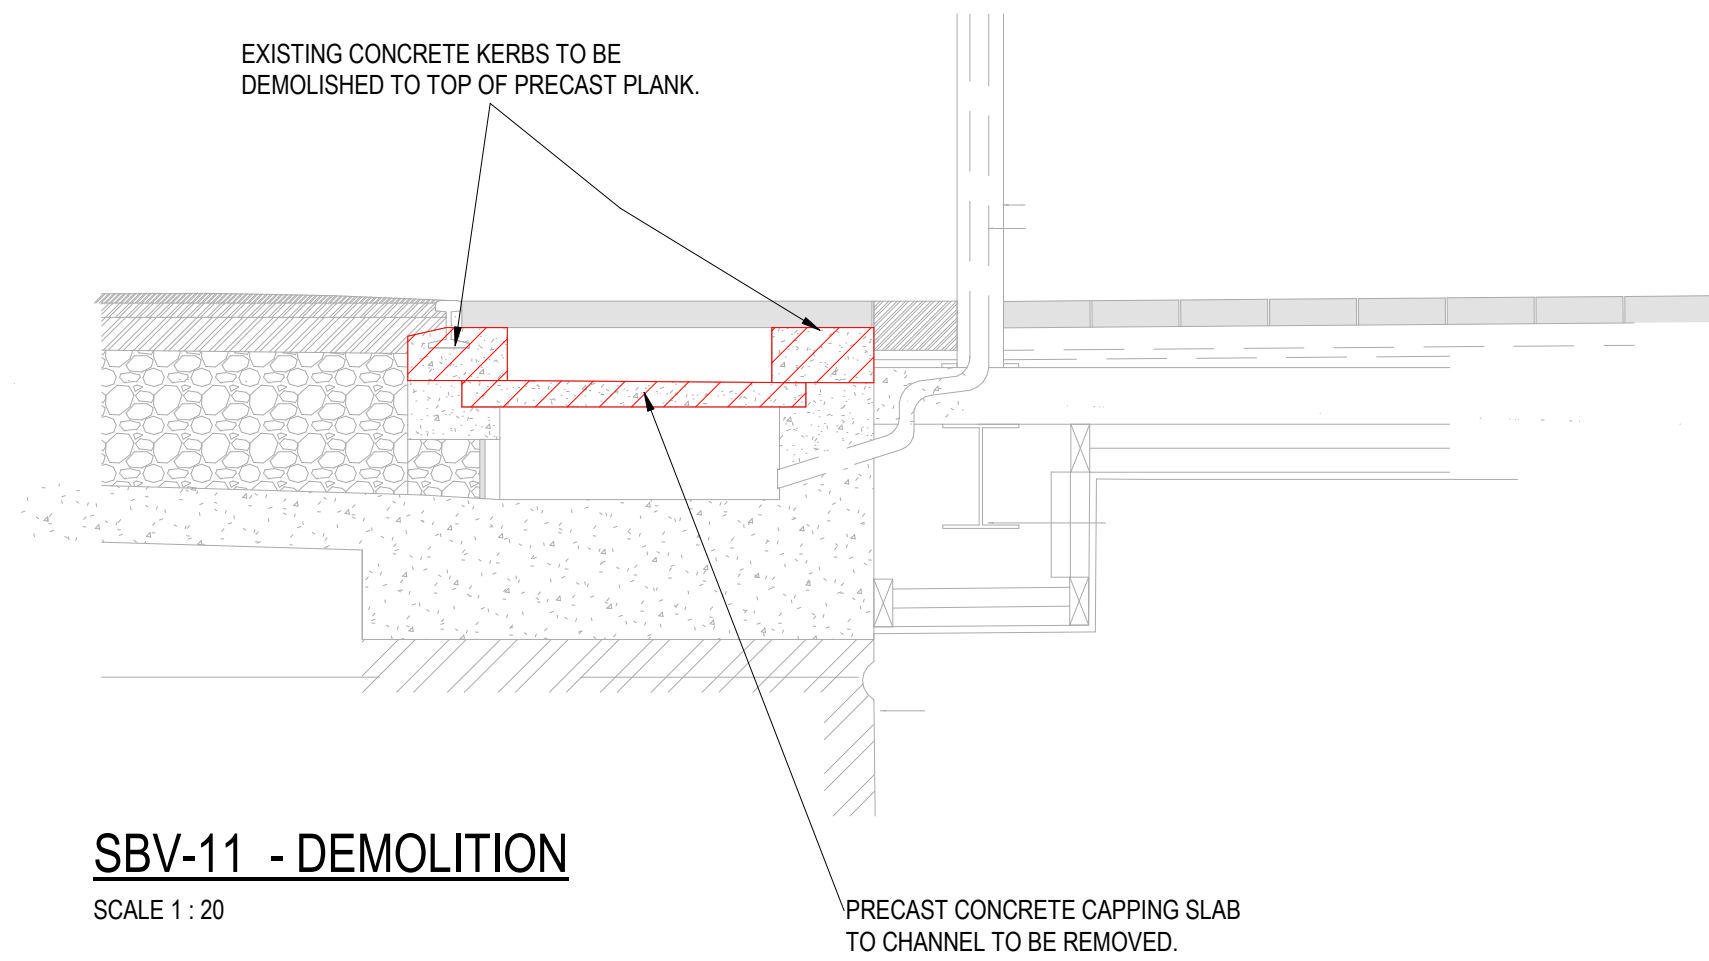


SBV-11 - DEMOLITION
SCALE 1: 20


NOTE: DEMOLITION / ALTERATIONS SHOWN ARE LIMITED TO STRUCTURAL WORKS ONLY. FOR ALL REQUIRED WORKS MAKE REFERENCE TO ARCHITECTURAL & CIVIL ENGINEERING INFORMATION.

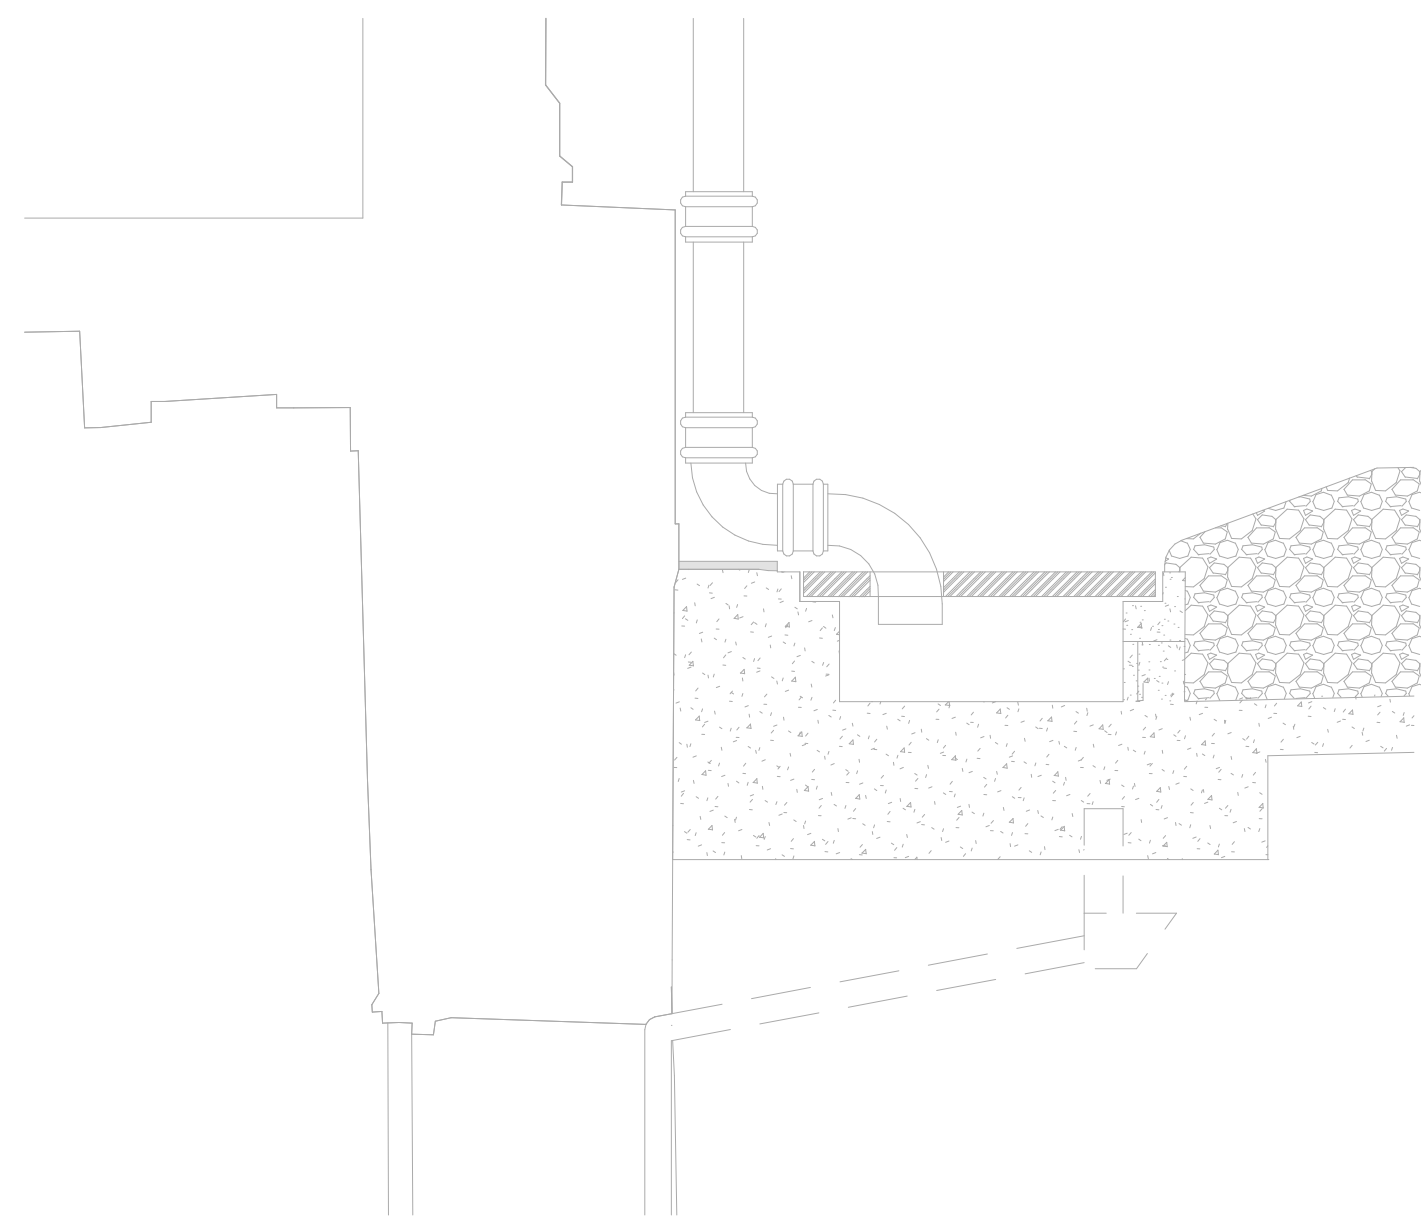


SBV-12 - EXISTING
SCALE 1: 20

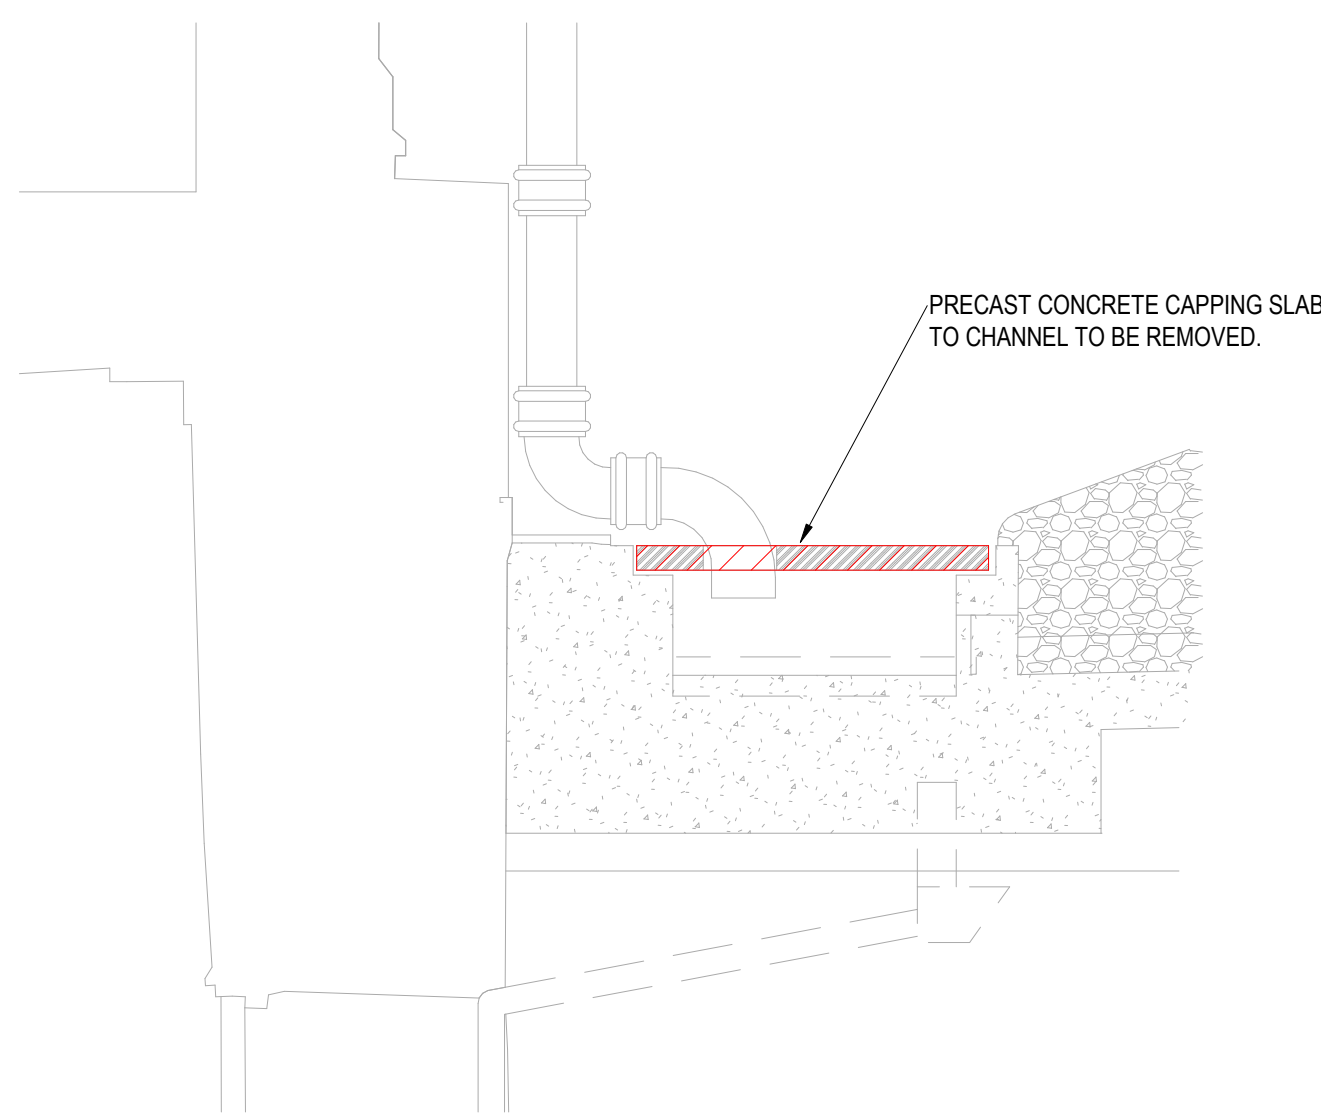

SBV-12 - DEMOLITION
SCALE 1: 20

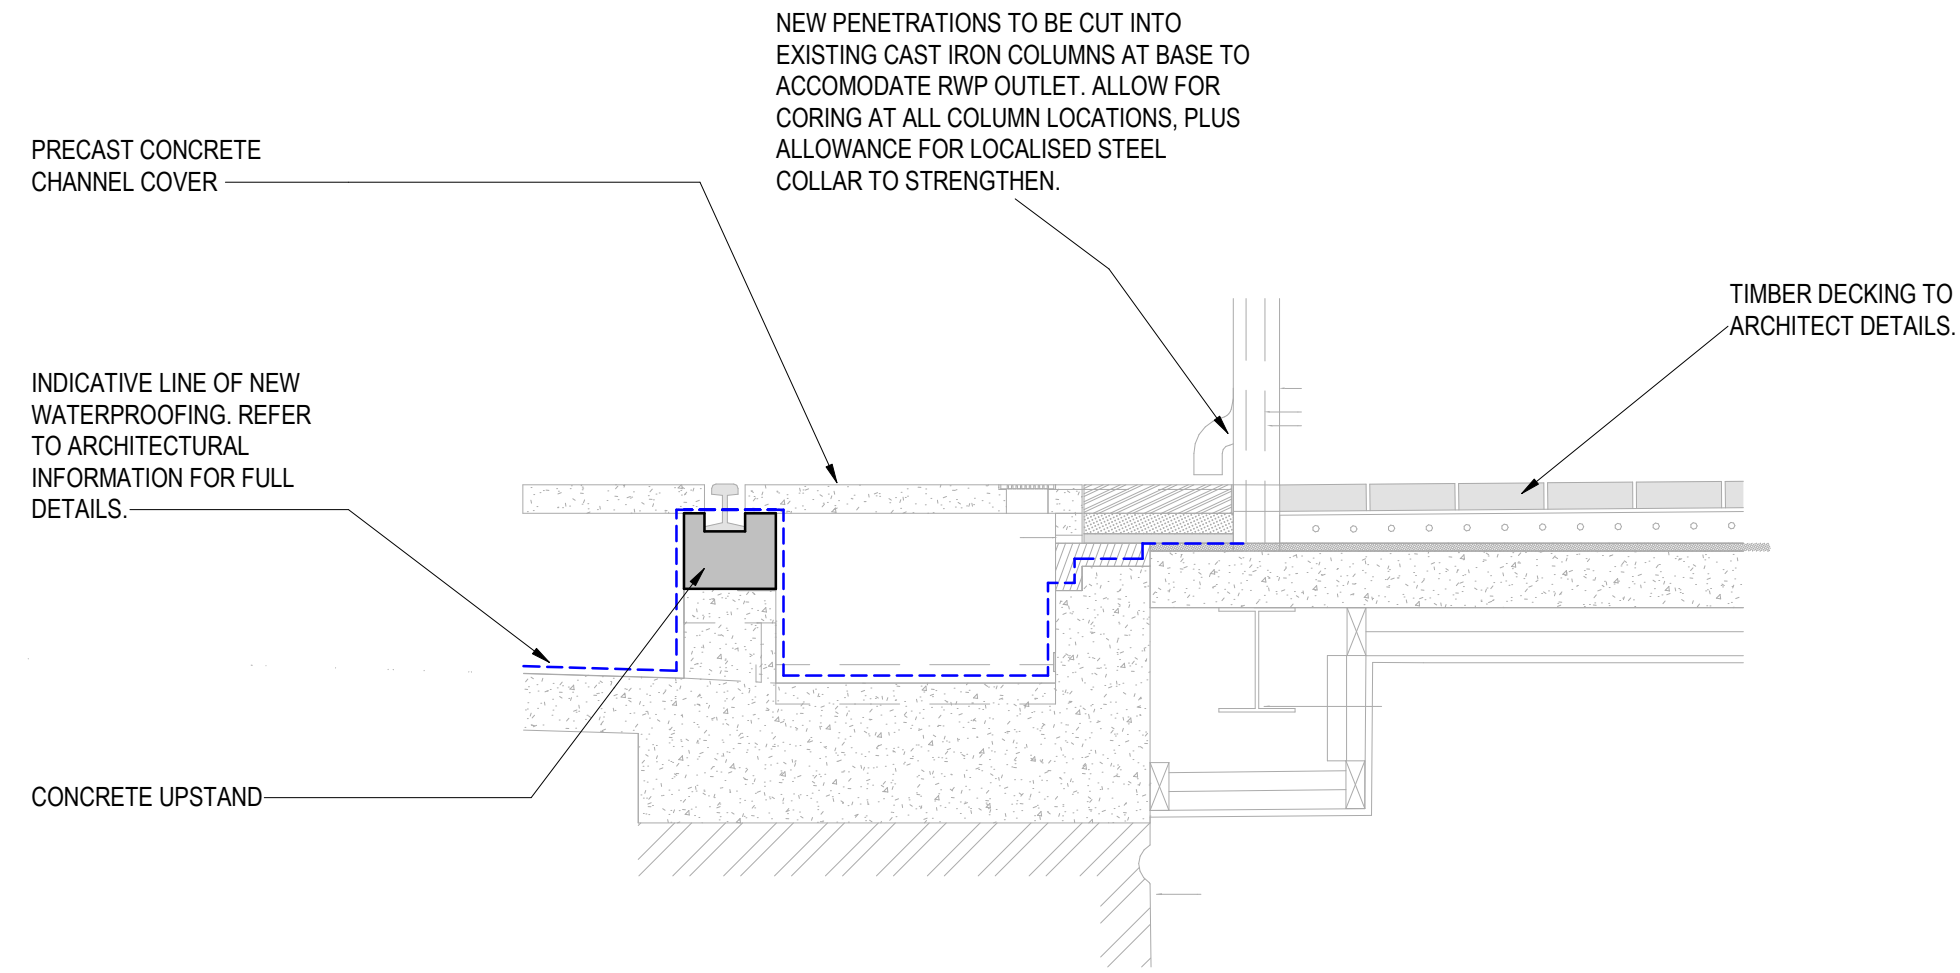

SBV-11 - PROPOSED
SCALE 1: 20

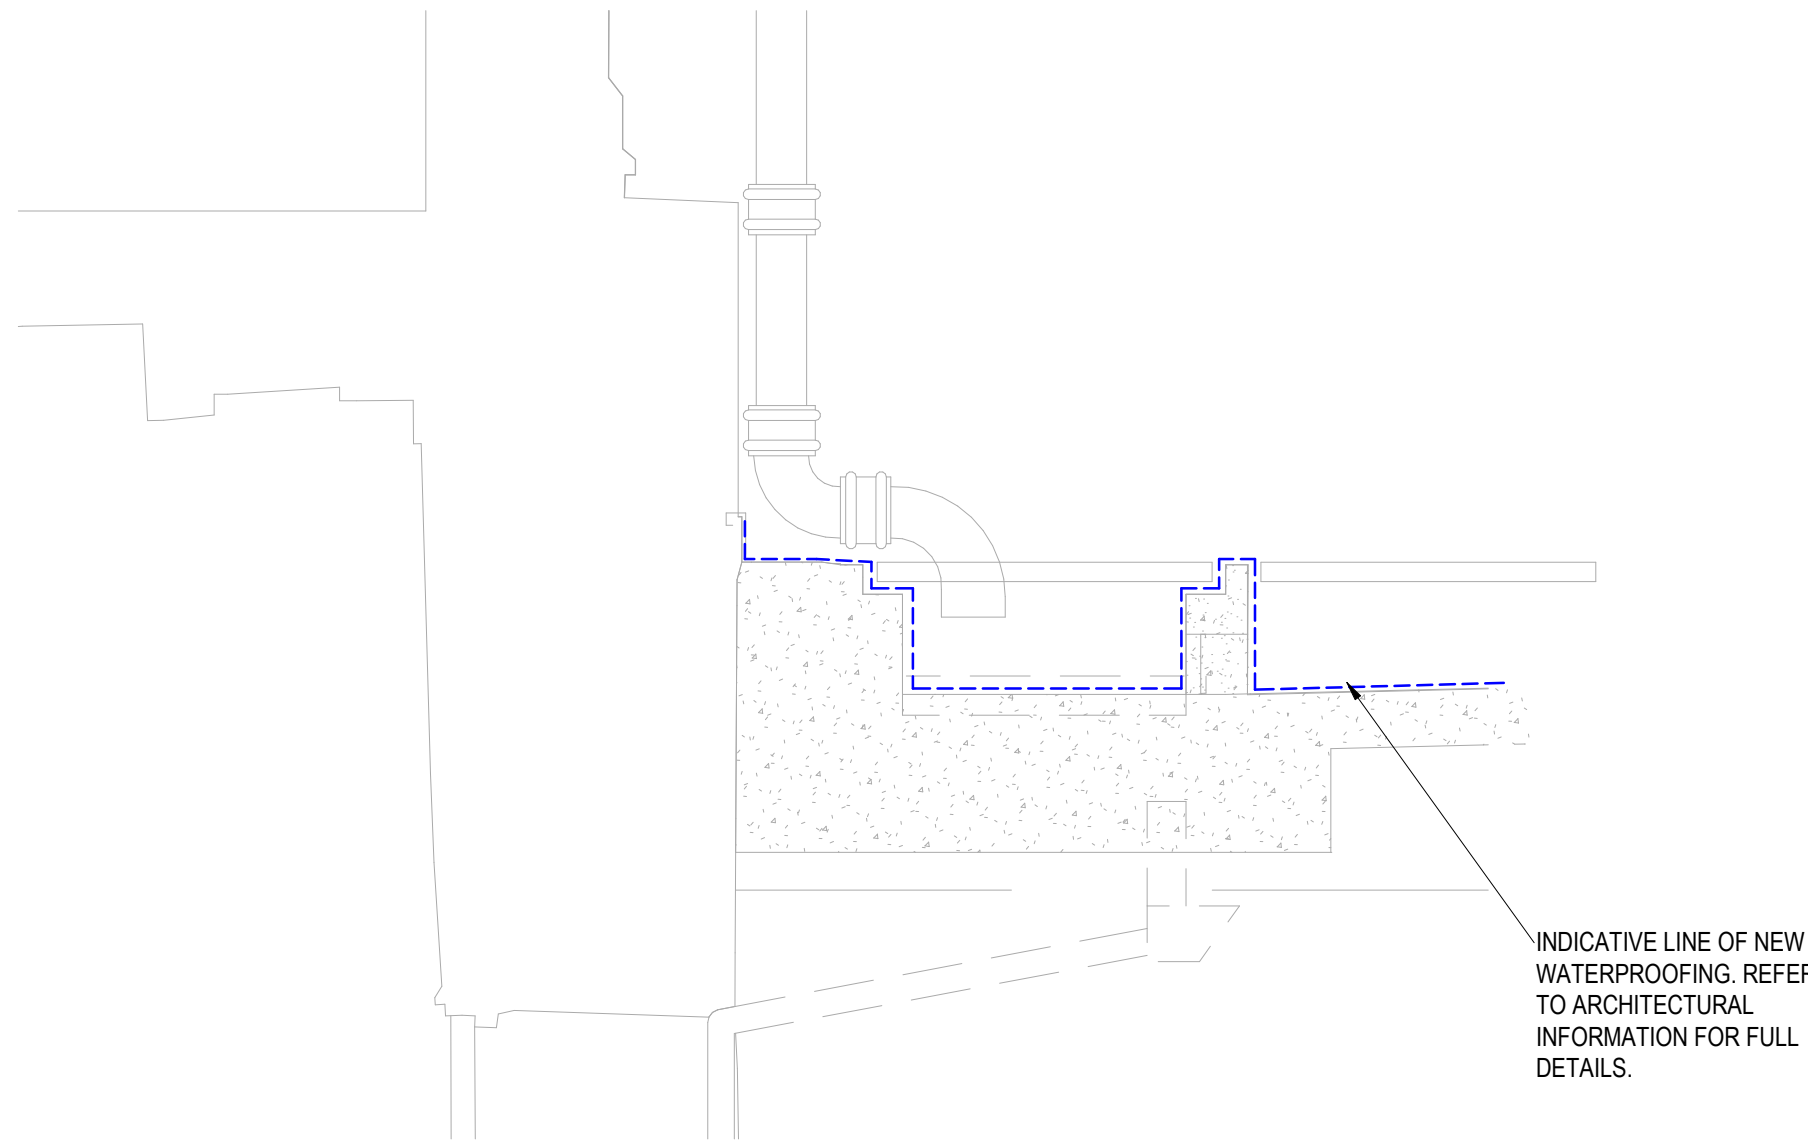

SBV-12 - PROPOSED
SCALE 1: 20

© Burol Happold Limited or its group companies.
All Rights Reserved. Burol Happold and its group companies accept no liability in writing their rights under
copyright, design or patent law.
This drawing has been prepared for the sole use and information of the Client. The liability of Burol Happold in respect of
any information contained in this drawing will not extend to any third parties. Burol Happold accepts no liability for any
consequences of this drawing other than for the purpose for which it has been produced.
DO NOT SCALE THIS DRAWING.

SAFETY HEALTH AND ENVIRONMENTAL INFORMATION
IN ADDITION TO THE HAZARDOUS RISKS NORMALLY ASSOCIATED WITH THE
TYPES OF WORK DETAILLED ON THIS DRAWING, NOTE THE FOLLOWING:
CONSTRUCTION

MAINTENANCE/OPERATION

DECOMMISSIONING/DEMOLITION

Notes
REFER TO DRAWING S-0010 FOR GENERAL NOTES.

P01	ISSUED FOR STAGE 3	16.06.20	TC	DC
Rev	Description	Date	Drawn	Approved

STAGE 3

Project Stage

S3 - FOR REVIEW AND COMMENT

Status of Drawing

BURO HAPPOLD

2nd Floor Eastgate,
7 Castle Street,
Manchester, M2 4LZ,
UK
Tel: +44 (0)161 223 0000
Fax: +44 (0)161 787 4143
Email: info@burohappold.com
Web: www.burohappold.com

Client: SCIENCE MUSEUM GROUP
Architect: BUTTRESS
Project: SIM SITE WIDE CAPITAL WORKS
Station Building and Viaduct
Sections

Job No:	0054704	Scale:	As indicated
Drawn By:	TC	Checked By:	PC
Approved By:	DC	Revision:	P01