


This drawing is not intended to be used for contract pricing or fabrication purposes. All content subject to survey and to change.

DRAFT

Side elevation

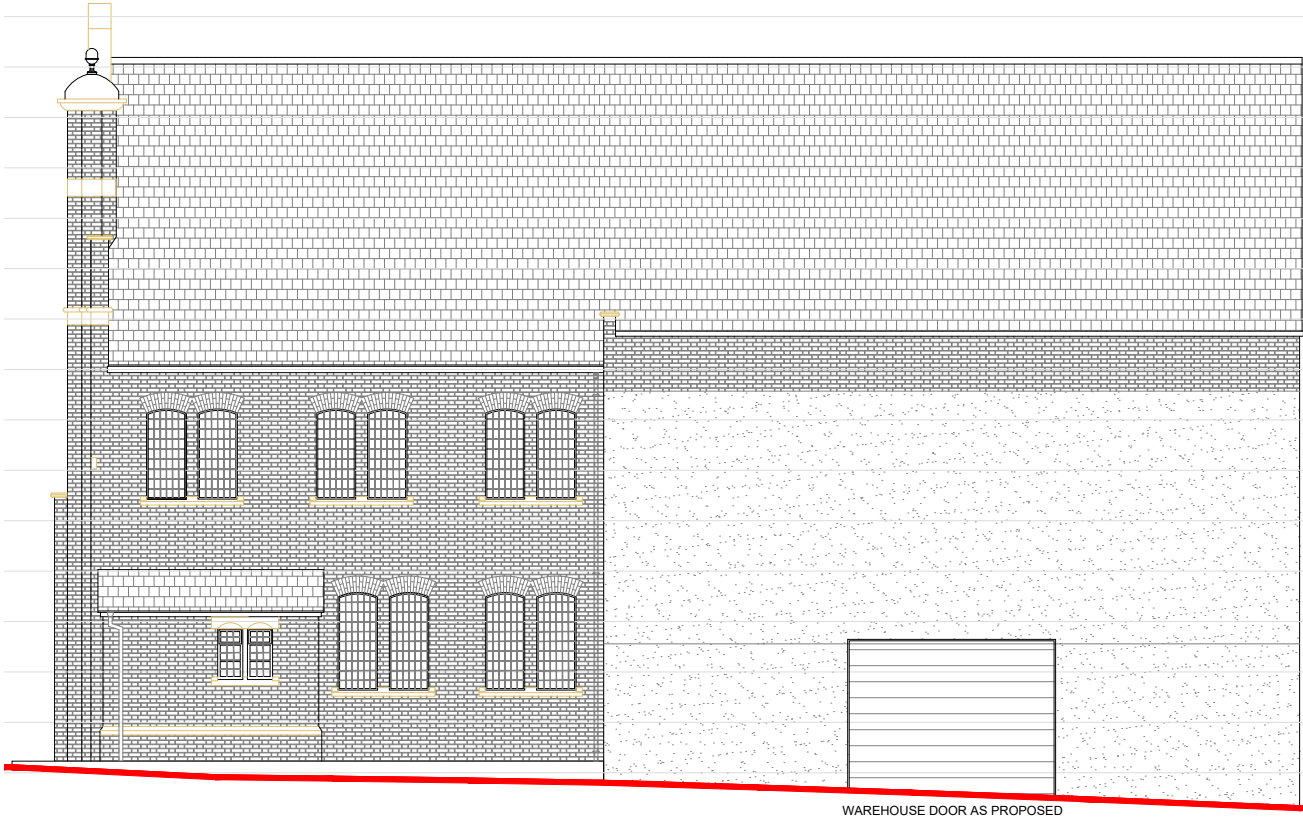

				 HOWARD & SEDDON A.R.I.B.A. CHARTERED ARCHITECTS 64 WASHWAY ROAD SALE, CHESHIRE, M33 7RE TEL NO. 0161 - 973 8296 FAX NO. 0161 - 962 3485 E-MAIL : ADMIN@HOWARDANDEDDON.CO.UK	PROJECT PROPOSED DEVELOPMENT FORMER PARTICULAR BAPTIST CHURCH ROCHDALE ROAD, MANCHESTER, M4 4HT	TITLE SIDE ELEVATION AS PROPOSED	DRAWN II	DRG No. 15,538
							DATE 15/01/24	05
							SCALE 1:150 @ A3	AMENDMENT A
A	FIRST ISSUE	II	15.01.24					
REV	DESCRIPTION	BY	DATE					