


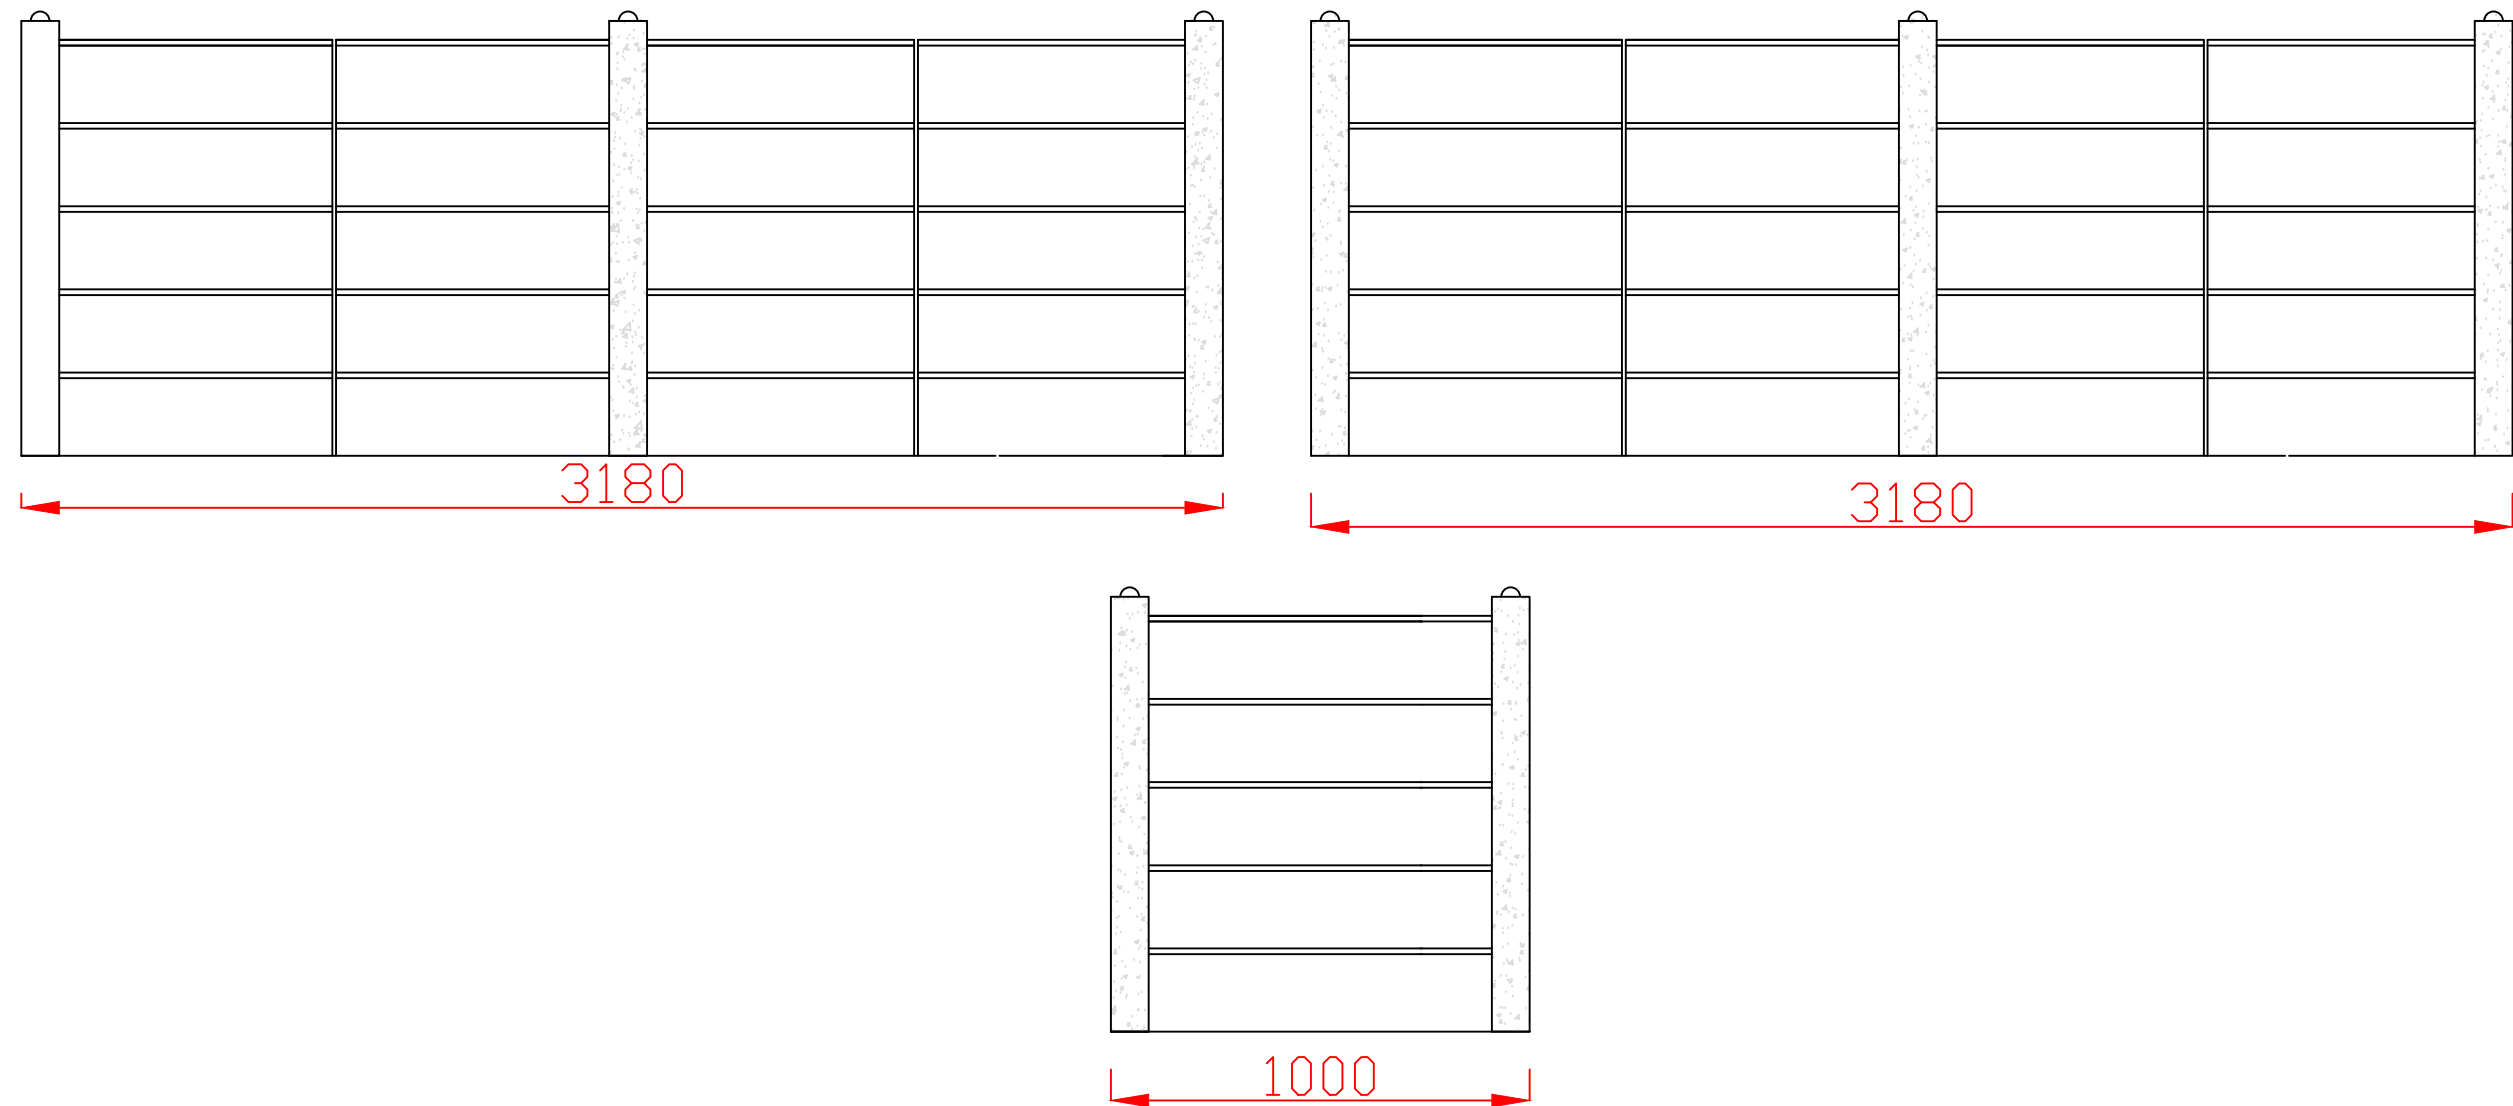

PROPOSED FRONT, REAR AND SIDE ELEVATION OF BIN STORE - REF 0010

Manchester Equipment and Adaptations Partnership.
Philips Park Road,
Manchester,
M11 3FU.

228 MAULDETH ROQD
MANCHESTER
M19 1AU.

Drawn By:

AW

Date:

18/01/24.

Scale:

NTS

Drawing No:

REF 010



**Manchester Local
Care Organisation**

Leading local care, improving
lives in Manchester, with you