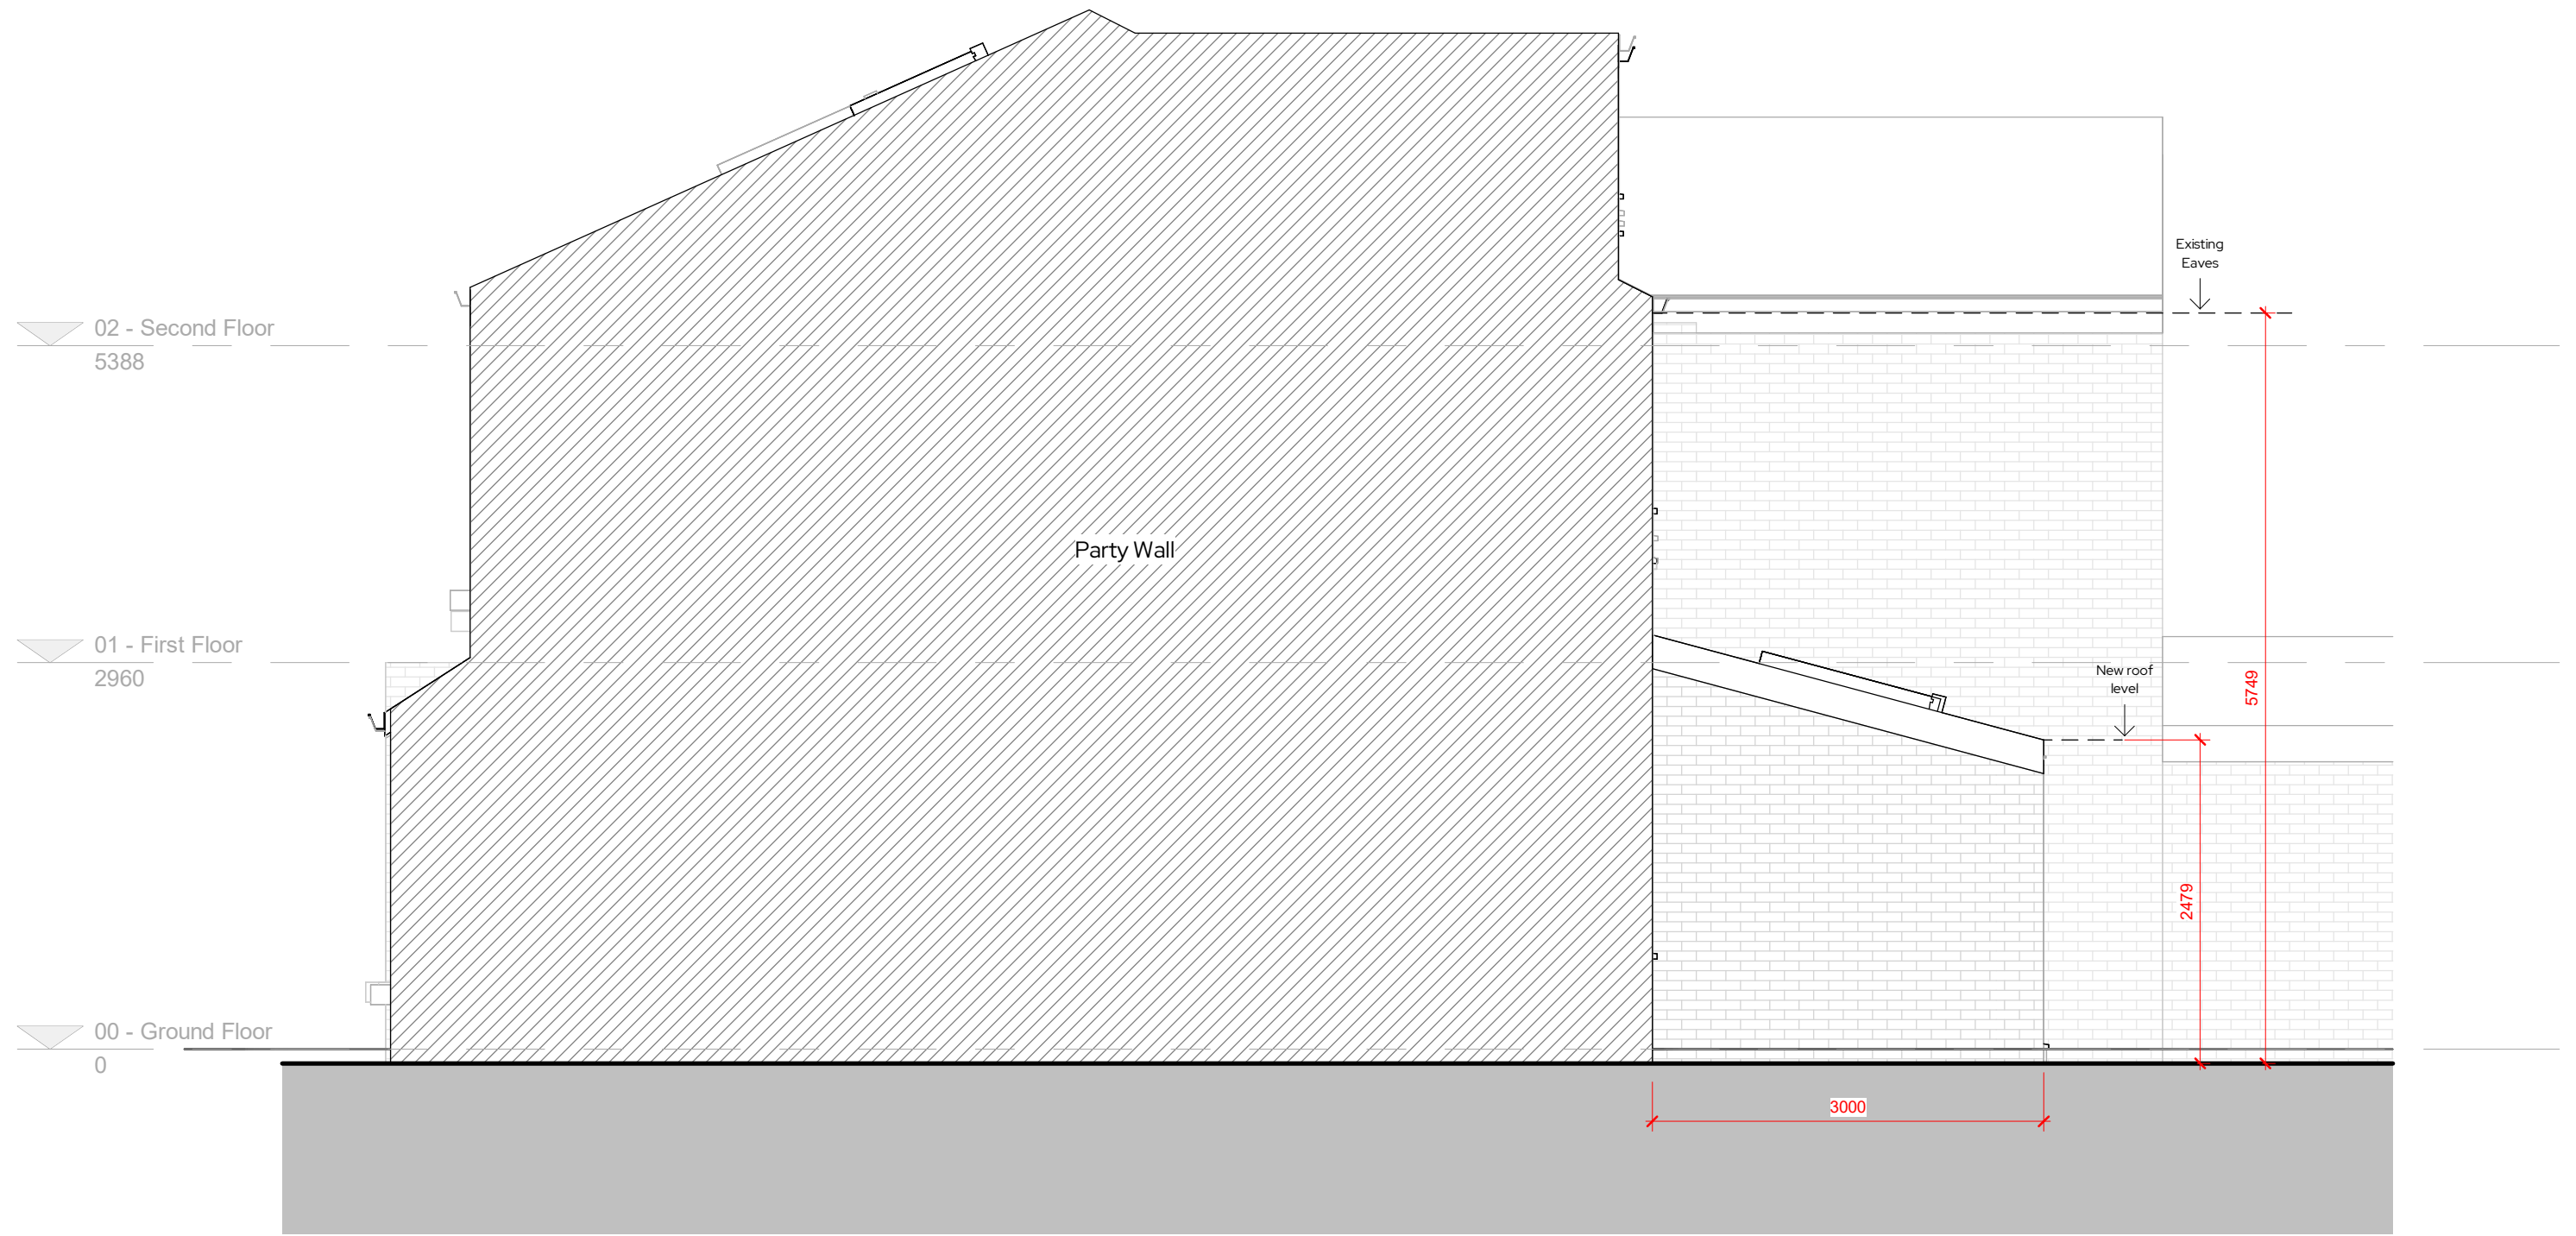


| REV | Date       | Description              | Issued | Additional Notes | Project Title   |
|-----|------------|--------------------------|--------|------------------|---|
| A   | 29/06/22   | Planning Issue           | RJ     |                  | <div>1201 - 3 Eleanor Road</div> <div>Client NameEmma Valentine</div> <div>Project Address3 Eleanor Road, M21 9FZ</div> |
| B   | 12/01/23   | Planning Issue           | RJ     |                  |   |
| C   | 13/04/2023 | Extension Roof Amendment | RJ     |                  |   |
| D   | 02/01/2024 | Lawful Development Pack  | RJ     |                  |   |

| Title                           |       |            |          |            |
|---------------------------------|-------|------------|----------|------------|
| Right Side Elevation - Proposed |       |            |          |            |
| Drawing No.                     |       |            |          |            |
| 1201-02-04-002 Rev D            |       |            |          |            |
| Date                            | Scale | Sheet Size | Drawn by | Checked by |
| 04/07/22                        | 1:50  | A3         | RJ       | DRB        |