
ISO_A0_841mm x 1189mm

RESIDUAL RISKS

1. EXISTING SERVICES WITHIN THE SITE AND INTERFACES WITH ADJACENT STREETS INCLUDING GAS, ELECTRIC, COMMS & WATER MAINS, PHYSICAL IDENTIFICATION REQUIRED ON SITE BEFORE EXCAVATION WORKS IN THESE AREAS.
2. OPEN EXCAVATIONS FOR TRENCHES,MANHOLES AND TANKS. CONTRACTOR TO ENSURE STABILITY OF ALL EXCAVATIONS AND TO PREVENT FALLS INTO THEM DURING THE WORKS.
3. WORKS ADJACENT TO THE PUBLIC HIGHWAY. CONTRACTOR TO ENSURE TRAFFIC MANAGEMENT IS DESIGNED, ERECTED AND MAINTAINED TO PROTECT THE WORKFORCE AND THE PUBLIC. CONTRACTOR TO UNDERTAKE NECESSARY PRECAUTIONS AND ENSURE SUITABLE TRAFFIC MANAGEMENT IS IN PLACE PRIOR TO COMMENCEMENT.
4. PROPOSED EXCAVATIONS FOR PURPOSE OF FOUL AND SURFACE WATER DRAINAGE RUNS. CONTRACTOR TO PREPARE METHOD STATEMENT FOR WORKS.

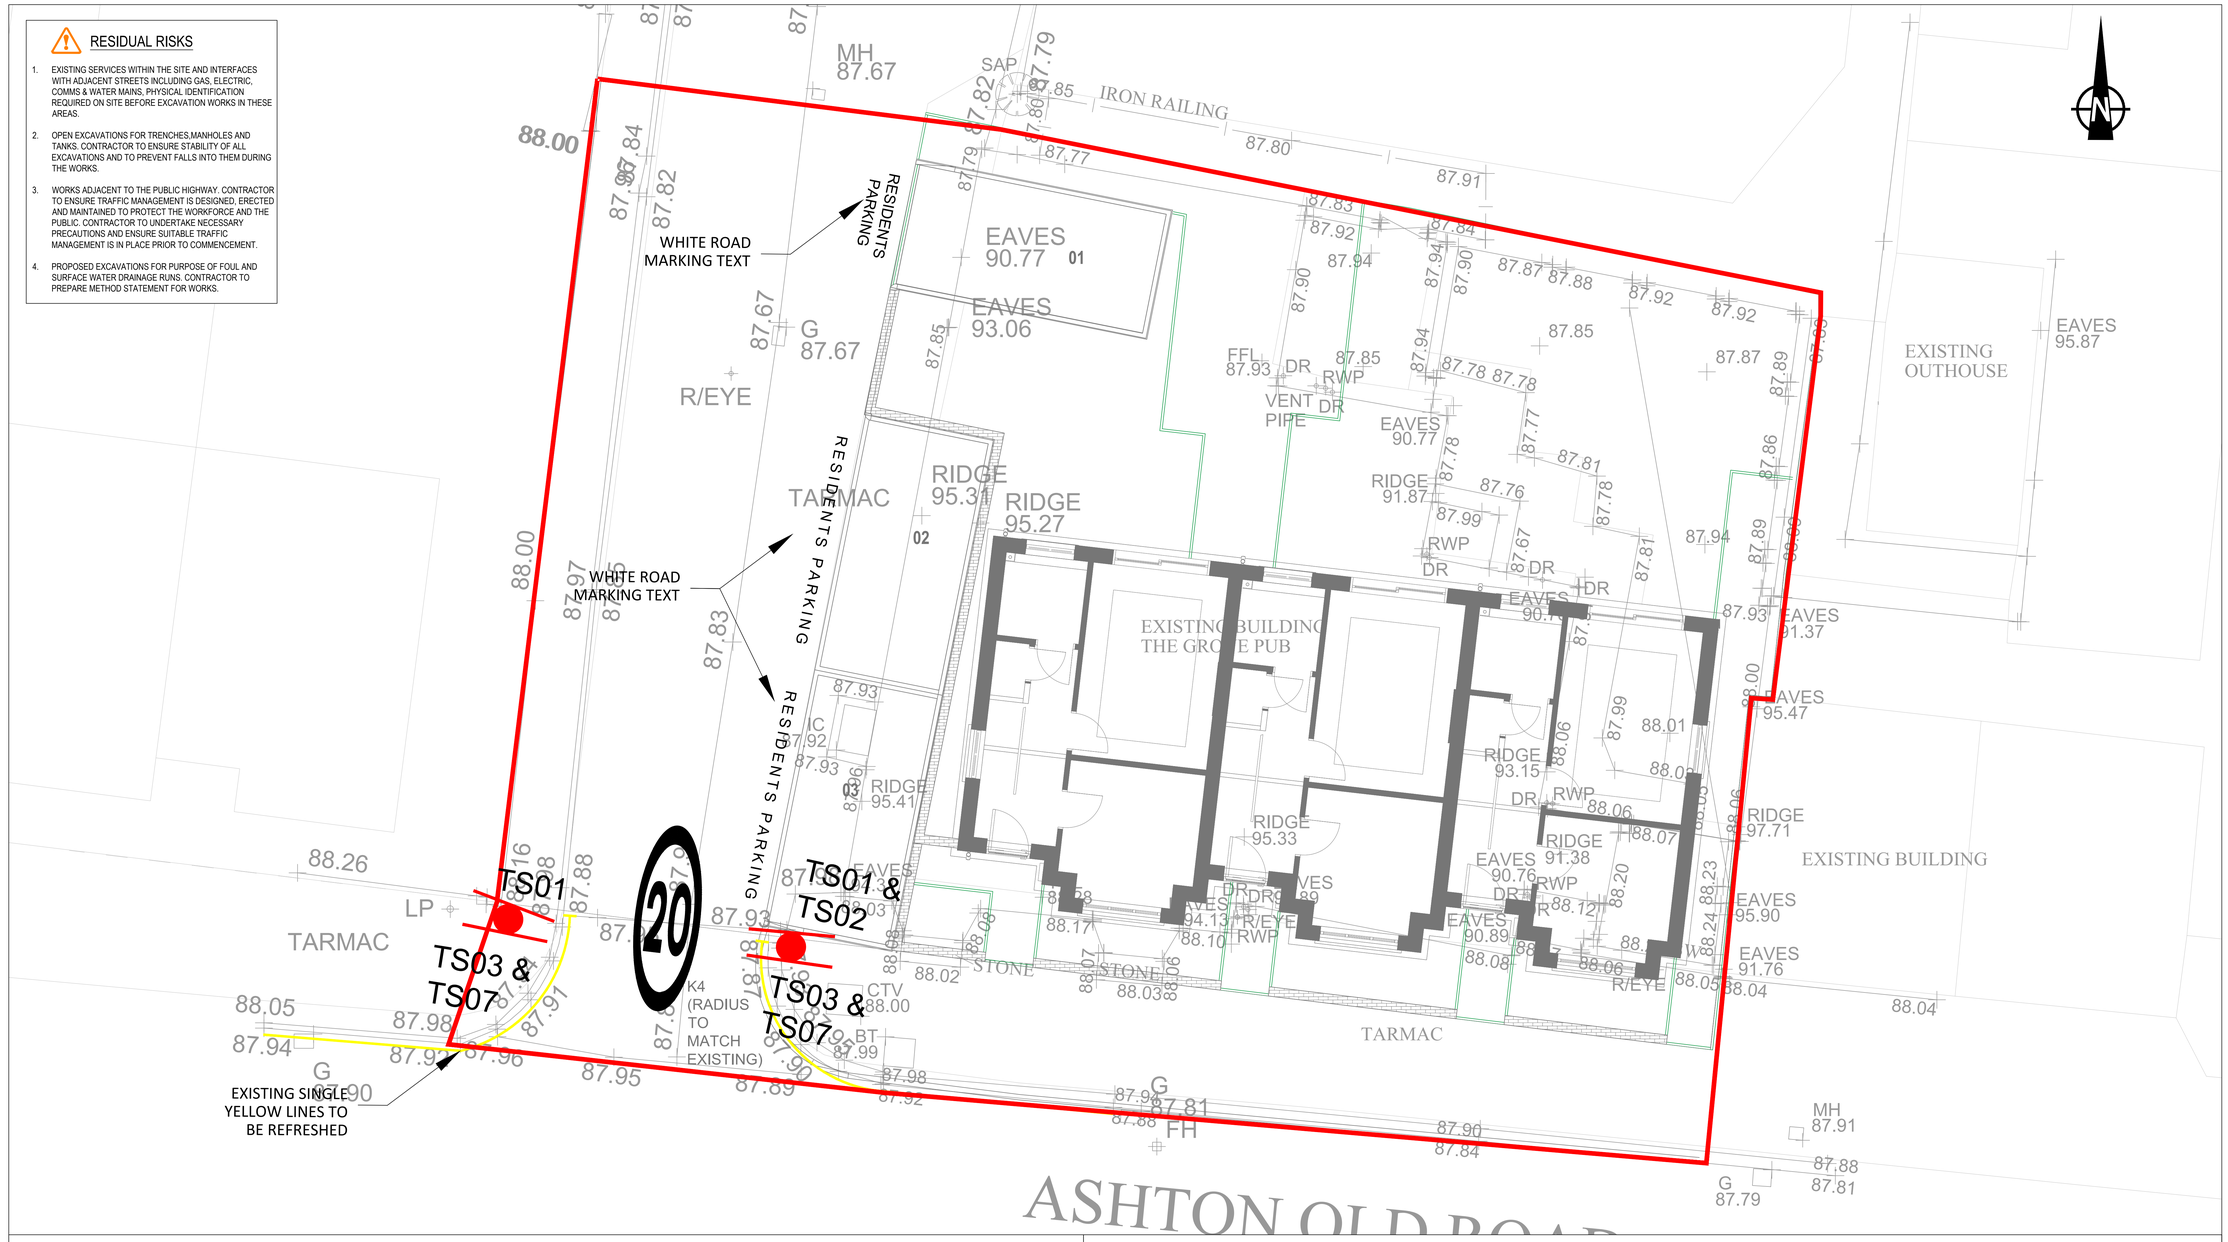


Sign Schedule

Scheme: The Fairfields, Openshaw	Prepared by: BP	Date: 04/07/2023

	Sign face			Mounting height	Supports					Foundation(s)				
Sign ref.	Width (mm)	Height (mm)	Area (m²)	(mm)	No.	Type	Section	Length (mm)	Lit	Passive safety	No.	Depth (mm)	Width (mm)	Length (mm)	Cover (mm)
TS01	600	600	0.28	2400	1	Steel circular section S275	60.3mm O.D. 2.6mm thick	4000	✓	✓	1	800	100	100	100
TS03	600	600	0.28	2400	1	Steel circular section S275	60.3mm O.D. 2.6mm thick	4000	✓	✓	1	800	100	100	100
TS02	679	600	0.24	2400	1	Steel circular section S275	60.3mm O.D. 3mm thick	4000	✓	✓	1	800	100	100	100
TS07	495	540	0.27	2400	1	Steel circular section S275	60.3mm O.D. 2.6mm thick	3840		✓	1	800	100	100	100

SIGNAGE REFERENCE TABLE

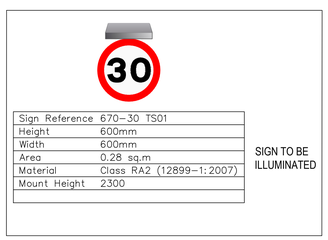

Sign Reference	670–30 TS01
Height	600mm
Width	600mm
Area	0.28 sq.m
Material	Class RA2 (12899–1:2007)
Mount Height	2300

SIGN TO BE ILLUMINATED



Sign Reference	670–20 TS03
Height	600mm
Width	600mm
Area	0.28 sq.m
Material	Class RA2 (12899–1:2007)
Mount Height	2300

SIGN TO BE ILLUMINATED



Sign Reference	TS07 – 816
Height	480mm
Width	480mm
Area *	0.24 sq.m
Material	Class RA2 (12899–1:2007)
Mount Height	2400

* Area reduced for rounded corners.



Sign Reference	TS02 – 602
Height	600mm
Width	680mm
Area	0.20sq.m
Material	Class RA2 (12899–1:2007)
Mount Height	2300

* Area reduced for rounded corners.

SIGN TO BE ILLUMINATED

NOTES

1. BASED ON LATEST PROPOSED SITE LAYOUT.
2. DRAWING TO BE READ IN CONJUNCTION WITH ALL OTHER RELEVANT DRAWINGS.
2. IF RECEIVED ELECTRONICALLY, IT IS THE RECIPIENTS RESPONSIBILITY TO PRINT TO THE CORRECT SCALE. ONLY WRITTEN DIMENSIONS SHALL BE USED.
3. ALL DIMENSIONS ARE IN METRES UNLESS STATED OTHERWISE.
4. ALL WORKS ARE SUBJECT TO LOCAL HIGHWAY AUTHORITY APPROVAL. ANY WORKS UNDERTAKEN PRIOR TO LOCAL HIGHWAY APPROVAL WILL BE AT RISK AND ANY ABORTIVE WORKS WILL BE THE CONTRACTOR'S RESPONSIBILITY.
5. DRAWN AT 1:100 SCALE @ A0.
6. BASED ON LATEST TOPOGRAPHICAL SURVEY PROVIDED BY CLIENT.
7. ALL ROAD MARKINGS & SIGNAGE TO BE AGREED WITH LOCAL HIGHWAY AUTHORITY PRIOR TO INSTALLATION.
8. THIS DRAWING IS TO BE USED FOR ITS INTENDED PURPOSES ONLY. THE CONTRACTOR IS TO REFER TO THE RELEVANT DRAWING SERIES AND SPECIFICATION BEFORE UNDERTAKING THAT ELEMENT OF THE WORKS
9. SIGNING AND LINING HAS BEEN DESIGNED IN ACCORDANCE WITH TSRGD 2016.
10. ALL ROAD MARKINGS TO BE INSTALLED ON TO A DRY SURFACE TO ENSURE ACCEPTABLE BONDING.
11. ALL ROAD MARKINGS TO BE APPLIED IN THERMOPLASTIC SCREED.
12. ALL FOUNDATIONS TO HAVE 150mm EARTH COVER.
13. ALL POLES S275 STEEL CIRCULAR HOLLOW SECTIONS. 76.1mm Ø 3.2mm THICK.
14. ALL FOUNDATIONS 600x600x800 LENGTH EXCEPT * WHICH ARE 600x600x1000 LENGTH.
15. WHERE NEW ROAD MARKINGS TIE INTO EXISTING ROAD MARKINGS, THE EXISTING ROAD MARKINGS ARE TO BE REMOVED AS NECESSARY.
16. THIS DRAWING SHOULD BE READ IN CONJUNCTION WITH THE RELEVANT DRAWINGS AND SPECIFICATIONS.
17. IF RECEIVED ELECTRONICALLY, IT IS THE RECIPIENTS RESPONSIBILITY TO PRINT TO THE CORRECT SCALE. ONLY WRITTEN DIMENSIONS SHALL BE USED.
18. ANY ROAD MARKING TEXT TO BE 1.6m IN HEIGHT.
19. WHITE ROAD MARKINGS ARE SHOWN IN BLACK ON THE DRAWING.
20. ALL TSRGD REFERENCE NUMBERS ARE SHOWN FOR THE INFORMATION OF THE CONTRACTOR ONLY. THESE ARE NOT BE INSTALLED ON THE GROUND.

KEY

- EXTENTS OF WORK
- 20 MPH ROUNDEL ROAD MARKING
- SEASONAL PROHIBITION OF WAITING MARKING, 75mm WIDE. TO DIAGRAM 1017
- SIGN LOCATION & ORIENTATION

FOR APPROVAL

Rev:	Date:	Description:
R1	04/07/23	For Approval

Copyright AJF Engineering Consultants Ltd. All rights Reserved. This document is not to be copied wholly or in part, or used by any third party without express written consent of AJF Engineering Consultants Ltd. AJF Engineering Consultants Ltd accepts no responsibility or liability which may arise from reliance or use of this document by any other party or for any other purpose.

Project:
Proposed Development, New Dwellings, 1515 Ashton Old Road, Manchester

Client:
KMM Homes Ltd

Drawing Title:
Road Markings & Signage

Scale (@ A0):	Drawn by:	Chkd by:	Aprvd by:
1:50	BP	CLS	AJF

Drawing Number: 23065-AJF-ZZ-ZZ-DR-C-022 Date: July 23 Rev: R1

AJF Engineering Consultants Ltd
Thursby House, 1 Thursby Road
Bromborough, Wirral, CH62 3PW
0151 374 0545
info@ajfengineering.co.uk
ajfengineering.co.uk

Filename: C:\USERS\BHAVESH\PATEL\AJF STRUCTURAL ENGINEERING LTD\AJF ENGINEERING - GENERAL\AJF\JOBS\23\23065 THE FAIRFIELDS, OPENSHAW\04_DRAWINGS\CIVIL\23065-AJF-ZZ-ZZ-DR-C-022 R01 - ROAD MARKING & SIGNAGE.DWG