

Ref: 3300/004
4th Jan 2024



Proposed 3d View

5




Proposed 3d View

2



Proposed 3d View

3

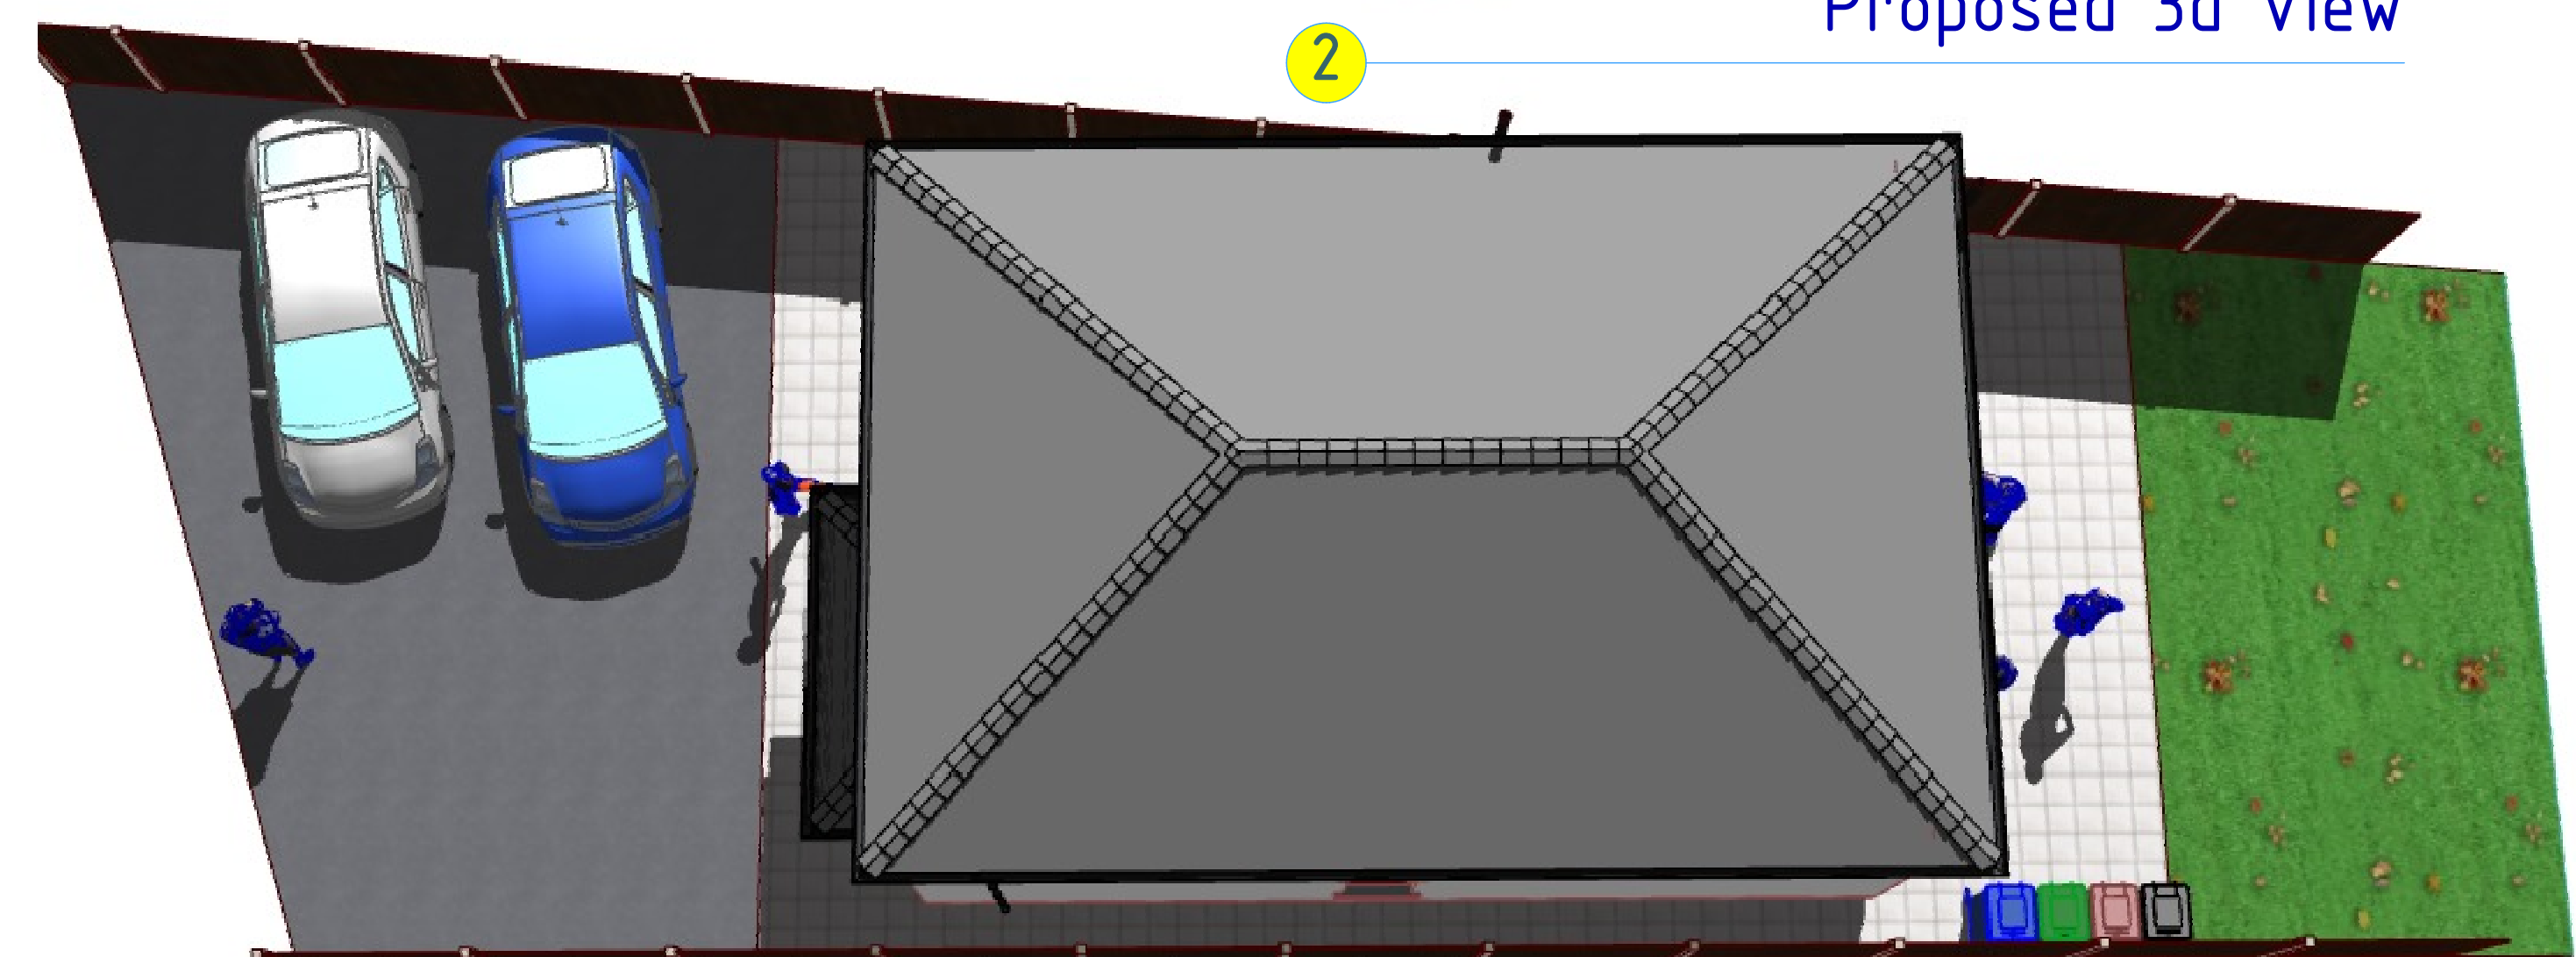

Proposed 3d View

4



Proposed 3d View

5



Proposed 3d View

6

CLIENT :
John Copeland
'Ivy Cottage'
Wythenshawe Road
Manchester, M23 9DD.
Title:
THE CONSTRUCTION OF 3
BED DETACHED 2No
STOREY DWELLING IN
THE EXISTING GARDEN
TO THE LHS OF THE
EXISTING DWELLING
HOUSE.