


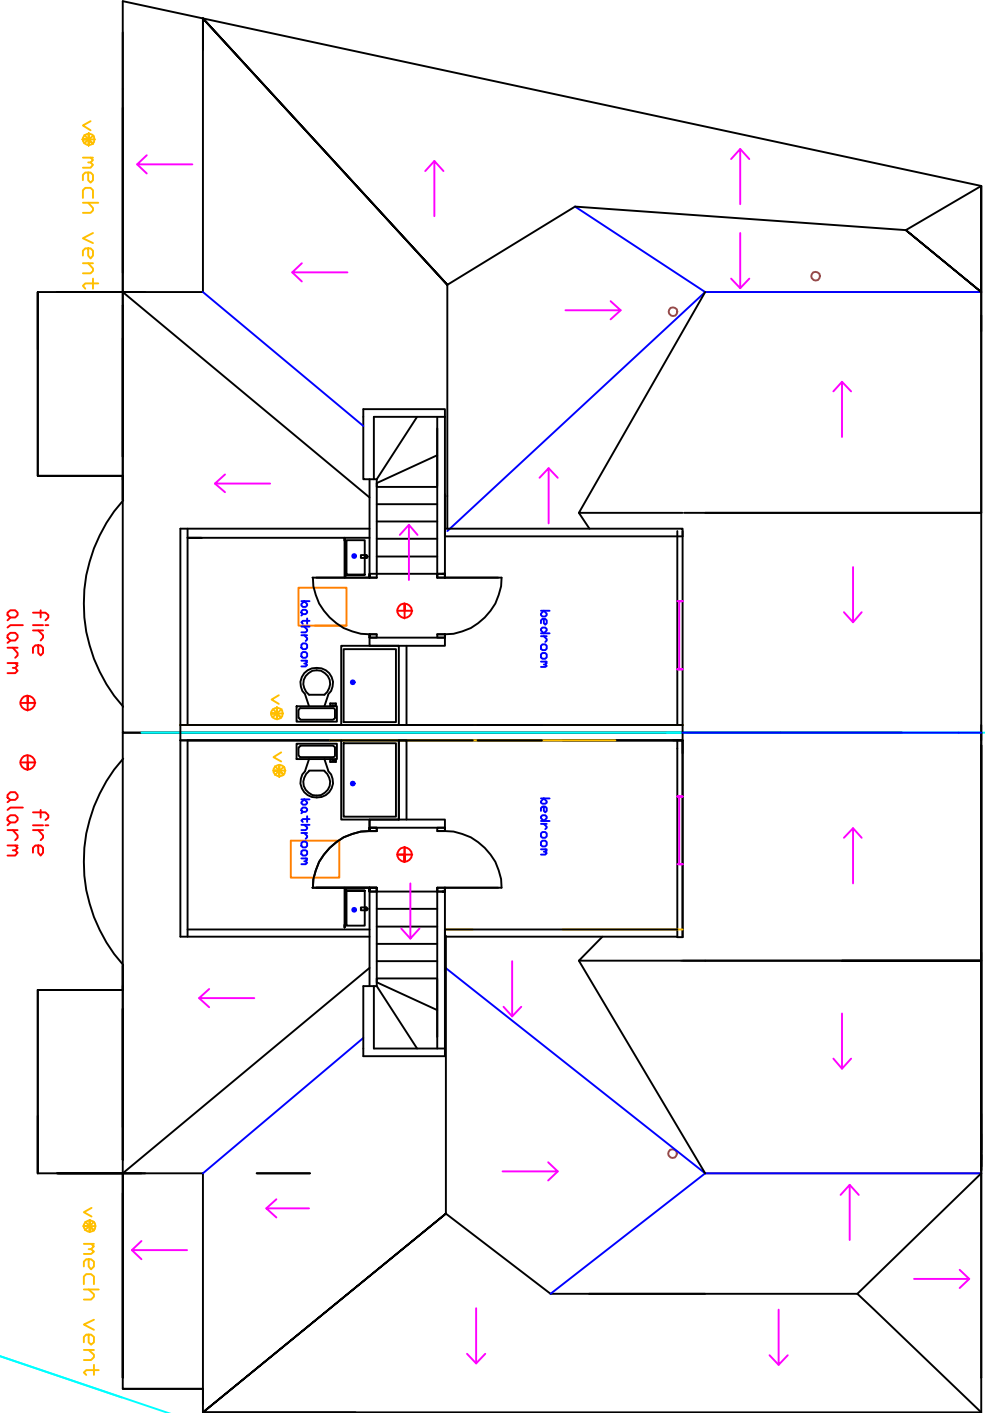

PROPOSED LOFT FLOOR
1: 100

PLEASE DO NOT SCALE OF THIS DRAWING TAKE ALL DIMENSIONS ON SITE (builders Note) Do not start any works until all the approvals have been obtained. Any discrepancy to be reported to Plans Drawn as soon as possible.		project: MANCHESTER CITY COUNCIL PLANNING & BUILDING CONTROL APPLICATION	
Client: MOHAMMED SARWAR 9 AND 11 PARK CRESCENT , VICTORIA PARK, MANCHESTER M14 5RE, TEL 077734514933		PLANS DRAWN tel.no 07952934281 email Ba.winterbottom@aol.com www.plansdrawn.org	
date: NOVEMBER . 2023	drawn: DRW		
Scheme PROPOSED SIDE AND REAR DOUBLE EXTENSIONS REAR DORMER LOFT CONVERSION RAISED GABLE INTERNAL ALTERATIONS DETACHED HOME OFFICE		project no.	drwg. no. A3paper
		PC09	122