


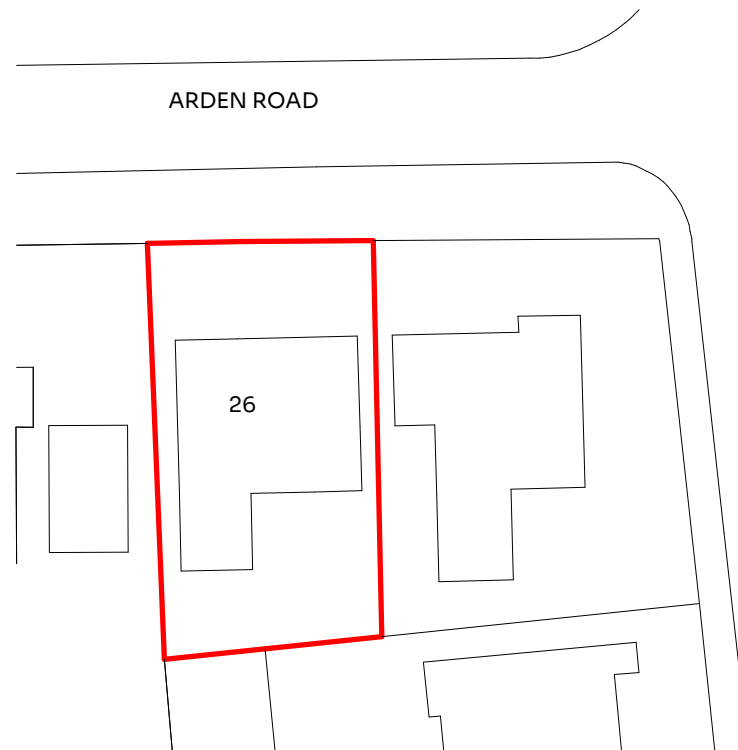

1 Location Plan  
1 : 1250

Red line indicates boundary  
© Crown Copyright and database rights 2023 OS 100047474.



2 Block Plan - Existing  
1 : 500



3 Block Plan - Propsoed  
1 : 500

JD

ARCHITECTURE  
+ PLANNING



CIAT  
CHARTERED  
PRACTICE

studio@jcdesigngroup.co.uk0161 698 2954

This drawing must be read in conjunction with JCDs specification and all other relevant documentation and drawings. All dimensions are to be checked on site with any discrepancies reported to the designer prior to the works being carried out.

JCD accept no liability for any expense, loss or damage of any nature and arising from any variation made to this drawing or in the execution of the work to which it relates which has not been referred to them and their approval obtained.

This drawing is copyright and is sent in confidence. It must not be copied, used or disclosed in whole or in part, to third parties without our written permission. It remains the property of JCD and must be returned on request.

© JC Design Group Ltd

|                                  |                                                      |
|----------------------------------|------------------------------------------------------|
| Project No:<br><b>JC_157</b>     | Project Address:<br>26 Arden Road, Crumpsall, M8 4FE |
| Project:<br><b>26 Arden Road</b> |                                                      |

|                                 |                         |                            |
|---------------------------------|-------------------------|----------------------------|
| Drawing No:<br><b>A1.3</b>      | Revision:<br><b>PL2</b> | <b>ISSUED FOR PLANNING</b> |
| Title:<br><b>LOCATION PLANS</b> |                         |                            |

|   |                 |                   |
|---|-----------------|-------------------|
| Scale on A3:<br>As indicated                                                                           | Drawn by:<br>AL | Checked by:<br>JC |
| <div><div>50510152025</div><div>SCALE 1:500</div><div>1001020304050</div><div>SCALE 1:1250</div></div> |                 |                   |

| REV | Details             | By | Date     |
|-----|---------------------|----|----------|
| PL1 | Issued for planning | AL | 11 09 23 |
| PL2 | Issued for planning | AL | 27 10 23 |