


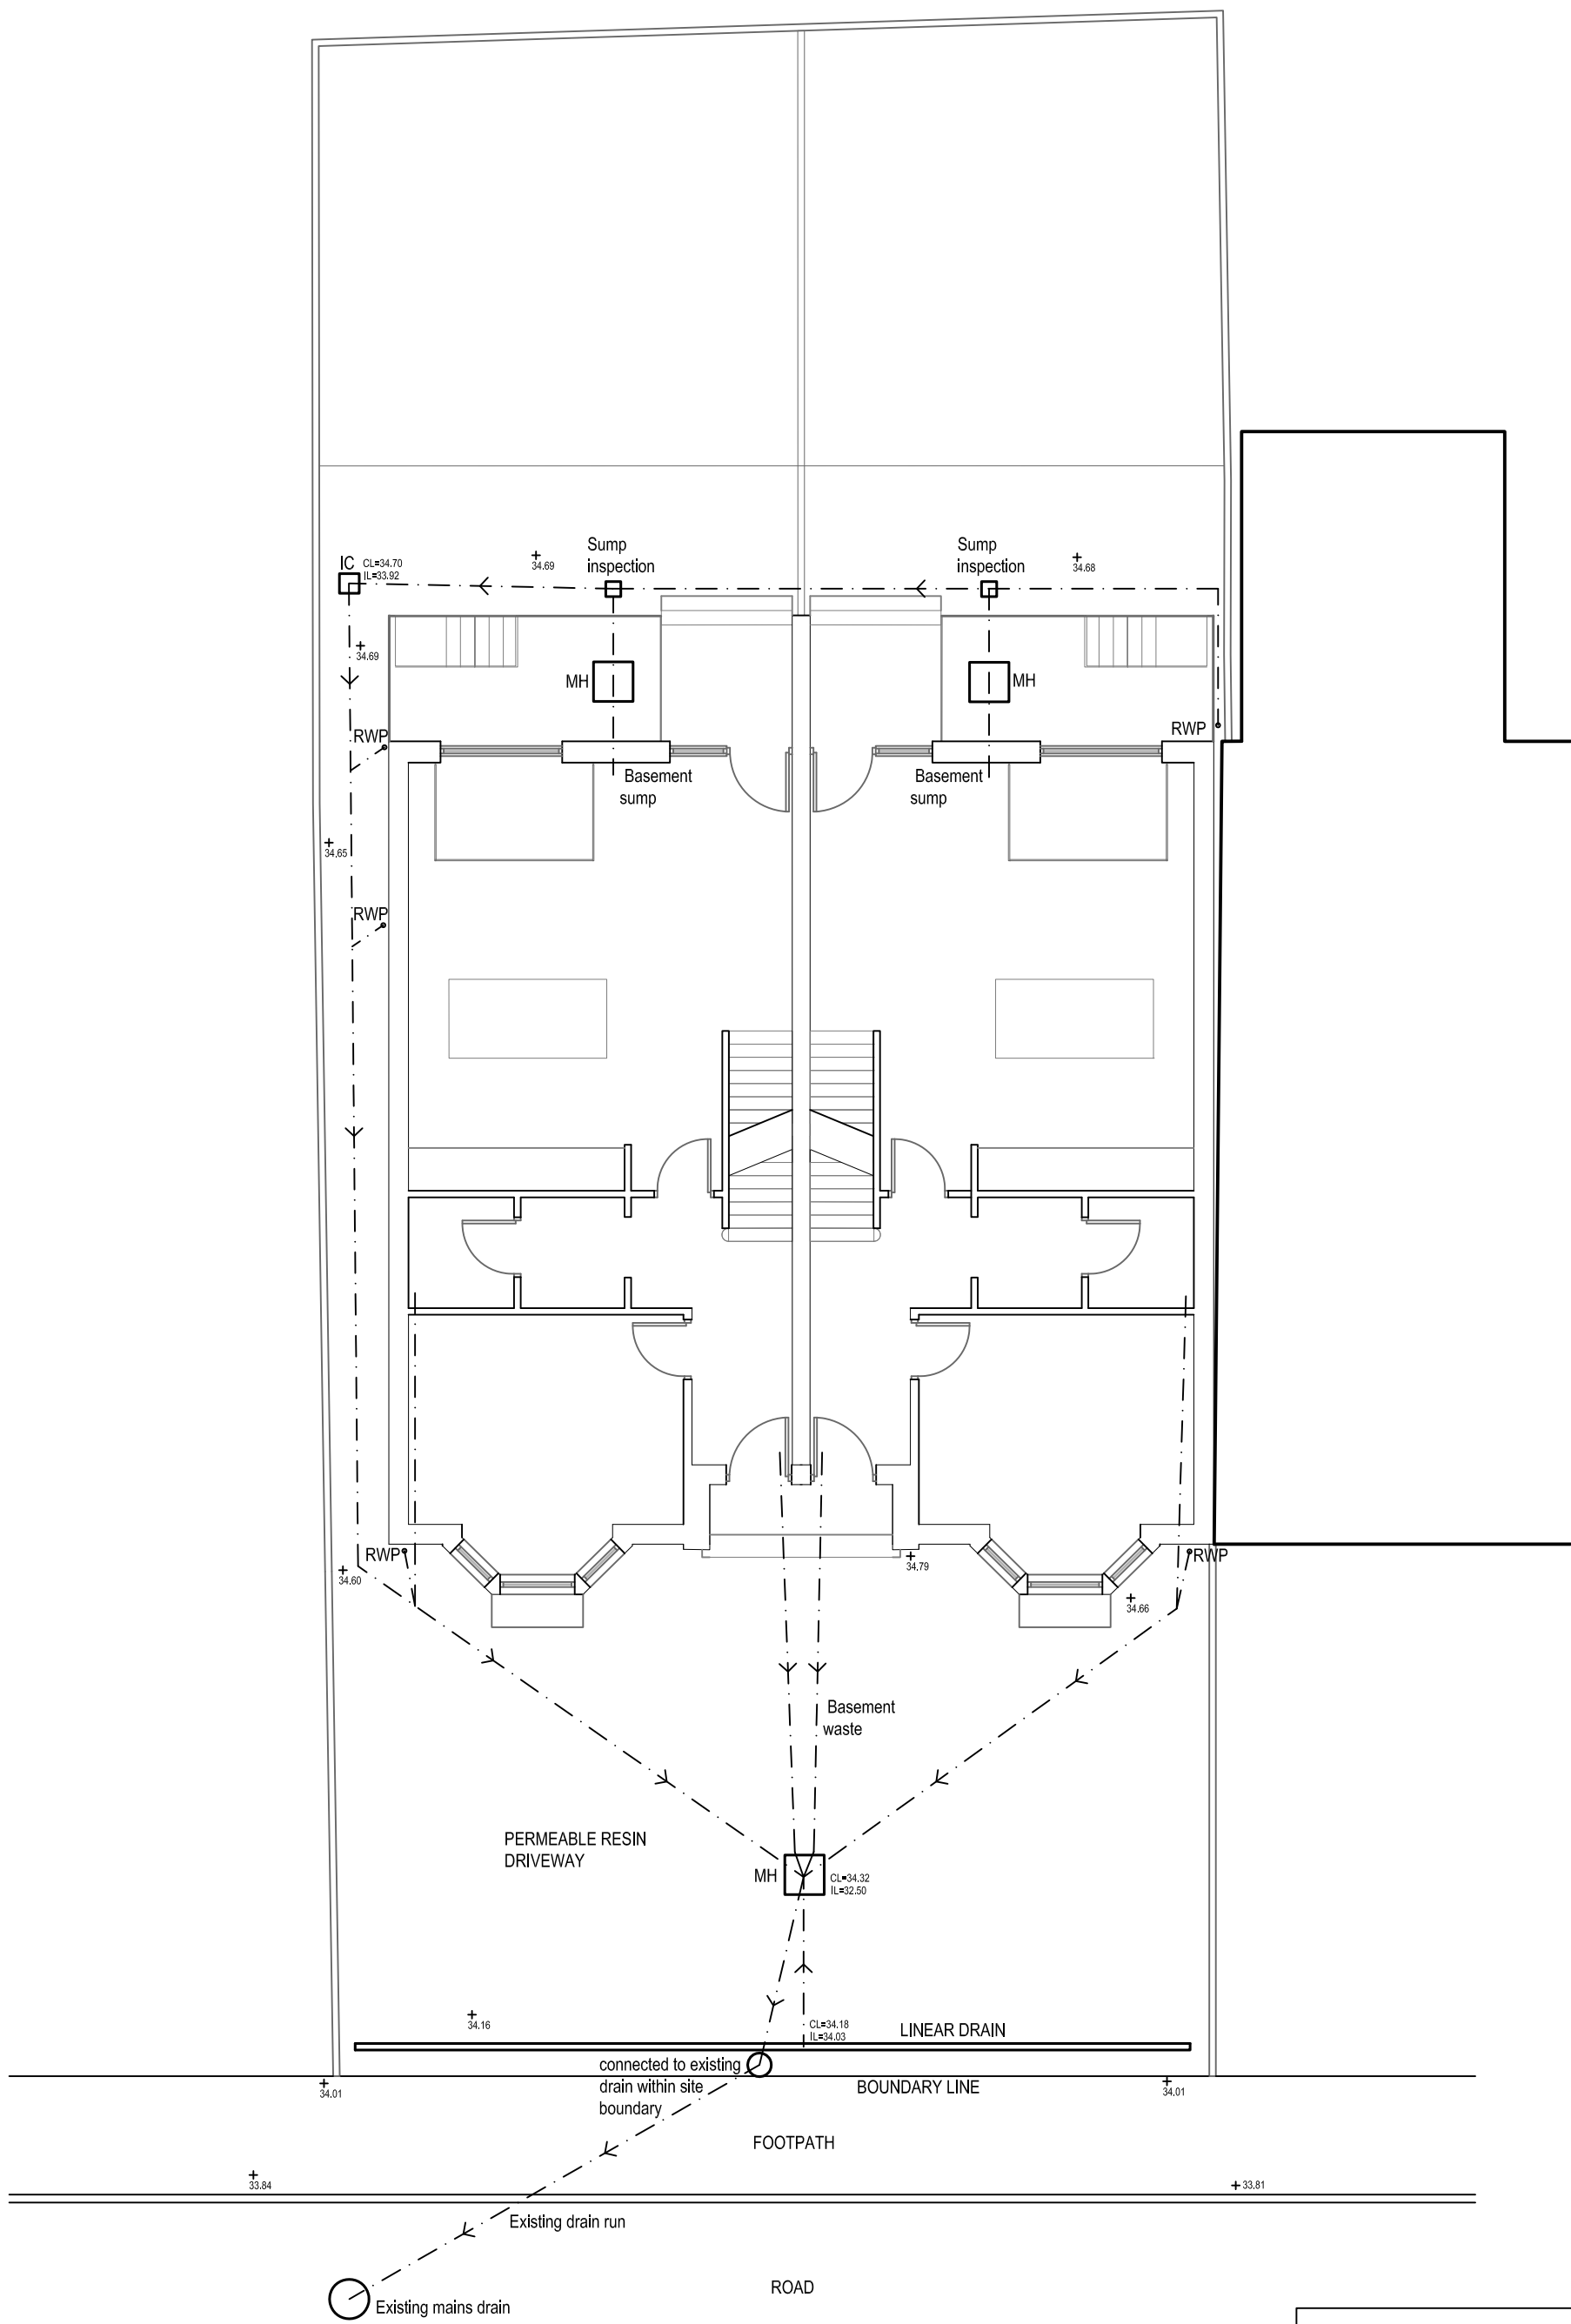

DRAINAGE PLAN 1:100 @ A3



CDWP
CD Wilkinson Plans

tel: 07967 522401 email: chris@cdwilkinsonplans.co.uk
5 Highmeadow, Manchester, M26 1YN