


Author: D. Ford
Date: 10/11/23
Revision: A

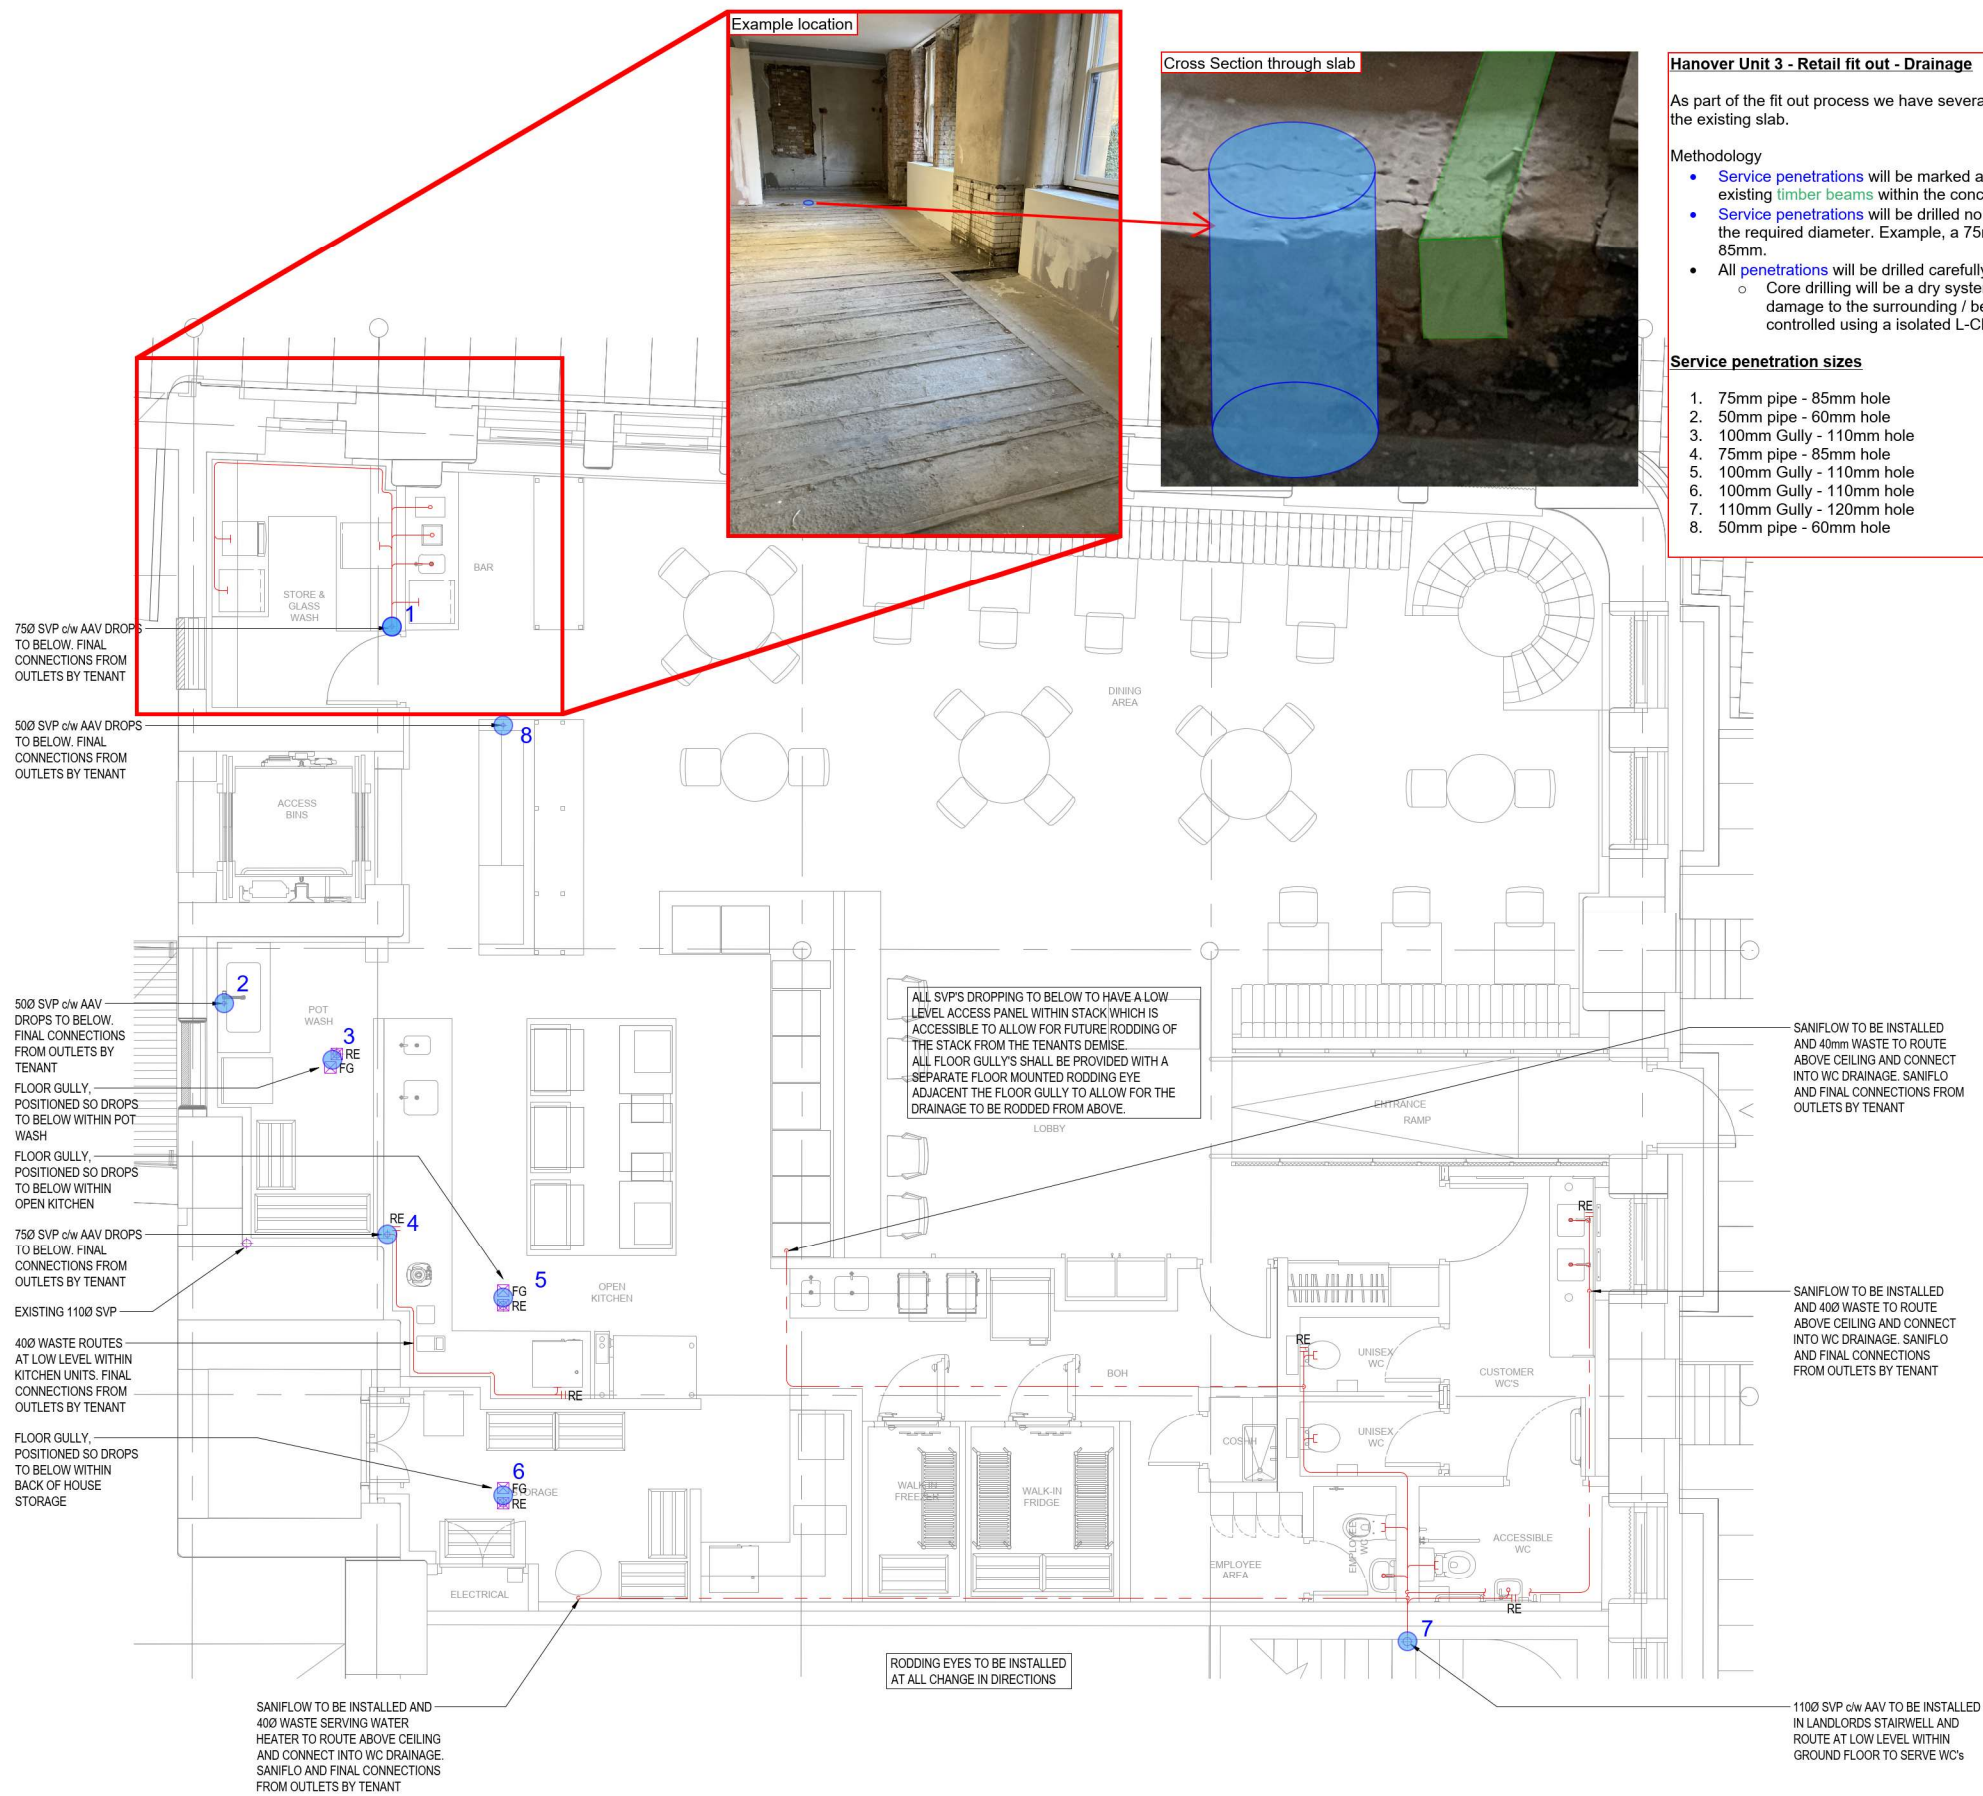

This document and its contents are the property of the Purchaser/Employer and Crookes Walker Consulting. They may not be copied or reproduced in any way, in part or whole, without prior written approval of both parties. Violations will result in legal action. This drawing shall be read in conjunction with the CWC Mechanical and / or Electrical Specification(s). DO NOT SCALE FROM THIS DRAWING

DESIGNERS RISK ASSESSMENT
REFER TO APPENDIX 1 OF M&E SPECIFICATION FOR DESIGNERS RISK ASSESSMENT SCHEDULE

DRAWING BACKGROUND(S):		
COMPANY	DRAWING NUMBER	REV
BLACKSHEEP	TBR001_A211	B

LEGEND	
SYMBOL	DESCRIPTION
	INSTALLED BY LANDLORD
	INSTALLED BY TENANT

P04	01.11.23	PRELIMINARY ISSUE	RB	BH
P03	27.10.23	PRELIMINARY ISSUE	RB	BH
P02	24.10.23	PRELIMINARY ISSUE	RB	BH
P01	27.09.23	PRELIMINARY ISSUE	BH	BH
Rev	Date	Description	Eng	Chk

Suite 9a, Bloc, 17 Marble Street
Manchester M2 3AW
Tel: 0161 834 9999

The Plaza, Old Hall Street,
Liverpool L3 9QJ
Tel: 0151 600 5409

Cornwall Building, 45 Newhall Street,
Birmingham B3 3QR
Tel: 0121 262 4046
E-mail: admin@cwcon.co.uk
Website: www.cwcon.co.uk

Client

NOMA LTD

Project

**HANOVER - NOMA
UNIT 3
MANCHESTER**

Drawing Title

GROUND FLOOR