



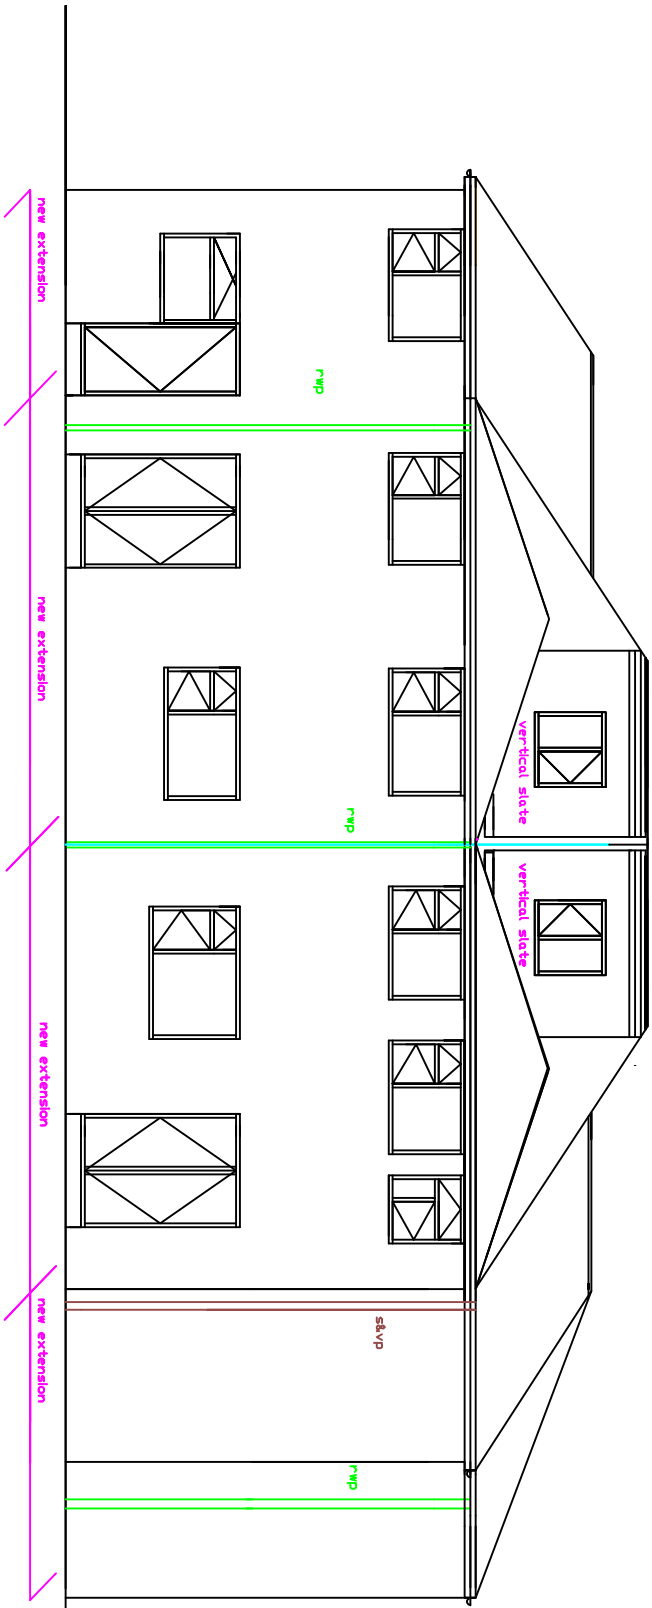

PROPOSED REAR VIEW
1: 100

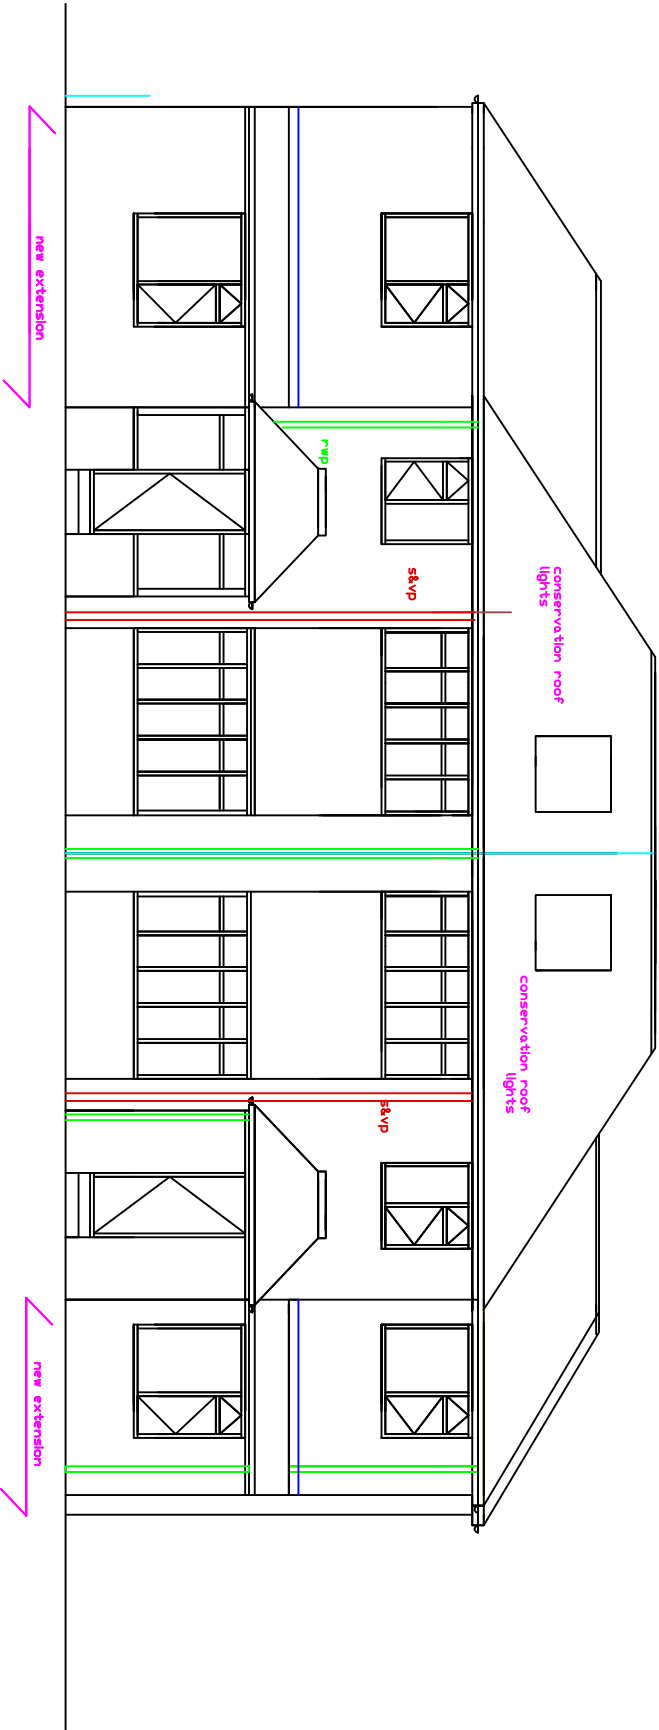

PROPOSED FRONT VIEW
1: 100

PLEASE DO NOT SCALE OF THIS DRAWING TAKE ALL DIMENSIONS ON SITE (builders Note) Do not start any works until all the approvals have been obtained. Any discrepancy to be reported to Plans Drawn as soon as possible.		client: MOHAMMED BARWAR 9 AND 11 PARK CRESCENT , VICTORIA PARK, MANCHESTER M14 5RE, TEL 077734514933
date: OCTOBER 2023	drawn: DRW	scheme PROPOSED SIDE AND REAR DOUBLE EXTENSIONS REAR DORMER LOFT CONVERSION RAISED GABLE INTERNAL ALTERATIONS DETACHED HOME OFFICE

project: MANCHESTER CITY COUNCIL PLANNING & BUILDING CONTROL APPLICATION	PLANS DRAWN tel.no 07952934281 07939303369 email Bawinterbottom@aol.com www.plansdrawn.org	
project no. PC09	dr.g. no. 123	Aspaper