




KEY PLAN
SCALE - 1:1250

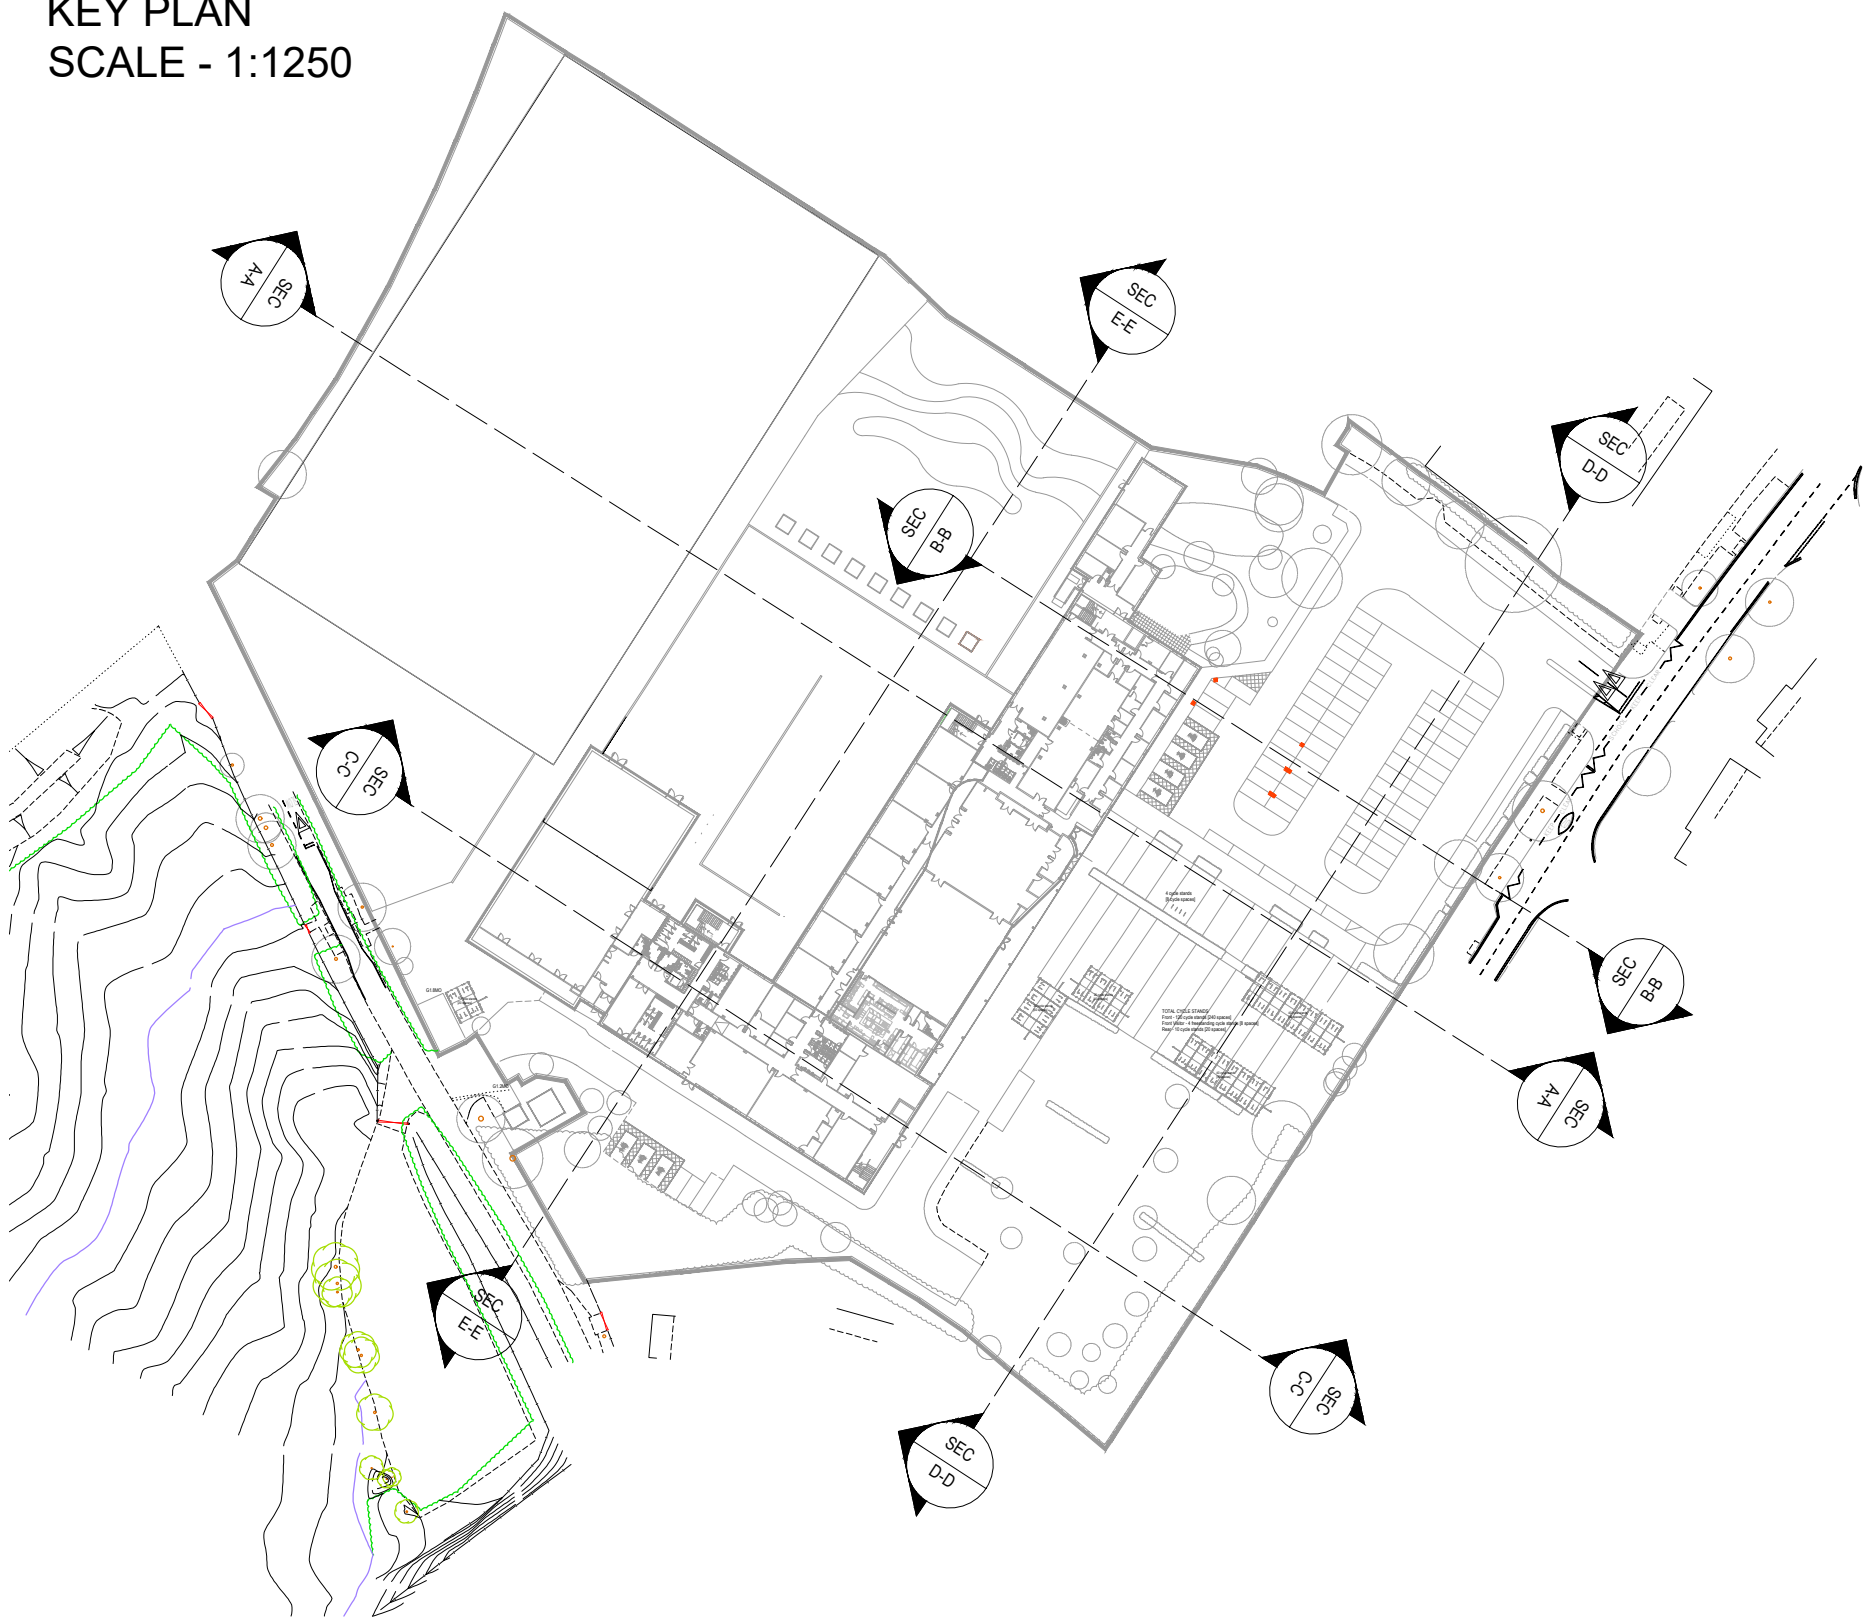


SECTION A-A

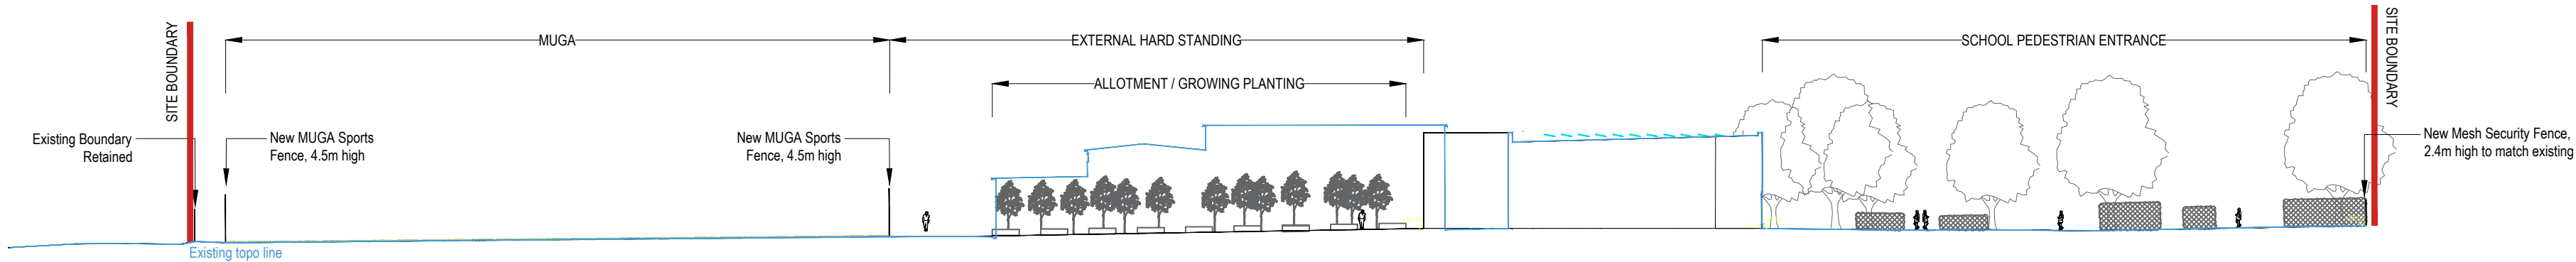


SECTION B-B

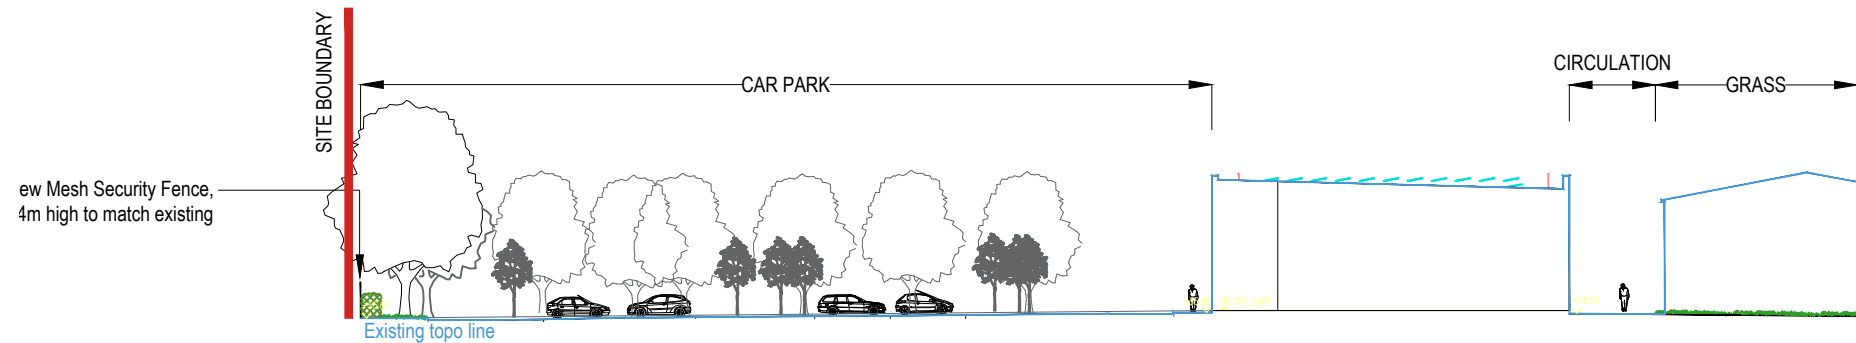


SECTION C-C

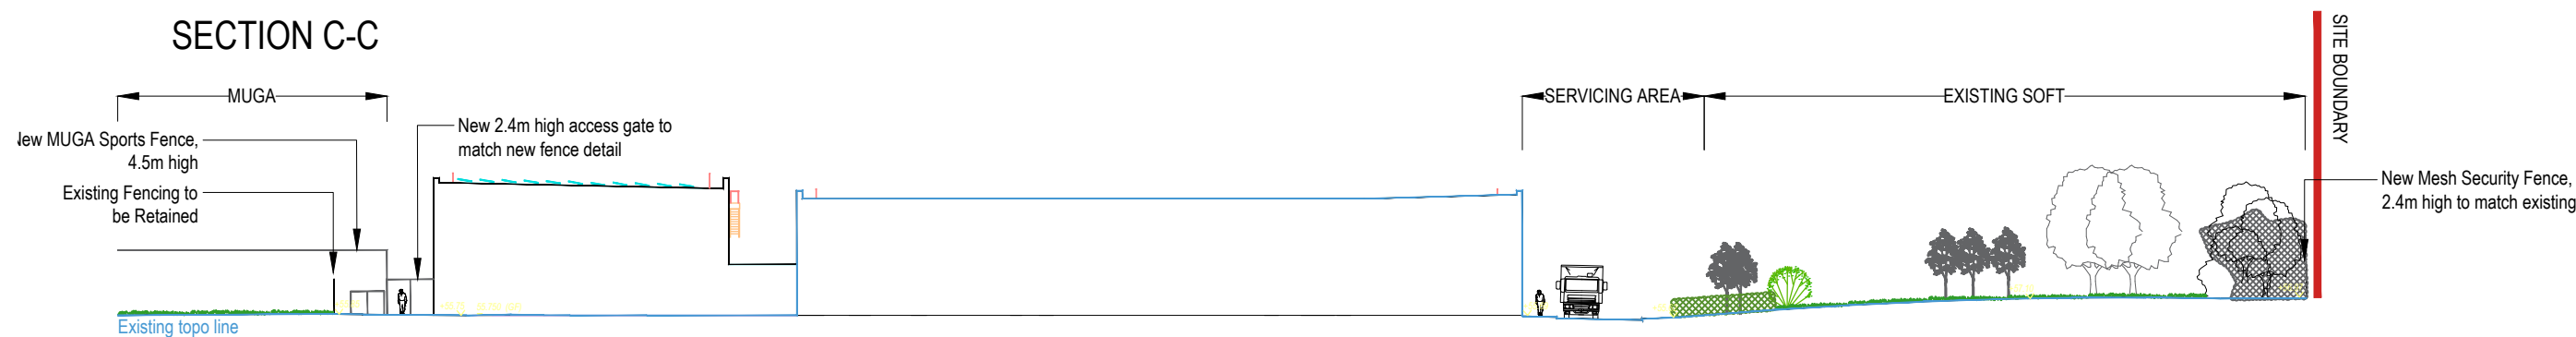

SECTION D-D

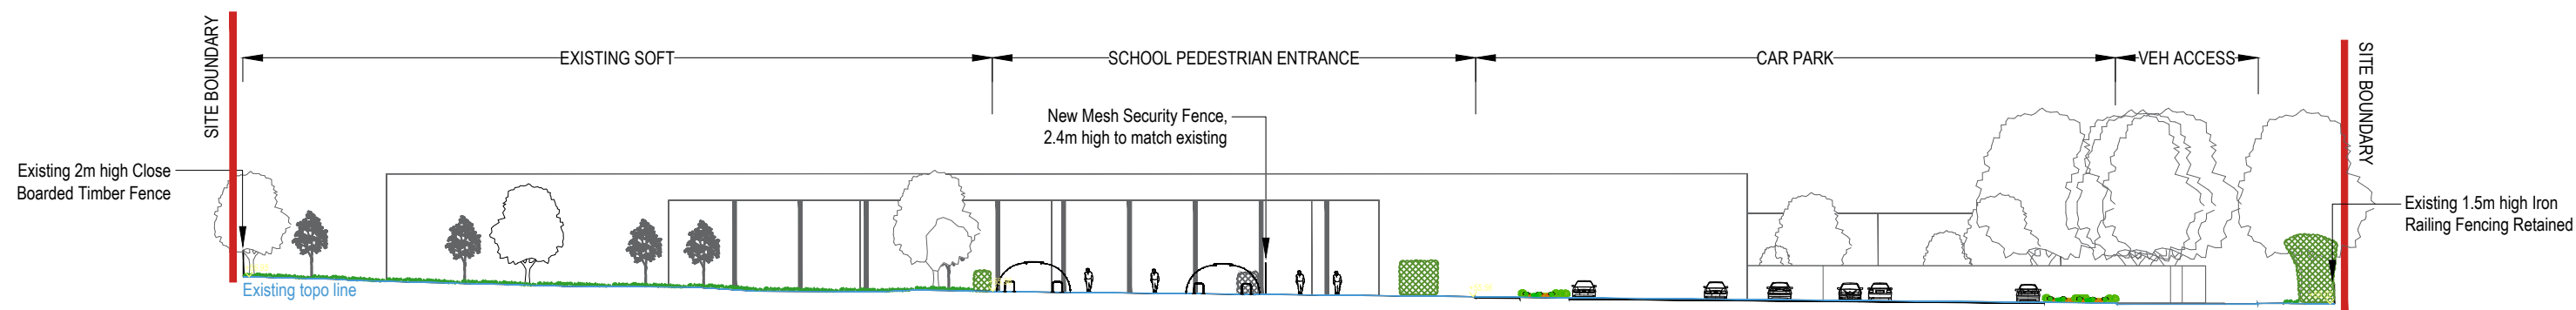

SECTION E-E

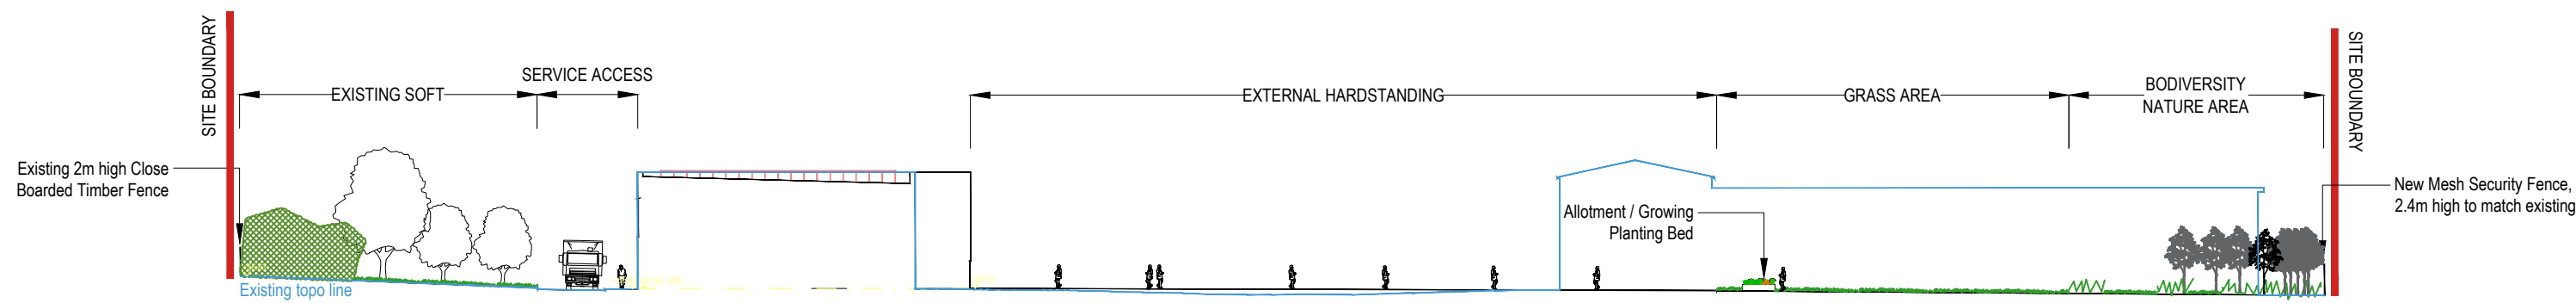


- Notes:
- This drawing is copyright.
 - Do not scale dimensions from this drawing.
 - This drawing is to be read in conjunction with all other relevant drawings.
 - All discrepancies on this drawing are to be reported to the architect.
 - Do not modify any element of this drawing.
 - Use drawing only for purpose(s) issued.

North Sign / Key Plan

The following external model files are included within this drawing:

Rev	Date	Revision Notes	Drawn	Reviewed
P04	15/08/23	Amendments made in line with revised Stage 4 building revisions (increased Sports Hall size). PLANNING ISSUE.	DW	DW
P03	26/05/23	Tender issue	DW	DW
P02	31/03/23	Existing topo line added. Key spot levels added. Minor amends to sections	DW	DW
P01	24/03/23	Issued for Stage Approval.	DW	DW
Rev	Date	Revision Notes	Dn	Rv
Client / Contractor				

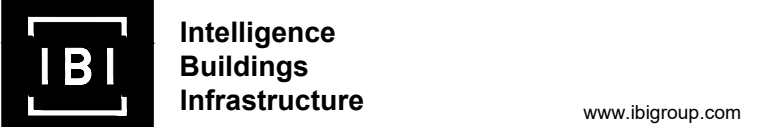

Project
DIXON ACADEMY

Drawing Title
EXTERNAL WORKS
SITE SECTIONS

Job Number 142037	Drawing Originated Date 24/03/2023	PAS 1192 Status Code S4
Scale@A1 1:500	Purpose SUITABLE FOR STAGE APPROVAL	

Drawing Number FS0998-IBI-A-14-XX-D-L-7013	Revision P04
---	-----------------