
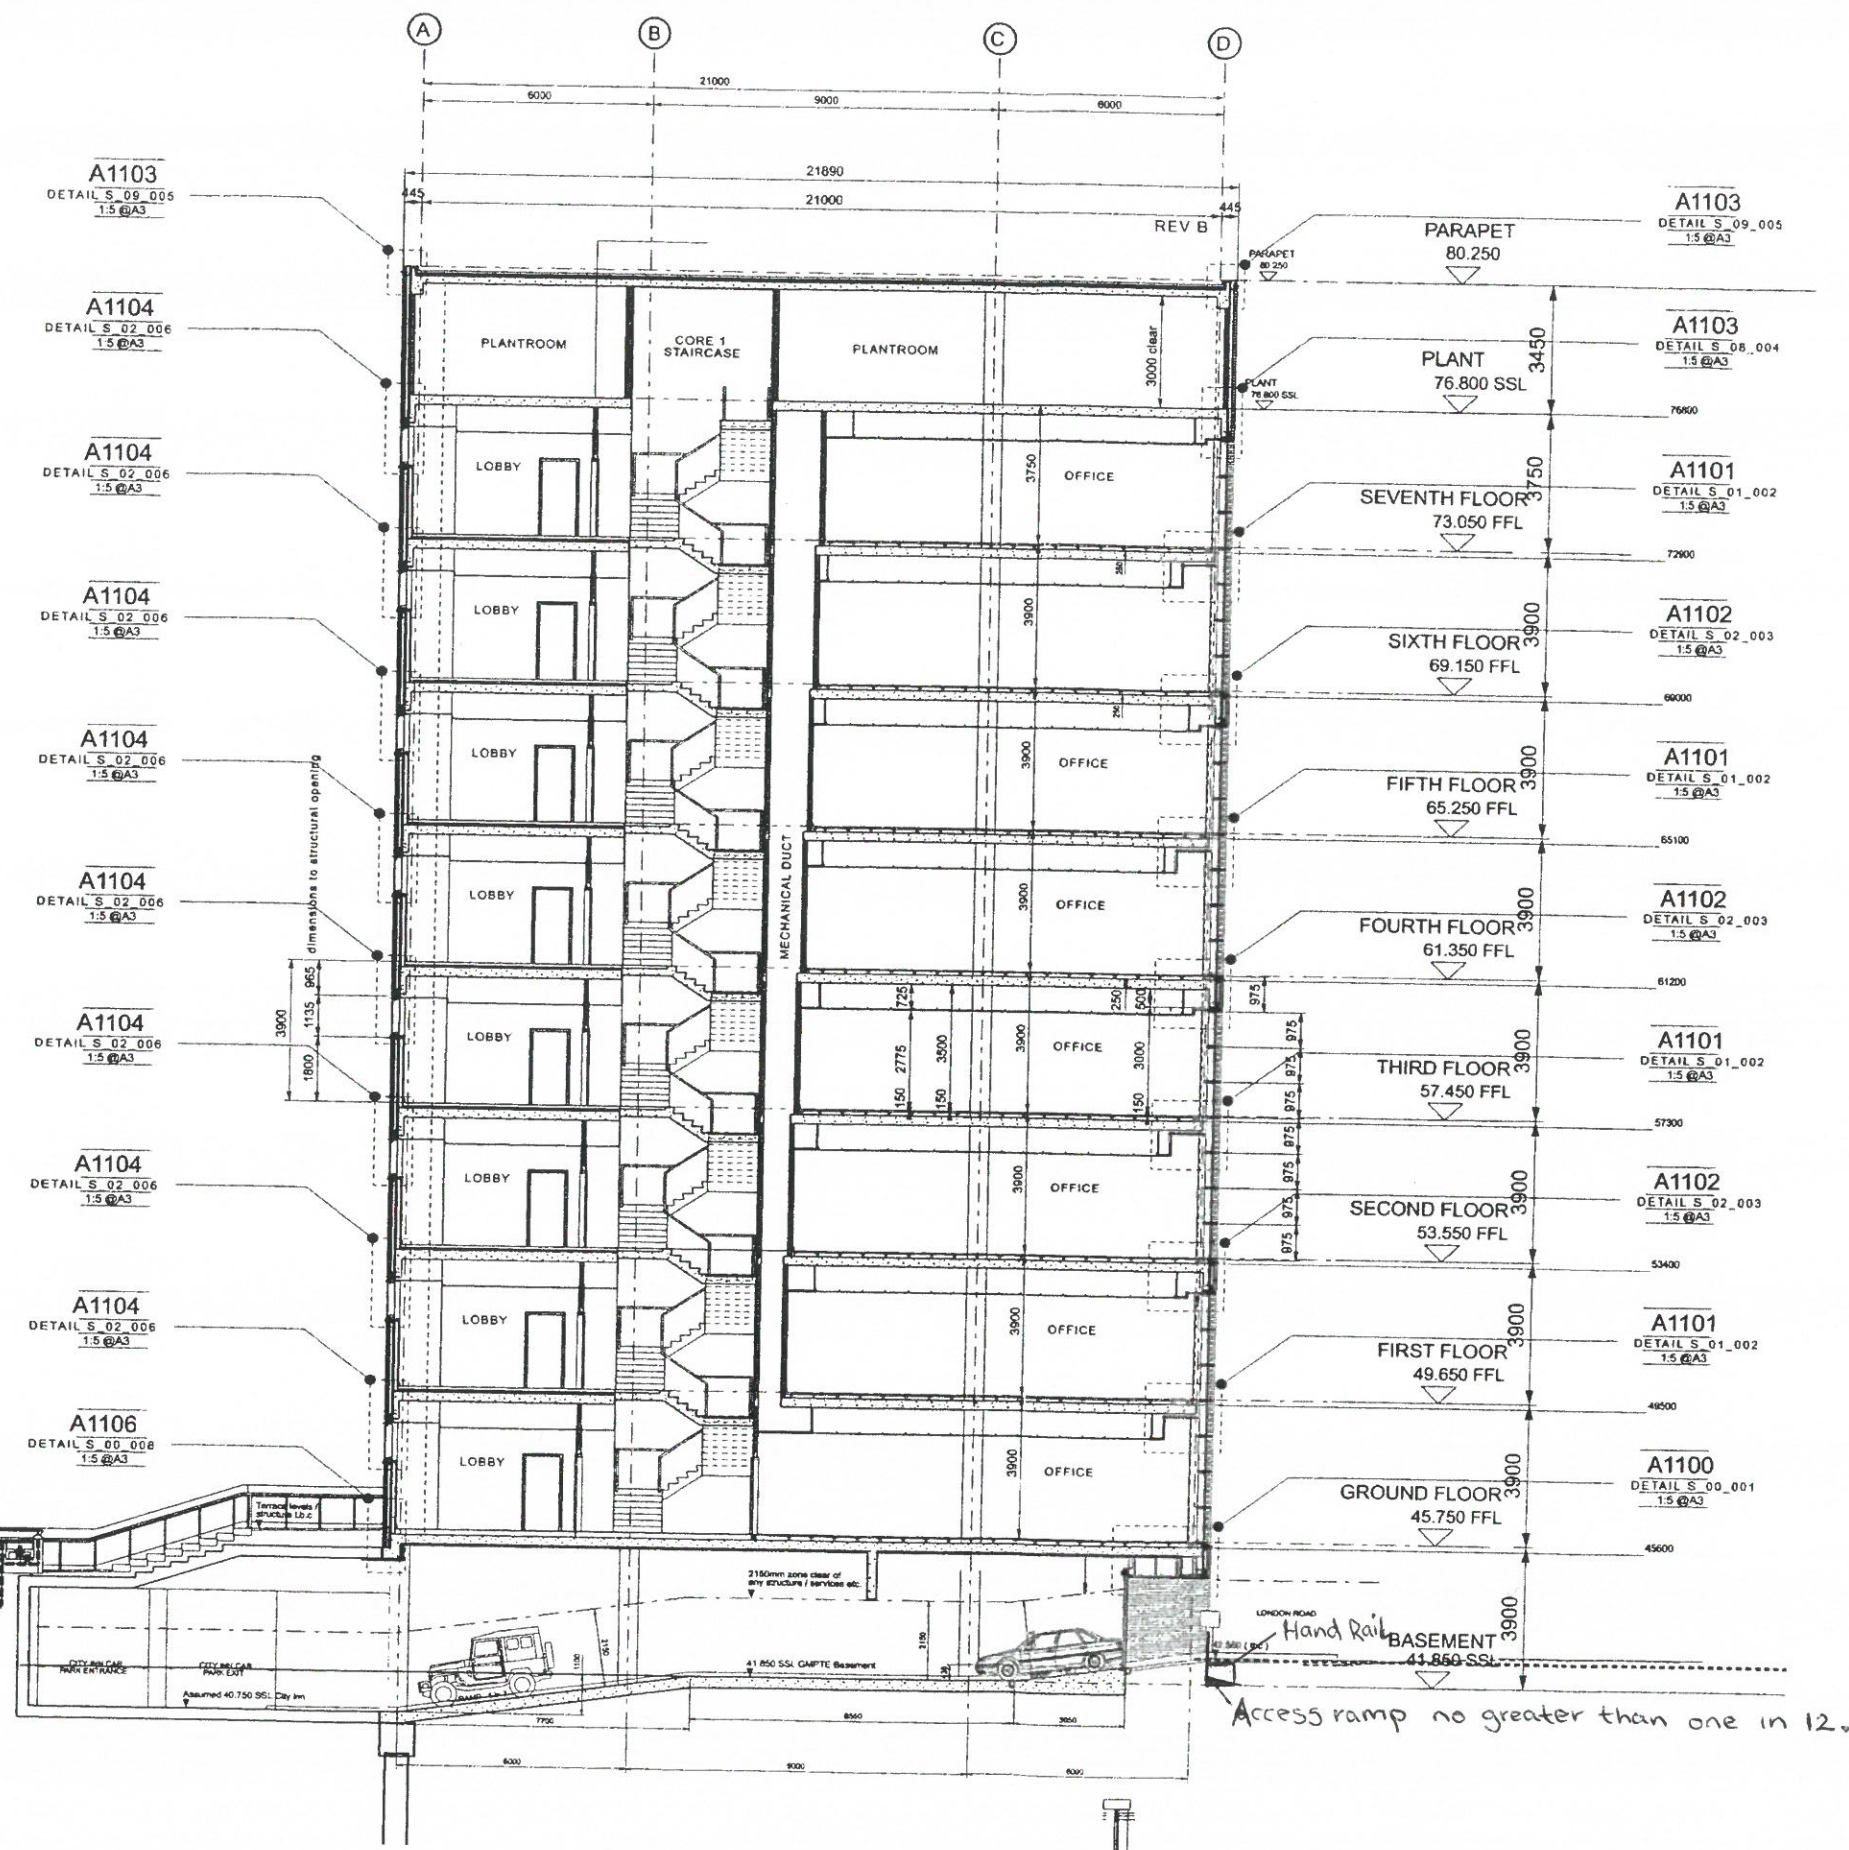


Copyright of this drawing is vested in the Architect and it must not be copied or reproduced without consent. Figured dimensions only are to be taken from this drawing. All contractors must visit the site and be responsible for taking and checking all dimensions relative to their work. Weedon Partnership to be advised of any variation between drawings and site conditions. DO NOT SCALE OFF THIS DRAWING IF IN DOUBT ASK

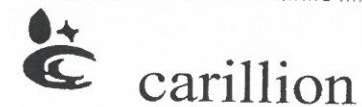

ev Drawn Date Comment
MA 20.07.06 FINAL CONSTRUCTION ISSUE

weedon partnership architects

Quadrant Court 47+48 Calthorpe Road Edgbaston Birmingham B15 1TH
T 0121 454 4171 F 0121 455 9152
architects@weedonpartnership.co.uk www.weedonpartnership.co.uk

TWO PICCADILLY PLACE
MANCHESTER
SECTION A - A
Drawn AL Date NOV 2002 FINAL CONSTRUCTION ISSUE
Checked MJW Scale 1:200 @ A3 15737 A1015-3