


Note: SFS and sub structure drawn indicatively.
Site survey required to confirm accuracy and
suitability of components of the substructure.

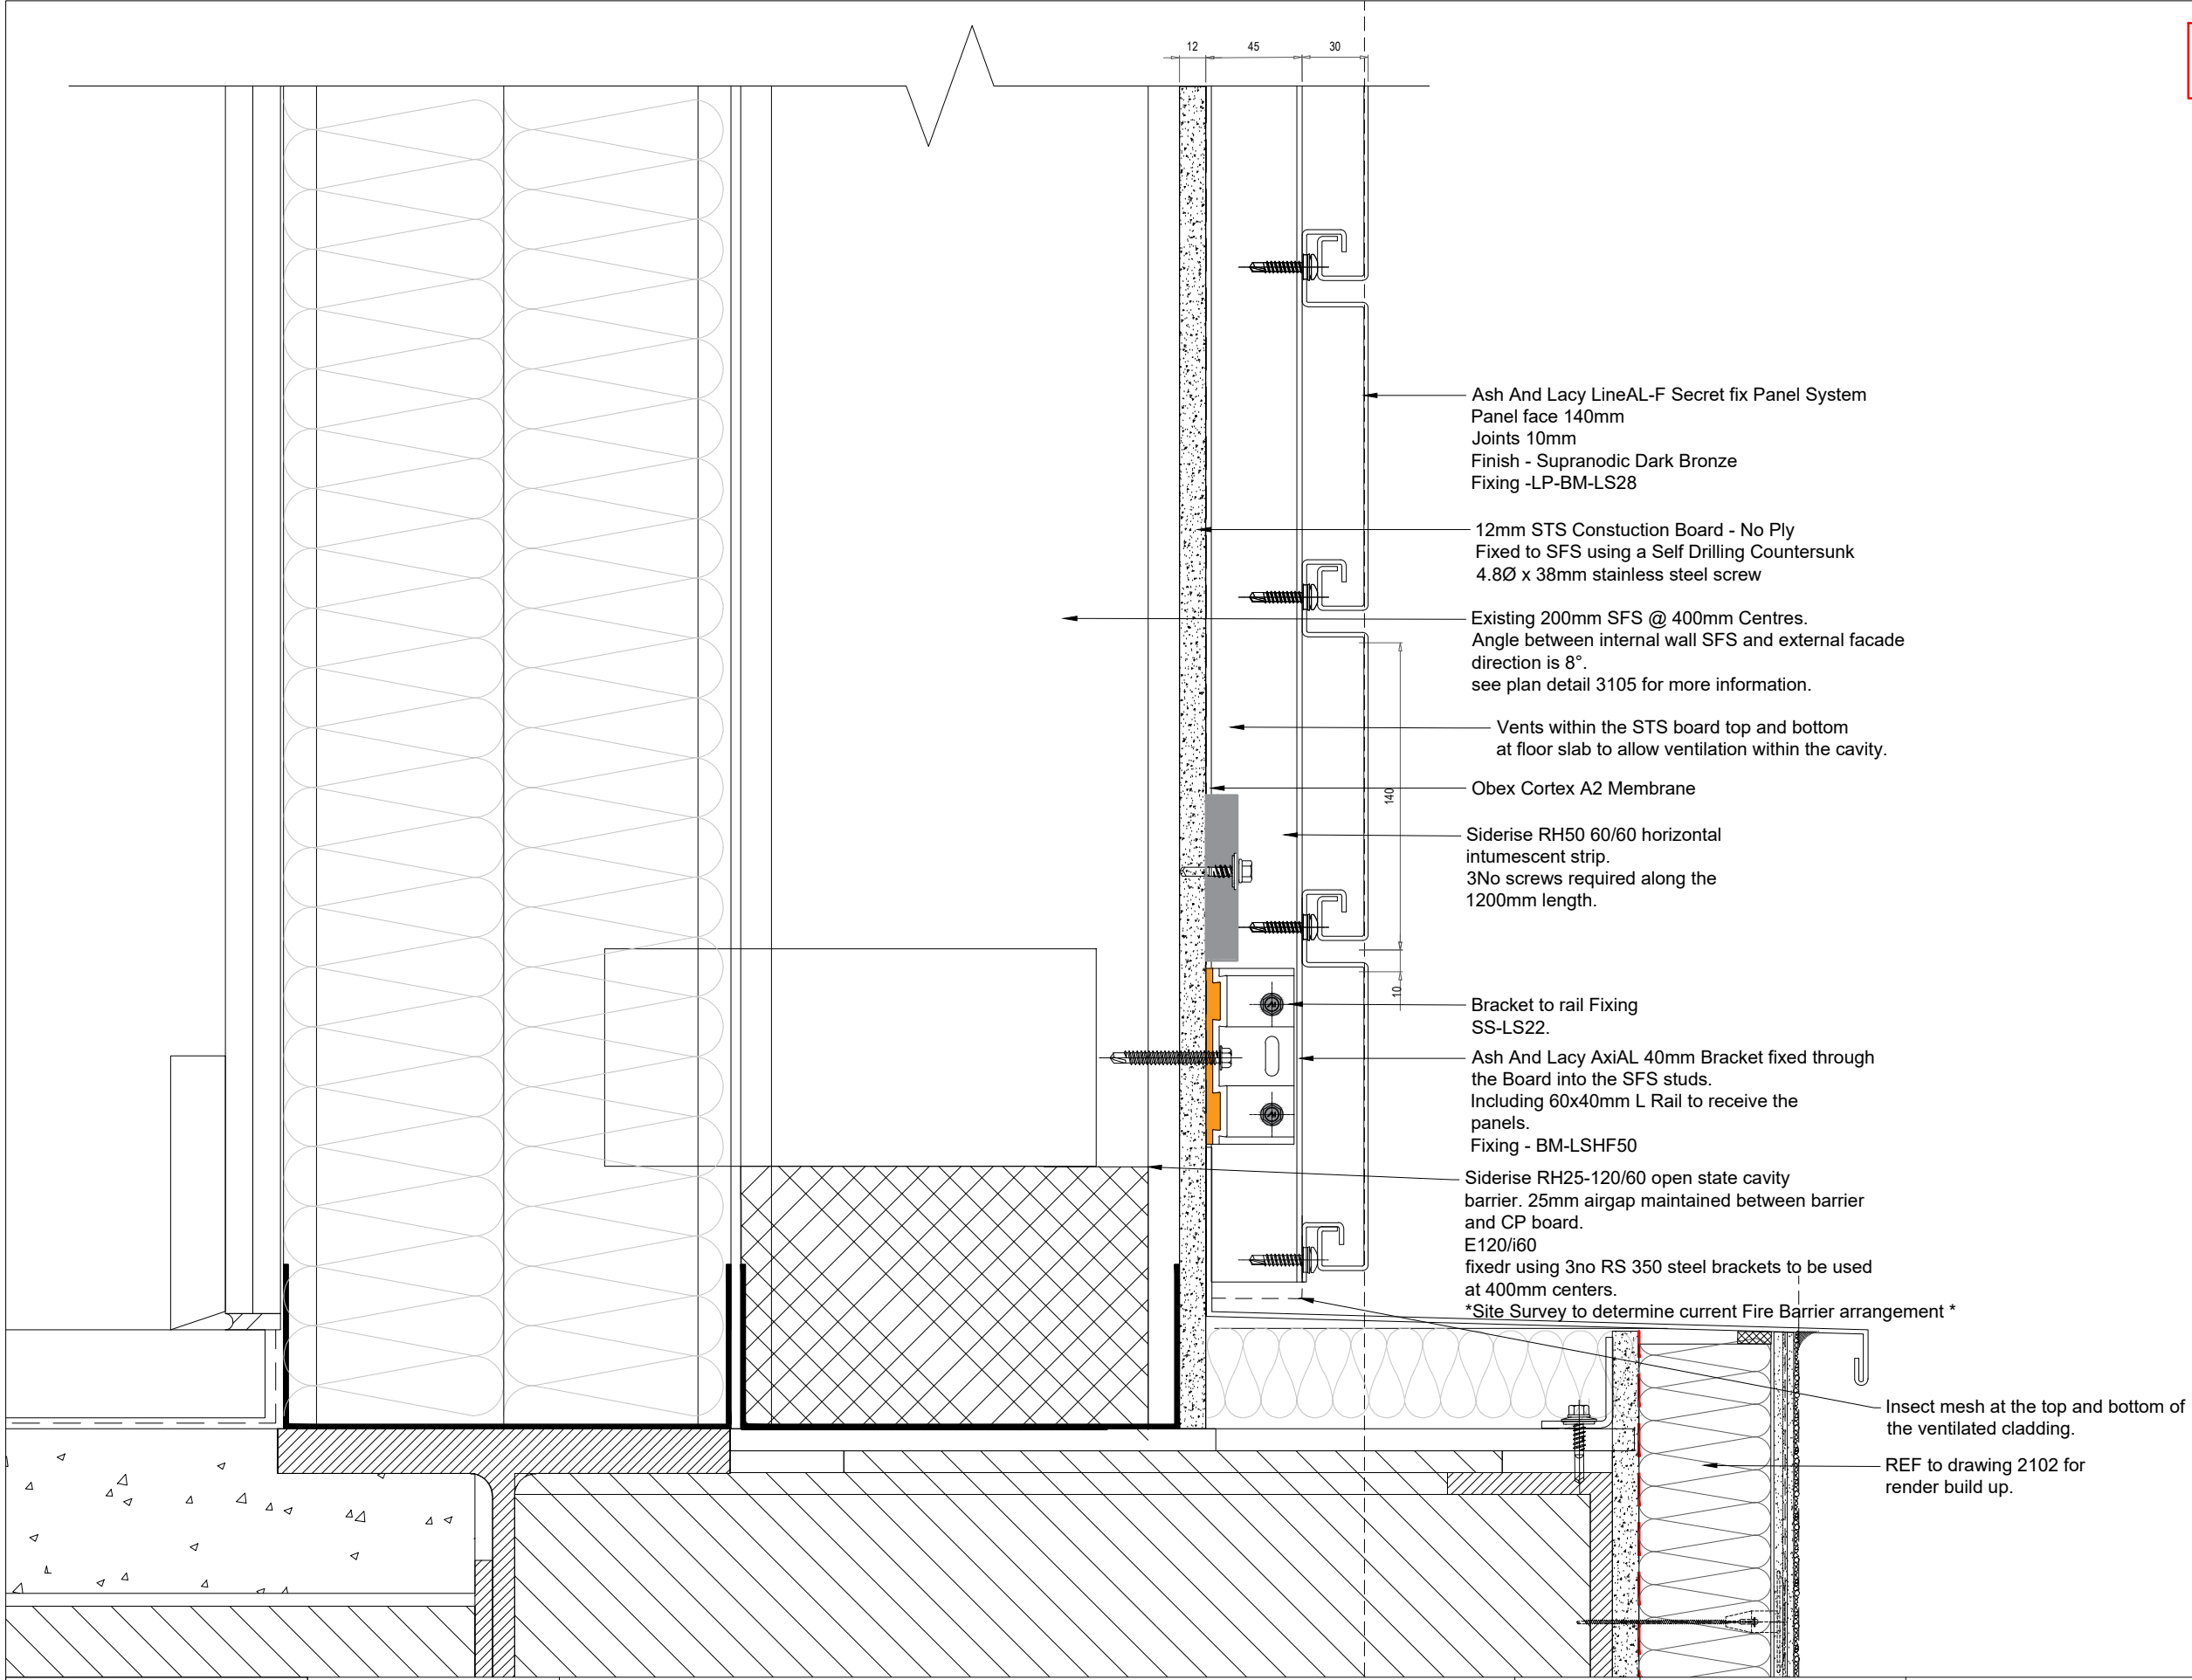

<div></div> <div>F A C A D E S</div>	<div>Novo Facades LTD 74 Broadway Peterborough PE11SU Tel 01733 639020 www.novofacades.co.uk</div>					Project Title	Design House		Drawing Title				Scale		1:3@A3		
							Location	M4 1HS		Strip Base Detail				Drawn by		LJ	Date
														Checked by		MM	Date
		01.12.2023- P2								GENERAL NOTES: DIMENSIONS ARE FOR INSTALLATION PURPOSES ONLY. SITE DIMENSIONS MAY VARY. ANY DIMENSIONS ARE TO BE CONFIRMED ON SITE.		Drawing No	NV369-DRG-SUB-D3102		Rev	P2	Sheet 01 of 01
Architects Returned Drawing Status				☐ STATUS A		☐ STATUS B		☐ STATUS C									