




External Fence & Gate Plan
1: 50

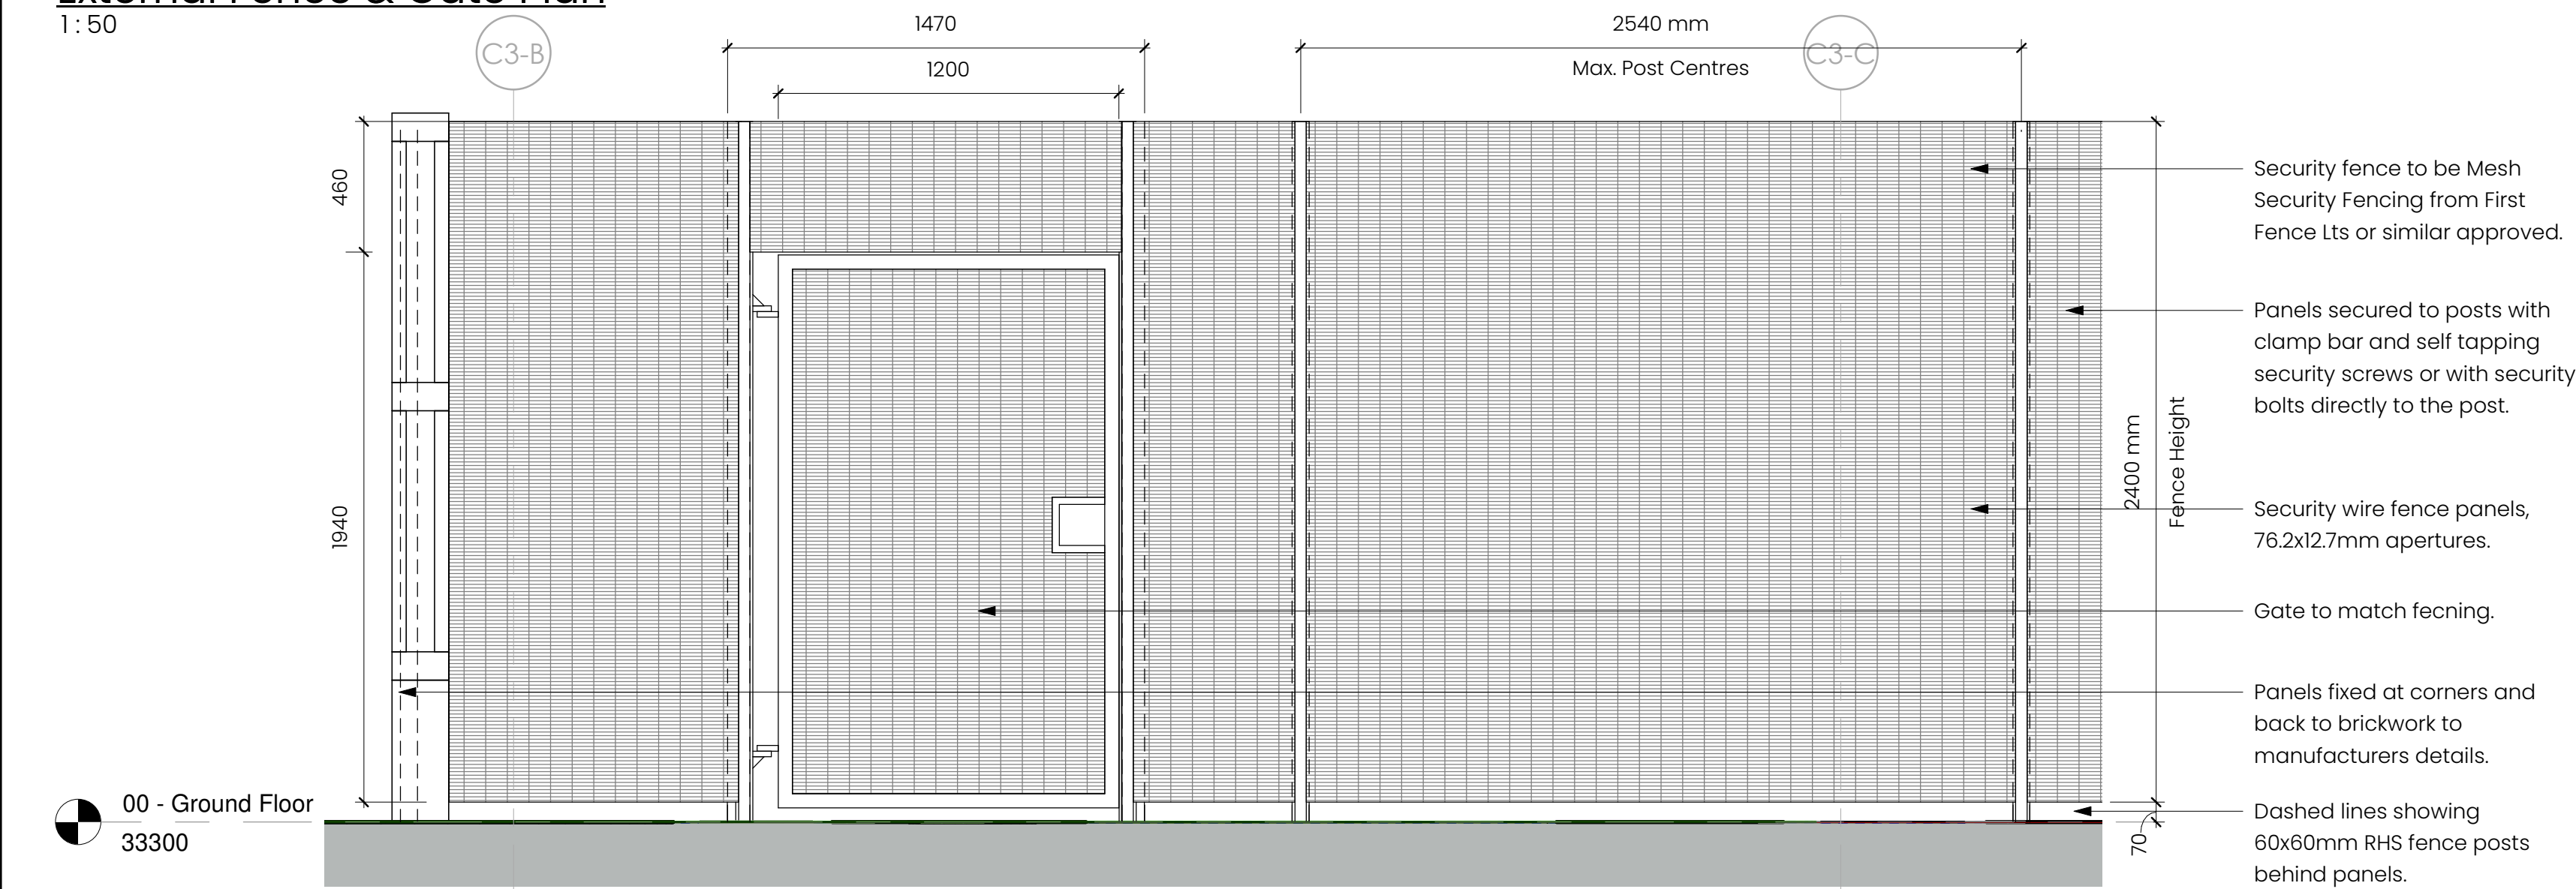


Detail A - External Fence & Gate Elevation
1: 20

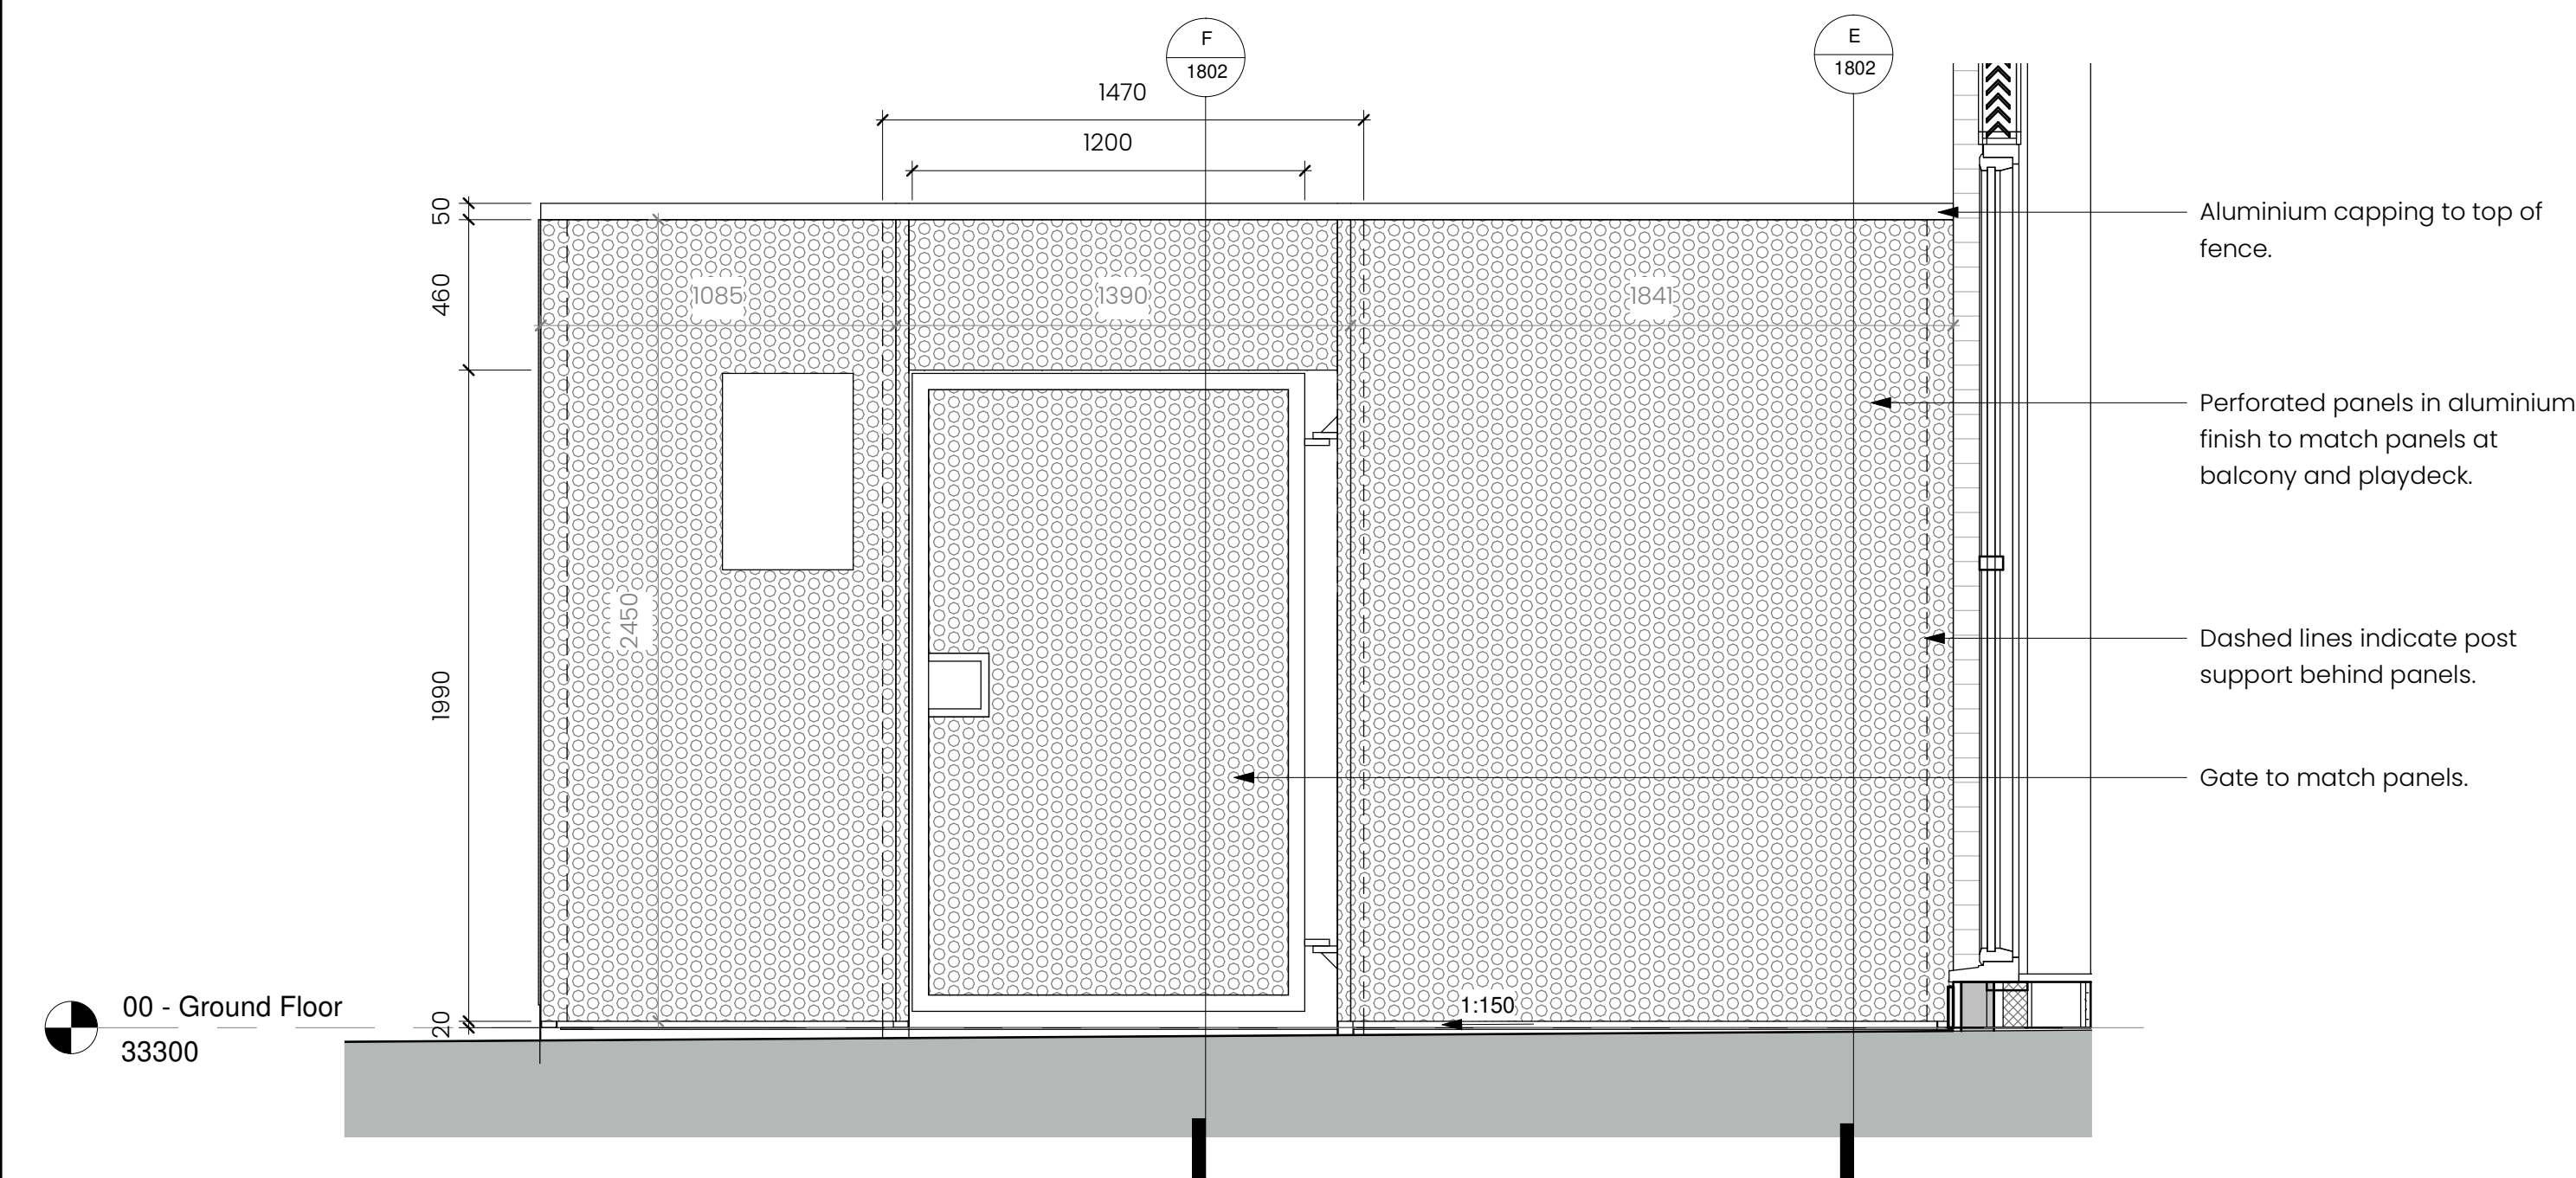


Detail D - External Fence & Gate Elevation
1: 20

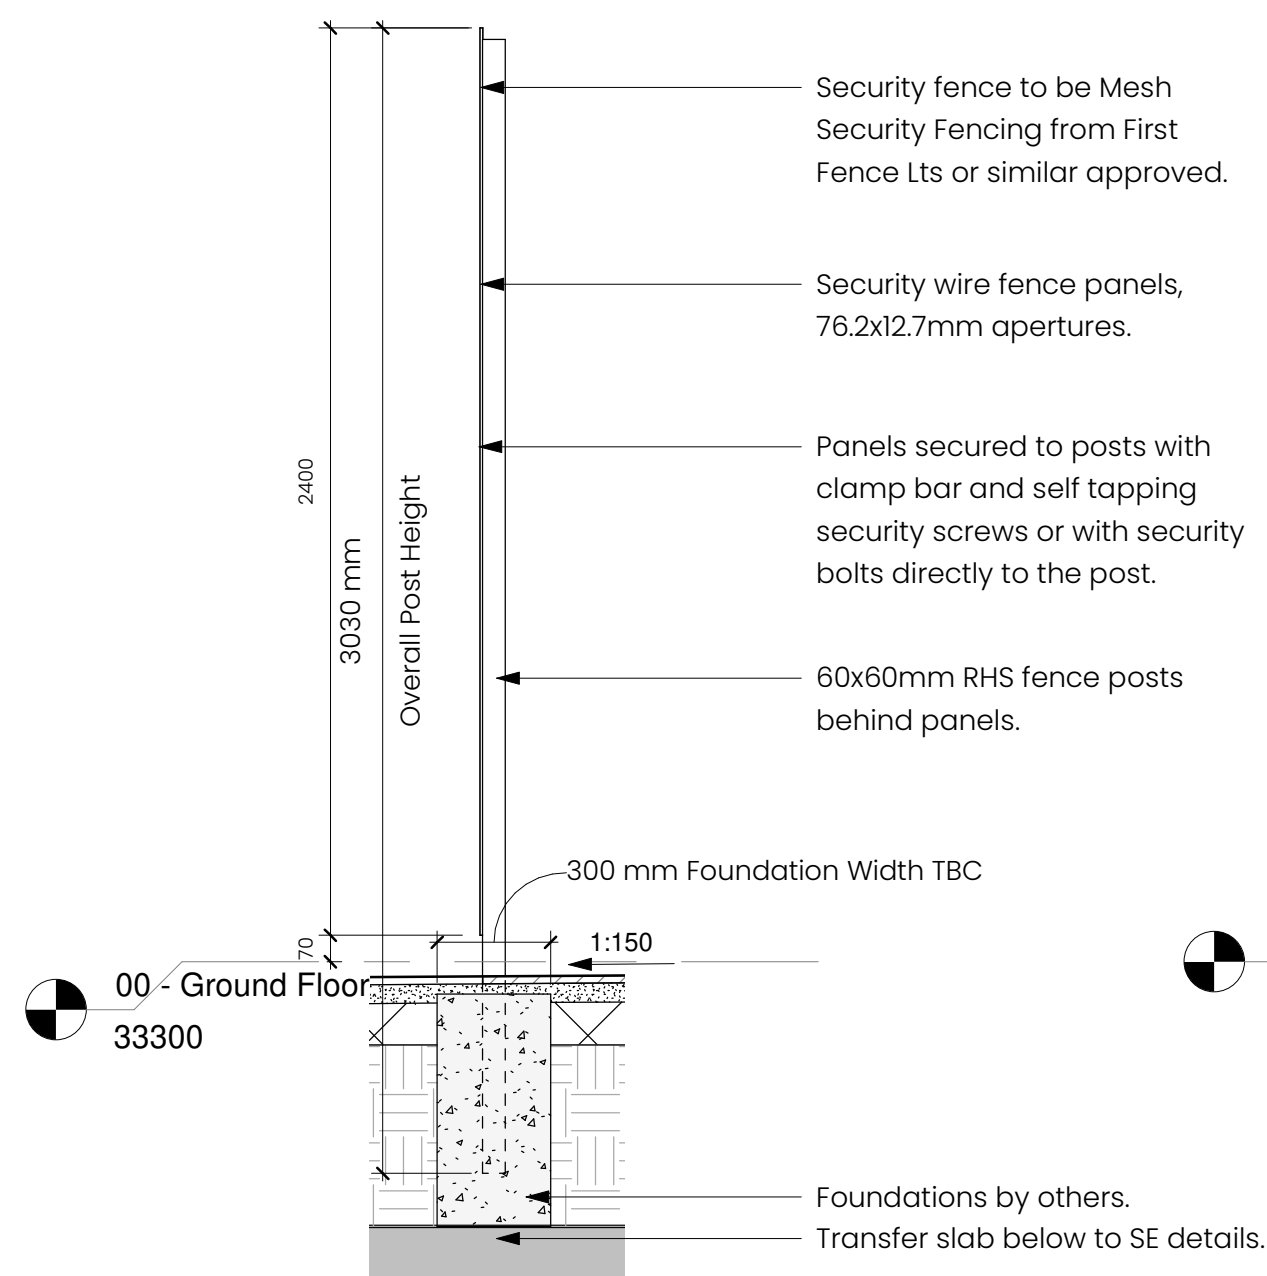


Detail B - External Fence Section
1: 20

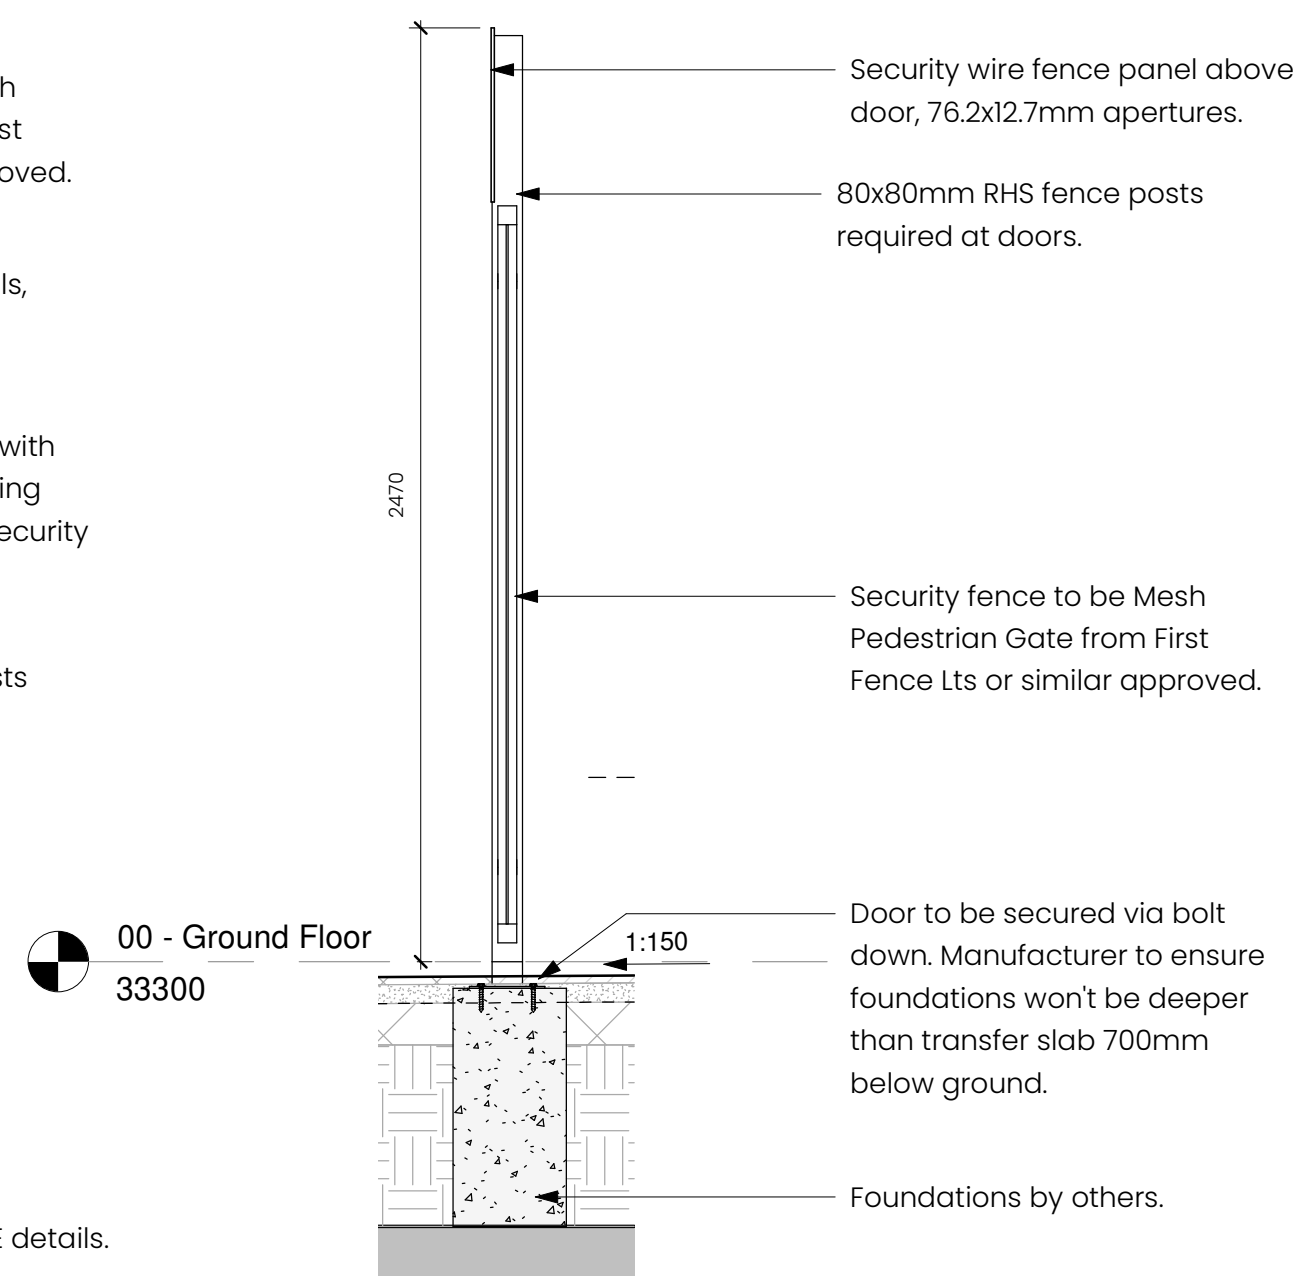


Detail C - External Gate Section
1: 20

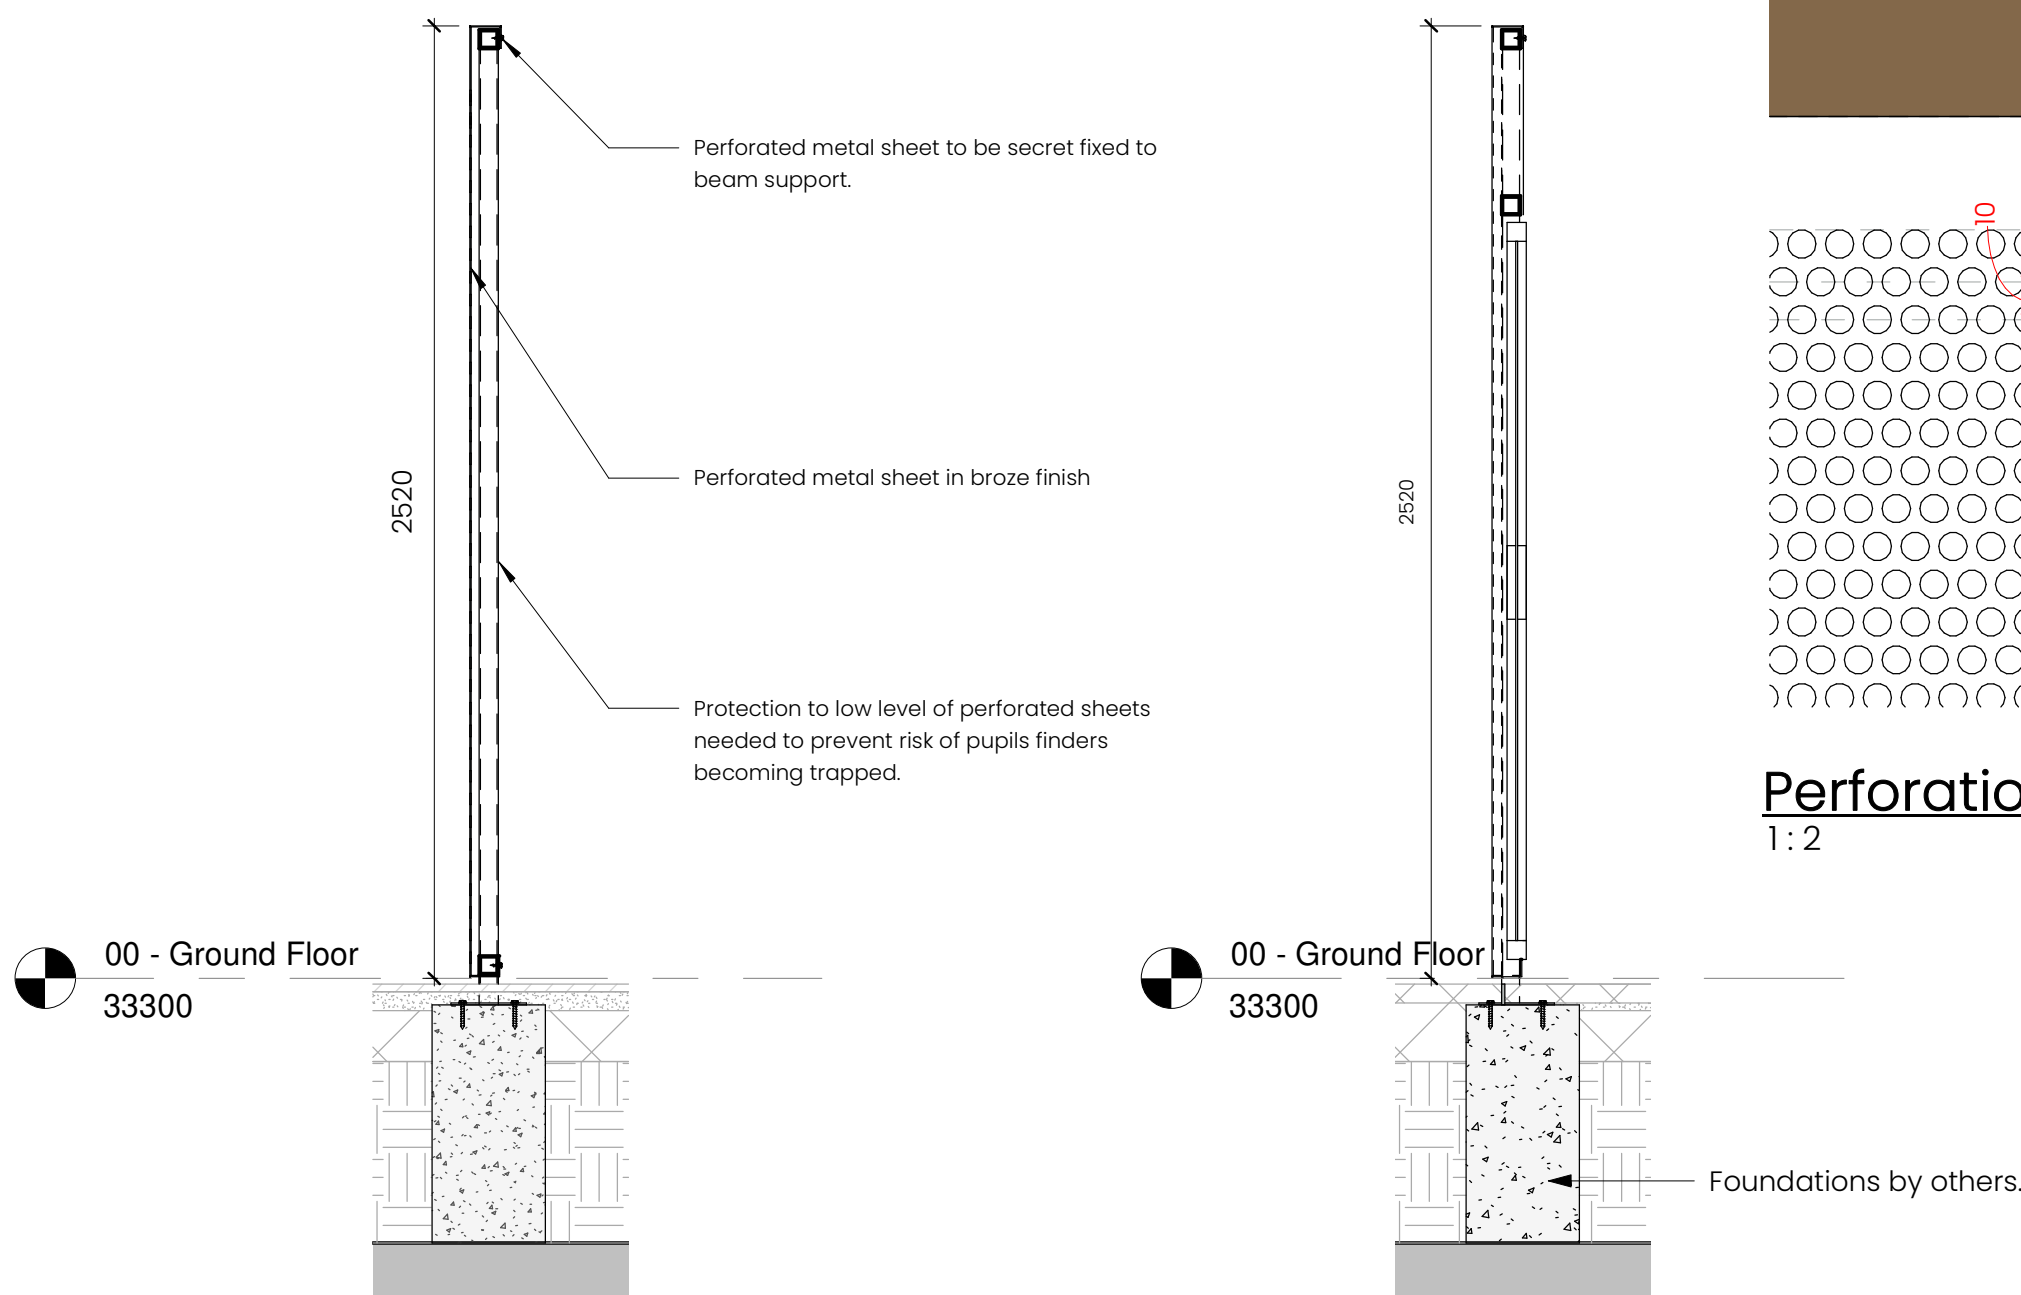

Detail E - External Fence Section
1: 20

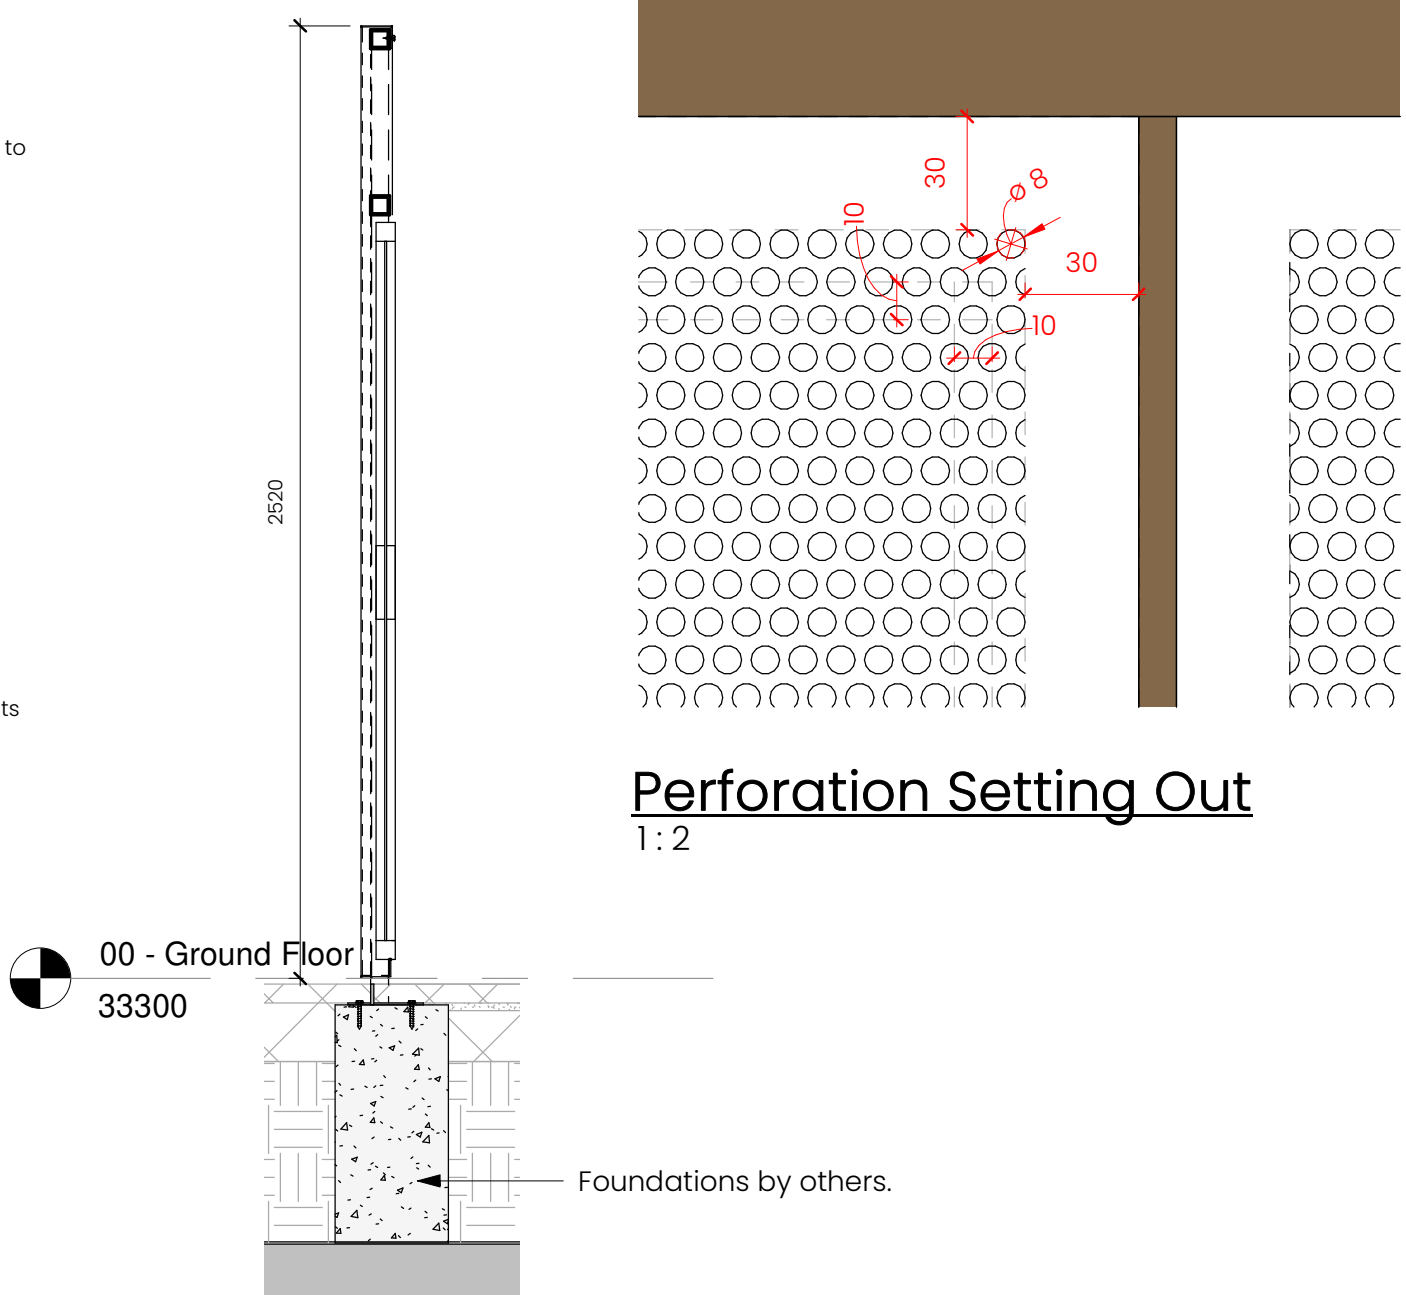

Detail F - External Gate Section
1: 20

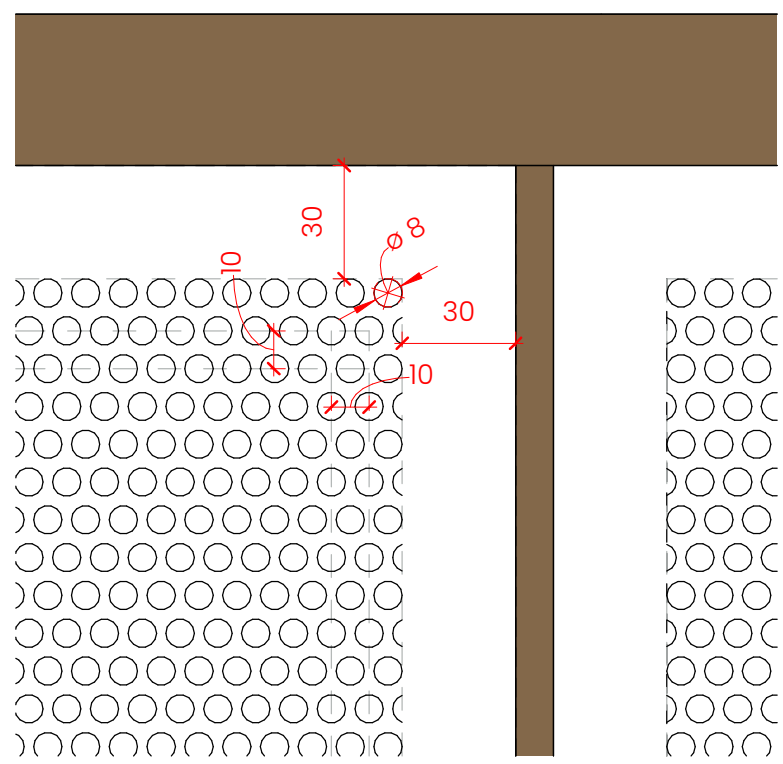


Perforation Setting Out
1: 2

General Notes

All dimensions are to be checked on site prior to construction, manufacture of any components and ordering of materials and equipment.

Any discrepancies are to be reported to the architect for clarification.

All materials and workmanship to be in accordance with the current British Standards and codes of practice.

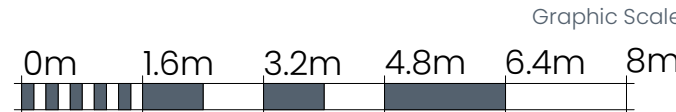

C02	17/11/23	GS	Fencing amended
C01	16/05/23	ER	Construction Issue
P02	22/09/22	GS	Concrete plinth omitted
P01	15/09/22	GS	First Issue
Rev	Date	By	Description

arkilab
DESIGN STUDIO
www.arkilab.co.uk info@arkilab.design

Client
Renaker Build, MCC

Project
Crown Street Primary School

Drawing
External Fencing & Gate Details

Drawing Number	Revision
zone - originator - class - type - level - number	
C3 - AKL - L390 - DE - 00 - 1802 - C02	

Suitability
S5

Purpose
For Client Approval

Stage
RIBA 05

Scale
As Indicated @A1

Date
June 2022

Drawn By
OH

Checked By
KK

Copyright of Arkilab Ltd 2022. All rights reserved. This drawing is not to be copied or disclosed by or to any unauthorised persons without the prior written consent of Arkilab Ltd.