


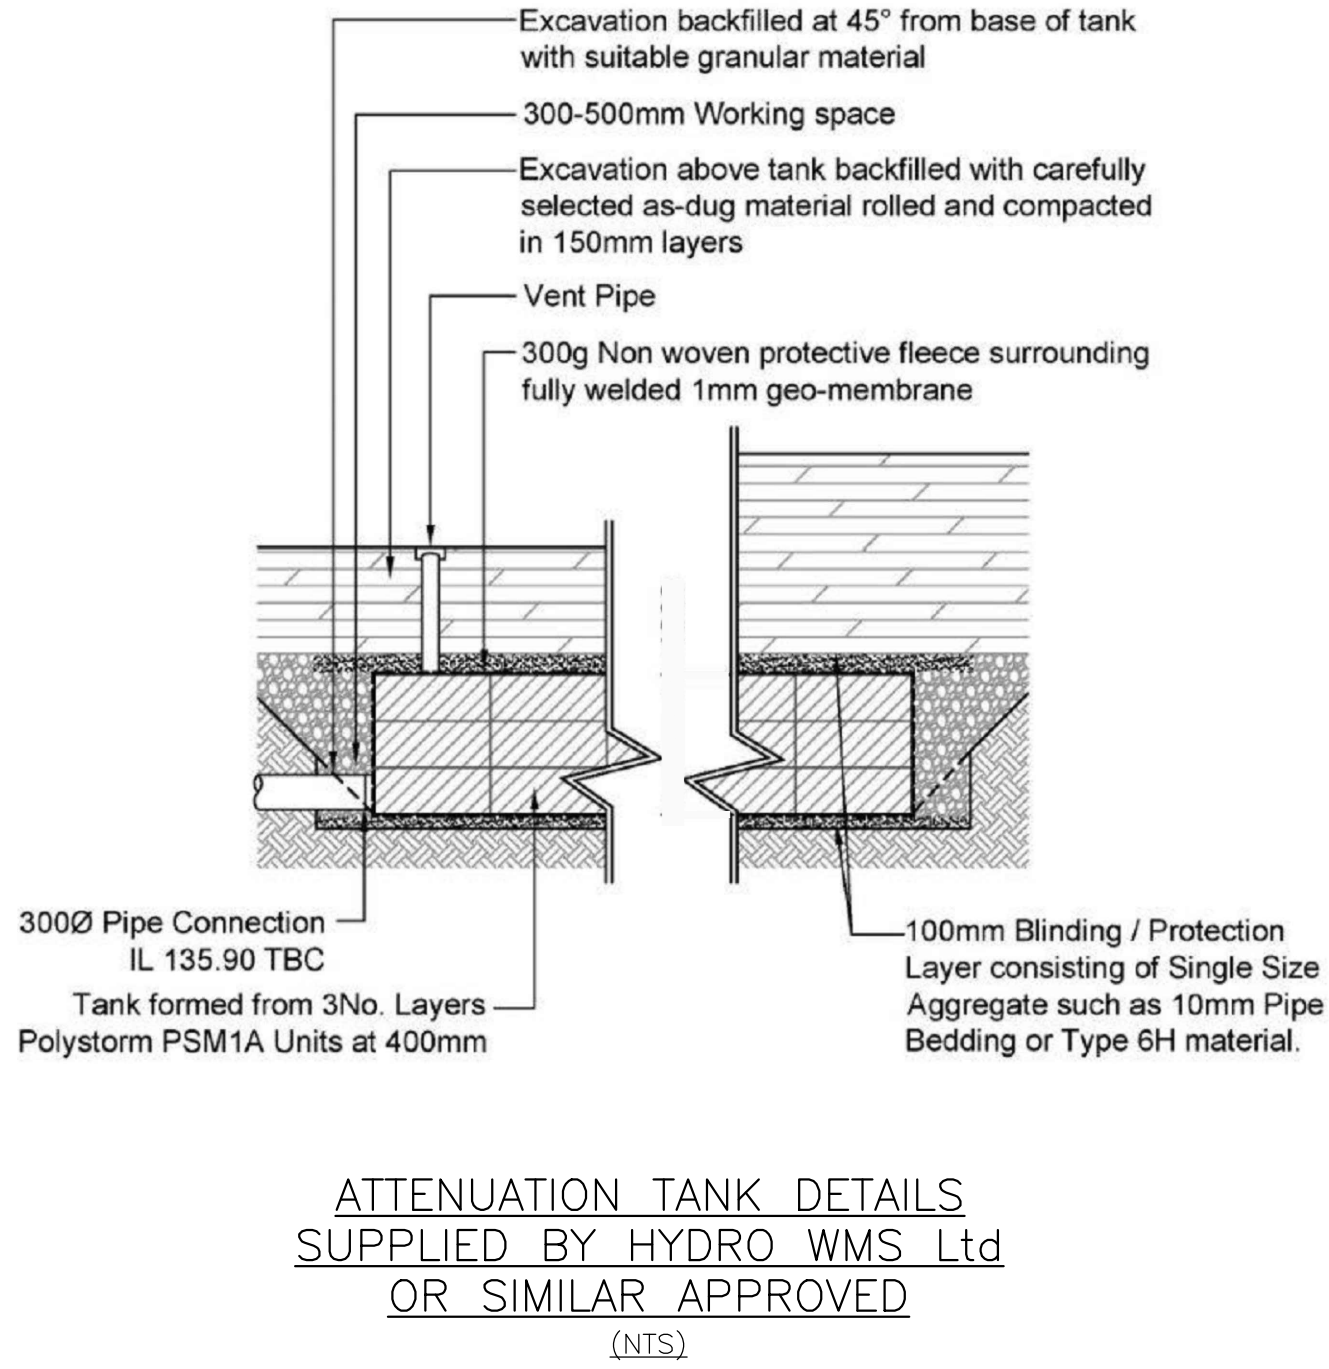
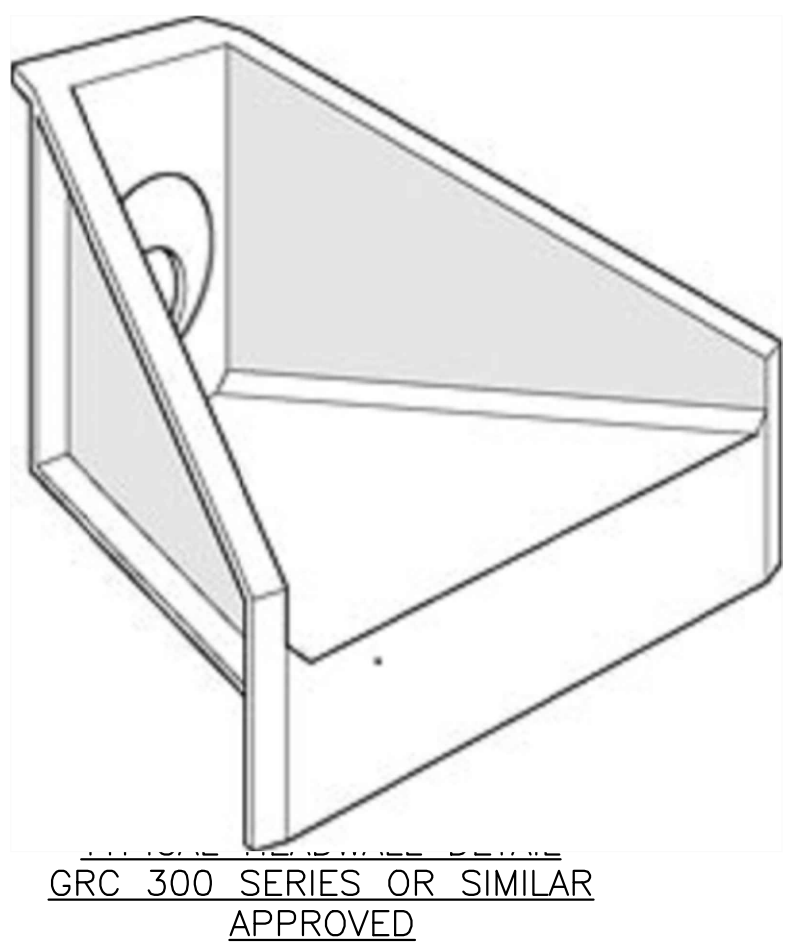


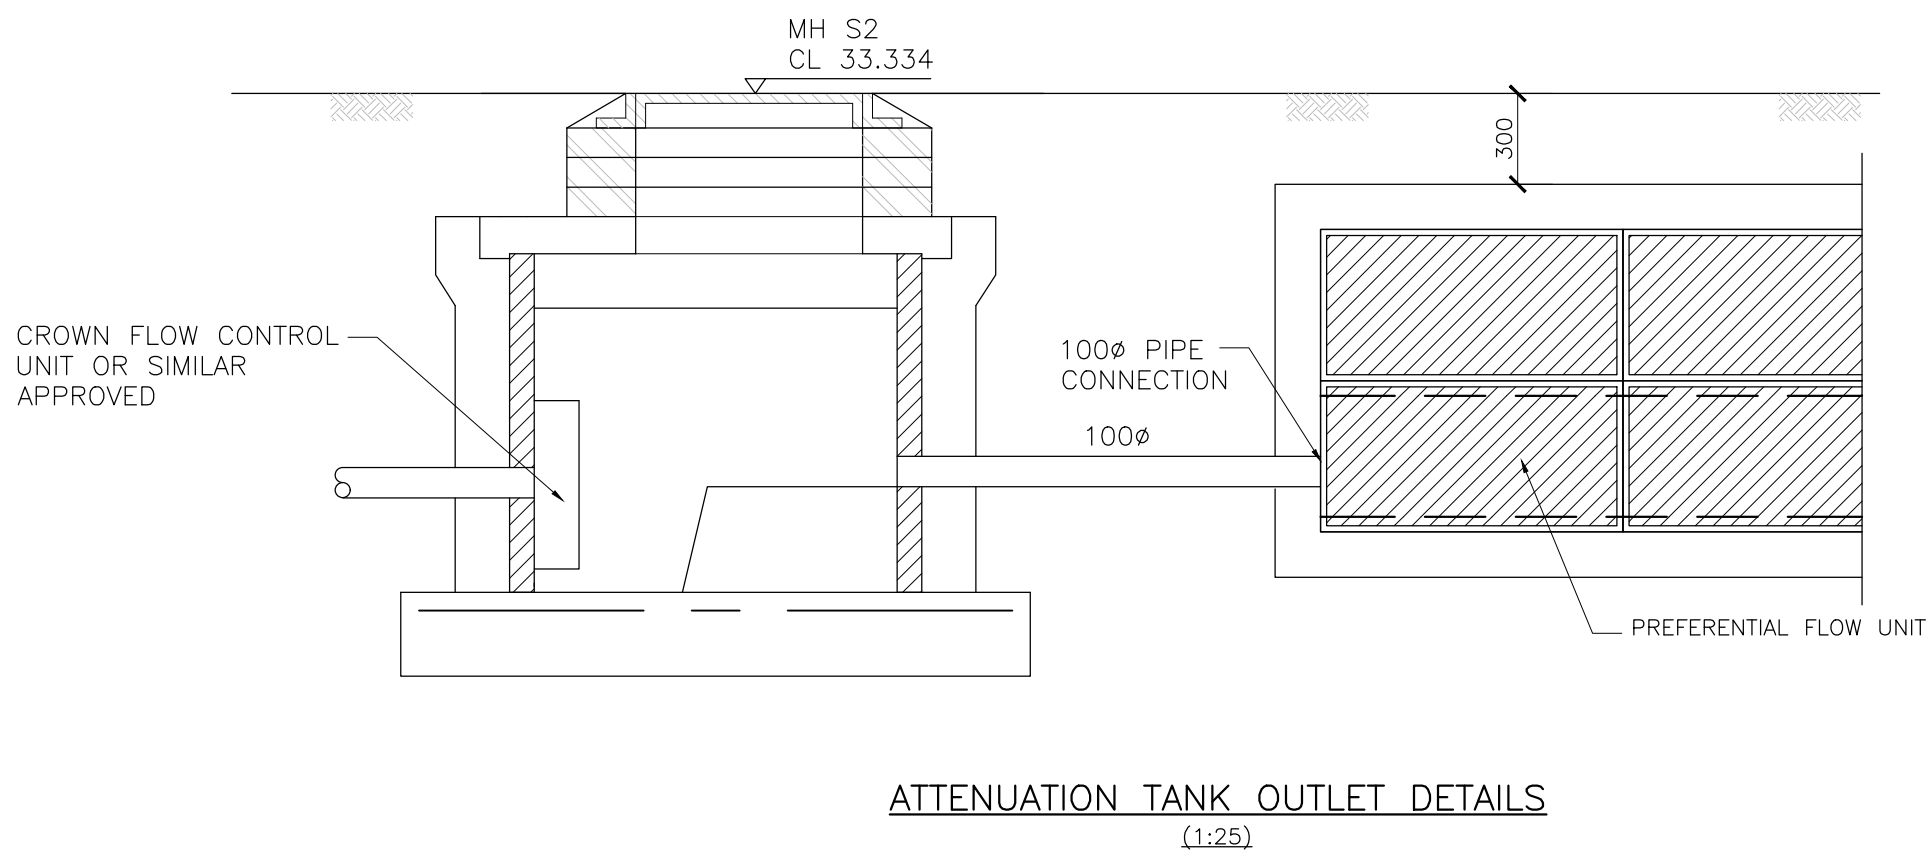




- NOTES:
- ALL DIMENSIONS ARE IN MILLIMETRES UNLESS NOTED OTHERWISE.
 - THIS DRAWING IS TO BE READ IN CONJUNCTION WITH ALL OTHER RELEVANT DRAWINGS AND SPECIFICATIONS.
 - ALL CONCRETE WORK AND MATERIALS TO BE IN ACCORDANCE WITH BS EN 1992, OR BS 8110-1:1997, BS 8500:2006 PTs 1 & 2, BS EN206-1:2000
 - PRIOR TO CASTING CHECK WITH ARCHITECT'S DRAWING.
 - CONCRETE COMPRESSIVE STRENGTH C30/37.
 - ANY AMBIGUITIES, OMISSIONS AND ERRORS ON DRAWINGS, SHALL BE BROUGHT TO THE ENGINEERS ATTENTION IMMEDIATELY.
 - THE CONTRACTOR SHALL CONFIRM THE LOCATION AND LEVEL OF EXISTING DRAINAGE PRIOR TO COMMENCEMENT OF THE DRAINAGE WORKS.
 - EXACT LOCATIONS OF PROPOSED MANHOLES AND INSPECTION CHAMBERS TO BE DETERMINED ON SITE.
 - THE CONTRACTOR SHALL CONFIRM THE LOCATION OF ALL EXISTING STATUTORY UNDERTAKERS APPARATUS AND SERVICE CONNECTIONS BY TRIAL PITS PRIOR TO OPENING UP FOR THE WORKS.
 - ALL WORKS TO BE UNDERTAKEN IN ACCORDANCE WITH SEWERS FOR ADOPTION 7TH EDITION.

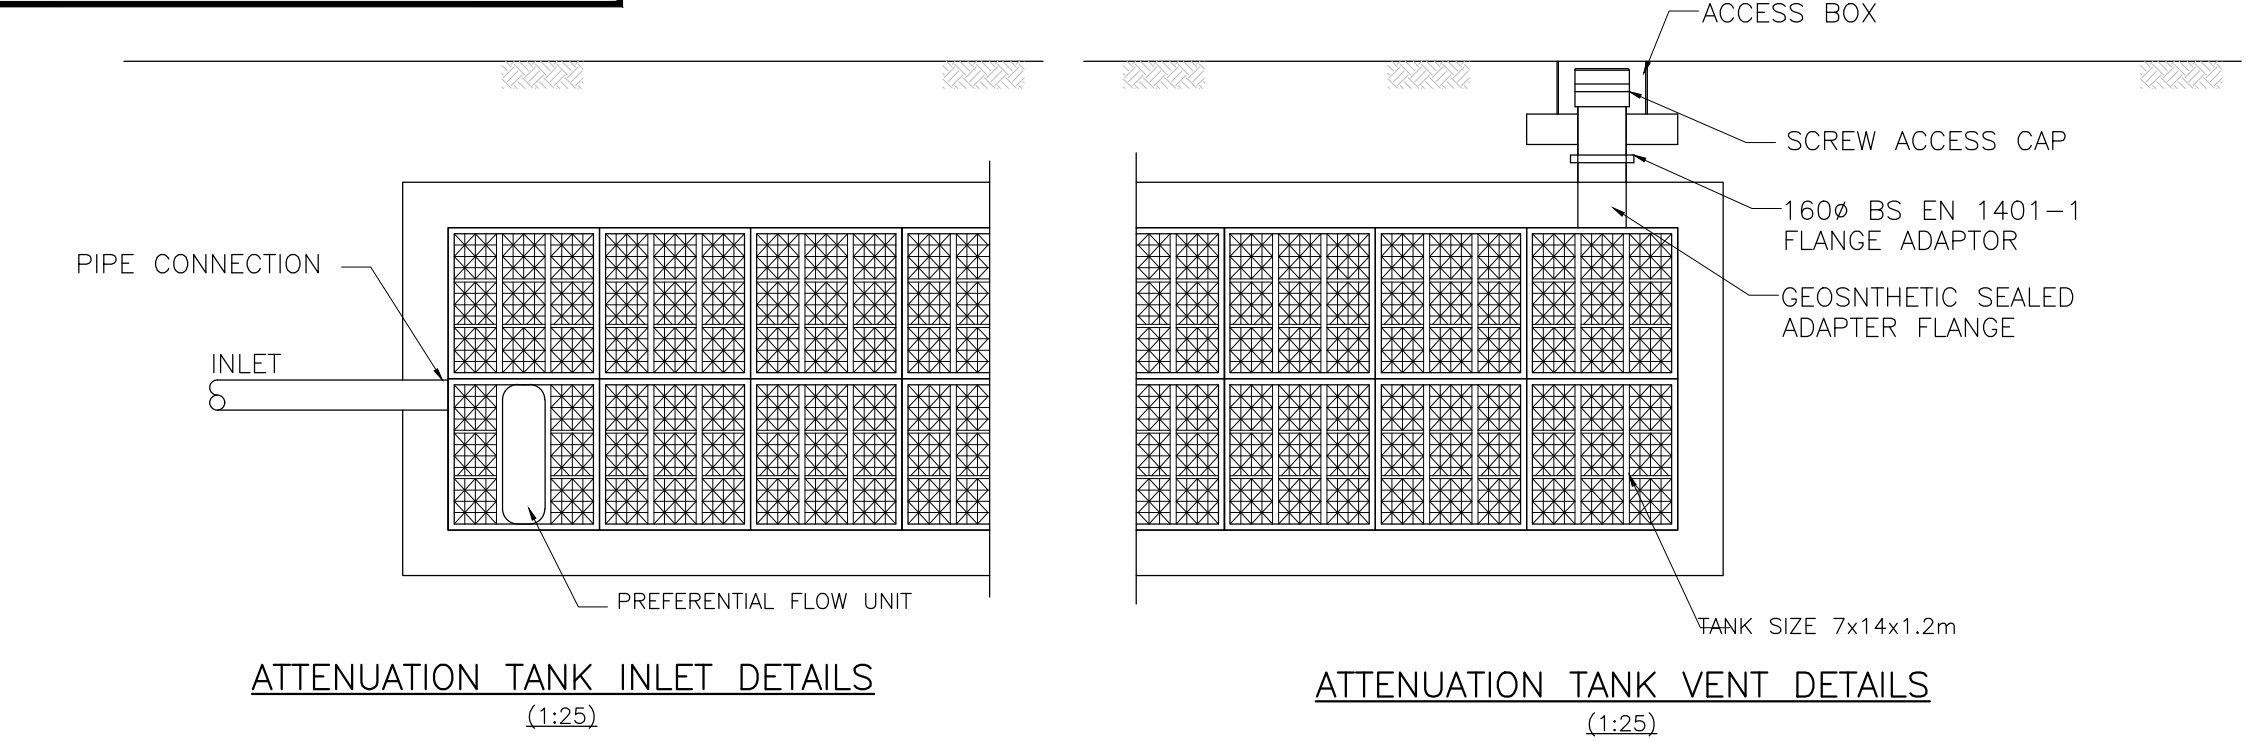


PRIMARY DRAINAGE DETAIL (1:10)

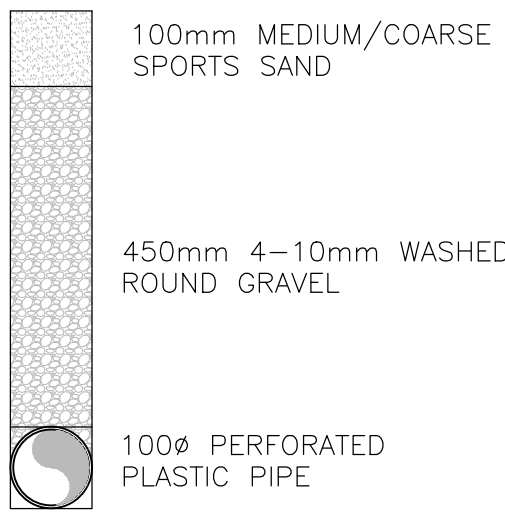

SECONDARY DRAINAGE DETAIL (1:10)

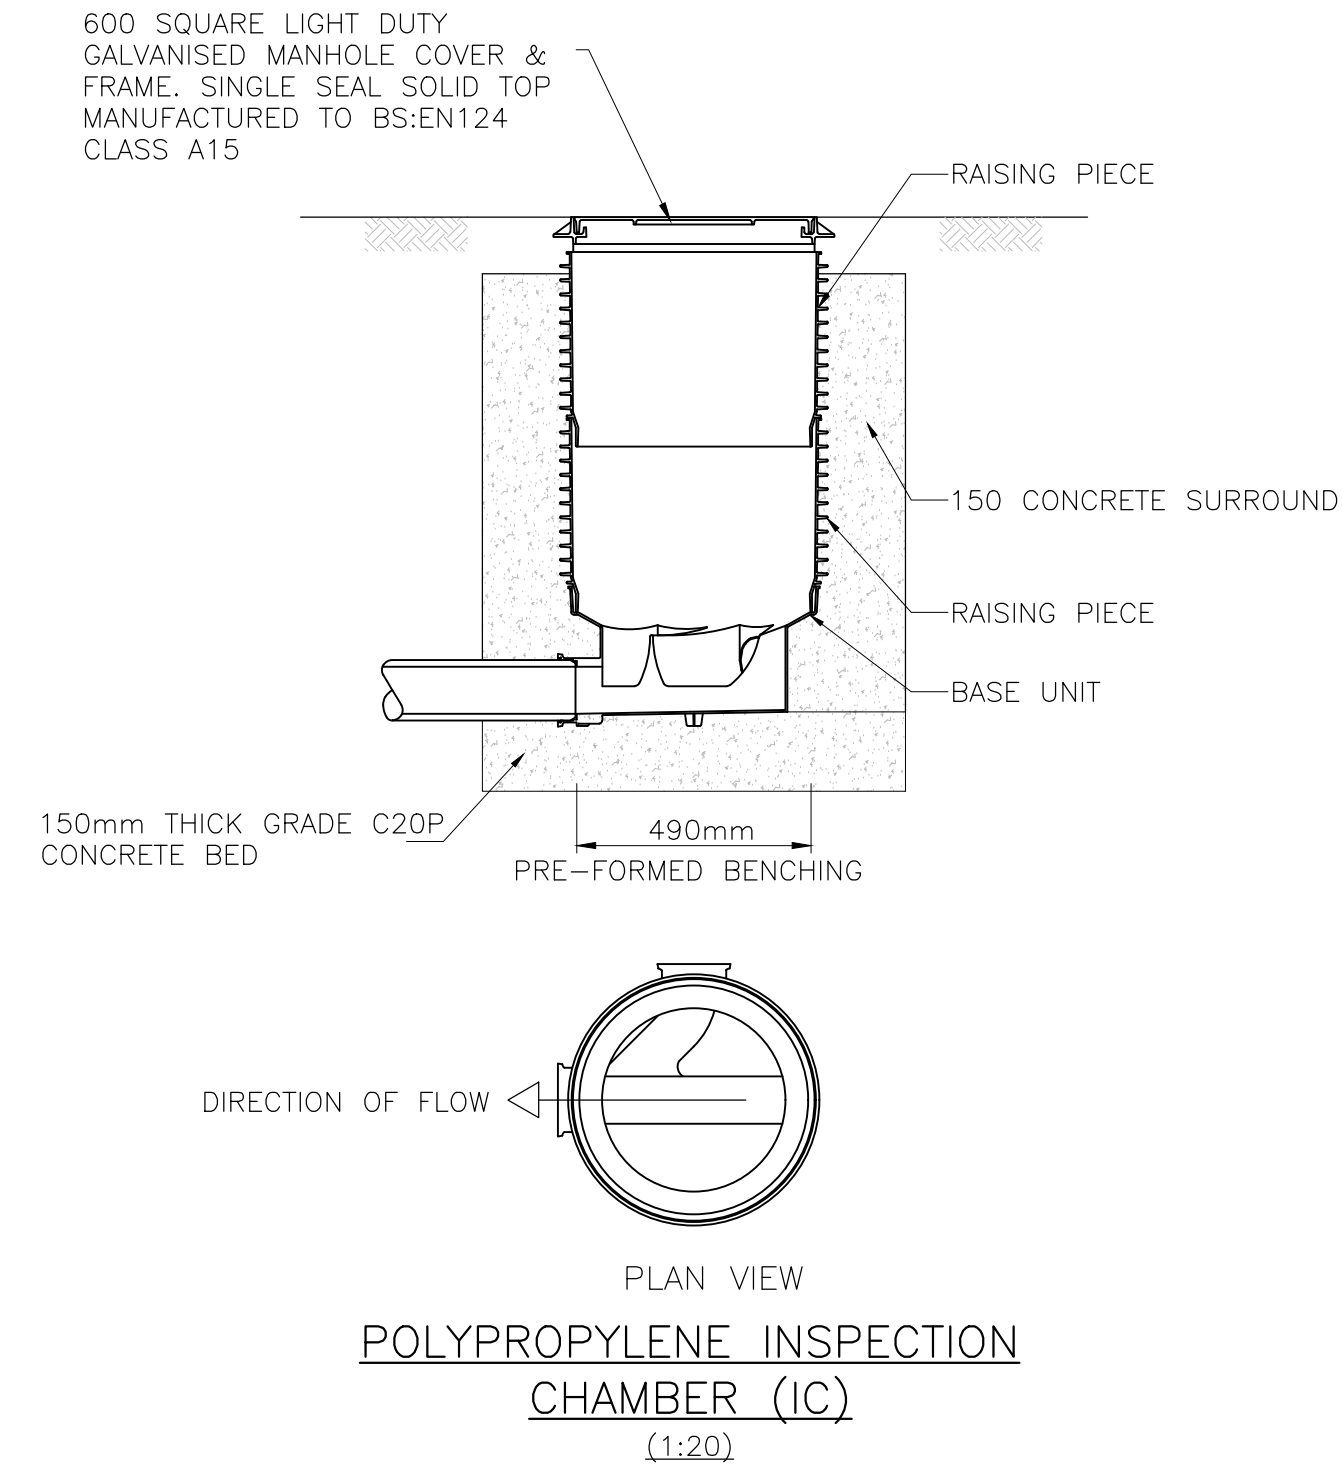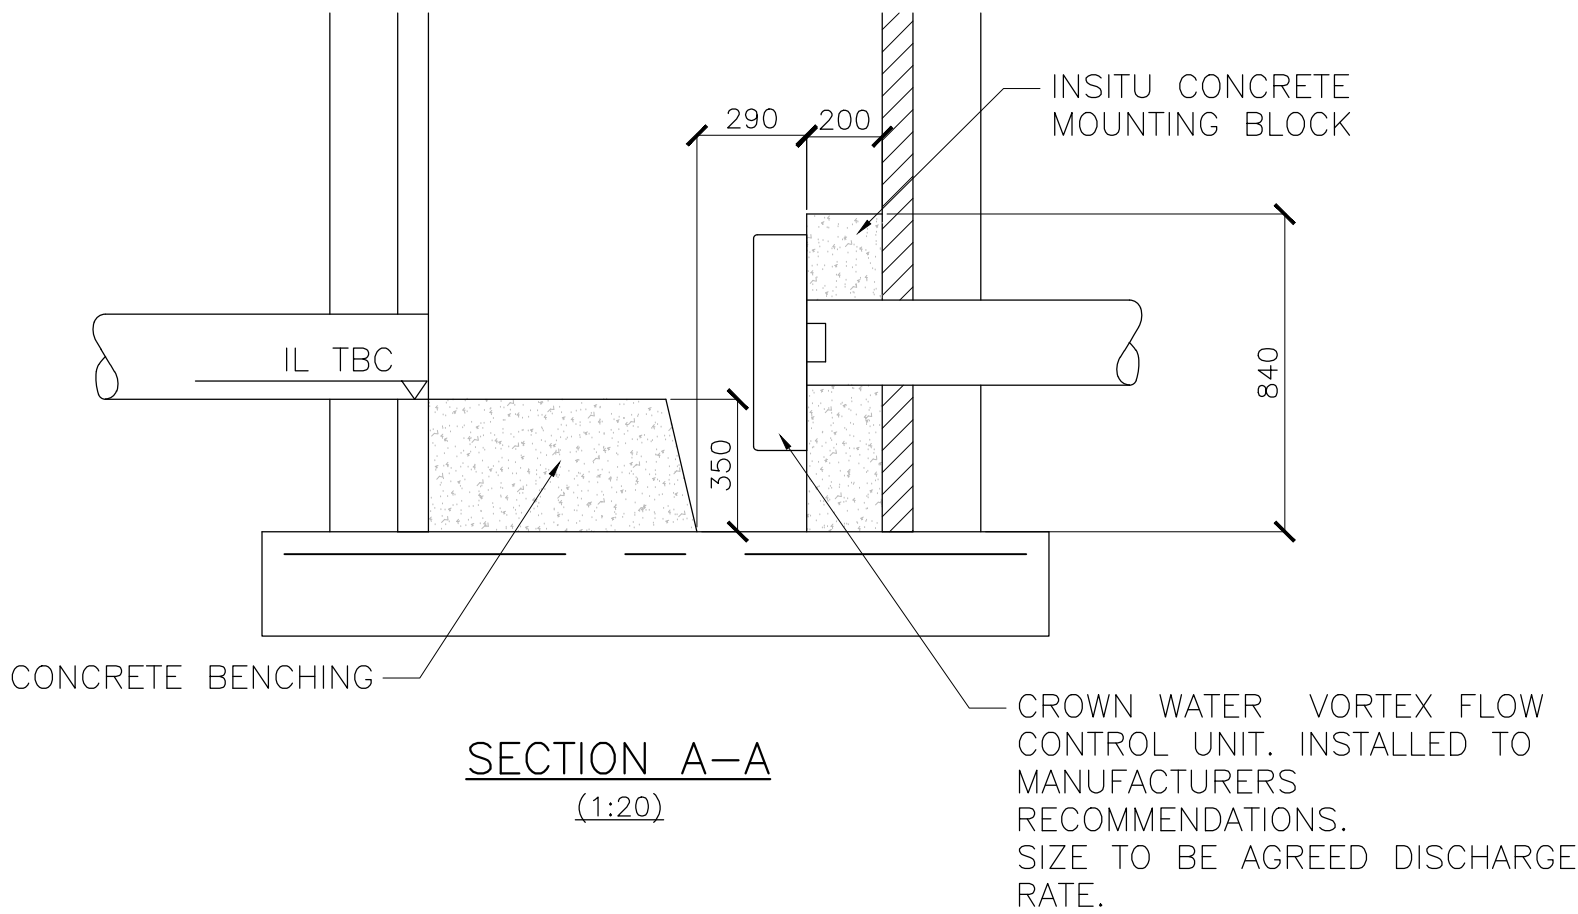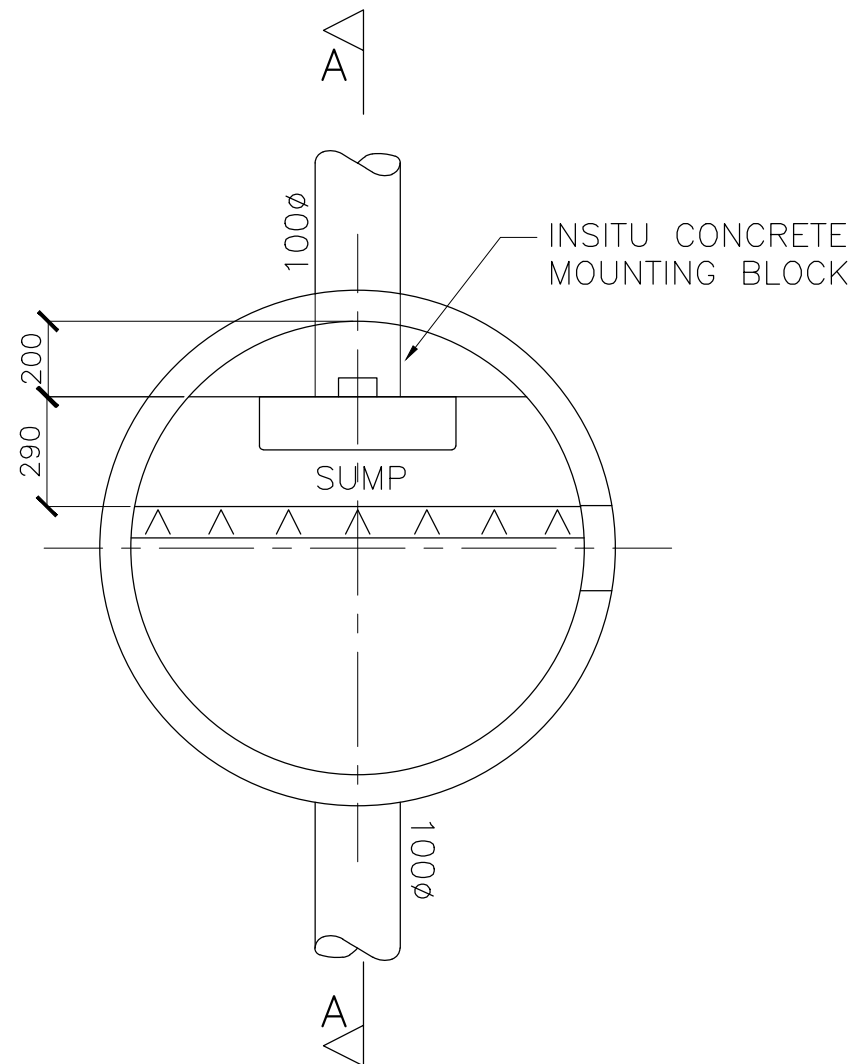

DIMENSIONS:	
Internal diameter	500mm
Overall Depth (Cover to invert of Main Channel)	650 to 1000mm (Cut to interim depths on site)
Channel	100mm

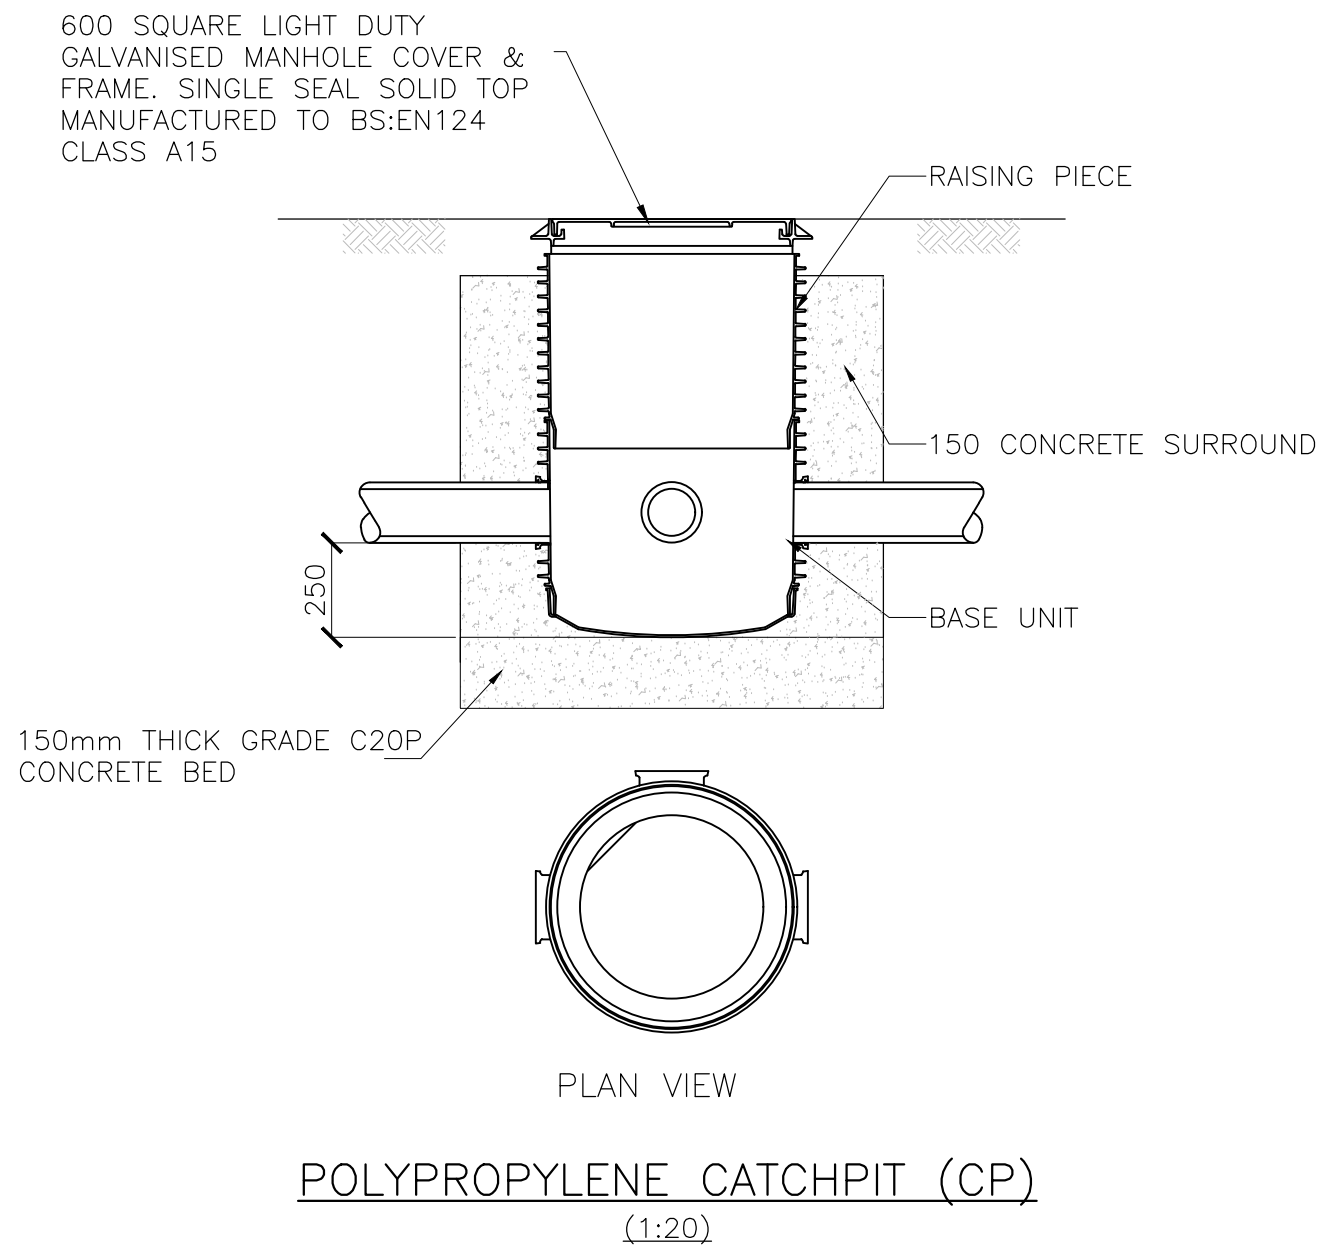

DIMENSIONS:	
Internal diameter	500mm
Overall Depth (Cover to invert of Main Channel)	650 to 1000mm (Cut to interim depths on site)
Channel	100mm

P1	ISSUED FOR INFORMATION	JKT	PKD	NOV23
Rev	Description	Drawn	Chkd	Date
Sir Frederick Snow & Partners Ltd Consulting Engineers				
Client		MANCHESTER CITY COUNCIL		
Project Title		WYTHENSHAW PARK		
Drawing Title		PITCH DRAINAGE DETAILS		
Scale(s)		(Do not scale off this drawing work to figured dimensions)		
1:25@A1				
Scalebar		Original Drawing Size A1		
0 10 50 100mm				
DRG No.		Rev.		
FS 4899 / C / 2002		P1		