


| REVISION | DATE     | DESCRIPTION                  |
|----------|----------|------------------------------|
| A        | 17/01/24 | UPDATED TO PLANNING COMMENTS |
|          |          |                              |

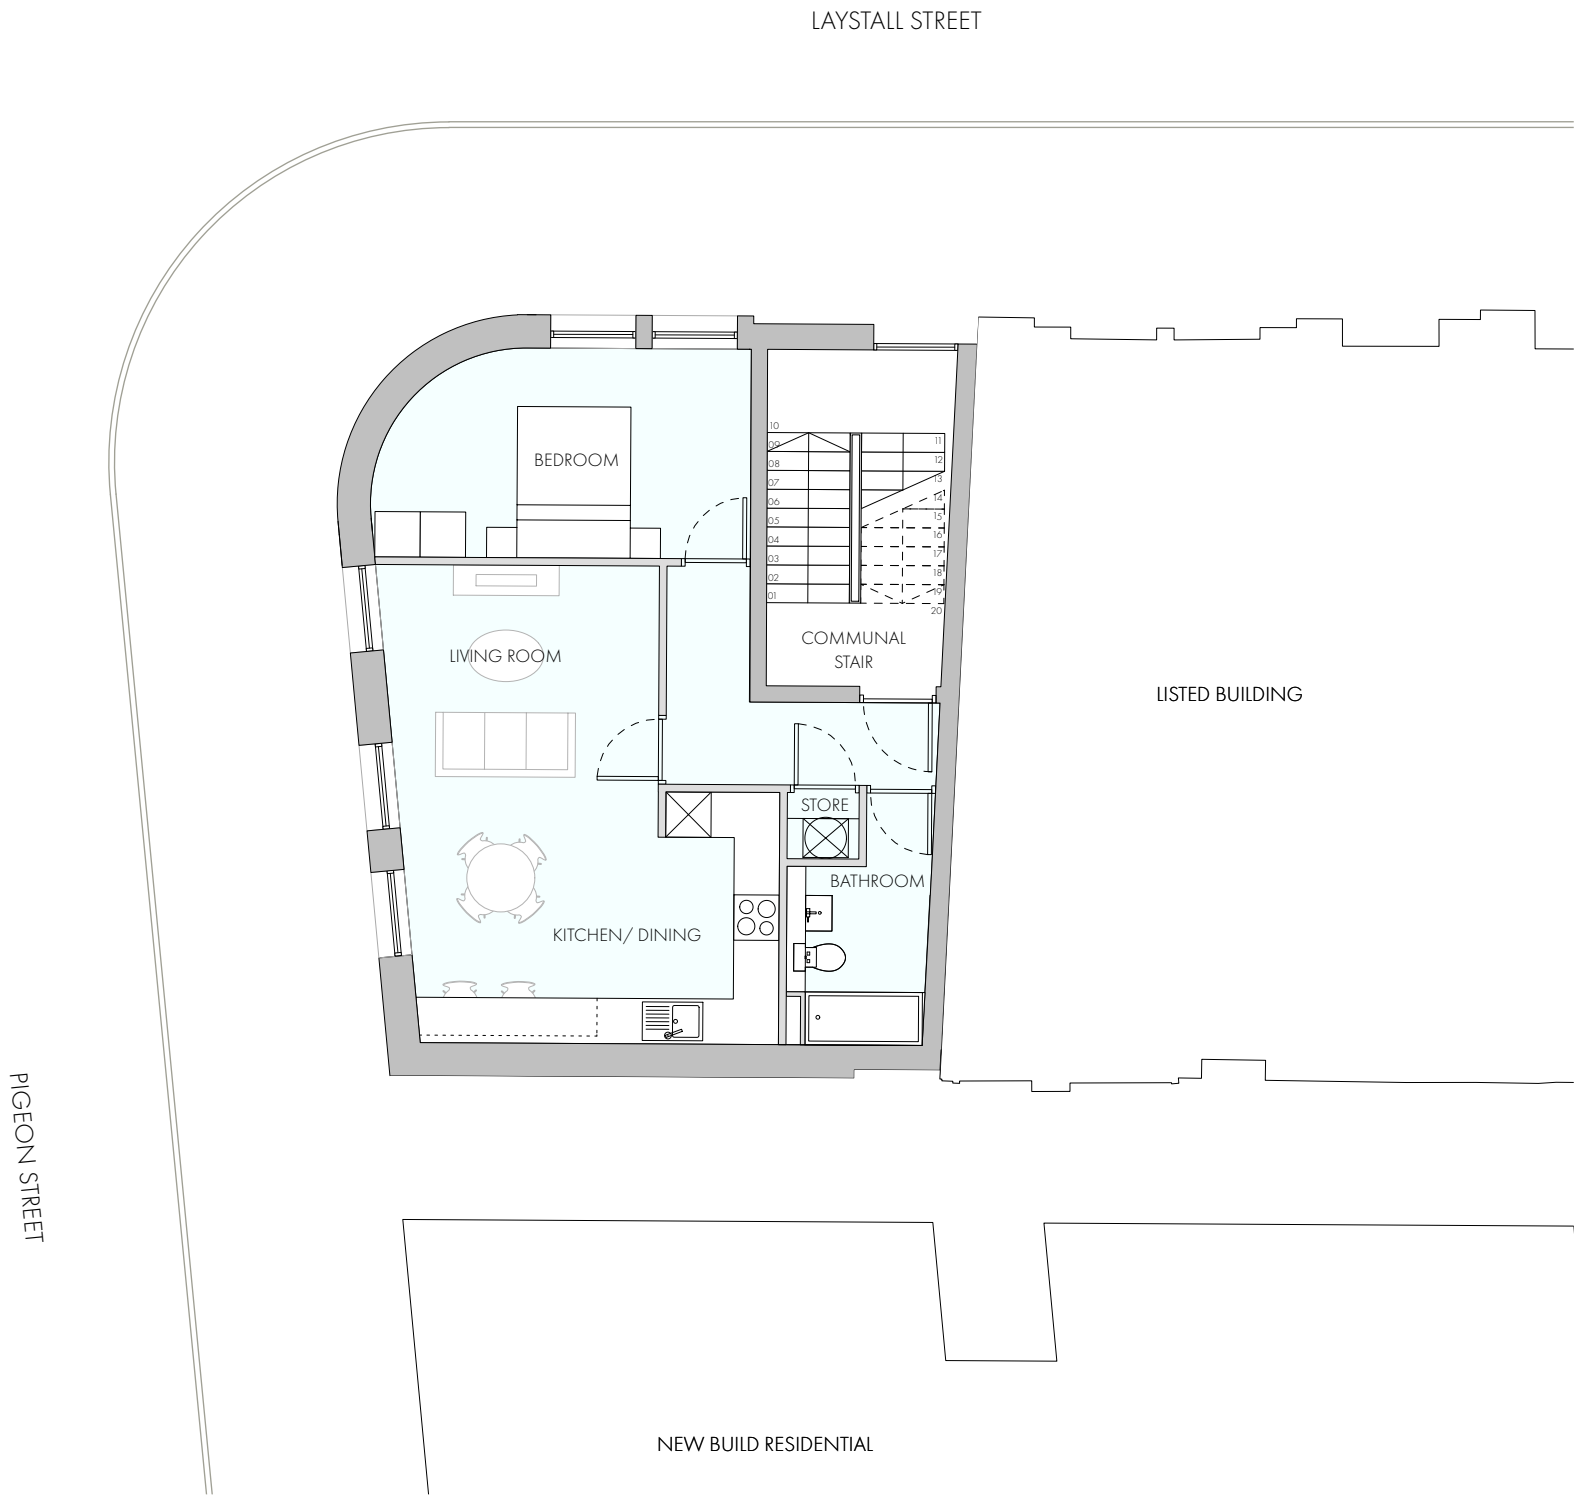

- 53 M2 1B2P APARTMENT
- SITE BOUNDARY

OMIArchitects

31 Blackfriars Road, Salford, Manchester, M3 7AQ  
+44(0)161 832 3242 / info@omiarchitects.com / www.omiarchitects.com

|         |                                             |          |       |       |       |     |
|---------|---------------------------------------------|----------|-------|-------|-------|-----|
| PROJECT | LAYSTALL STREET - LISTED BUILDING EXTENSION |          |       |       |       |     |
| DRAWING | PROPOSED PLAN - L01                         |          |       |       |       |     |
| DATE    | AUG 23                                      | DRAWN BY | DS    | SCALE | 1:100 | @A3 |
| JOB NO. | 1383                                        | DWG.NO.  | L0311 |       |       |     |

PROPOSED PLAN - L01  
1:100 @ A3