
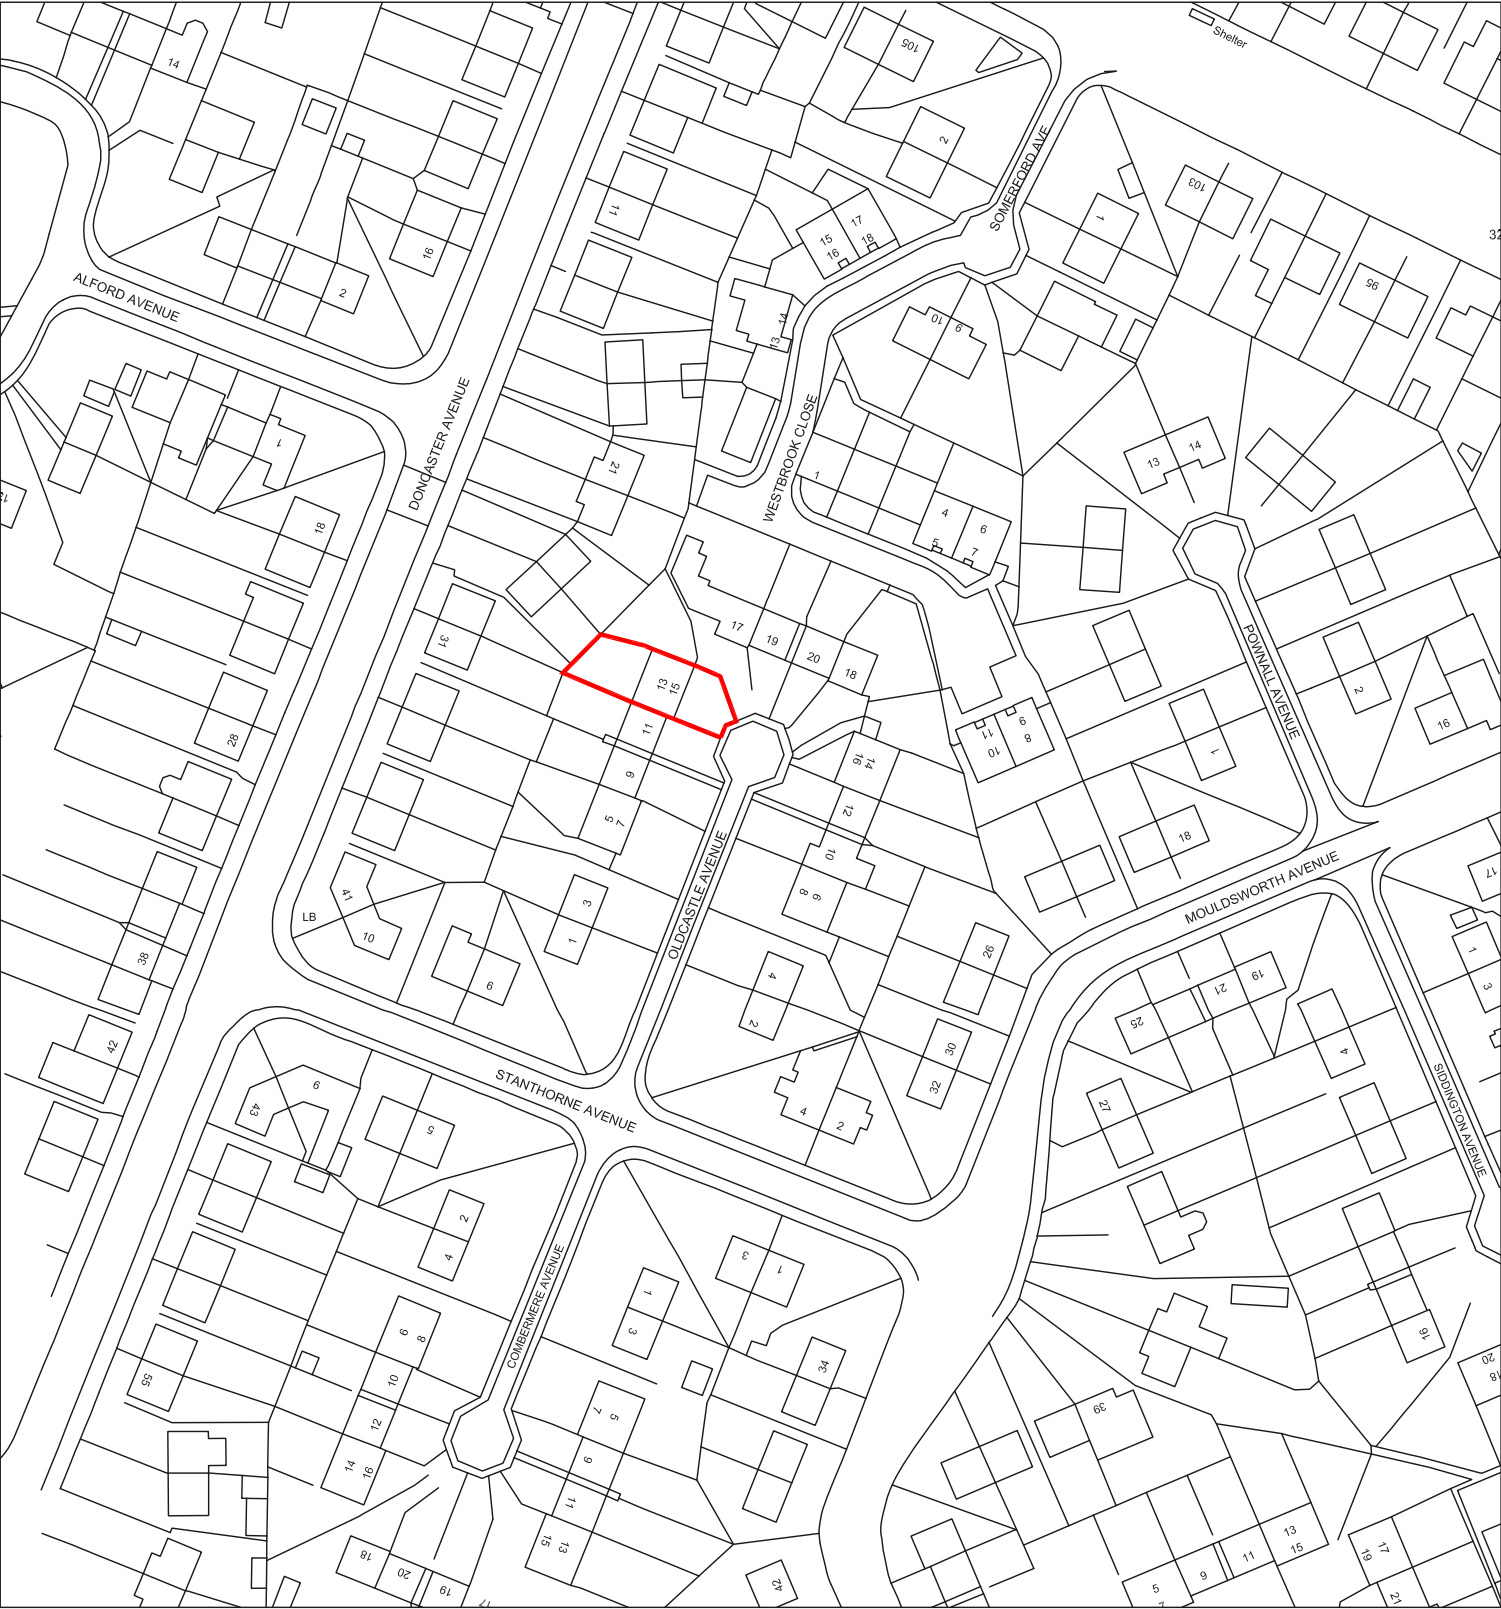


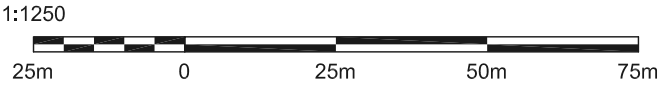

13 Oldcastle Avenue
Location Plan
Scale: 1:100 @ A4