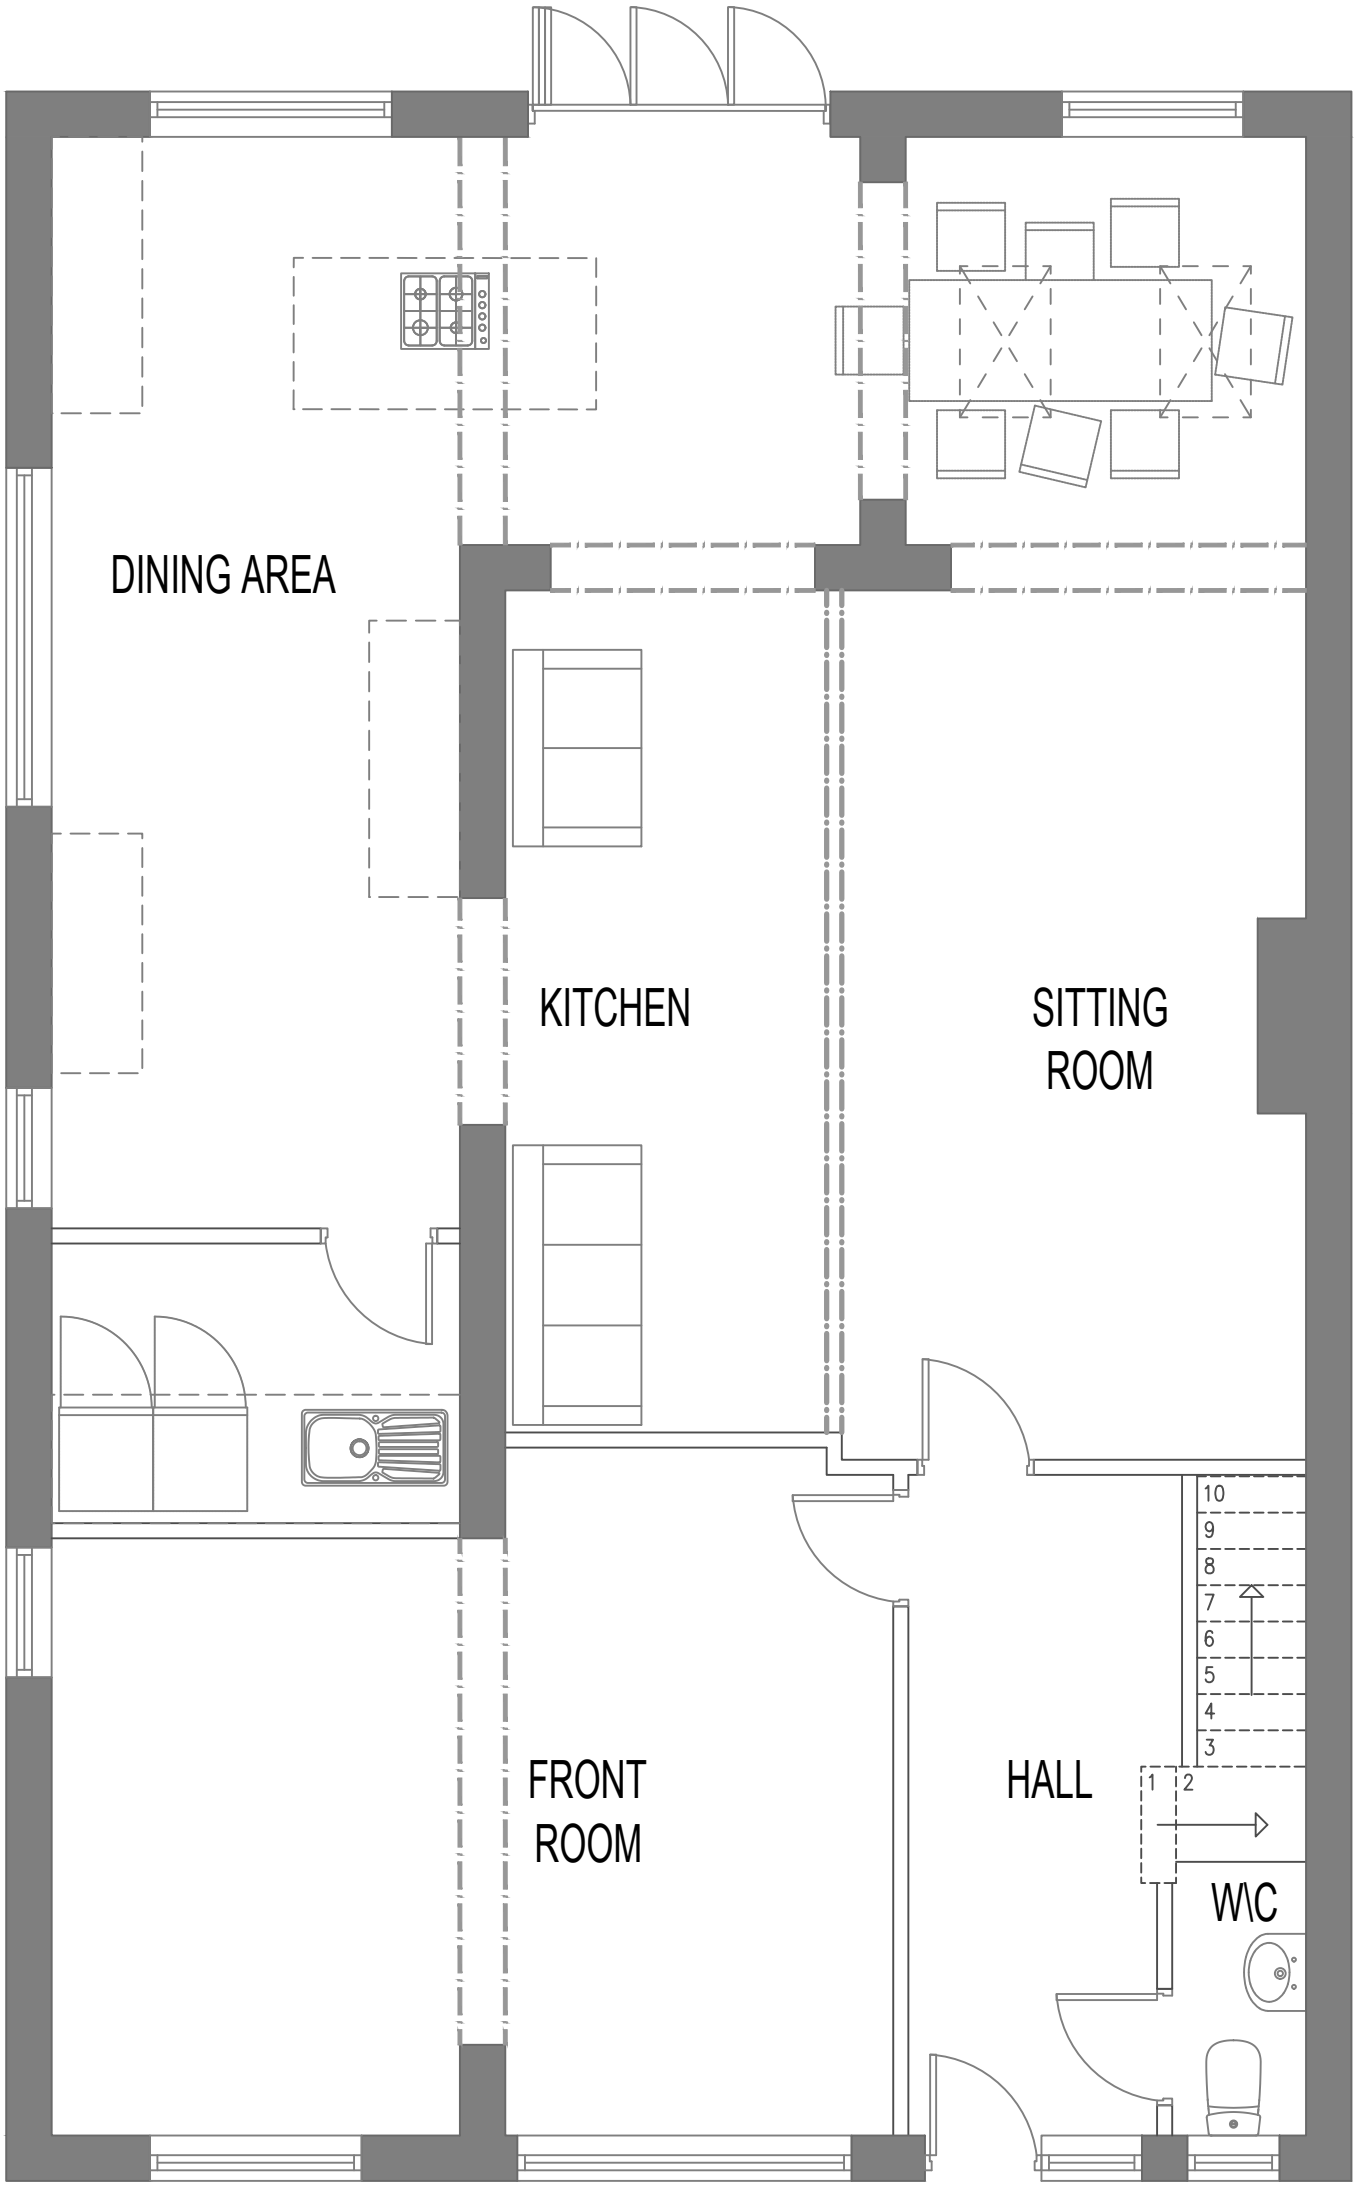

PROPOSED GROUND FLOOR PLAN

EXTENSION | EXISTING PROPERTY

110/06 Proposed Ground Floor Plan
143 Alexandra Road South
Chorlton
PLANNING ISSUE
SCALE - 1:50@A3