


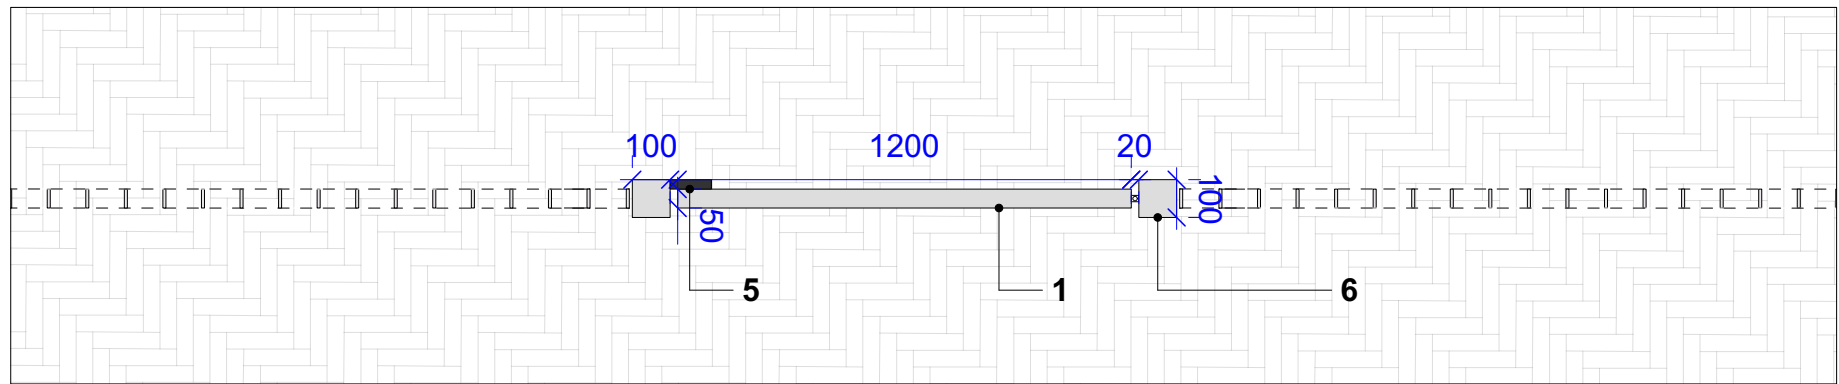


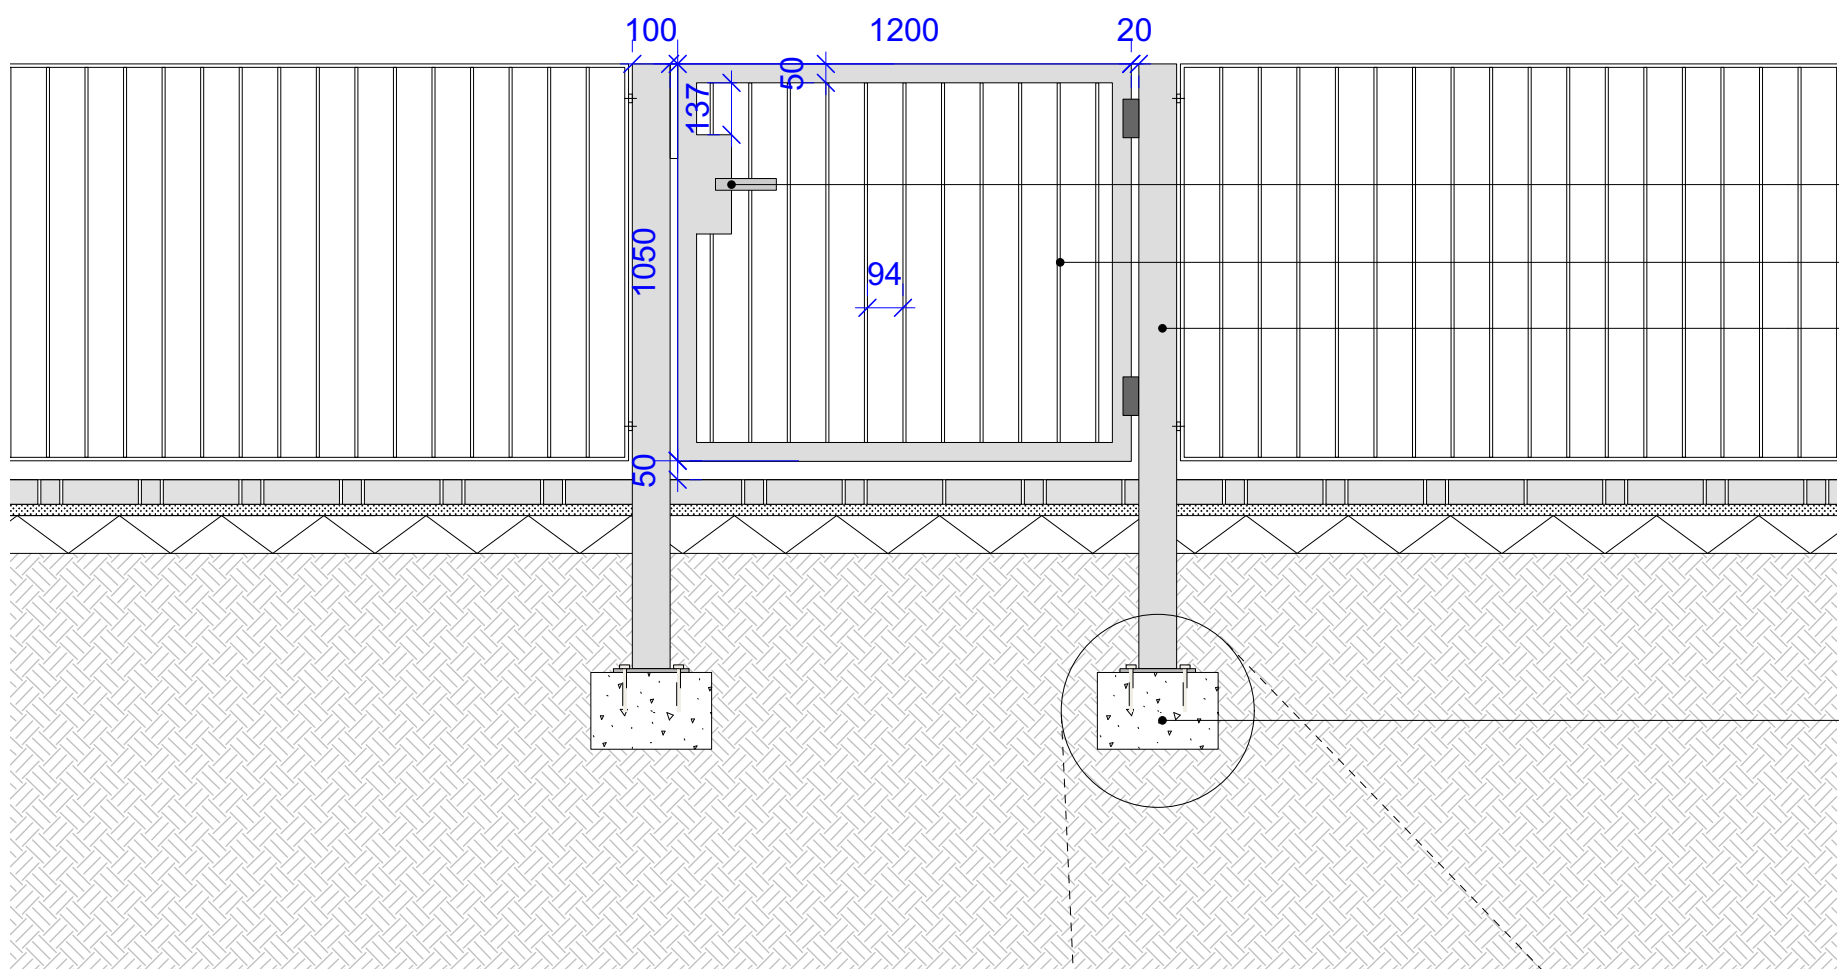


1 **G1 - 1.1m Rimini Gate - Plan View**
Scale: 1:20

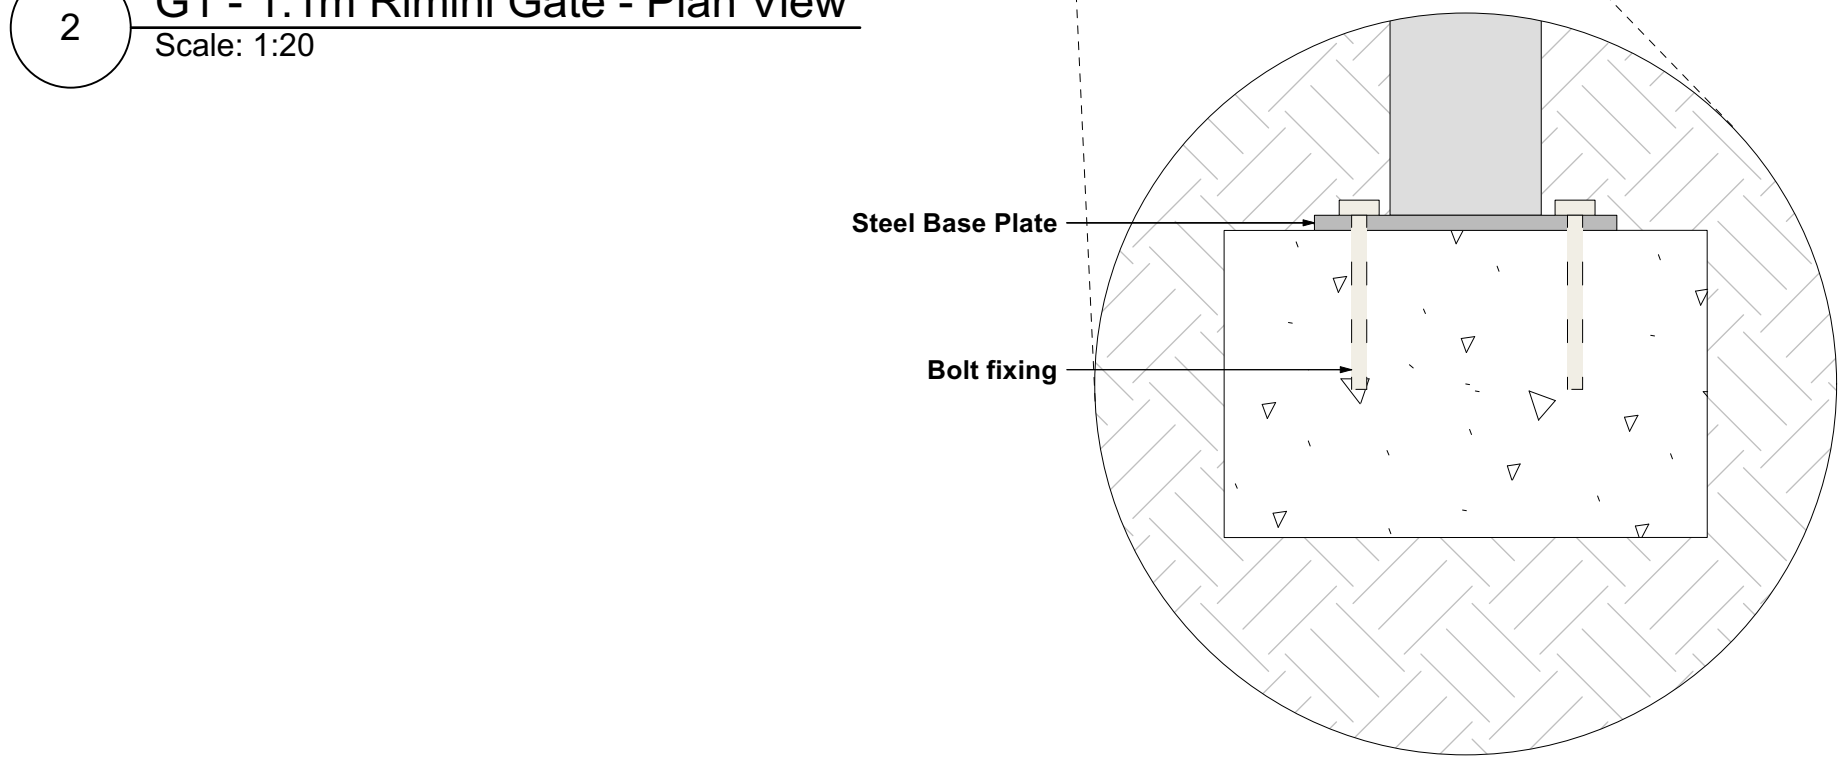


2 **G1 - 1.1m Rimini Gate - Plan View**
Scale: 1:20

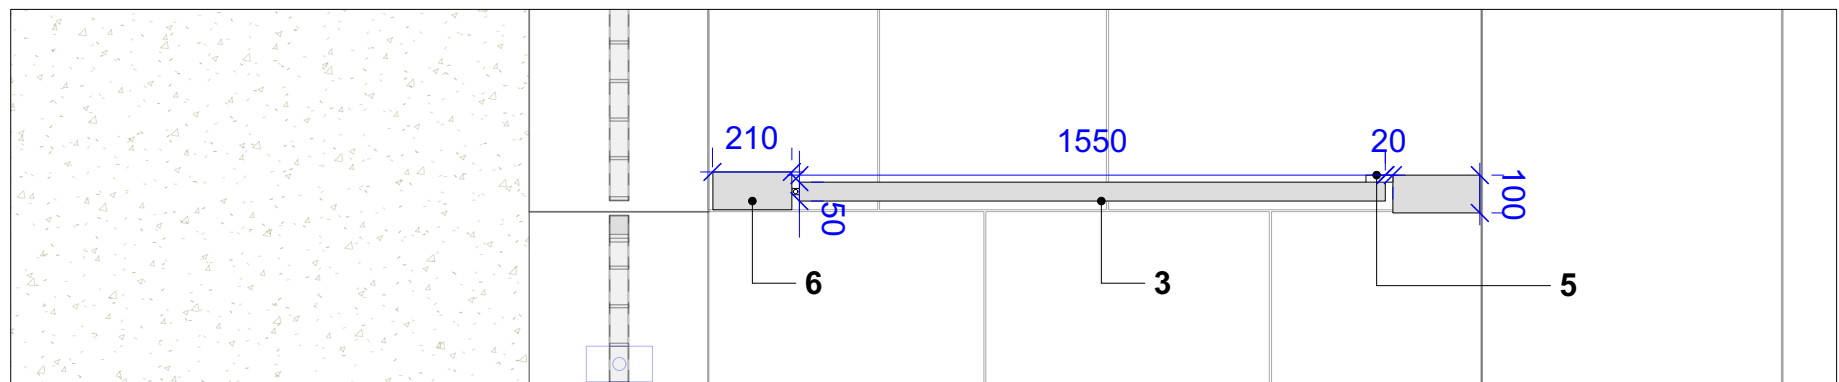


5 **G3 - 2.1m Rimini Gate - Plan View**
Scale: 1:20

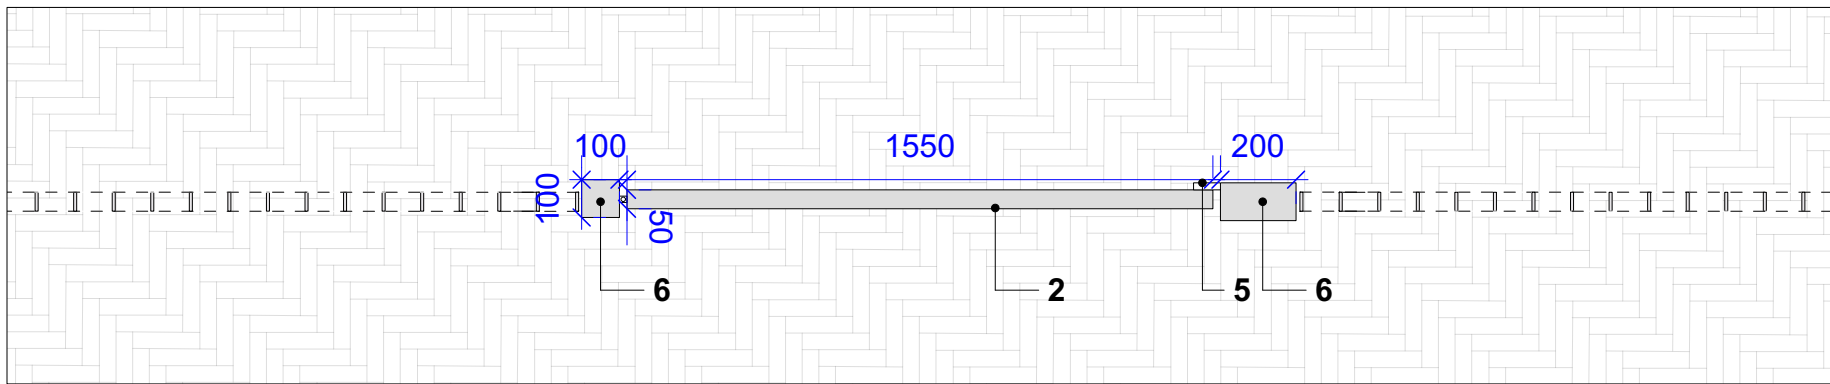

3 **G2 - 1.8m Rimini Gate - Plan View**
Scale: 1:20

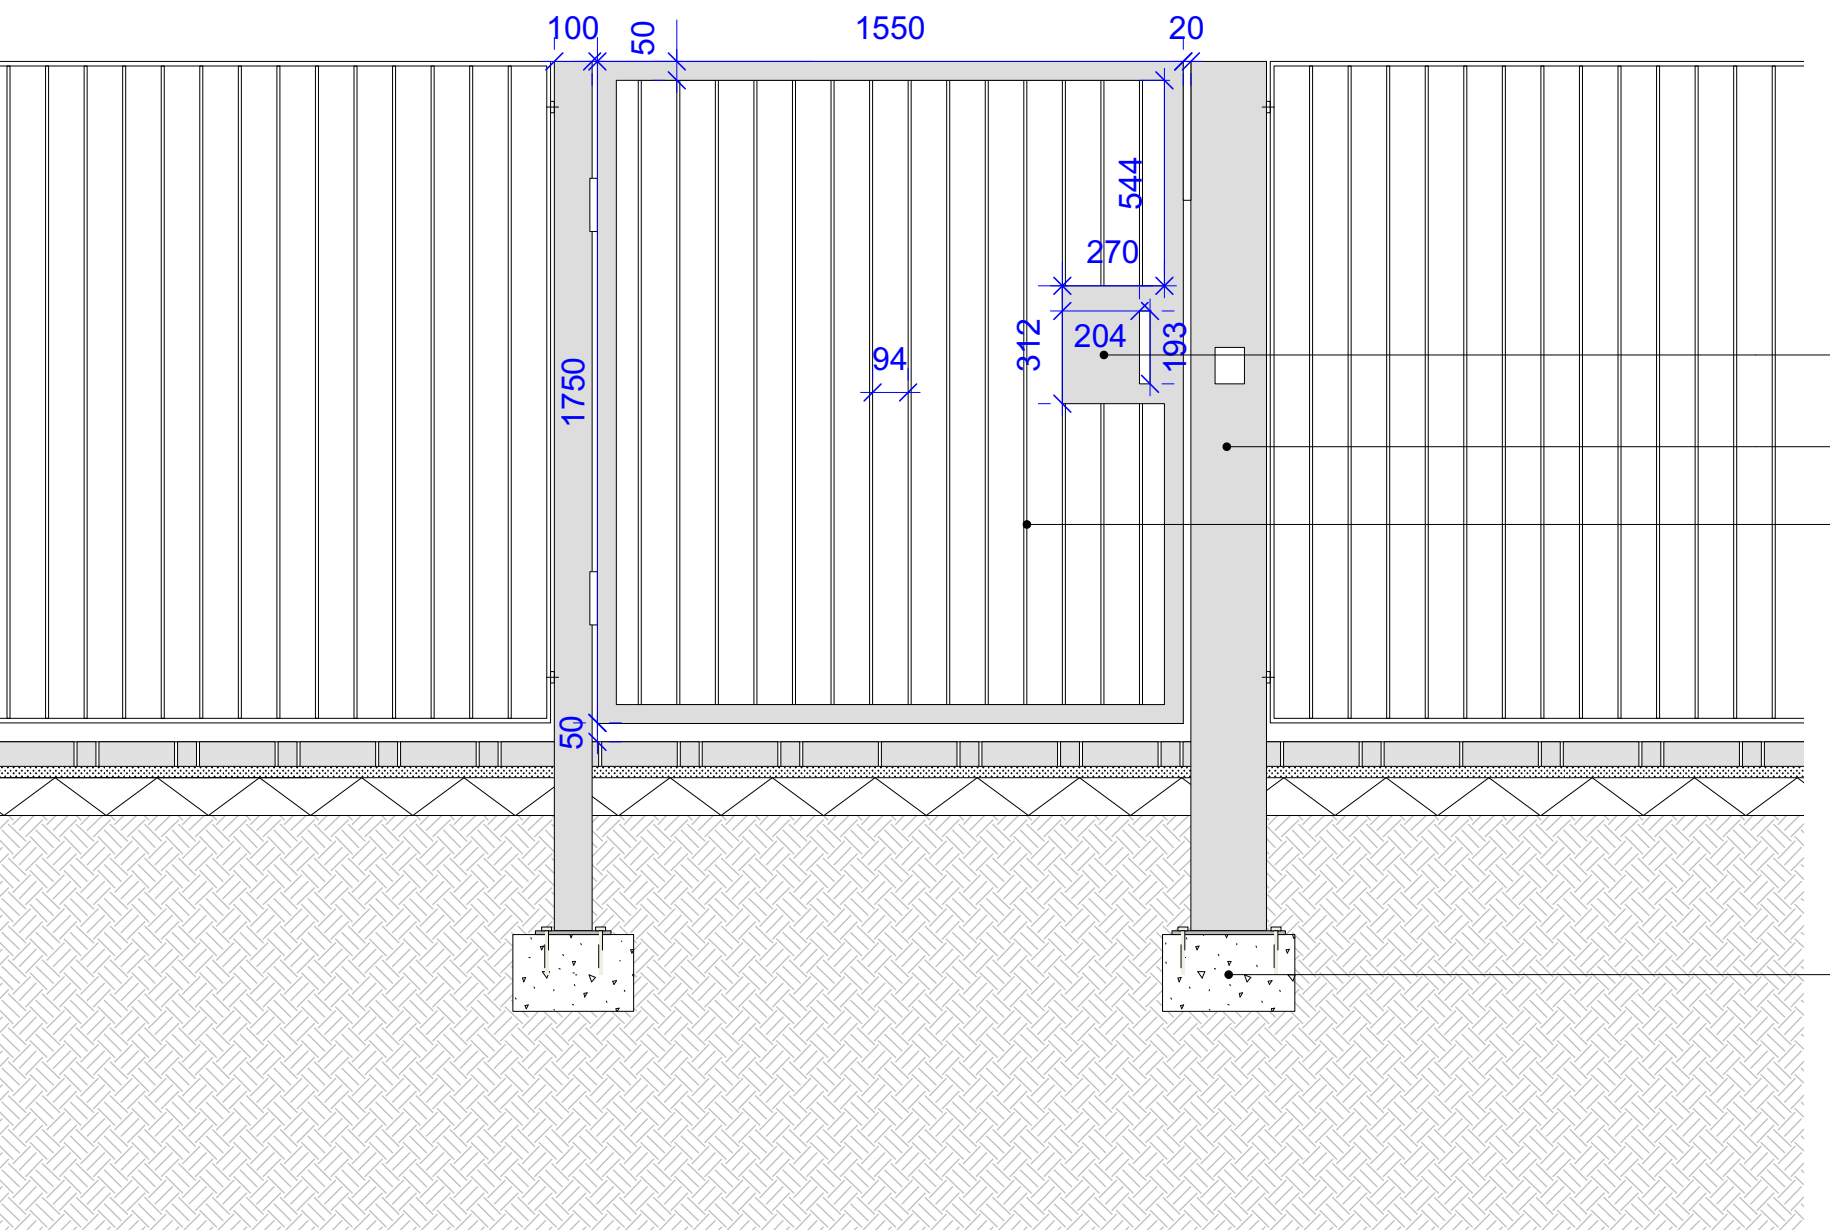

4 **G2 - 1.8m Rimini Gate - Plan View**
Scale: 1:20

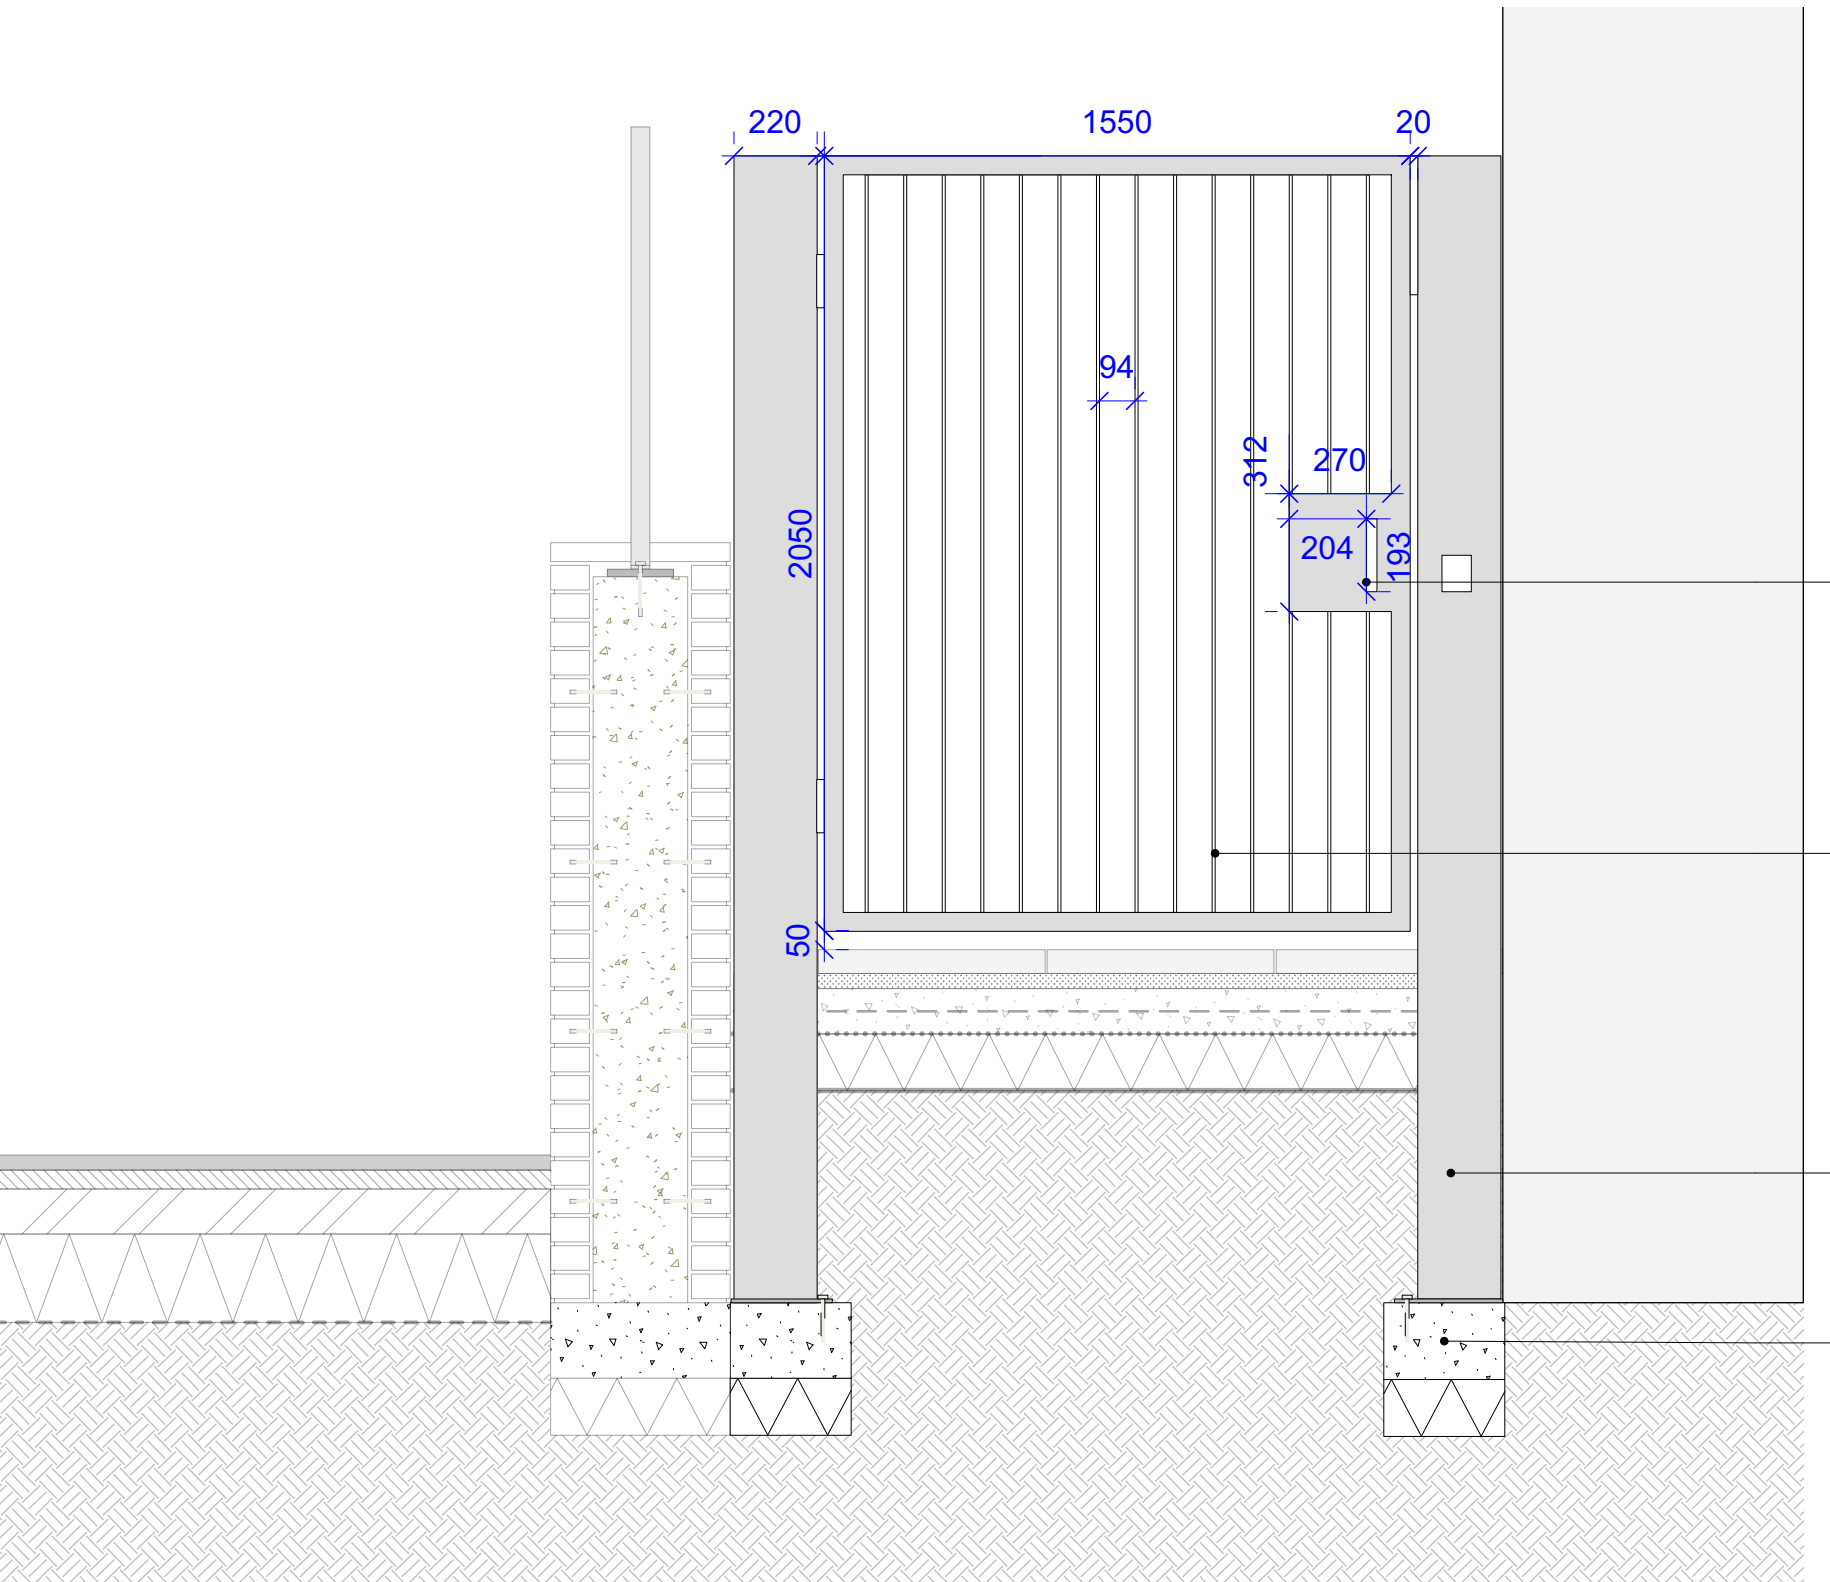

6 **G3 - 2.1m Rimini Gate - Plan View**
Scale: 1:20

KEY

1 - 1.1m Rimini Gate (G1)
Material: Hot Dip Galvanised Steel
Finish: PPC RAL tbc
Size: 1200mmL x 50mmW x 1100mmH
Supplier: Lang and Fulton or similar and approved

2 - 1.8m Rimini Gate (G2)
Material: Hot Dip Galvanised Steel
Finish: PPC RAL tbc
Size: 1200mmL x 50mmW x 1100mmH
Supplier: Lang and Fulton or similar and approved

3 - 2.1m Rimini Gate (G2)
Material: Hot Dip Galvanised Steel
Finish: PPC RAL tbc
Size: 1200mmL x 50mmW x 1100mmH
Supplier: Lang and Fulton or similar and approved

4.1 - Gate Handle and Locking System
-Locinox MAG5000 handles with mag plate, Maglock for access control system by installers.

4.2 - Gate Handle
to supplier's details
Supplier: Lang and Fulton or similar and approved

5 - Self-closing with anti-slam control mechanism
Locinox Mammoth -180 self-closer / top hinge. Hinges to be adjustable.

6 - Fixing Post
Material: Hot Dip Galvanised Steel
Finish: PPC RAL tbc
Size: refer to drawings for dimensions
Supplier: Lang and Fulton or similar and approved to engineer's specification

7 - Concrete Foundation
to engineer's specification

THIS DRAWING IS COPYRIGHT PROTECTED AND MAY NOT BE REPRODUCED IN WHOLE OR PART WITHOUT WRITTEN AUTHORITY FROM THE OWNER.

NOTES:

1. Do not scale from this drawing.
2. Always work to noted dimensions.
3. All dimensions are in millimetres unless otherwise stated.
4. All setting out, levels and dimensions to be agreed on site.
5. The dimensions of all materials must be checked on site before being laid out.
6. This drawing must be read with the relevant specification clauses and detail drawings.
7. Order of construction and setting out to be agreed on site.

LOCATION PLAN

KEY

S2-P01	04/08/23	Stage 4 Issue	JN	AS
Revision	Date	Description	Drawn	Apprvd.

Planit I.E. Limited
E: info@planit-ie.com W: planit-ie.com
MANCHESTER
2 Back Grafton St, Altrincham, WA14 1DY
T: 0161 928 9281
LEEDS
No.1 Aire Street, Leeds Station, Leeds, LS1 4PR
T: 0113 824 6413
LIVERPOOL
Tempest S.3, 12 Tithebarn Street, Liverpool, L2 2DT
T: 0151 363 1230
LONDON
Unit 6 Waterside, 44-48 Wharf Road, London, N1 7UX
T: 0207 253 5678
STANDISH
Standish Gatehouse, Stonehouse, Gloucestershire, GL10 3BZ
T: 0145 360 7080

Client McGoff Construction Ltd

Project Downtown Victoria North

Drg Title Gate Details

Created on 04/11/22 Created by JN Approved by AS

Scale 1:20 Size A1 Workstage RIBA Stage 4

Drg No. 23C002-PLA-XX-XX-DR-L-7009 Suitability S2 Revision P01