




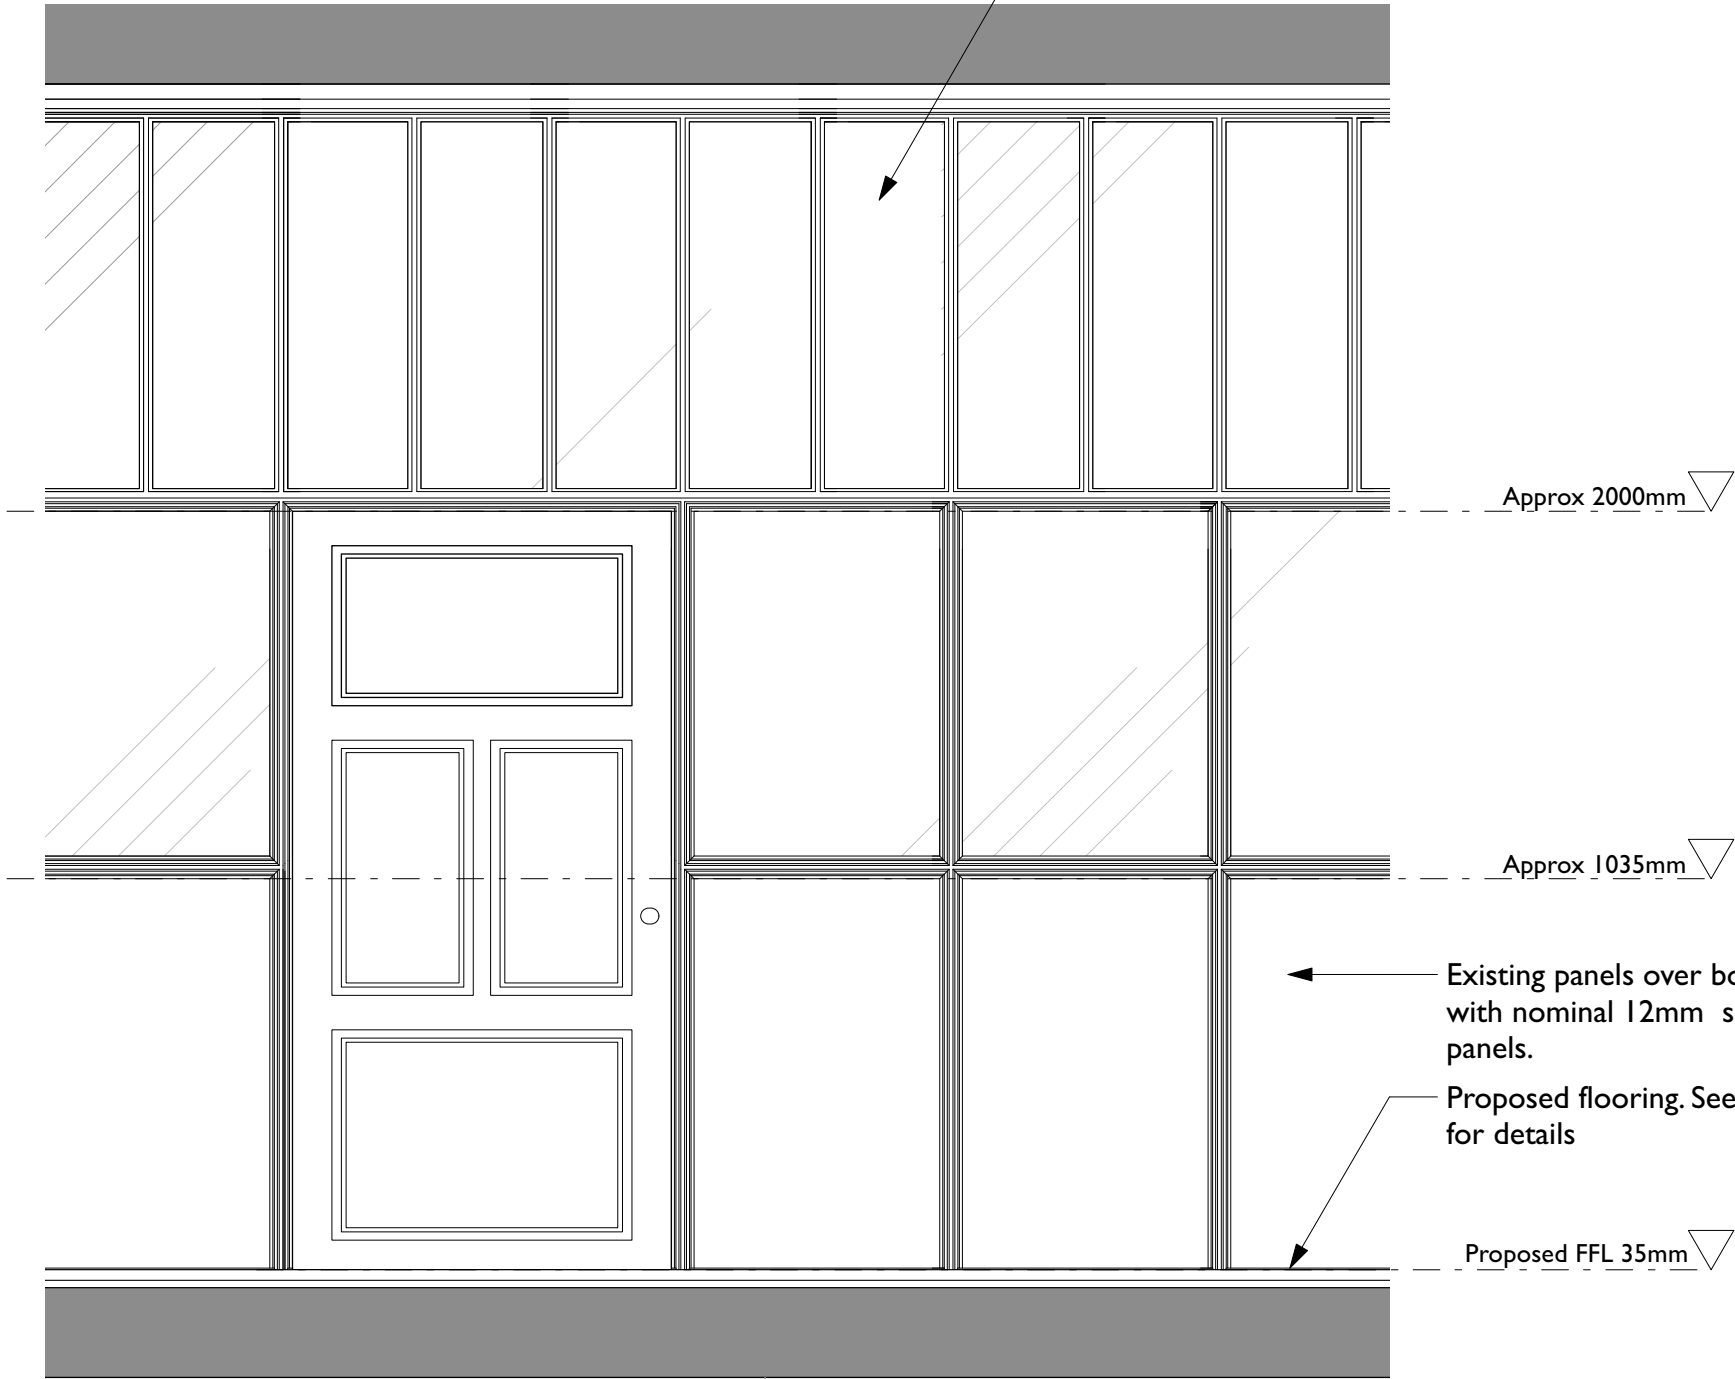

Existing glass panelling to be retained and backlit within apartments. New secondary partition between apartments to achieve required fire/acoustic properties.
Panelling to be repainted - colour scheme TBC
historic panelled doors to be repaired and redecorated

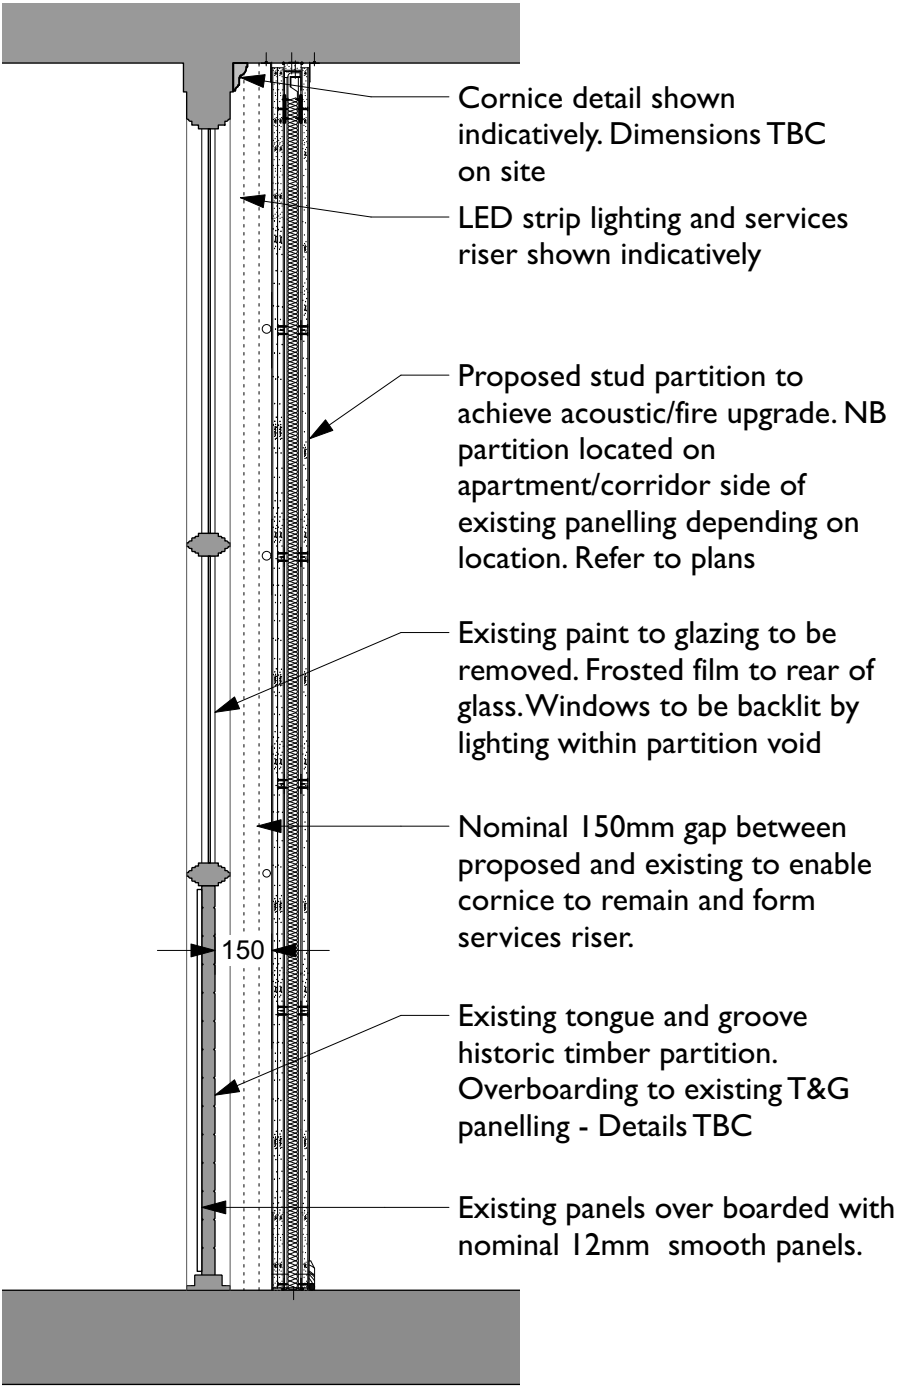

Existing Historic Panel Elevation AA

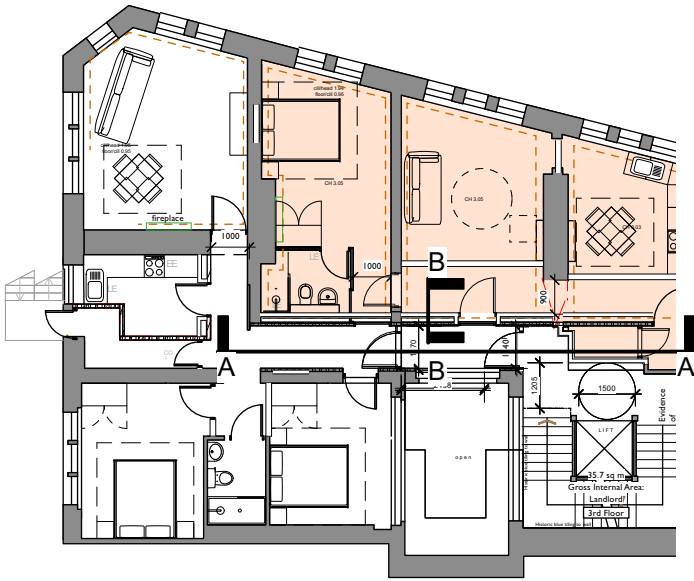

Typical Proposed and Existing Partition Treatment Section BB

COPYRIGHT OF ATELIER MB LTD
DO NOT SCALE FROM THIS DRAWING
DIMENSIONS TO BE CHECKED ON SITE

Rev	Note	DRN	CHK
St Margarets, Manchester For Charlotte Street Estates			
Typical Partition Detail			
scheme	1907		
drwg no.	P(400)		
revision			
scale	1:100 @ A3		
date first drawn	Sept 2020		
drawn	HKW		
SK sketch E existing P proposed T tender C construction F1 final issue			
www.ateliermb.co.uk t 0161 236 0051 e architect@ateliermb.co.uk			