
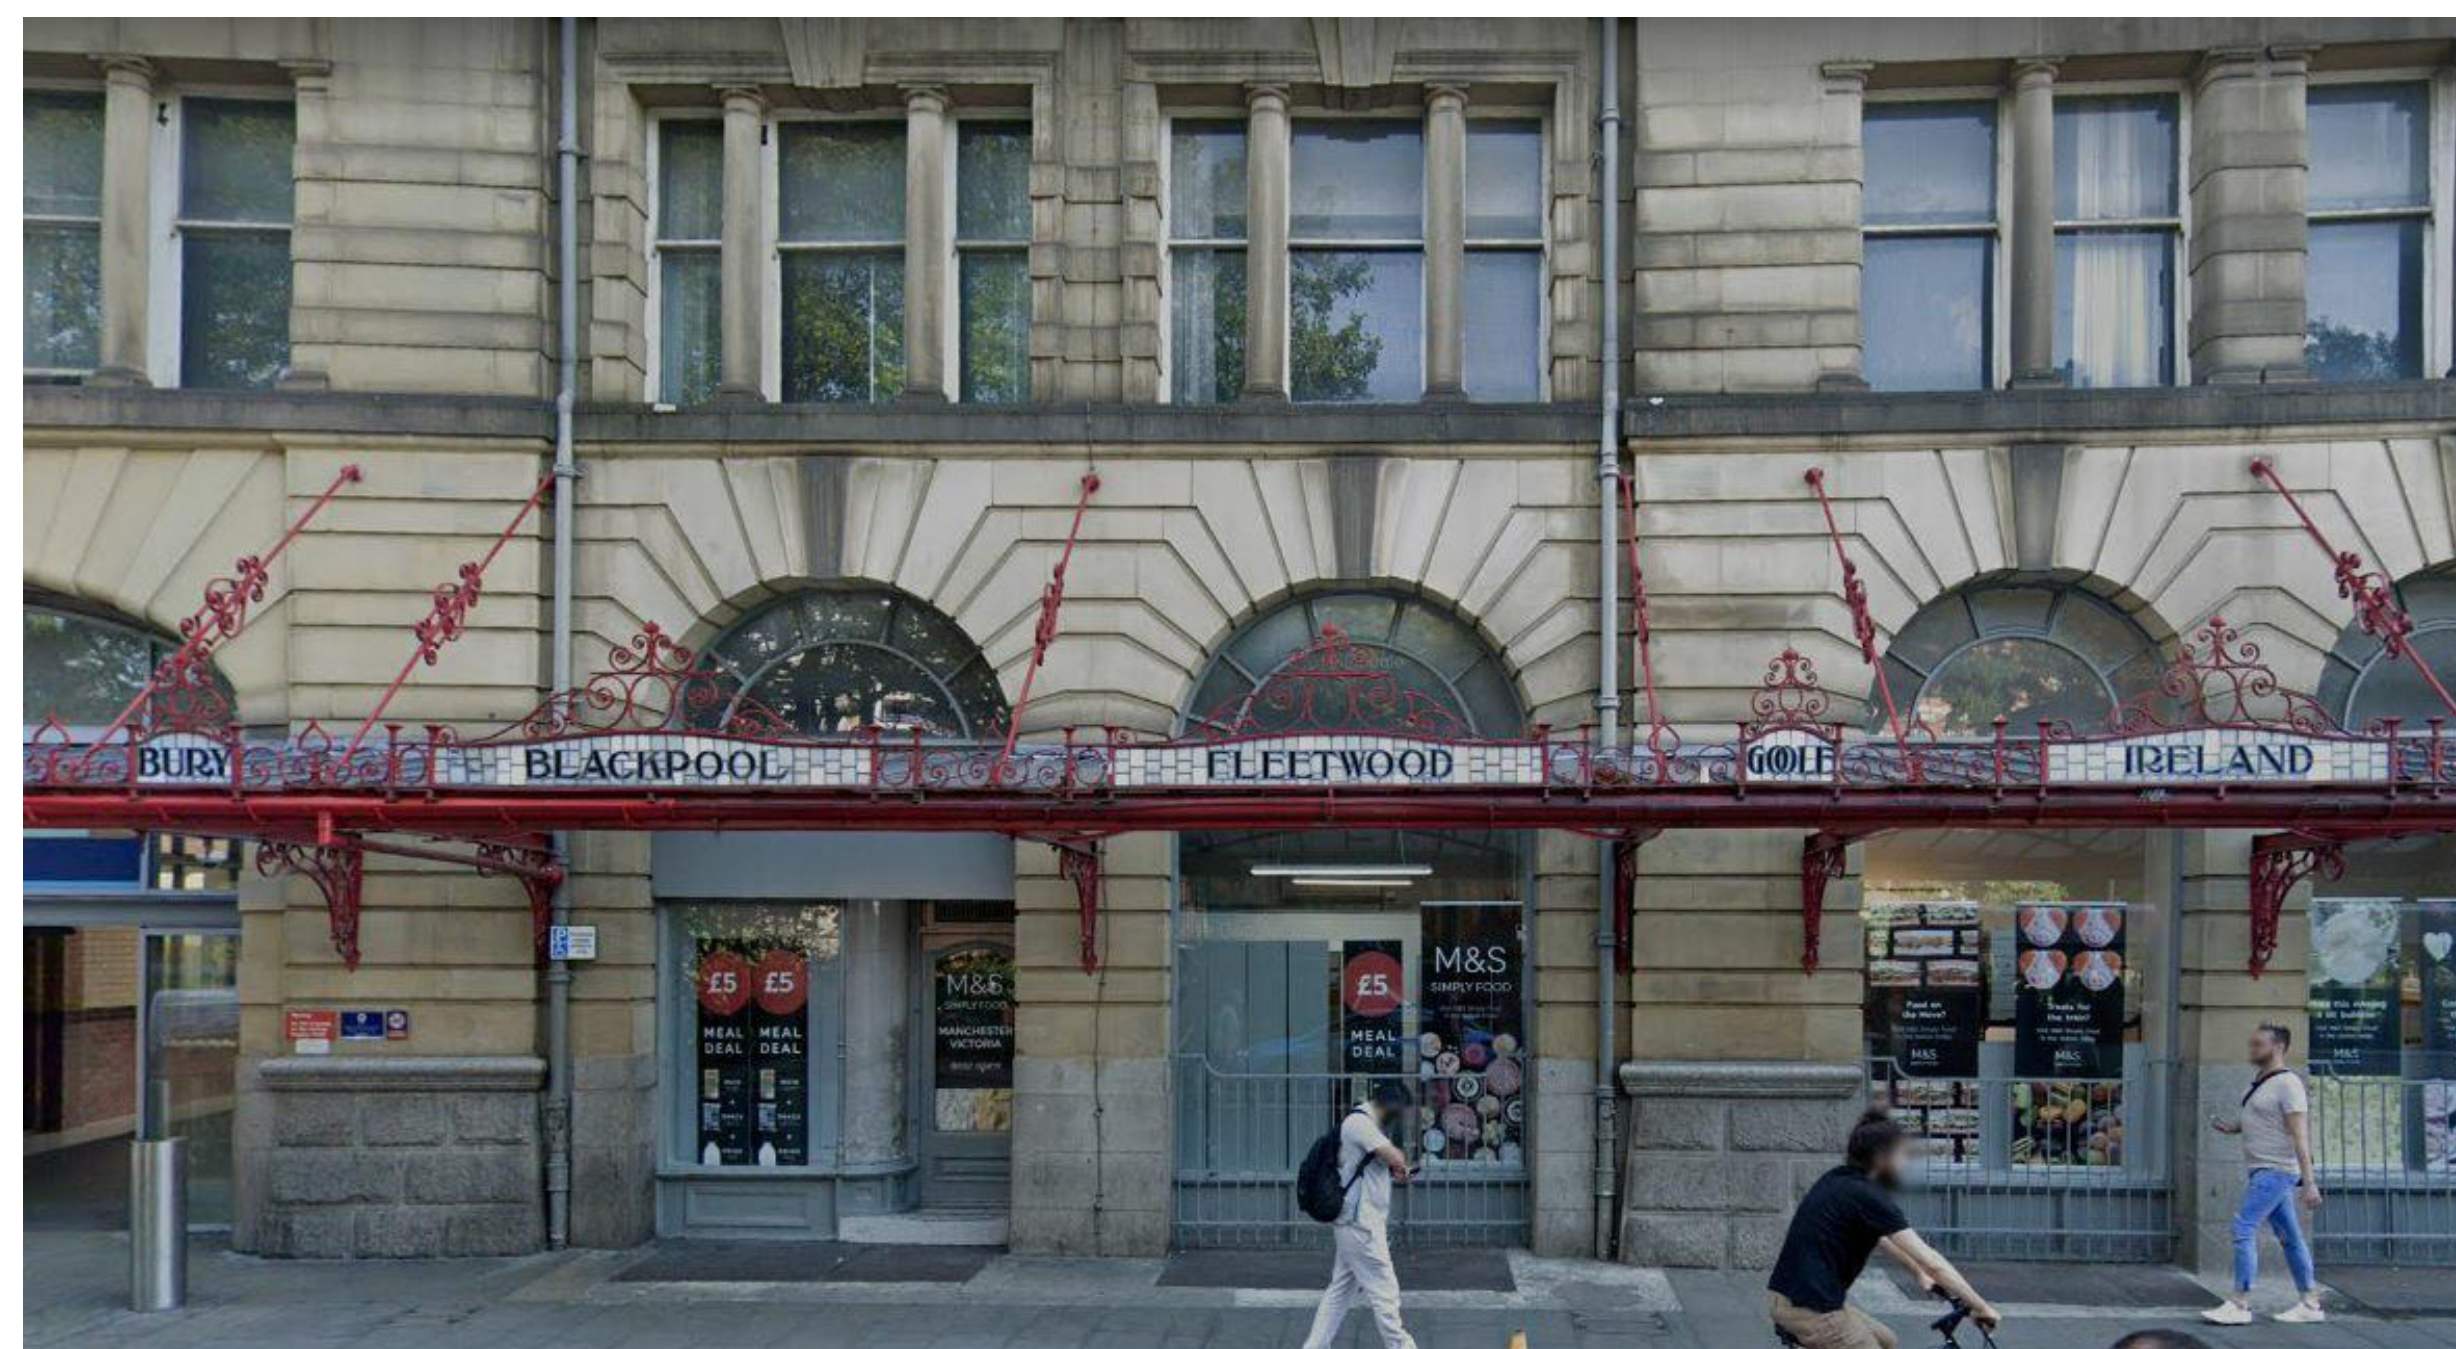
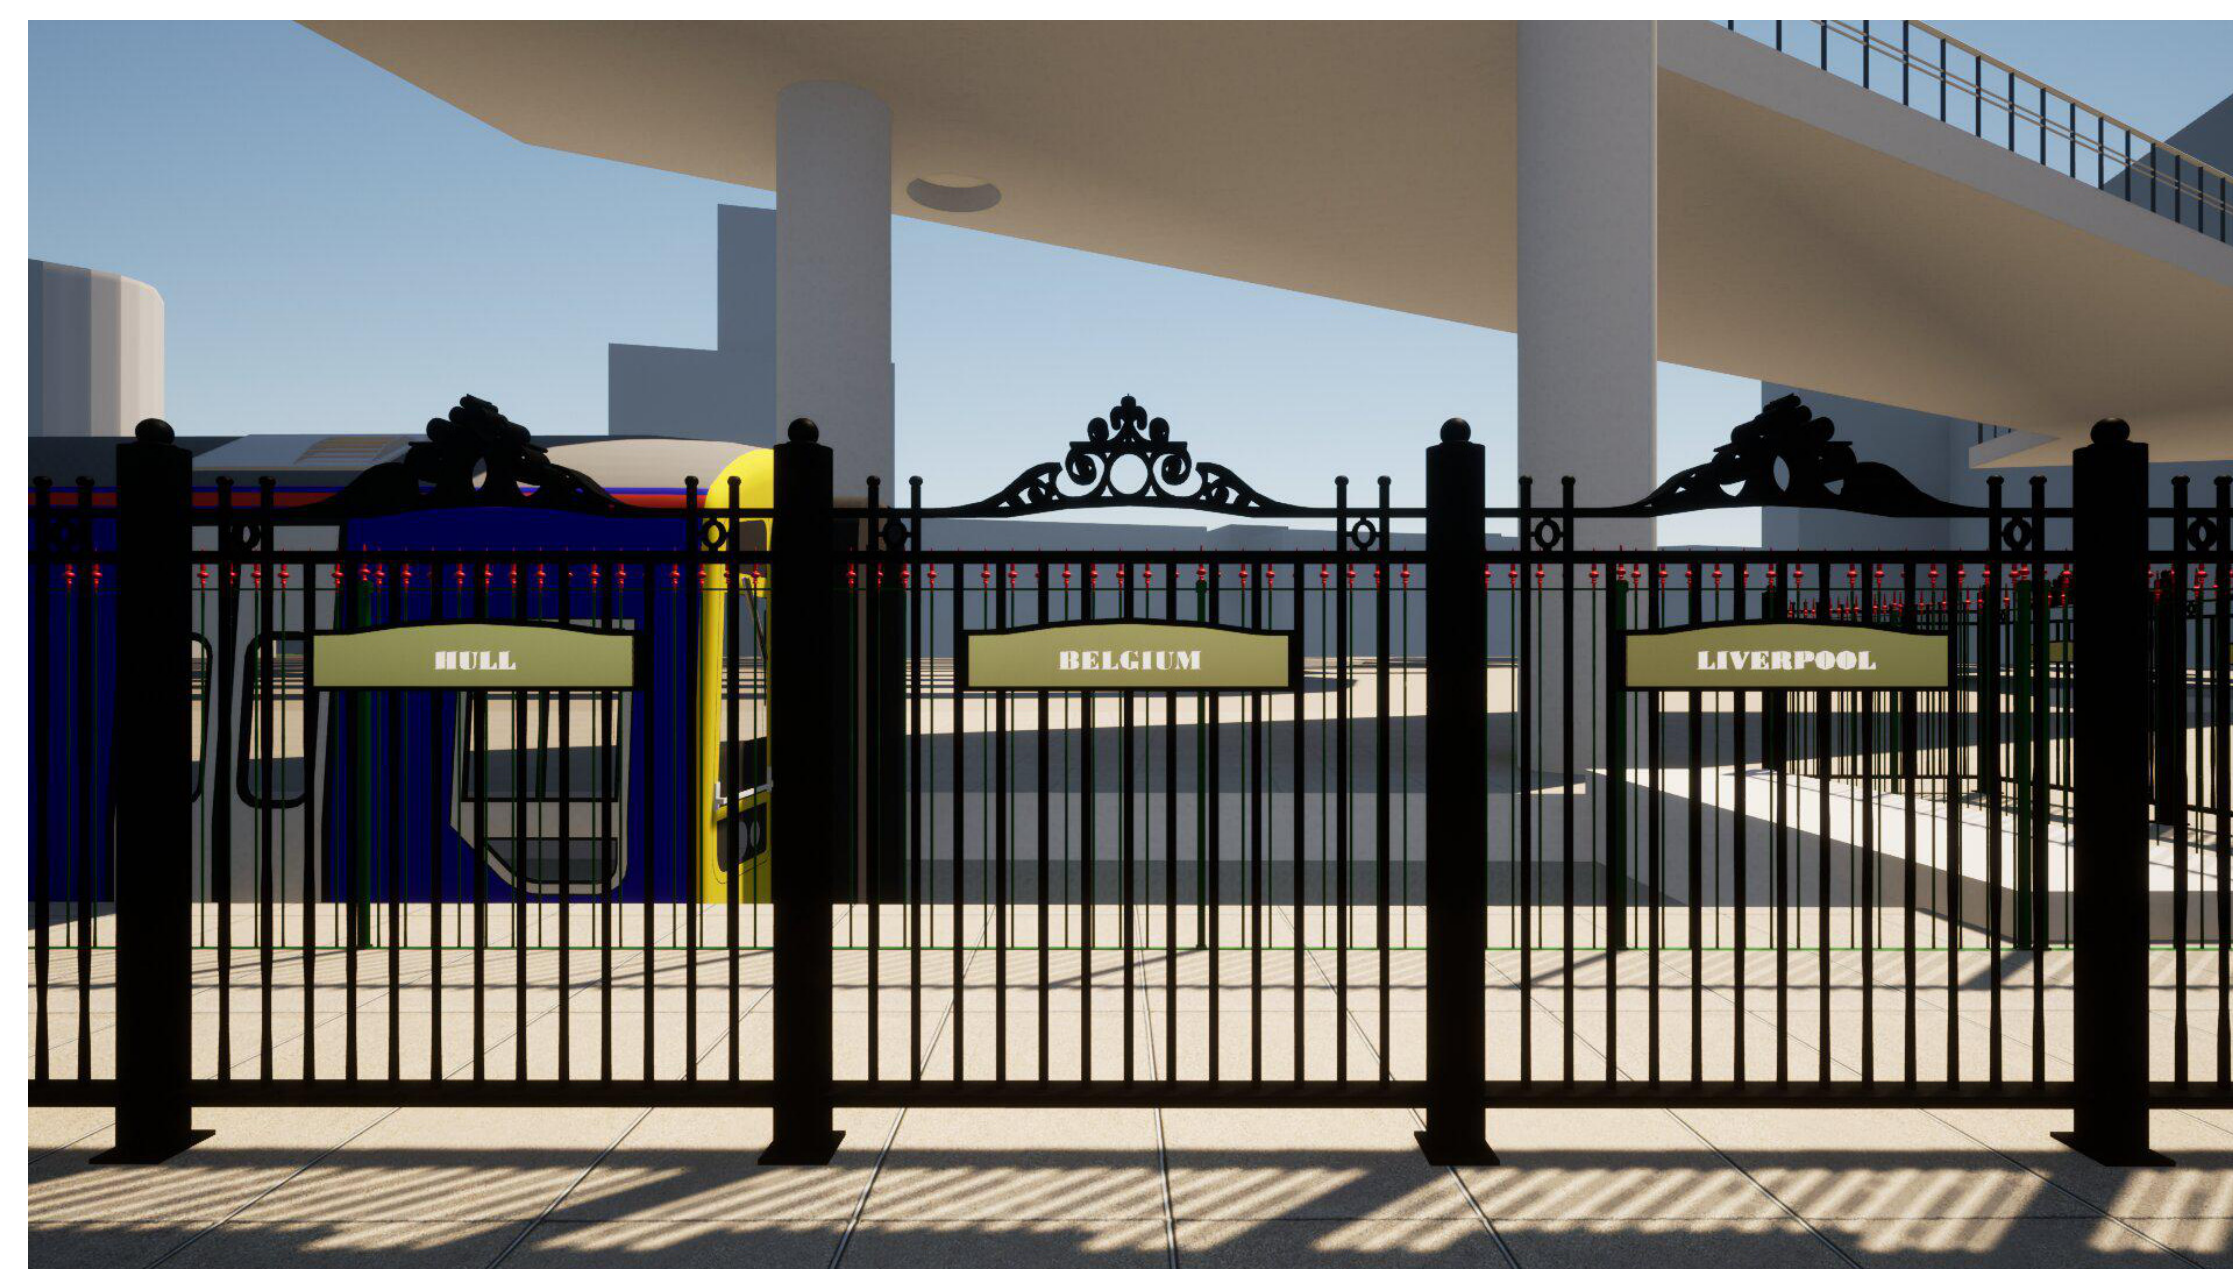


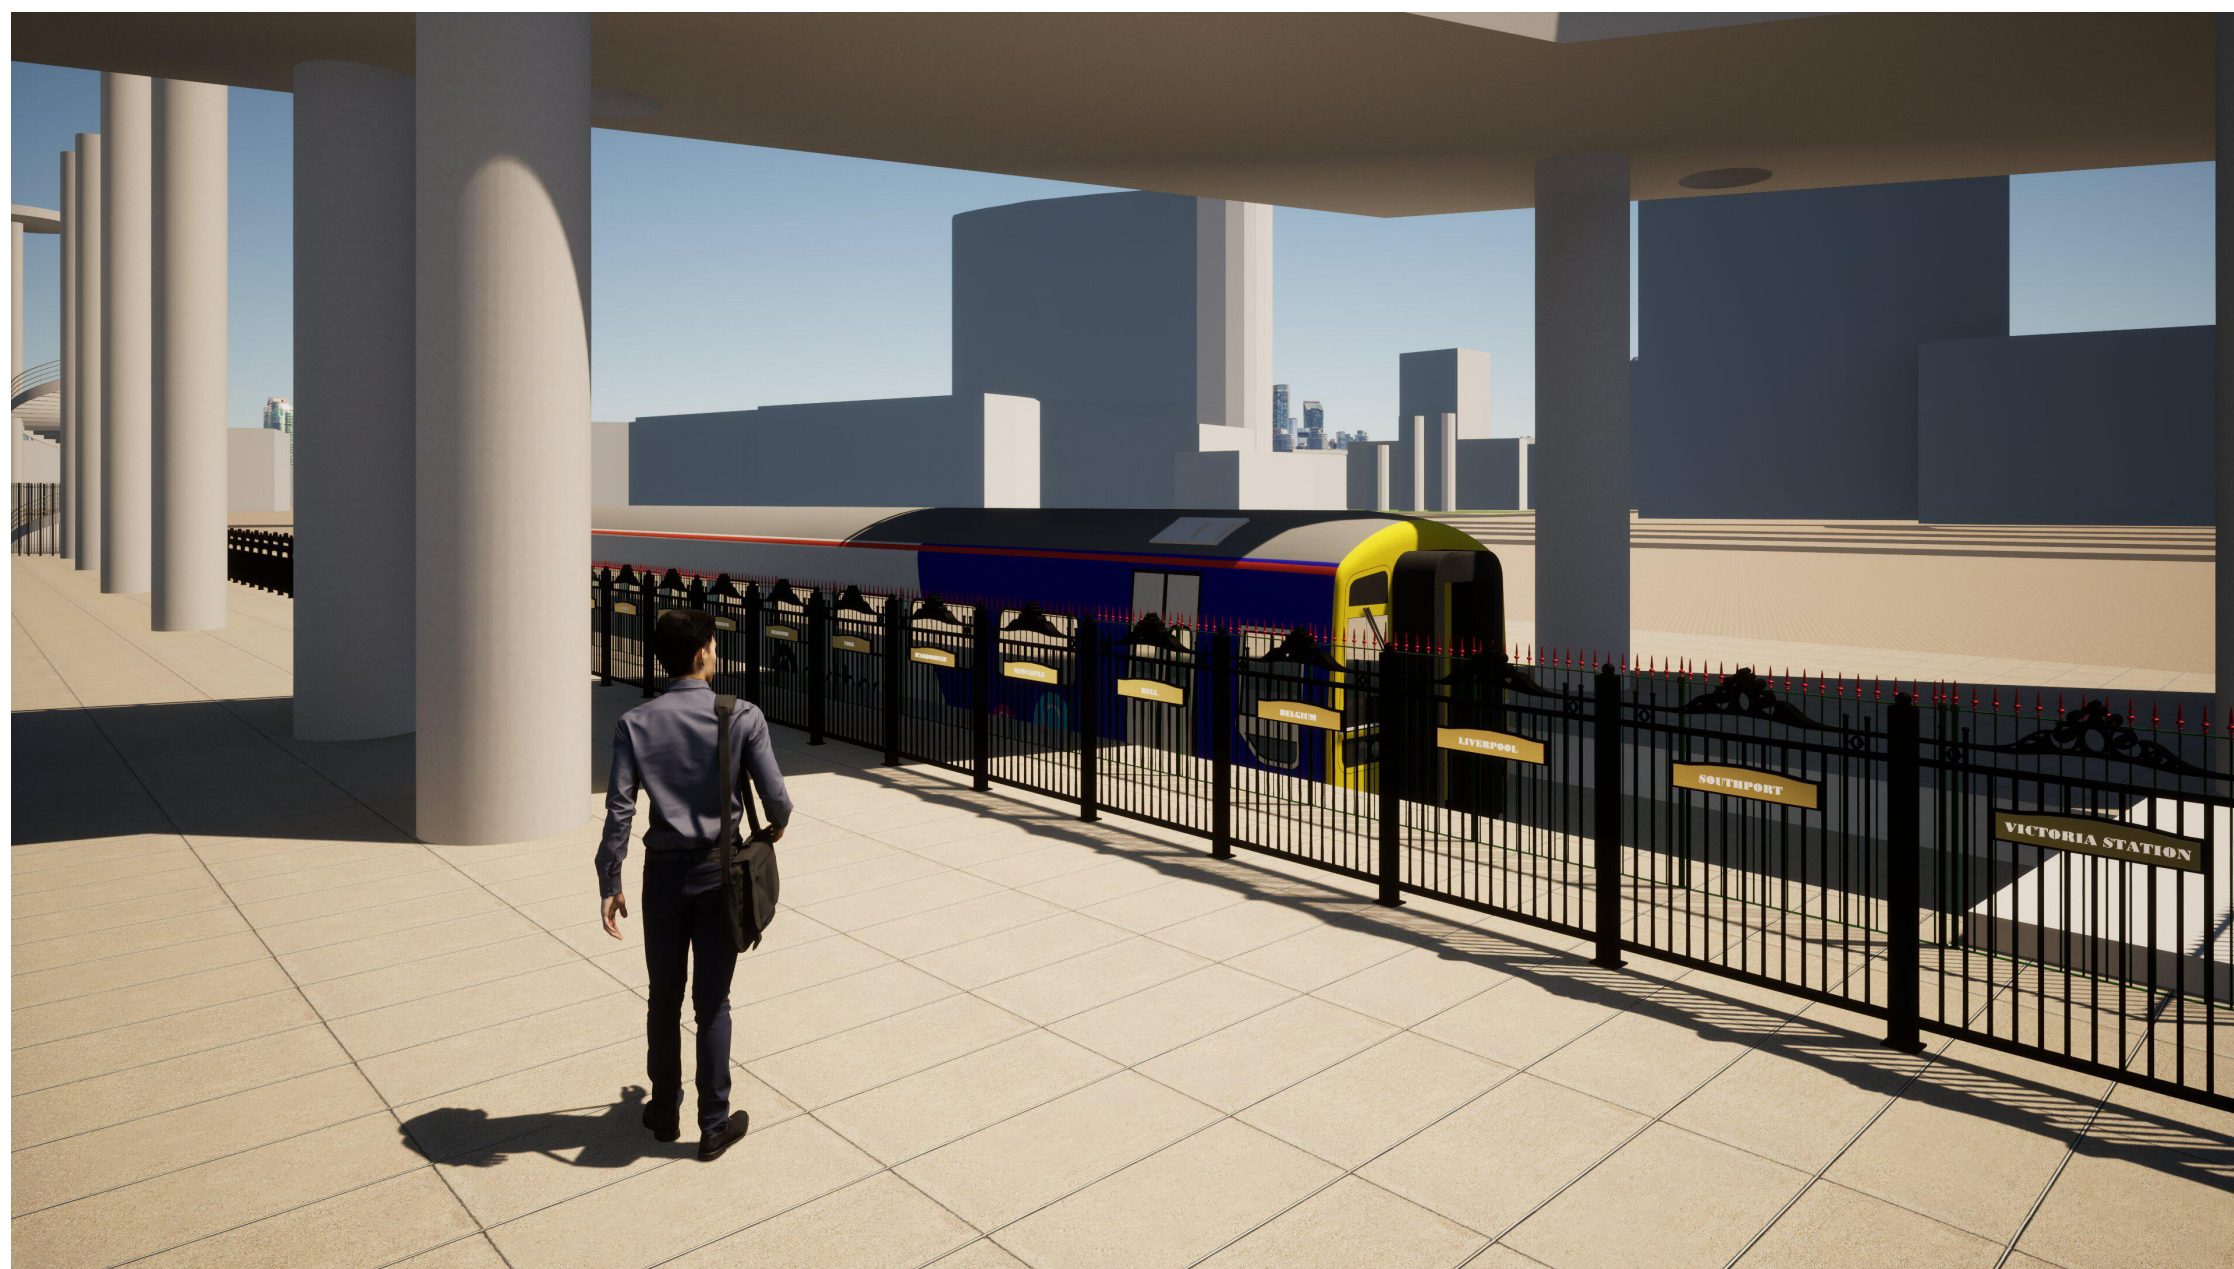

© DO NOT SCALE. Use figured dimensions only. Contractor is to check all dimensions before commencement of works. This drawing is copyright. This data to be used as x-ref file only - not as live data. This drawing must only be used for the purpose for which it is supplied.

NOTES:

[illegible]

1	23-05-2023	Updated Planning Application	KB		
Rev No	Date	Description of Revision	Drawn	Chkd	Appr

SEED 
Architects

Parsonage Chambers
3 Parsonage
Manchester
M3 2HW

● Tel: 0161 832 5750 ● E: office@seedarchitects.co.uk ●

Status
Planning Application

Job Title
Manchester Victoria Station

Location	
----------	--

Drawing Title
Railing Images

drawn by LP	date 19/05/2023
checker RH	date 19/05/2023
scale	paper size A1

Project no. 3205	Seed drawing no. 01_003	Rev. 1
---------------------	----------------------------	-----------