


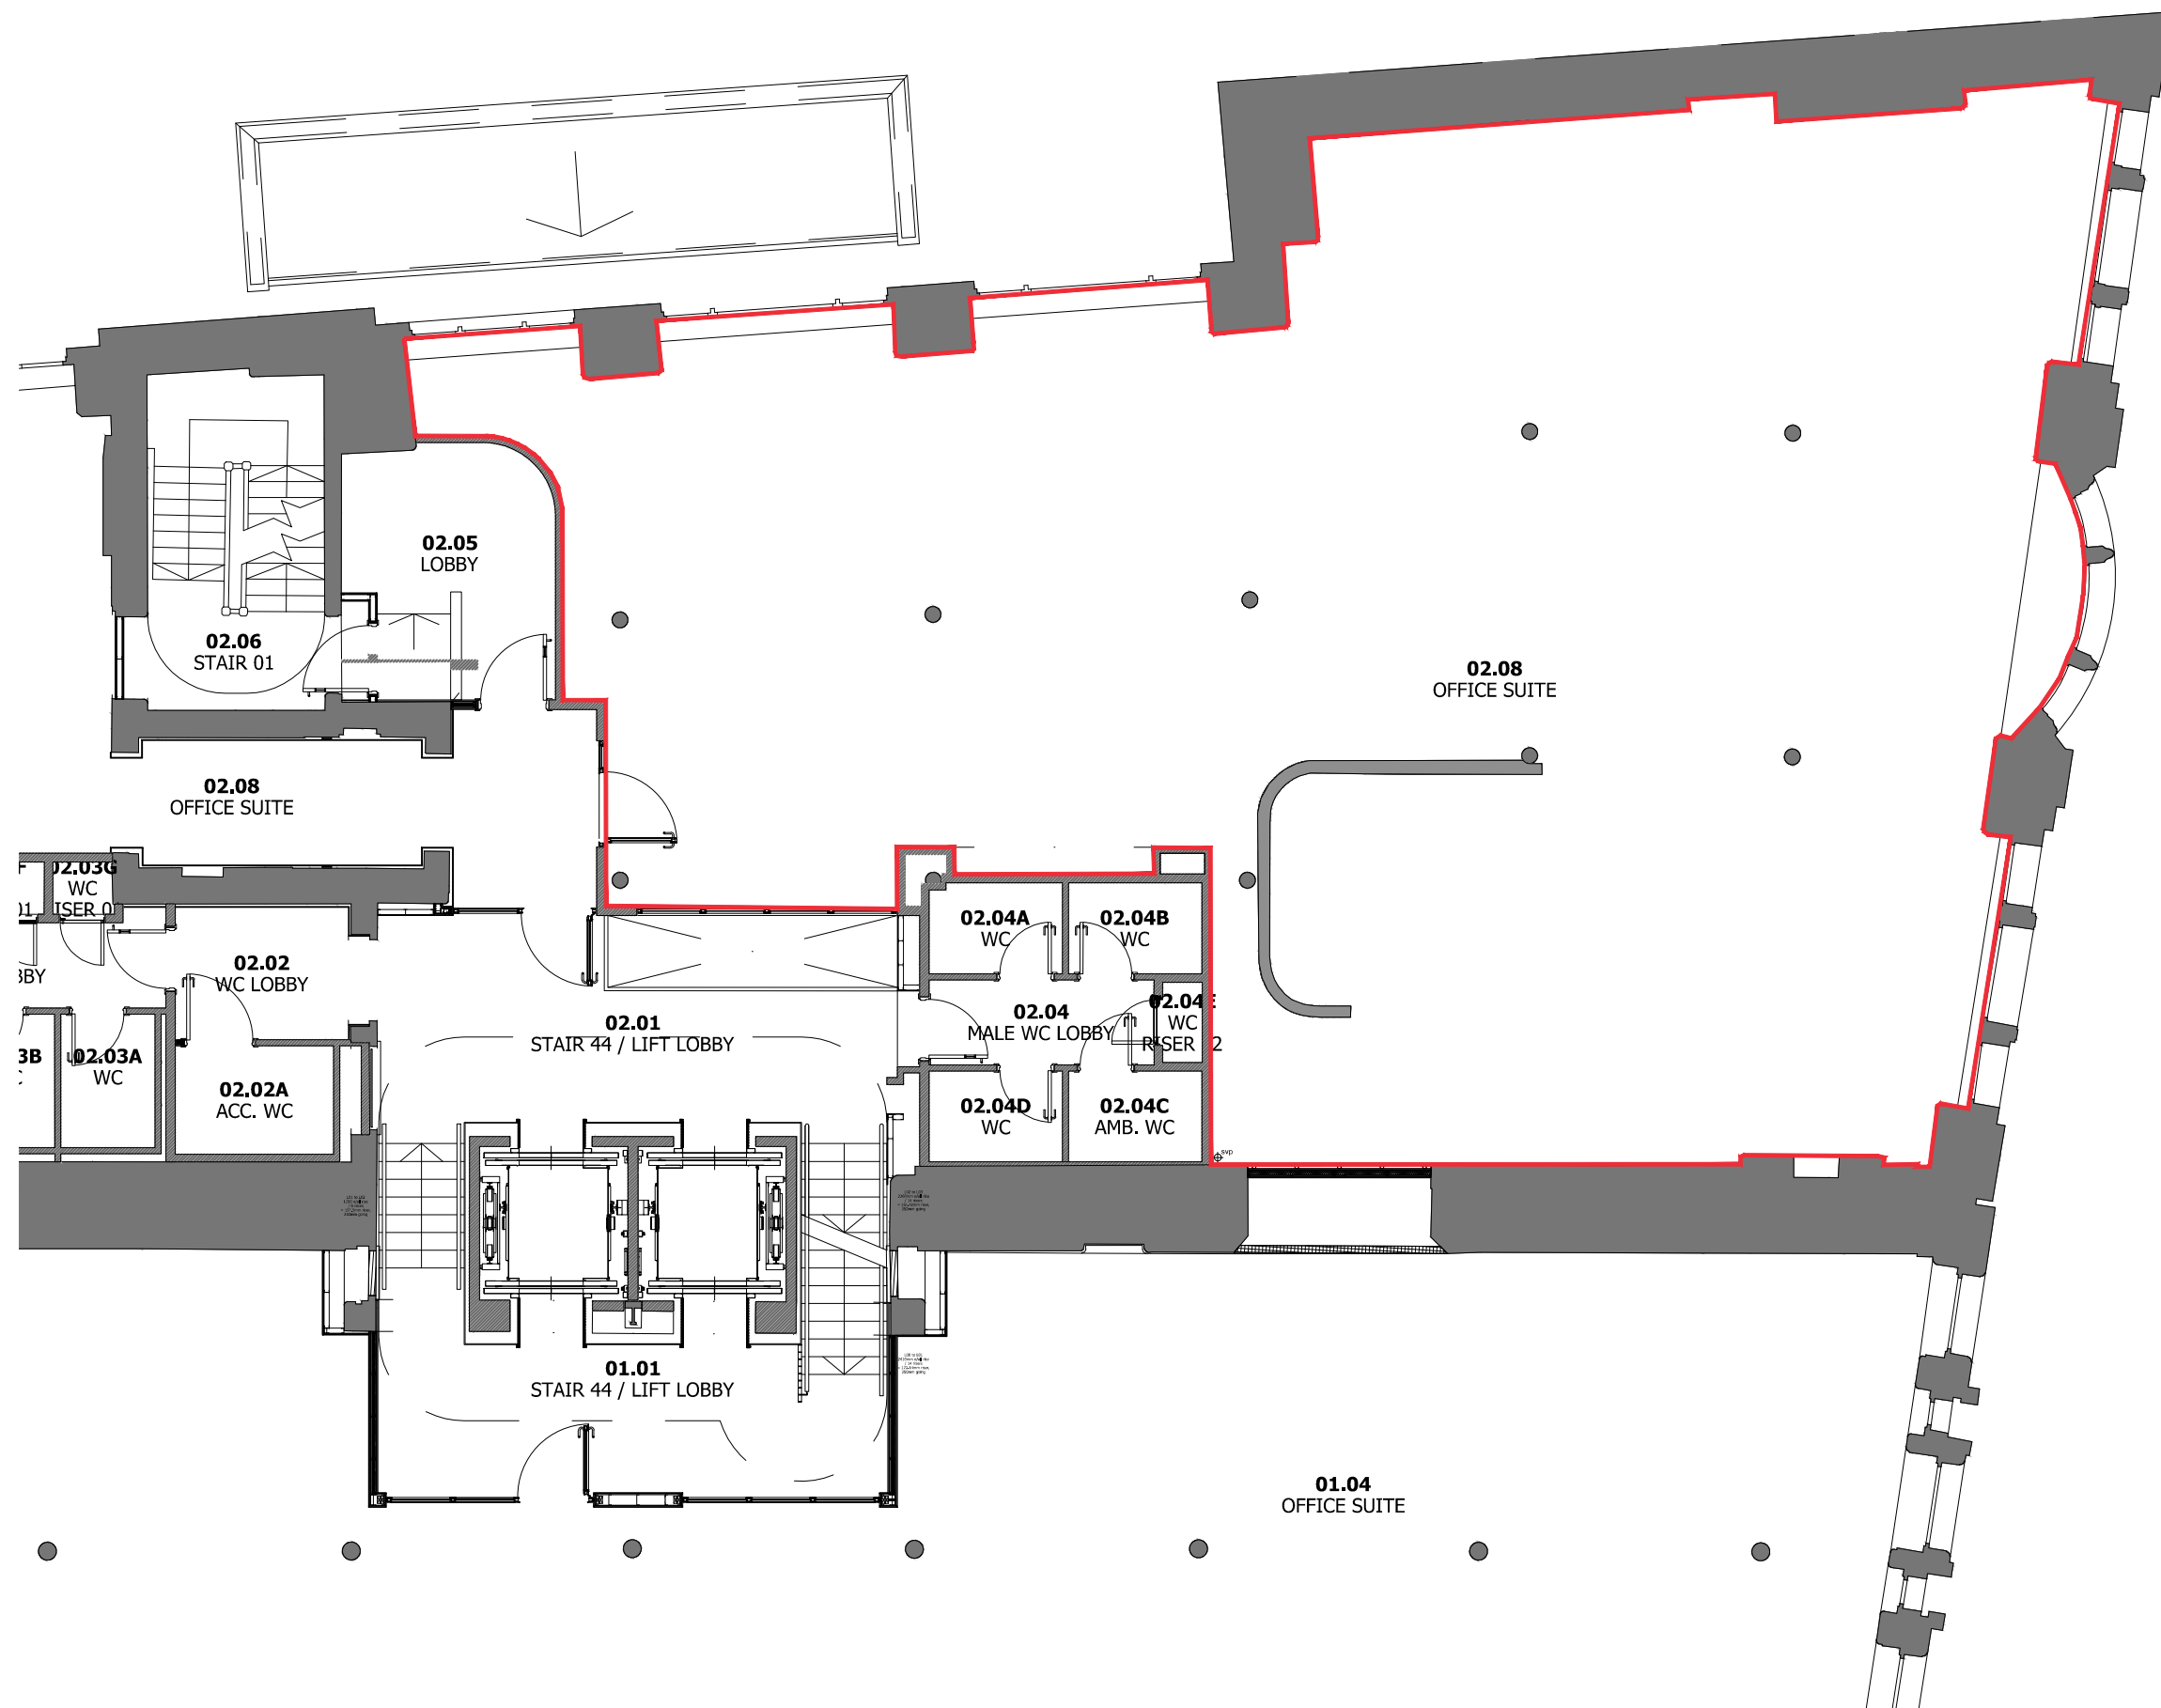

CDM REGULATIONS 2015. All current drawings and specifications for the project must be read in conjunction with the Designer's Hazard and Environment Assessment Record. All intellectual property rights reserved.

Designed with reference to the surveys, information and reports listed:
 XXXXXXXXXXXX XXXXXXXXXXXX, XXXXXXXXXXXX XXXXXXXXXXXX, XXXXXXXXXXXX
 XXXXXXXXXXXX, XXXXXXXXXXXX XXXXXXXXXXXX, XXXXXXXXXXXX XXXXXXXXXXXX.

Rev	Date	Description
-----	------	-------------

Dwn	Ckd	Drawn	RW
		Checked	FS
		Date	12.01.24
		Scale @ A3	1:100

40 PRINCESS STREET

SUITE 2.0
EXISTING FLOOR PLAN

1001

PRP