
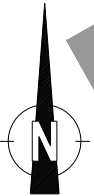
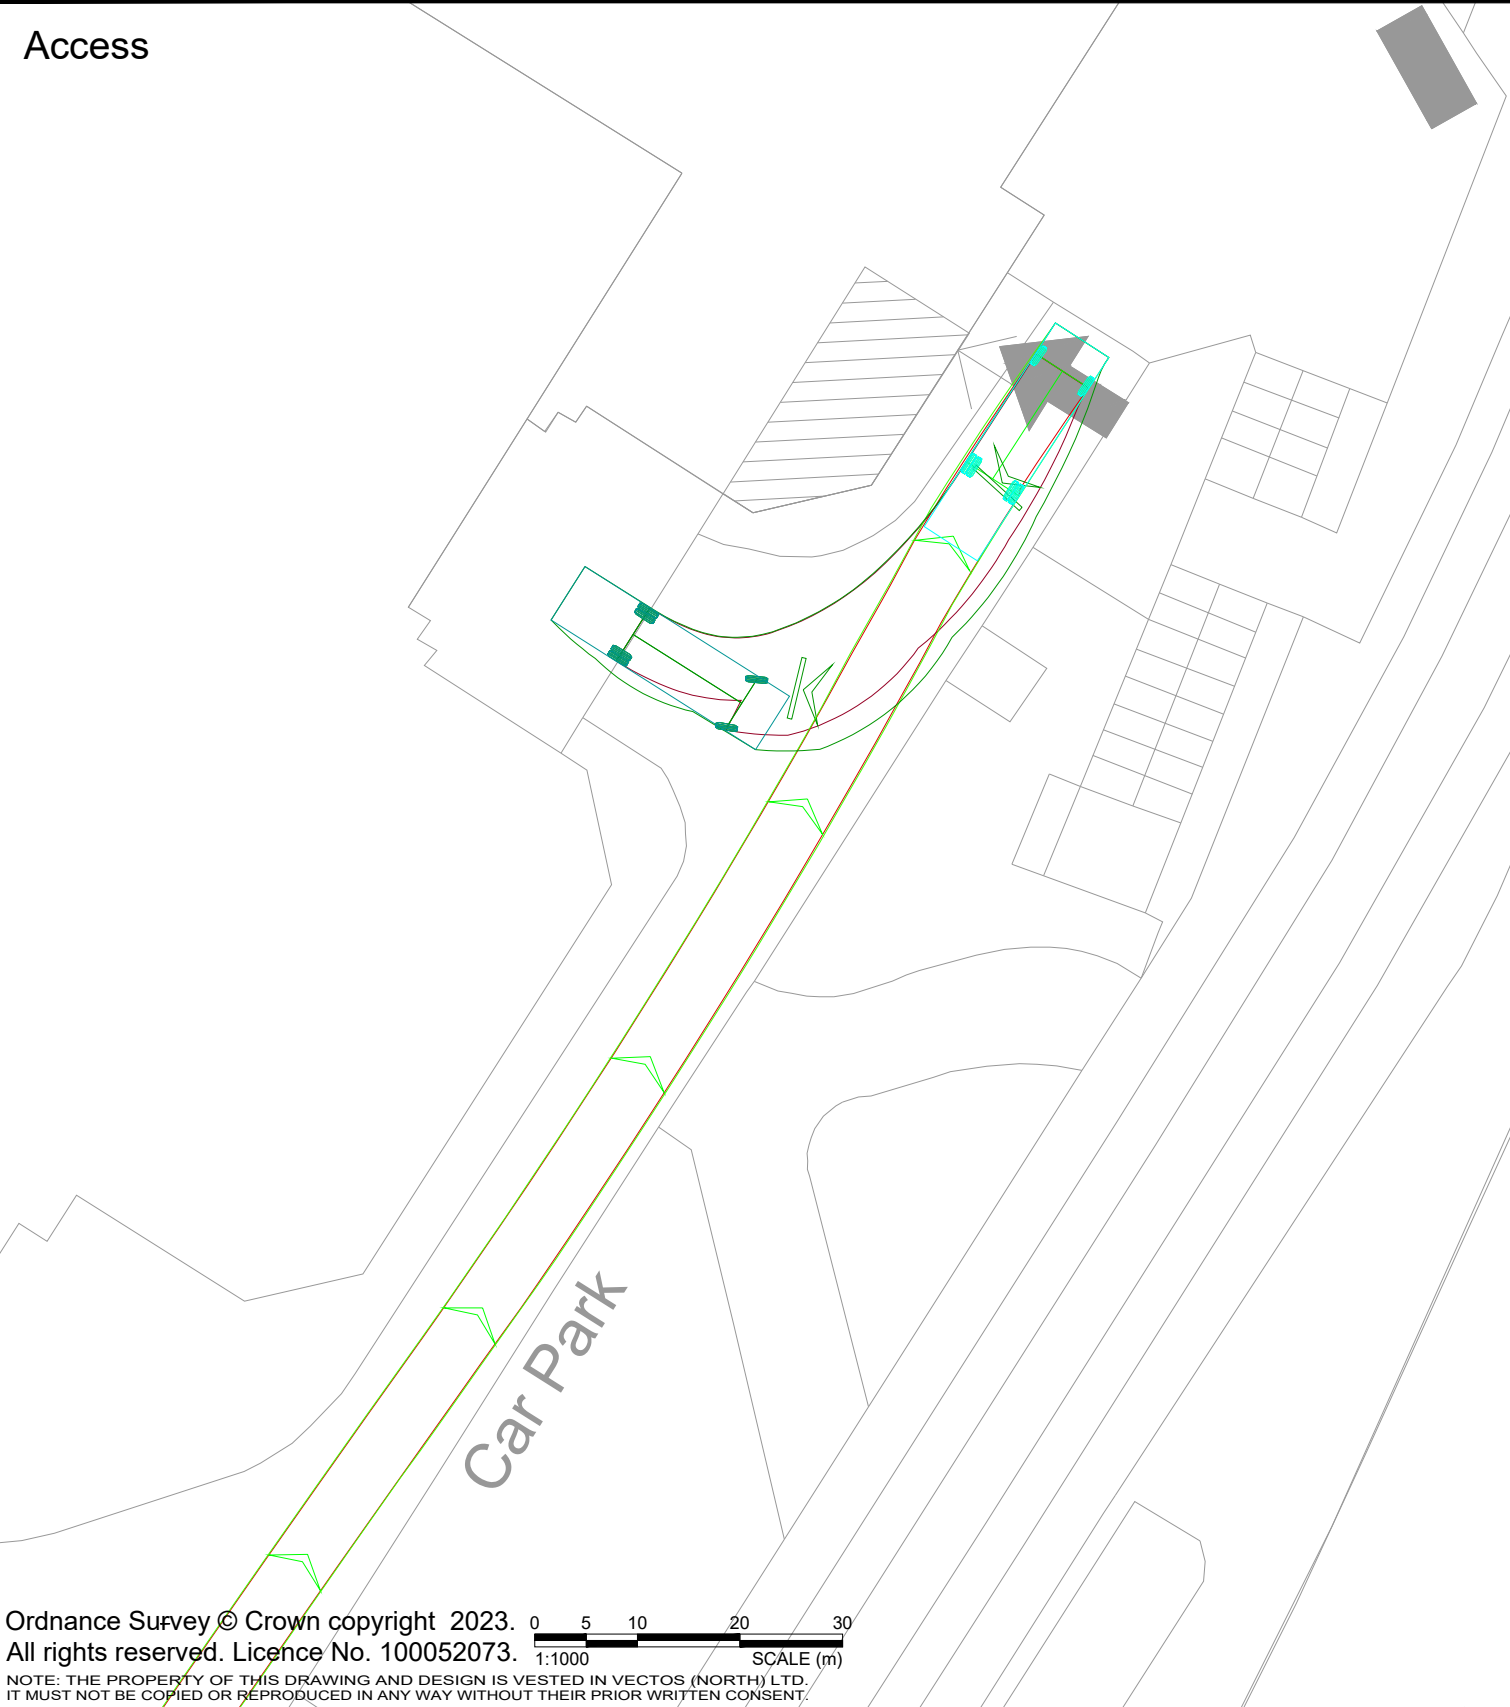


Access

Egress

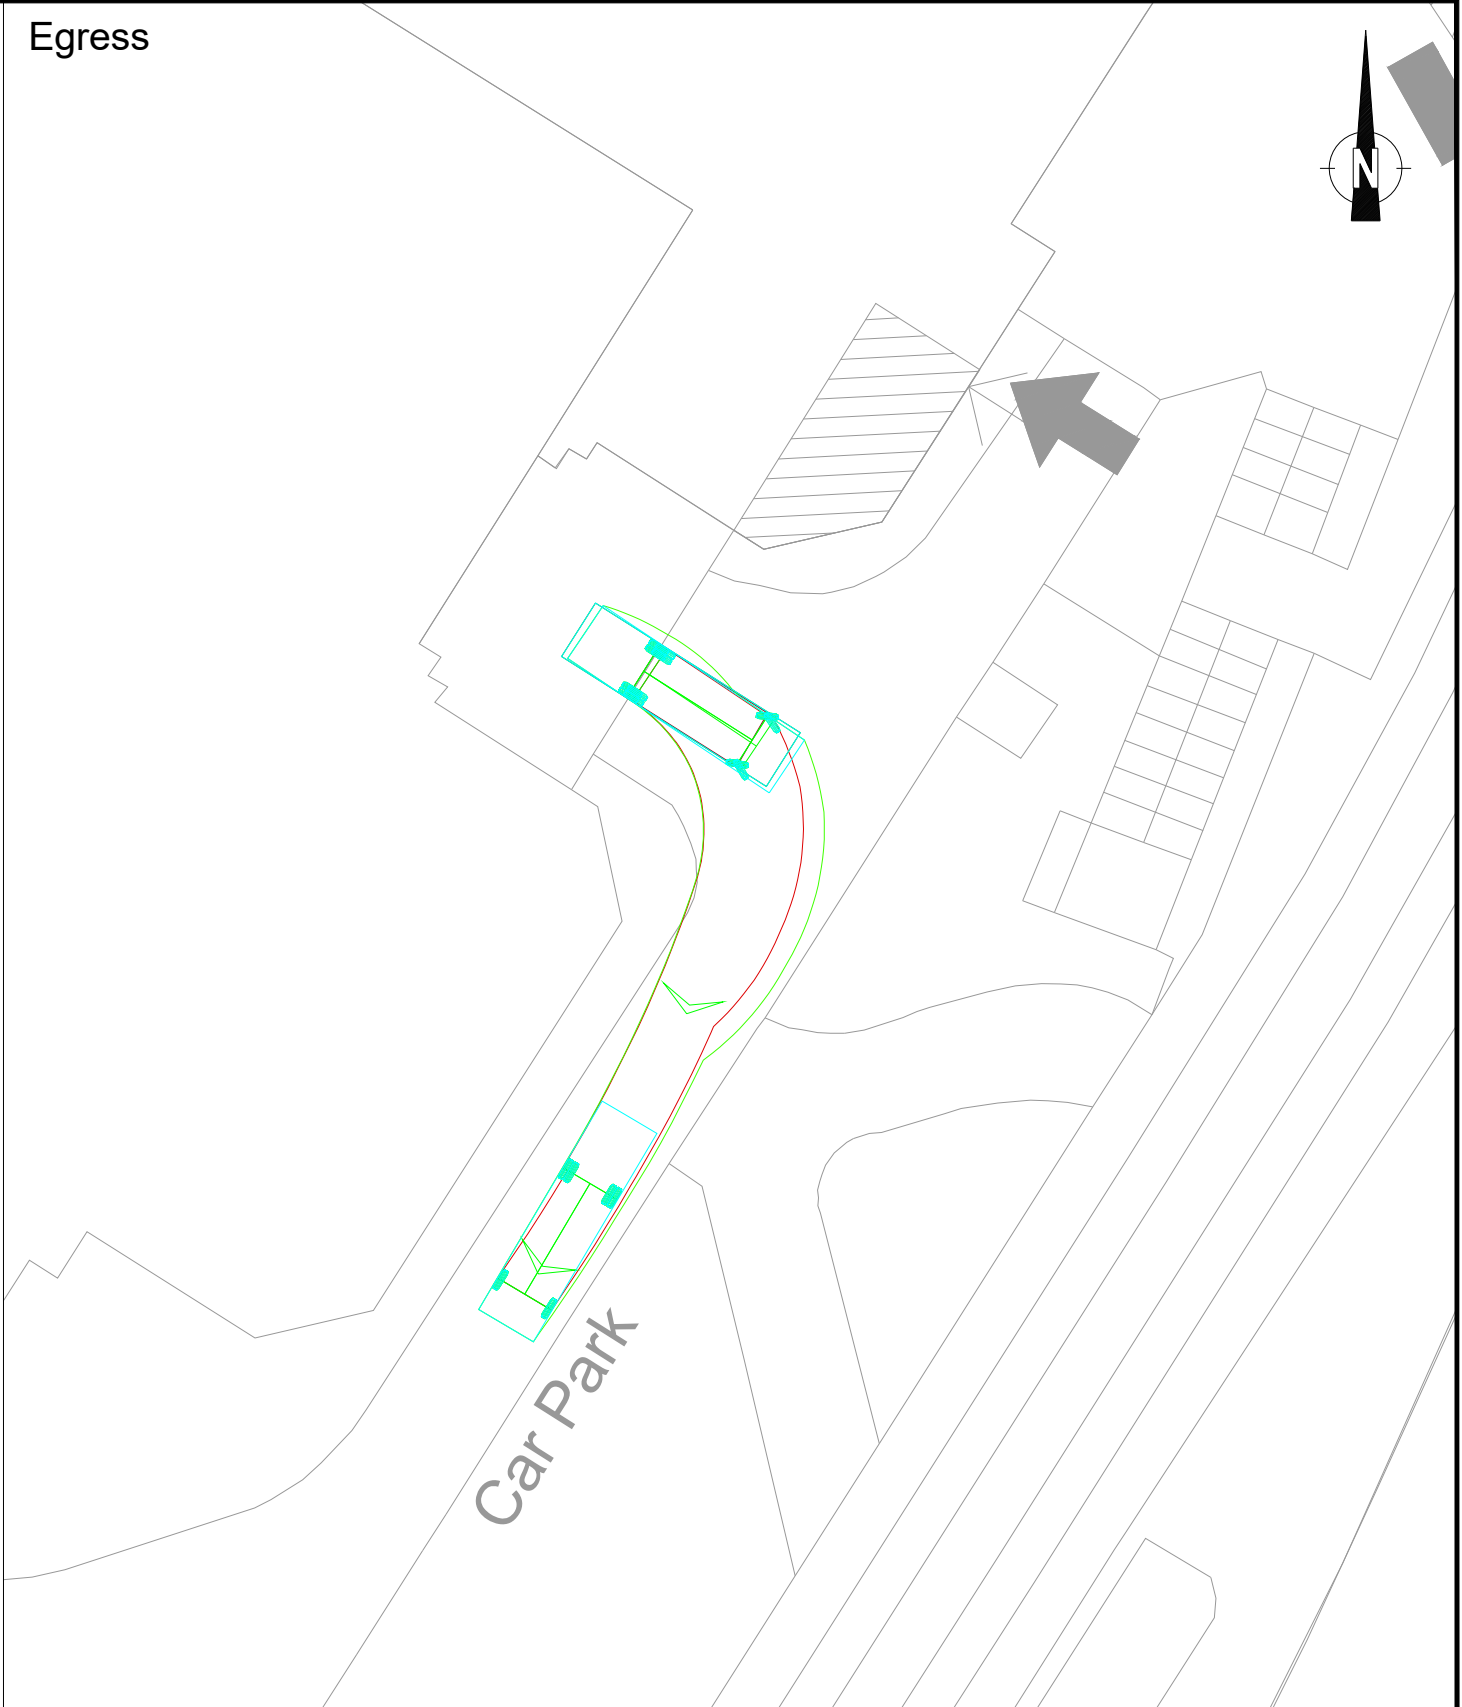

Ordnance Survey © Crown copyright 2023. All rights reserved. Licence No. 100052073. 1:1000 SCALE (m)

REV.	DETAILS	DRAWN	CHECKED	DATE

Notes:

- 1. This is not a construction drawing and is intended for illustrative purposes only.
- 2. White lining is indicative only.

7.5t Box Van	
Overall Length	8.01m
Overall Width	2.10m
Overall Body Height	3.56m
Min Body Ground Clearance	0.35m
Track Width	2.08m
Lock to lock time	4.00s
Kerb to Kerb Turning Radius	7.40m

Junctions

Swept Path Analysis
Access Strategy - Refuse Storage
7.5t Box Van

DRAWN: CG	CHECKED: GD	DATE: 12.12.23	SCALES: 1:250 at A3 (unless shown)
--------------	----------------	-------------------	---------------------------------------

Manchester Central

4th Floor Oxford Place, 61 Oxford Street, Manchester, M1 6EQ
0161 228 1008 www.slrconsulting.com

DRAWING NUMBER: VN232690_020	REVISION: .
---------------------------------	----------------