




E1 Existing Elevation 1
1 : 100



E2 Existing Elevation 2
1 : 100

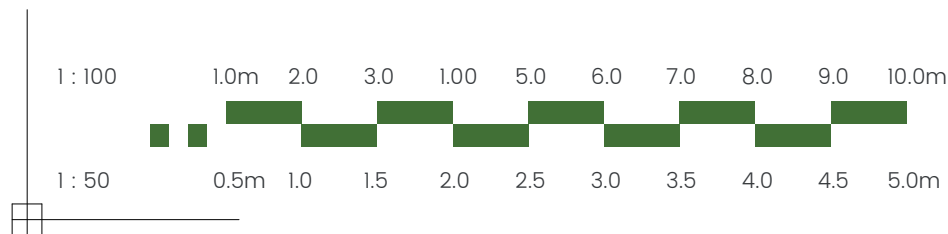

Note:
All dimensions and levels to be checked on site and any discrepancies to be reported immediately before the commencement of work. Drawing to be read in conjunction with all relevant drawings and specifications.



PROJECT NAME & LOCATION Manchester Marriott Victoria & Albert Hotel, Water St, Manchester M3 4JG			
DRAWING TITLE Existing Elevations 1 and 2			

PROJECT NO. AN53	DWG NO. 004	REV. LB	DRAWN. LB	CHECK. GW
		SCALE: 1 : 100	@ A1	

UNIT 5 CUNNINGHAM COURT
LIONS DRIVE
SHADSWORTH BUSINESS PARK
BLACKBURN
BB1 2GX
T: +44 (0) 1254 774943
E: INFO@ALDROCK.CO.UK

STATUS Planning	DATE 12/07/23
--------------------	------------------