Scale 1:50

0 1 2 3 4 5

N

DISCLAIMER

ALL DRAWINGS TO BE CHECKED ON SITE. DO NOT SCALE. THIS DRAWING IS THE PROPERTY OF LBV DEVELOPMENTS AND CANNOT BE REPRODUCED WITHOUT PERMISSION. THIS DRAWING IS FOR ARCHITECTURAL PURPOSES ONLY, IN ACCORDANCE WITH THE RIBA PLAN OF WORKS STAGES 0 - 3. TECHNICAL DRAWINGS ARE FOR REFERENCE AND TO BE CHECKED BY CONTRACTOR PRIOR TO SITE WORKS. LBV DEVELOPMENTS HOLD NO RESPONSIBILITY FOR DISCREPANCIES OCCURRED DURING CONSTRUCTION OR COSTING.

A	FIRST ISSUE	10.07.23	YK

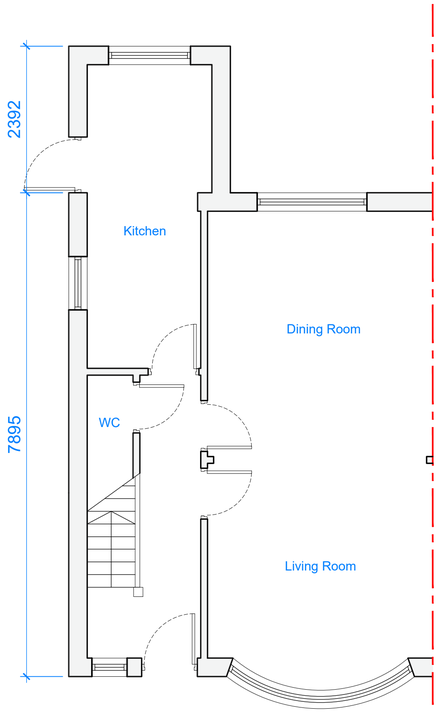

EXISTING GROUND FLOOR
@1:50

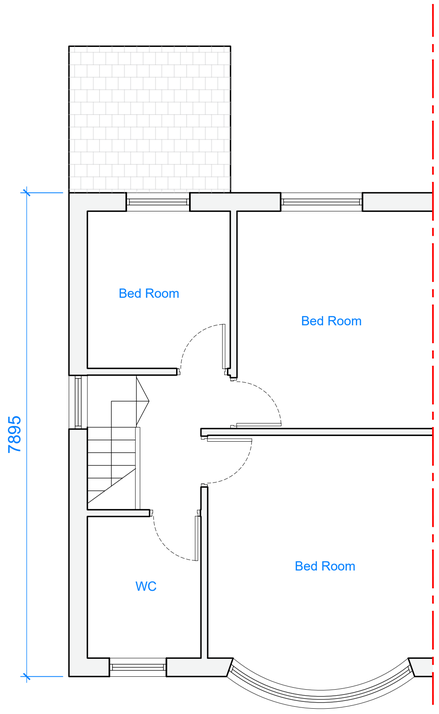

EXISTING FIRST FLOOR
@1:50

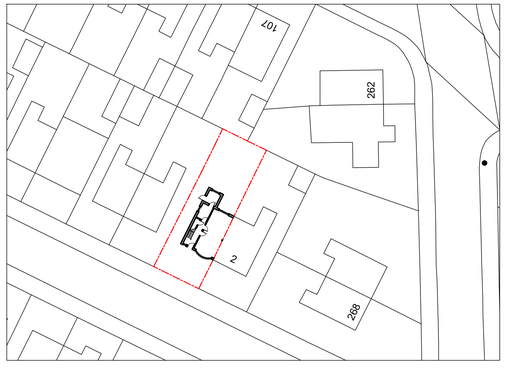

EXISTING SITE PLAN
@1:500

EXISTING FRONT ELEVATION
@1:50

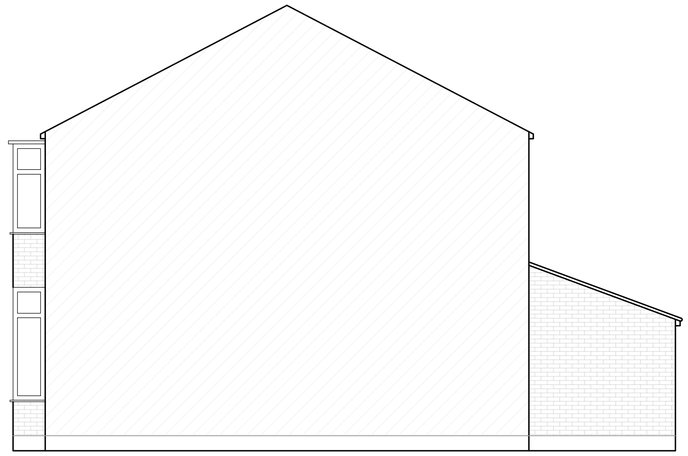

EXISTING RIGHT ELEVATION
@1:50

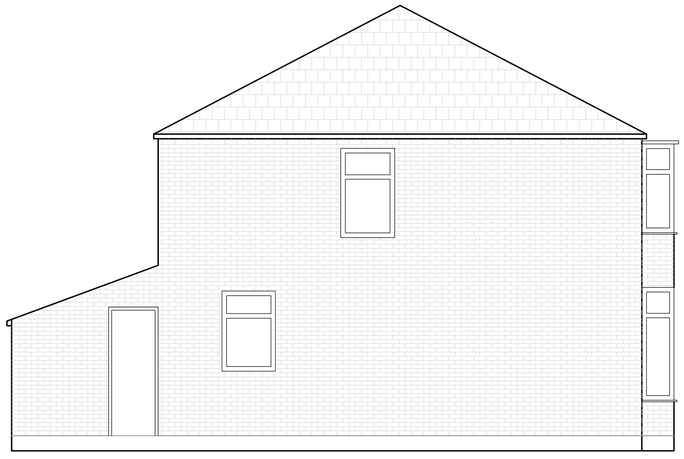

EXISTING LEFT ELEVATION
@1:50

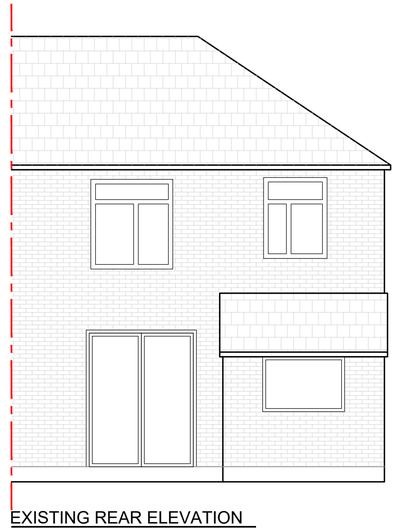

EXISTING REAR ELEVATION
@1:50

LBV.

CLIENT:	PROJECT:	TITLE:	DRAWING:	JOB:	SCALE:	DRAWN:	REVISION:
CLIENT	04 DELACOURT ROAD MANCHESTER, M14 6BX	EXISTING DRAWINGS	ED.01	RP.41	1:50 @A1	YK	A

E-MAIL : PROJECTS@LBVDEVELOPMENTS.COM
WEBSITE : WWW.LBVDEVELOPMENTS.COM
SOCIALS : @LBVDEVELOPMENTS