




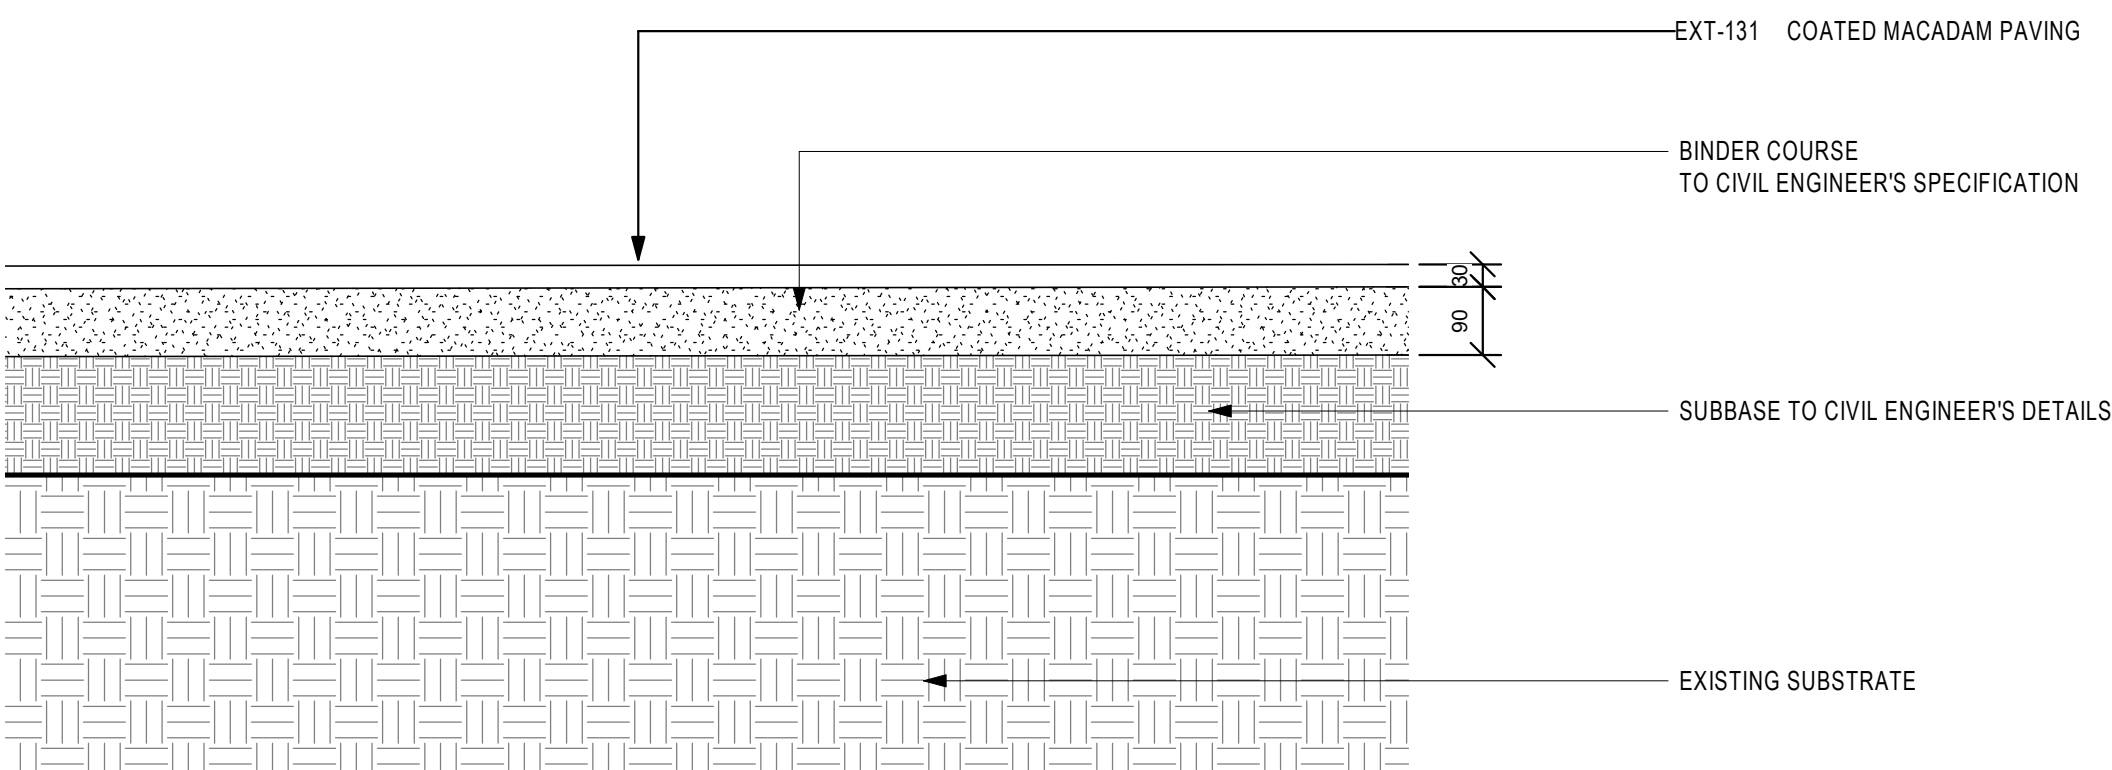


1 TYPICAL TARMAC ON GRADE  
1:10

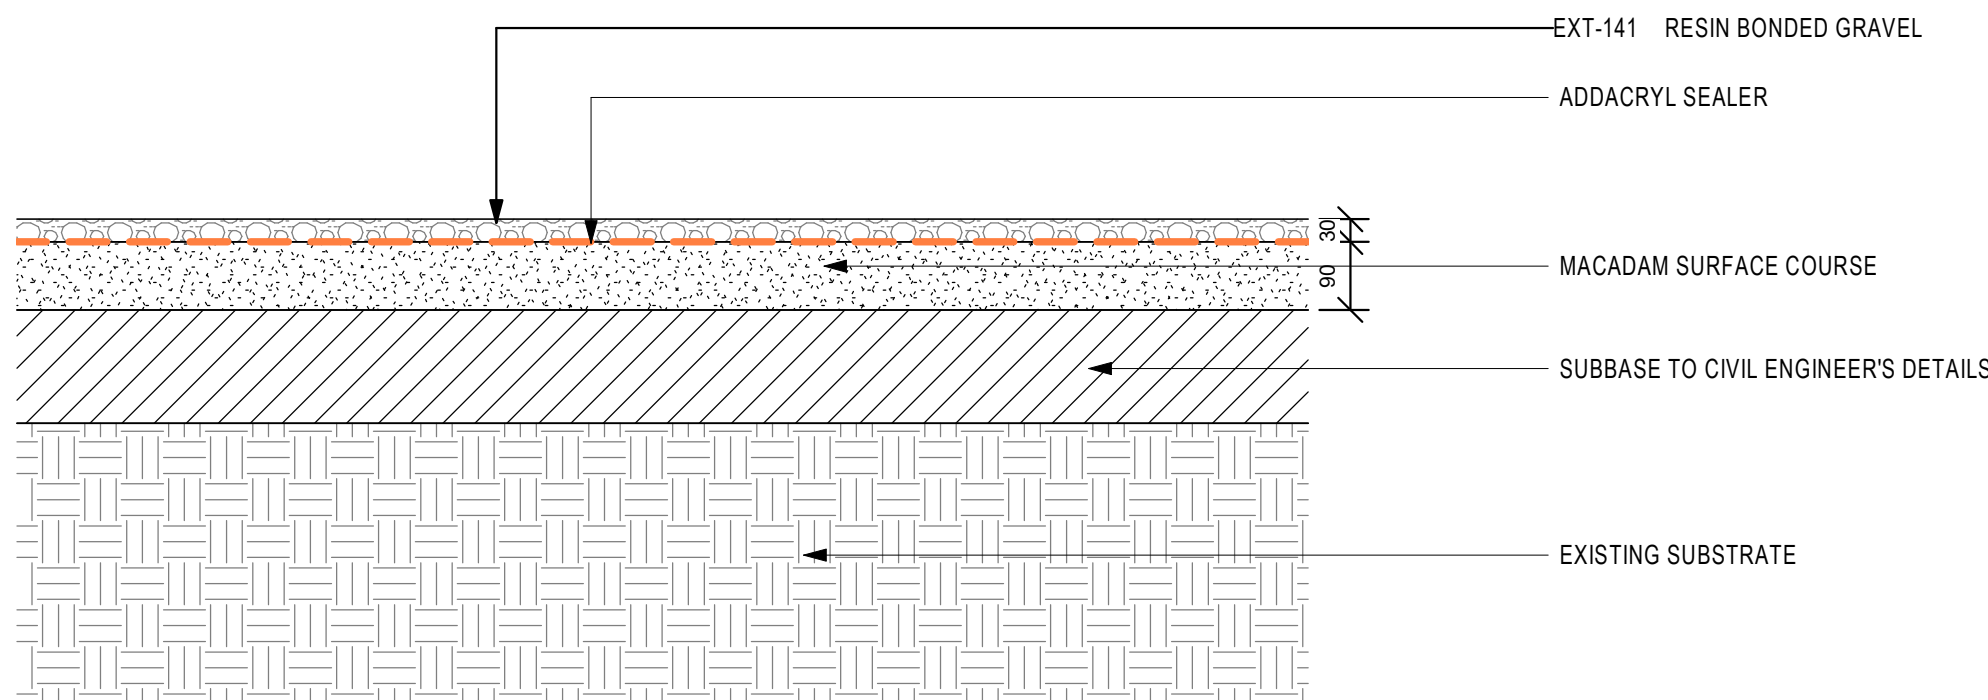


2 TYPICAL RESIN BONDED GRAVEL ON GRADE  
1:10

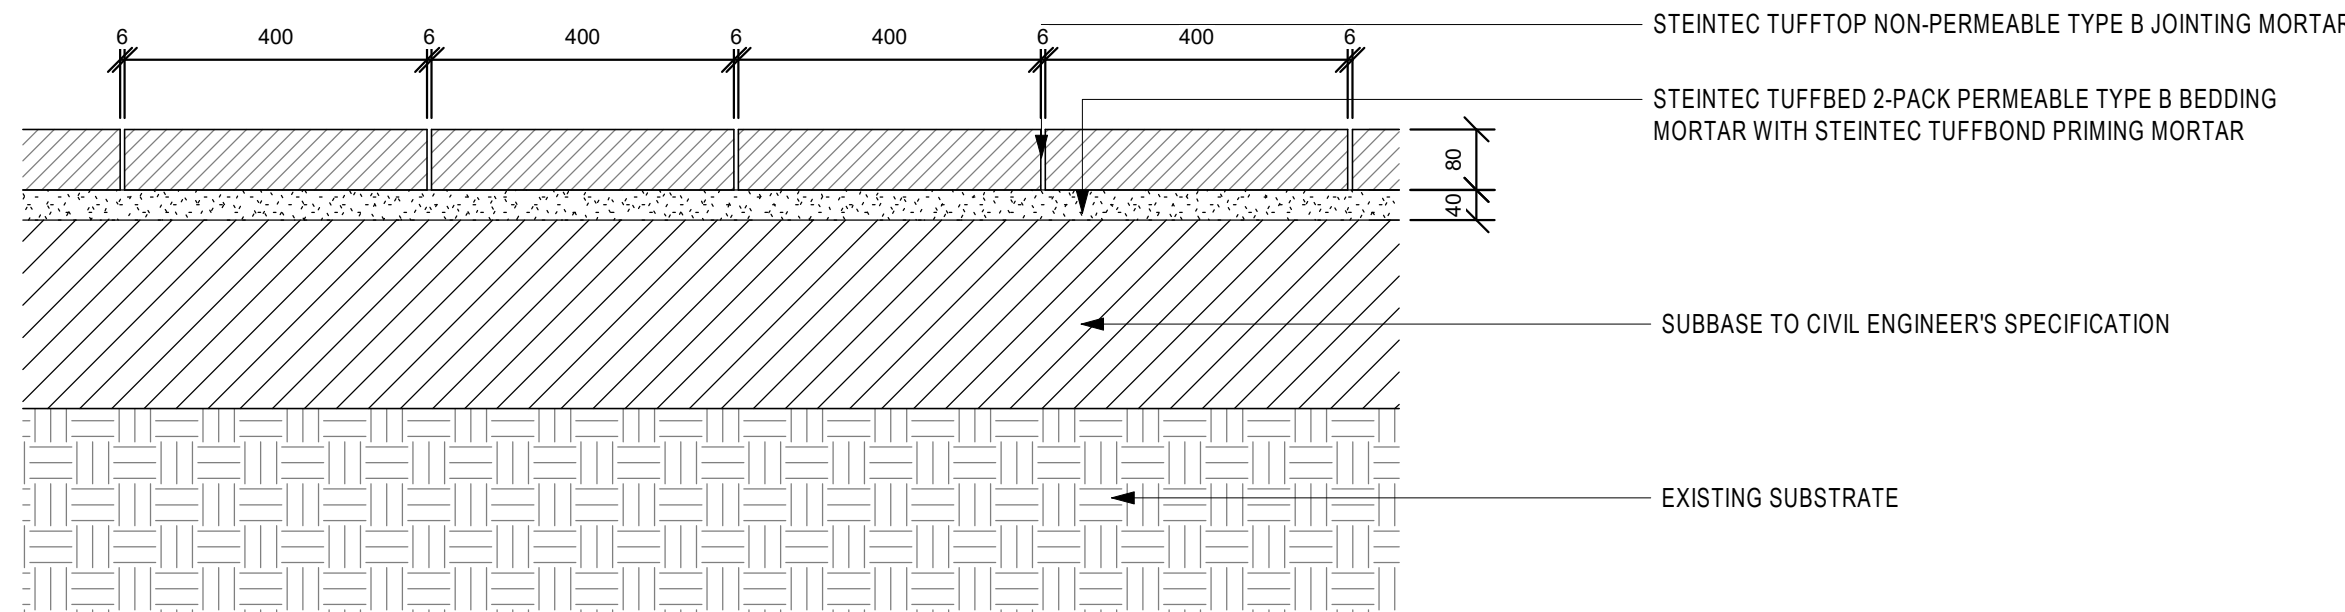

3 TYPICAL CONCRETE BLOCK PAVING - NORTH WALKWAY SPORTCITY WAY  
1:10

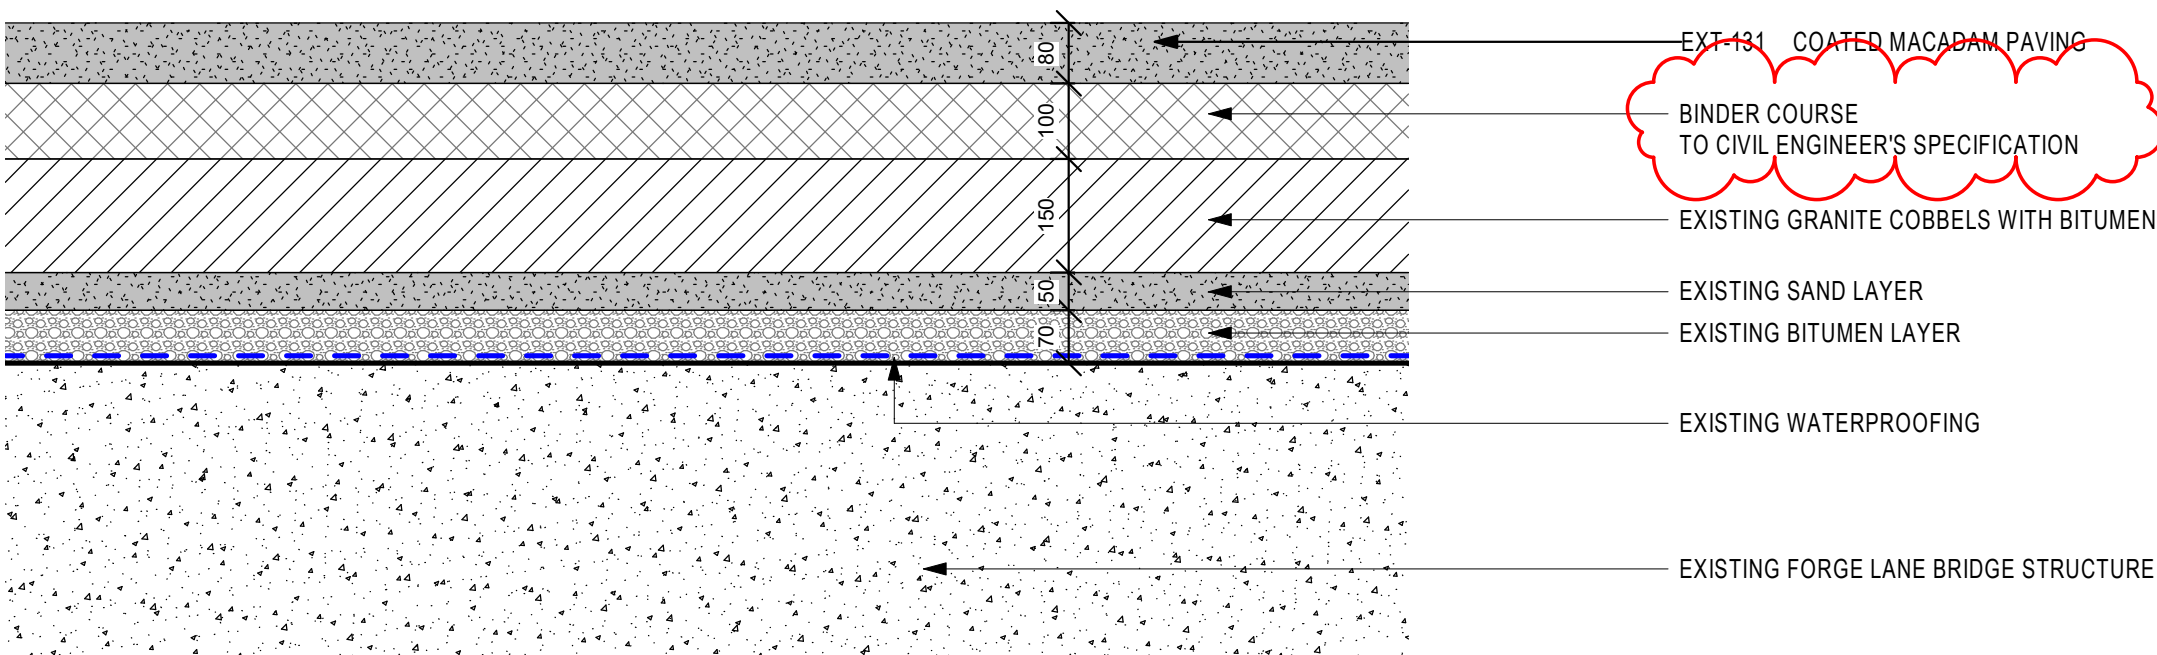

4 TYPICAL TARMAC ON FORGE LANE BRIDGE  
1:10

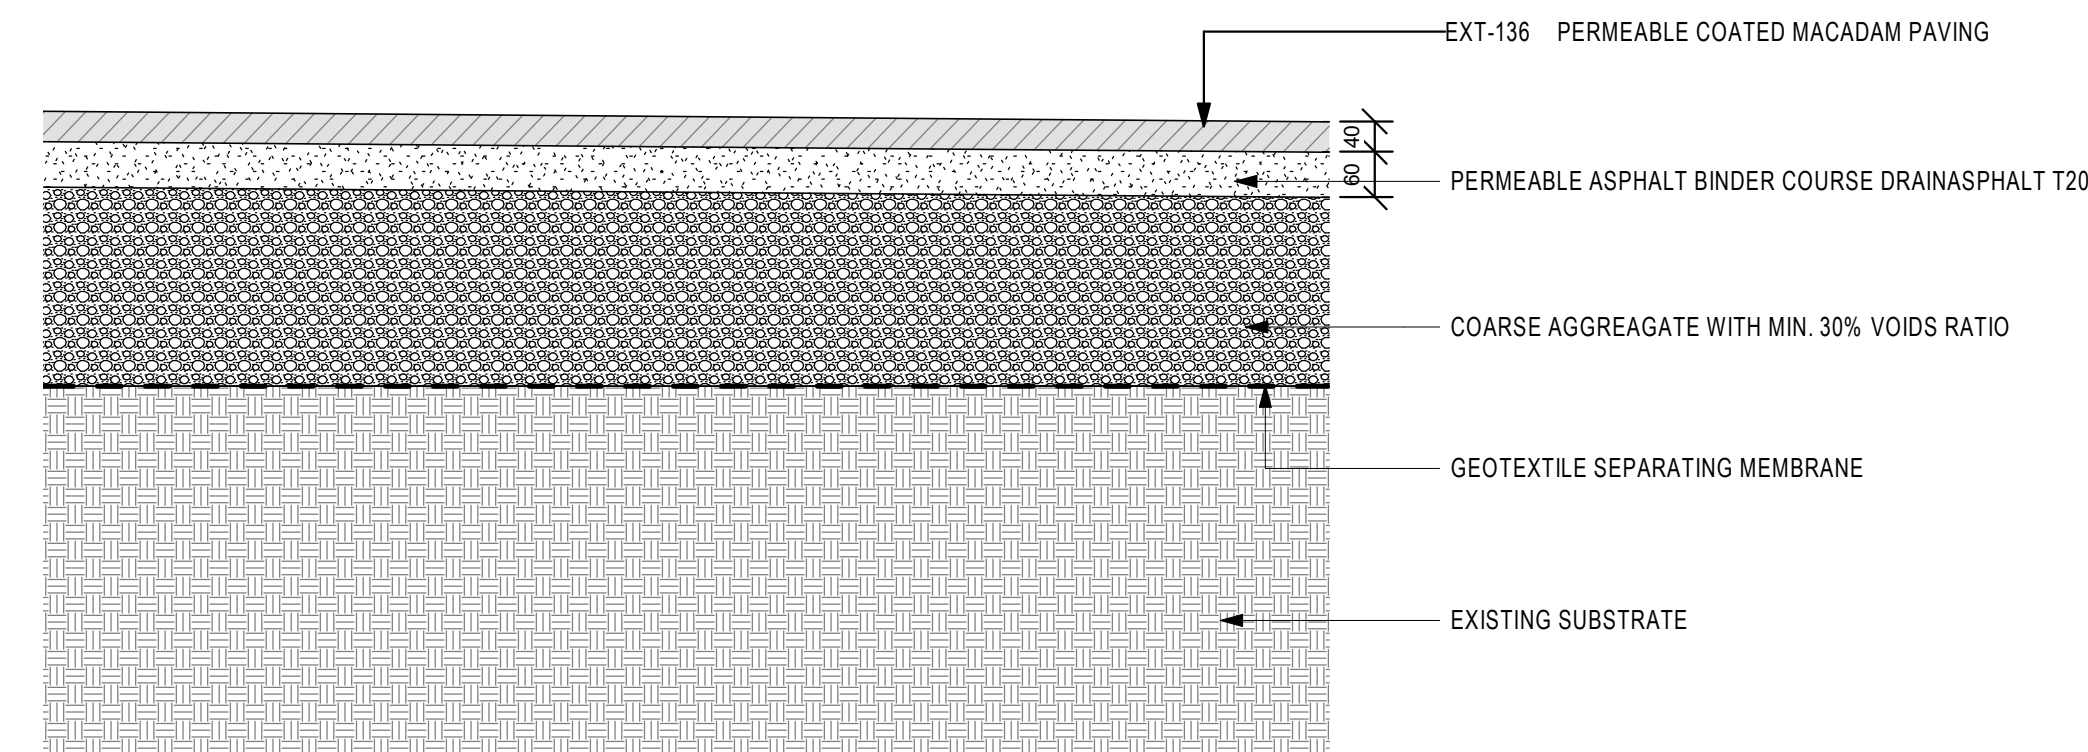

6 TYPICAL PERMEABLE TARMAC ON GRADE  
1:10

Suitability Code (as defined in ISO 19650-2:2018)

Work in Progress (WIP)

S0 - Initial Status

Shared (Non-Contractual)

S1 - Suitable for co-ordination

S2 - Suitable for information

S3 - Suitable for review & comment

S4 - Suitable for review & comment

S5 - Withdrawn

S6 - Suitable for FIM authorisation

S7 - Suitable for A&M authorisation

Published (Contractual)


A1, A2, A3, Etc - Authorised and accepted

B1, B2, B3, Etc - Partial sign-off (with comments)

Published (AIM Acceptance)

CR - As constructed record document

KEY PLAN

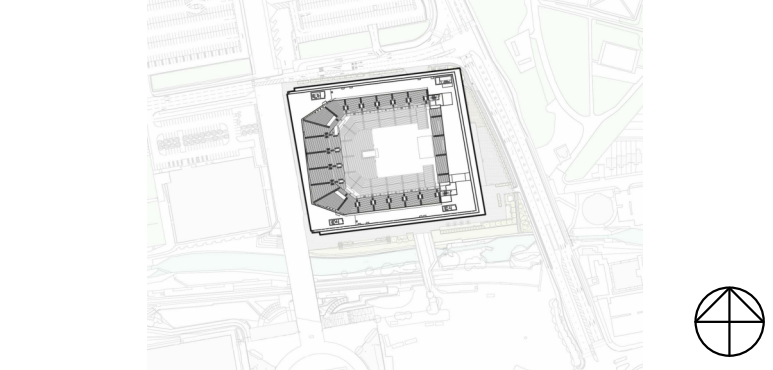

THIS DRAWING IS ONLY TO SCALE IF IT IS REPRODUCED AT THE CORRECT PAPER SIZE



ALL INTERNAL LAYOUTS AND USES ARE SHOWN FOR ILLUSTRATIVE PURPOSES ONLY AND ARE NOT FOR DETERMINATION

Safety, Health and Environmental Information  
In addition to the hazards / risks normally associated with the types of work detailed on this drawing, note the following risks and information:  
Construction See risk register  
No abnormal risks identified with this package of work.  
For information relating to Live, Closing and Maintenance see the Health and Safety File. It is assumed that all works will be carried out by a competent contractor working, where appropriate, to an approved method statement.

client



© COPYRIGHT. ALL RIGHTS RESERVED

THIS WORK IS COPYRIGHT AND CANNOT BE REPRODUCED OR COPIED IN ANY FORM OR BY ANY MEANS (GRAPHIC, ELECTRONIC OR MECHANICAL, INCLUDING PHOTOCOPYING) WITHOUT THE WRITTEN PERMISSION OF POPULOUS ANY LICENSE, EXPRESS OR IMPLIED, TO USE THIS DOCUMENT OR ANY PARTS THEREOF IS HEREBY REFUSED TO THE USER. BY THE AGREEMENT OR IMPLIED AGREEMENT BETWEEN POPULOUS AND THE INSTRUCTING PARTY.

USE REQUIRED DIMENSIONS IN PREFERENCE TO SCALED. CHECK ALL DIMENSIONS ON SITE BEFORE FABRICATION OR SETTING OUT.

author

POPULOUS®

14 BLADES COURT | DEODAR ROAD | LONDON | SW15 2NU | UNITED KINGDOM  
TELEPHONE +44 (0)20 8874 7666 FACSIMILE +44 (0)20 8874 7470  
ALL PRODUCTION & INTELLECTUAL PROPERTY RIGHTS RESERVED © POPULOUS 2009

REVISIONS

| REV | DATE       | DESCRIPTION                                            |
|-----|------------|--------------------------------------------------------|
| 00  | 04.08.2020 | STAGE 3                                                |
| 01  | 30.10.2020 | STAGE 4A - INCREASE IN SCOPE TO PLANNING BOUNDARY      |
| 001 | 10.01.2022 | FLS BUILD-UP DETAIL UPDATE FOLLOWING DESIGN ISSUE #135 |
|     |            |                                                        |
|     |            |                                                        |
project name

Co-op Live

the LANDSCAPE SITE

PAVING DETAILS

purpose of issue

scale 1:10 @ A0 down FP Project no. 4933 Suitability S3

date 04.09.2020 checked T.J. 4933

revision BRA-POP-ZZ-ZZ-DR-L-8021 C01