


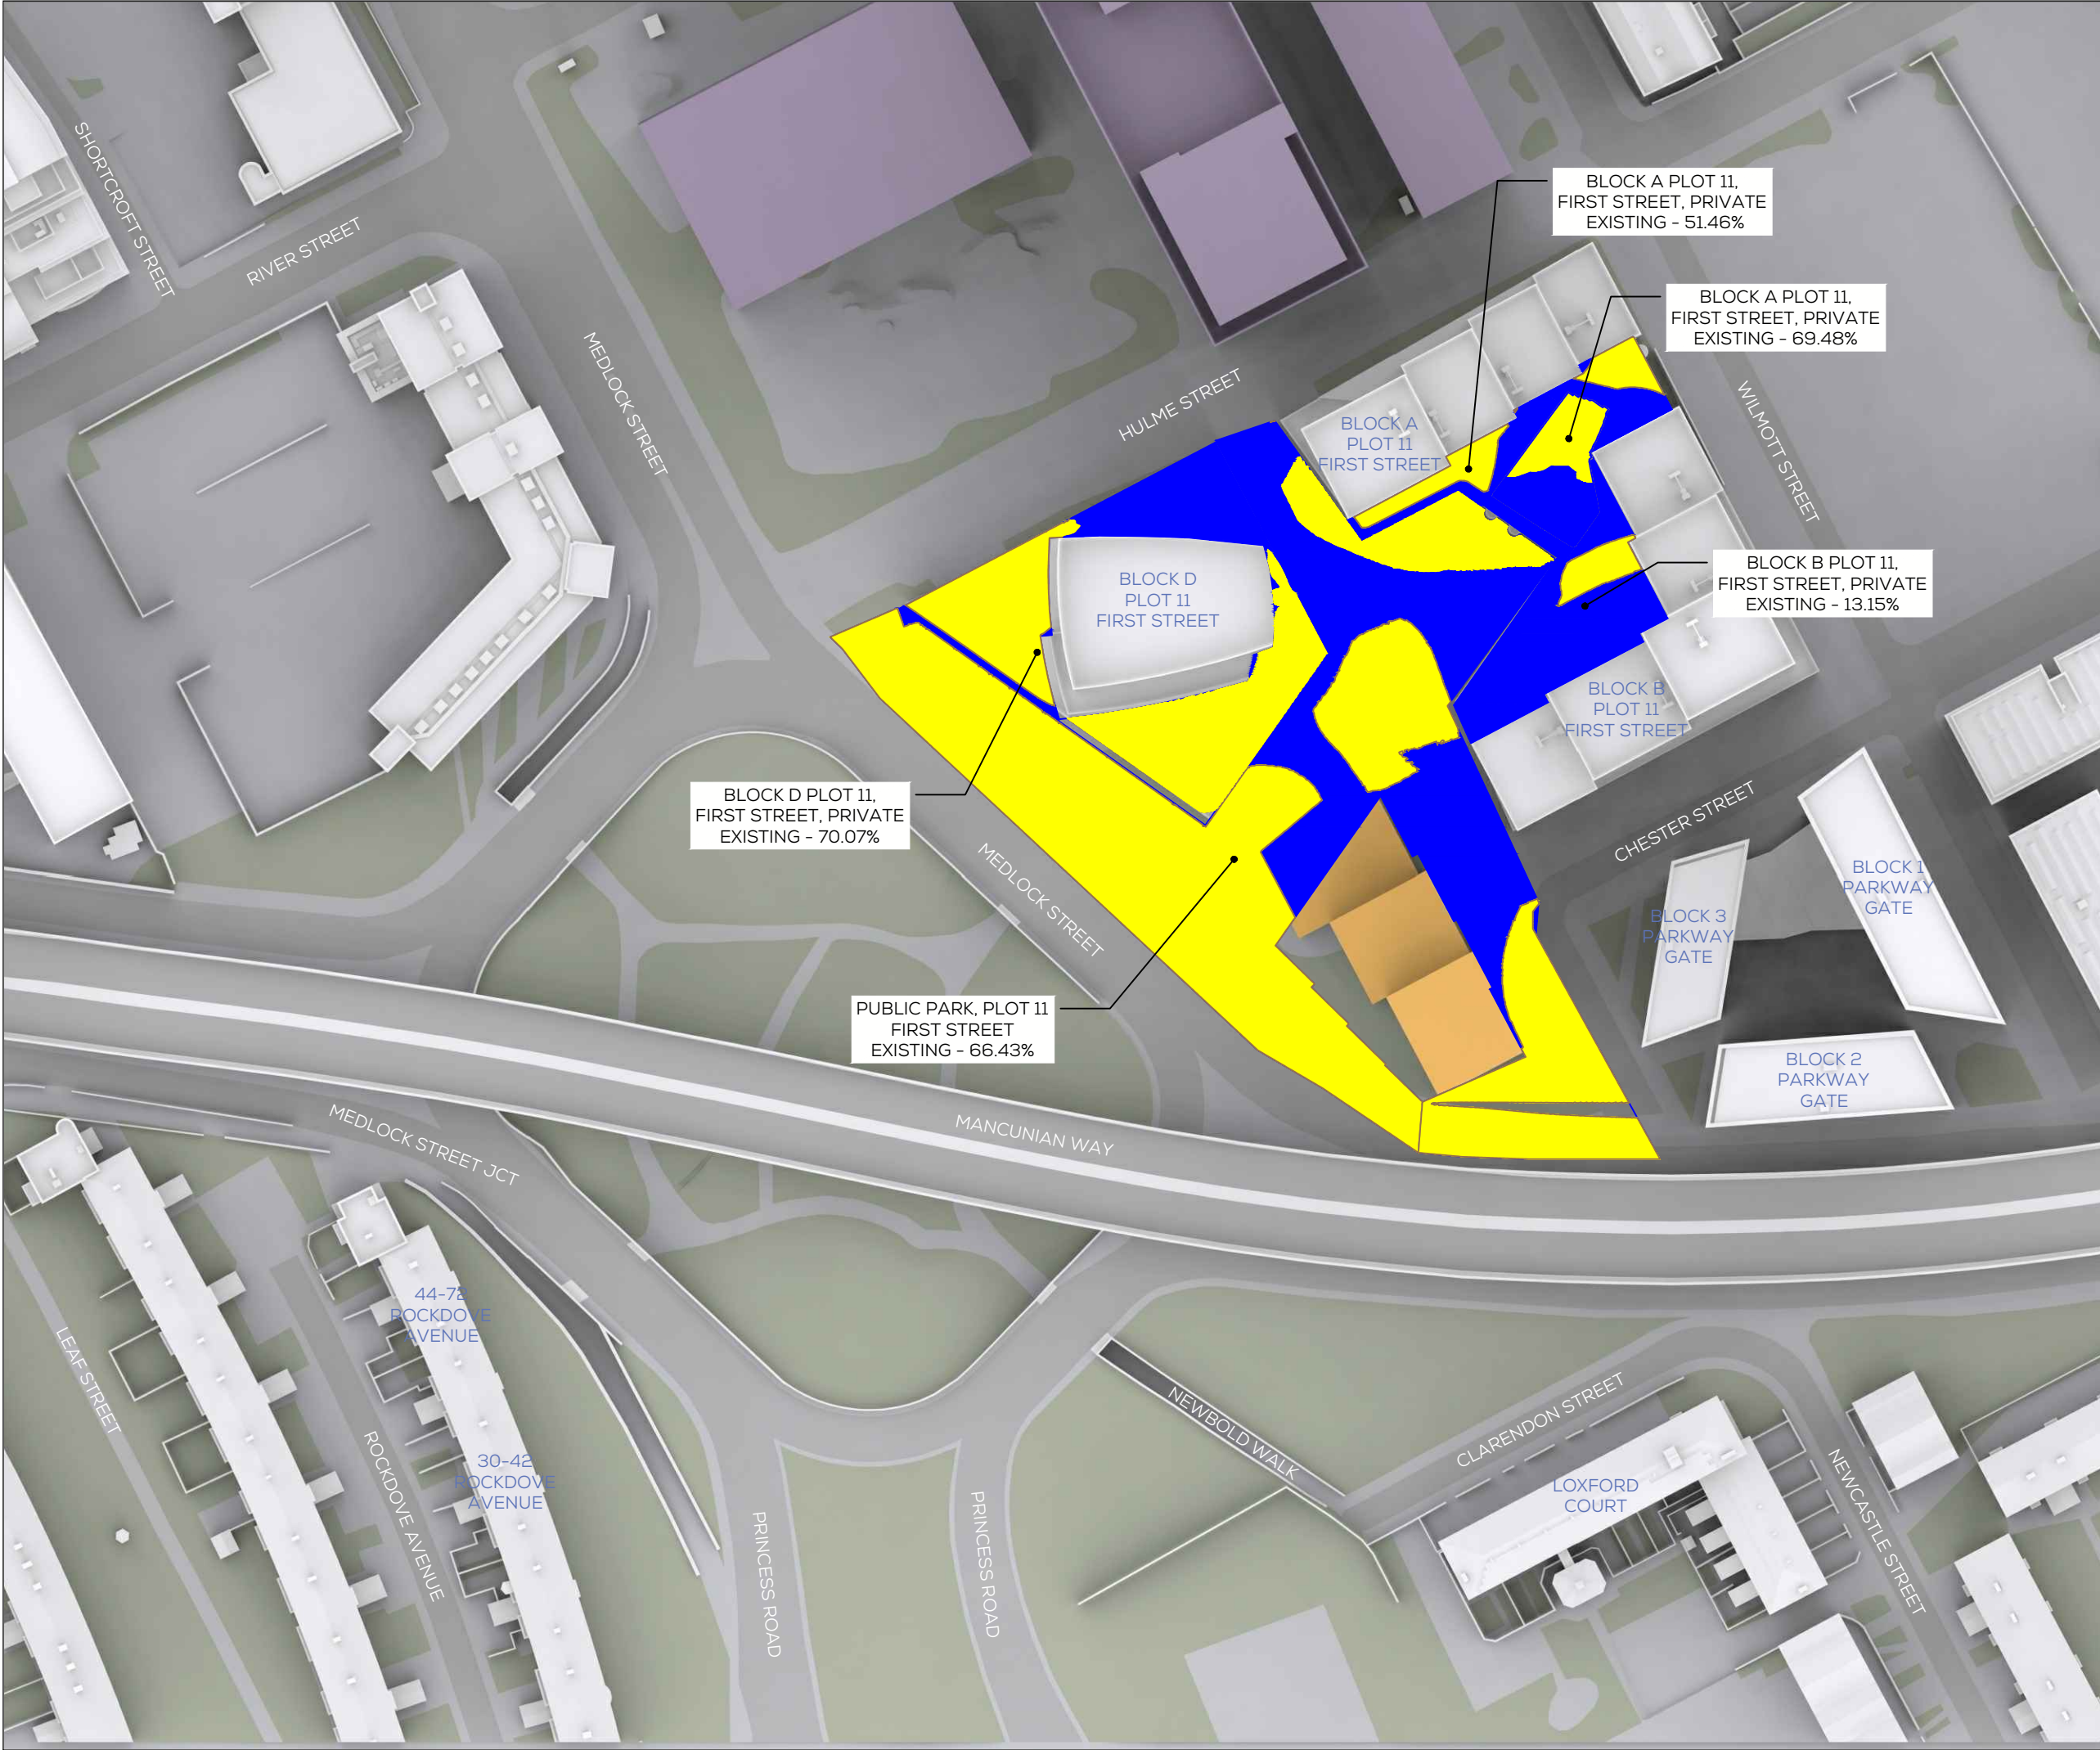

SOURCES OF INFORMATION

IR04-230929-SimpsonHaugh
IR06-20231002-Vertex
IR07-20231012-Planning Portal

ALL INFORMATION DISPLAYED IS SUBJECT TO A COMPLETE VERIFIABLE SITE SURVEY BEING UNDERTAKEN. GIA TAKES NO RESPONSIBILITY ON THE ACCURACY OR RELIABILITY OF THE DISPLAYED DATA SINCE A VERIFIED SITE SURVEY WAS NOT MADE AVAILABLE PRIOR TO THE GENERATION OF SUCH INFORMATION.


- 2 HR AREA LIT
- +2 HR AREA LIT
- AREA OF LOSS

NOTES:
CONSENTED SCHEME SHOWN IN ORANGE

N.B. DO NOT SCALE OFF THIS DRAWING
PROJECT:
BLOCK C, FIRST STREET,
MANCHESTER

DRAWING NAME:
PLAN VIEW EXISTING
SUN HOURS ON GROUND
MARCH 21ST

DWN BY	SCALE	CHK BY	STATUS	DATE
HR	NTS	SP	-	NOV23
PROJ No.	REL No.	IS No.	DWG No.	REV No.
2450	01	06	07	-

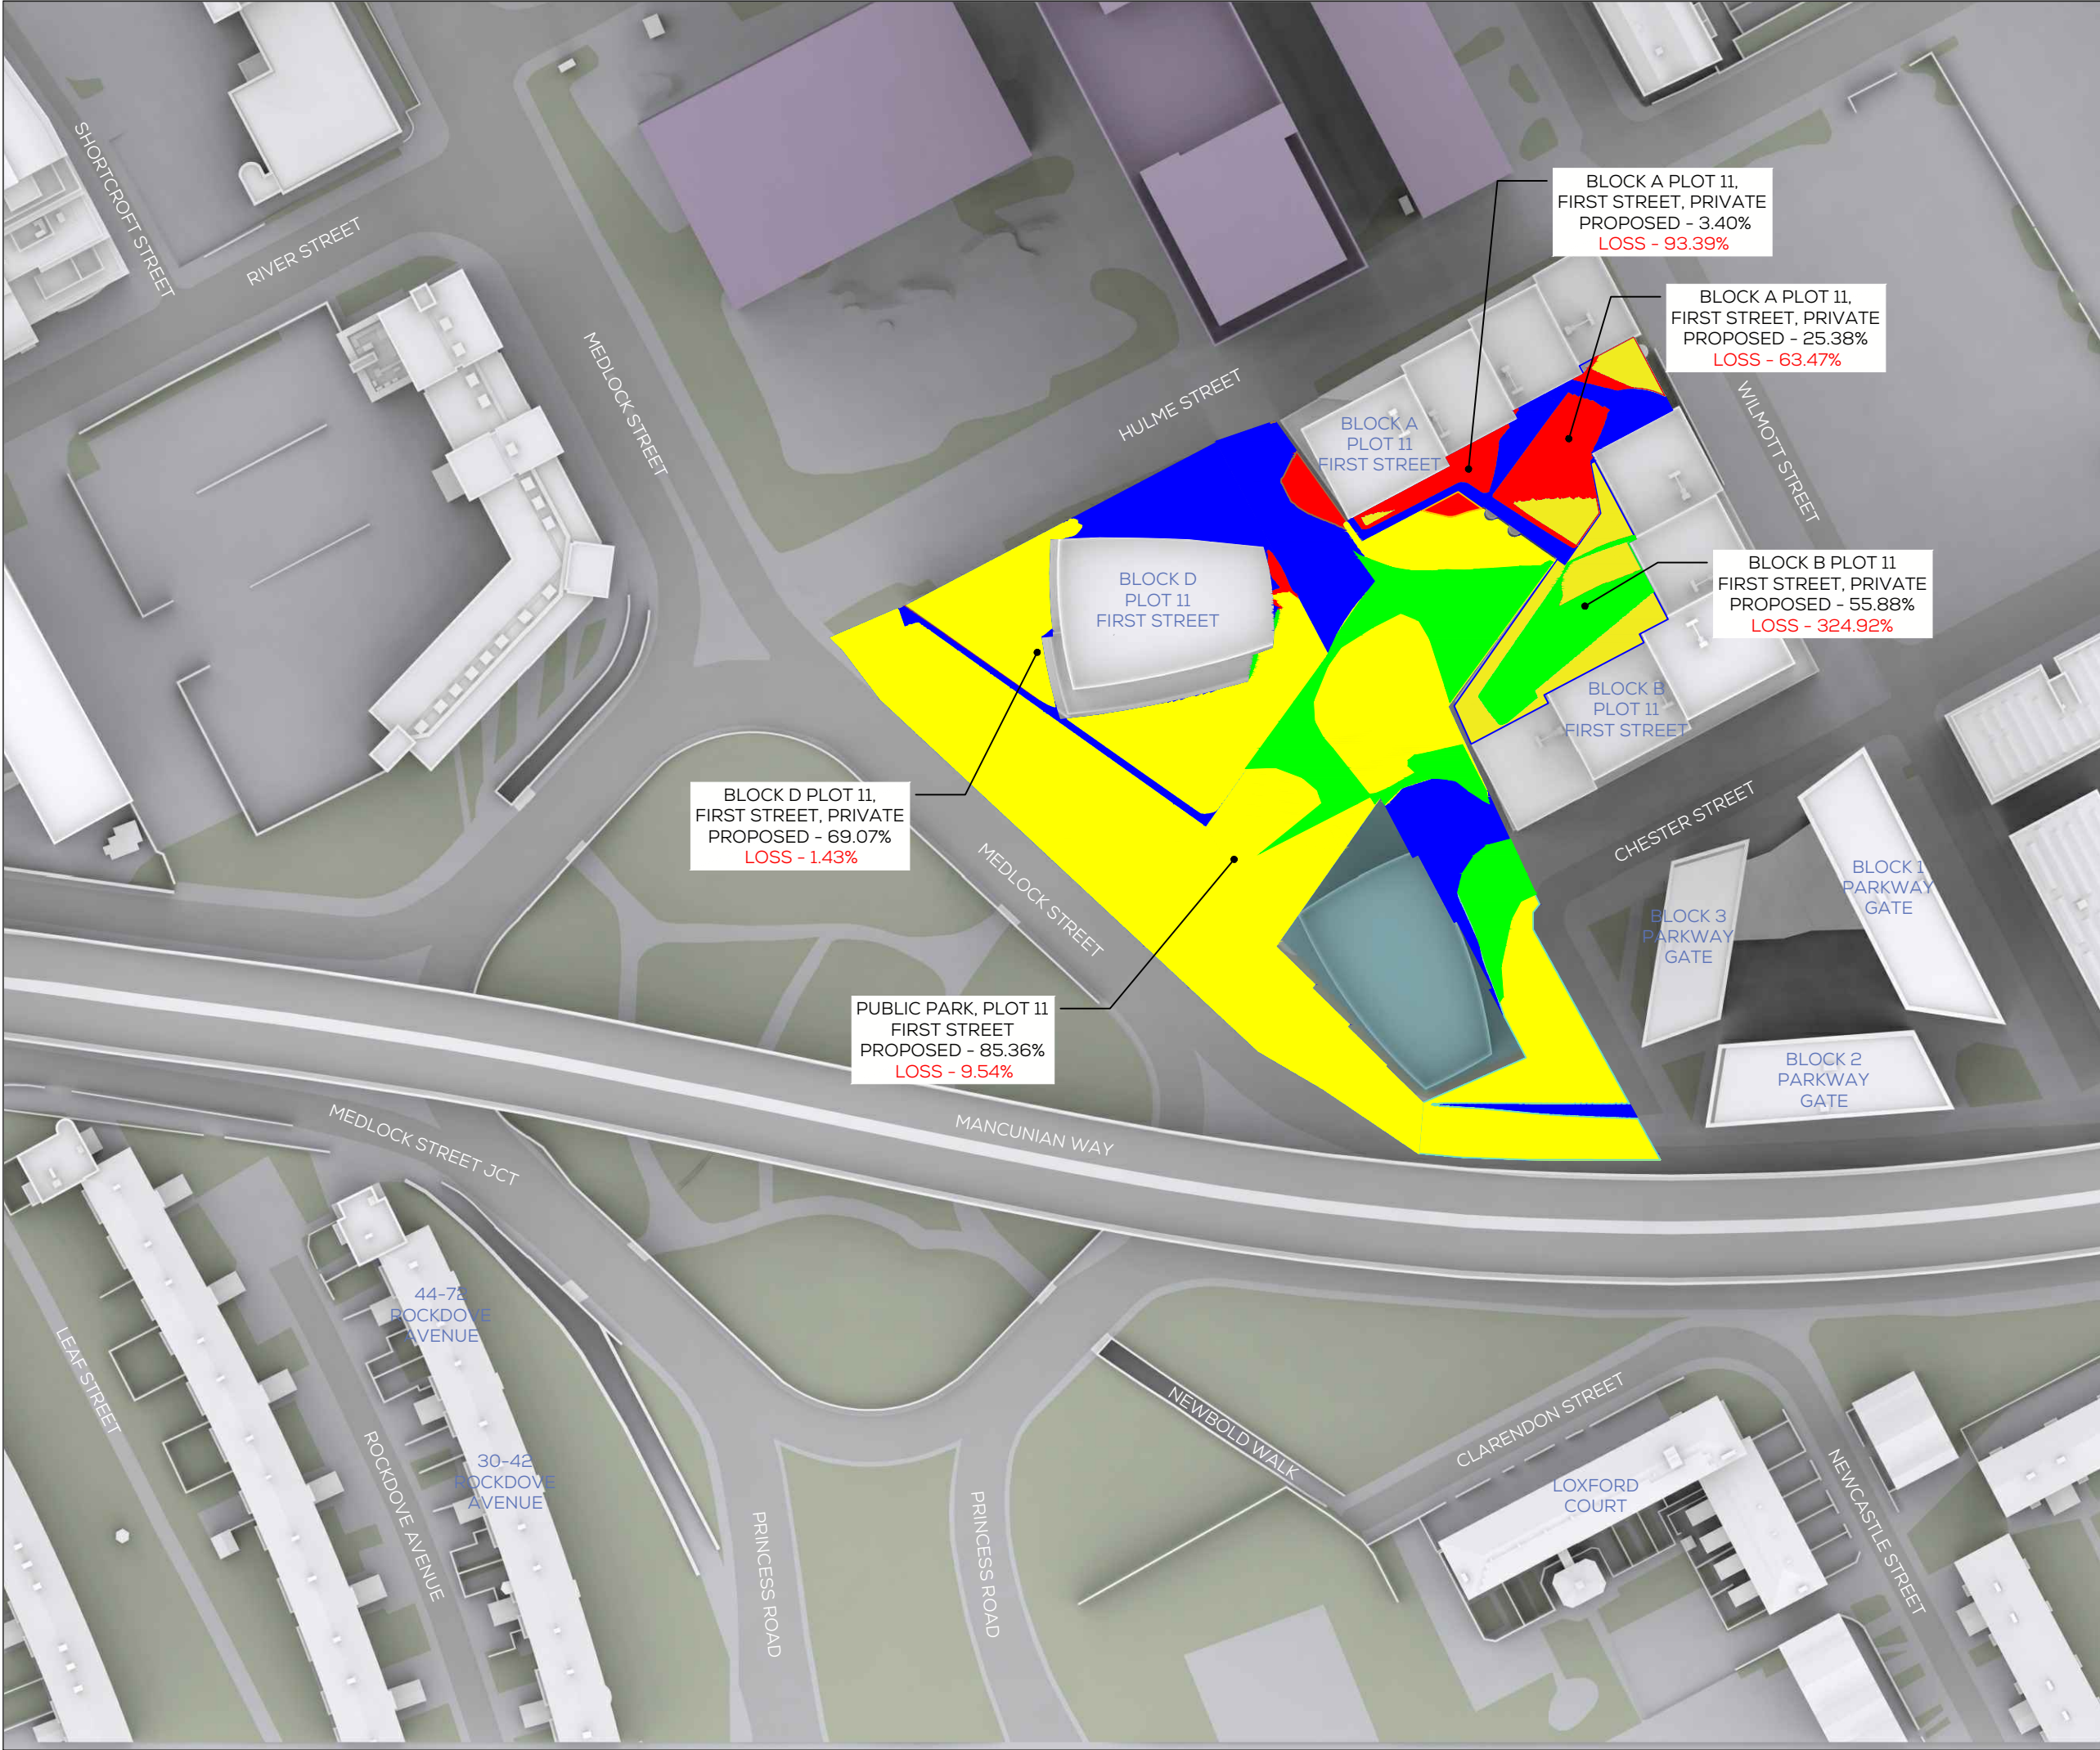

SOURCES OF INFORMATION

IR04-230929-SimpsonHaugh
IR06-20231002-Vertex
IR07-20231012-Planning Portal

ALL INFORMATION DISPLAYED IS SUBJECT TO A COMPLETE VERIFIABLE SITE SURVEY BEING UNDERTAKEN. GIA TAKES NO RESPONSIBILITY ON THE ACCURACY OR RELIABILITY OF THE DISPLAYED DATA. SINCE A VERIFIED SITE SURVEY WAS NOT MADE AVAILABLE PRIOR TO THE GENERATION OF SUCH INFORMATION.

- 2 HR AREA LIT
- +2 HR AREA LIT
- AREA OF LOSS

NOTES:
PROPOSED SCHEME SHOWN IN TEAL

N.B. DO NOT SCALE OFF THIS DRAWING
PROJECT:
BLOCK C, FIRST STREET,
MANCHESTER

DRAWING NAME:
PLAN VIEW PROPOSED
SUN HOURS ON GROUND
MARCH 21ST

DWN BY	SCALE	CHK BY	STATUS	DATE
HR	NTS	SP	-	NOV23
PROJ No.	REL No.	IS No.	DWG No.	REV No.
2450	01	06	08	-