
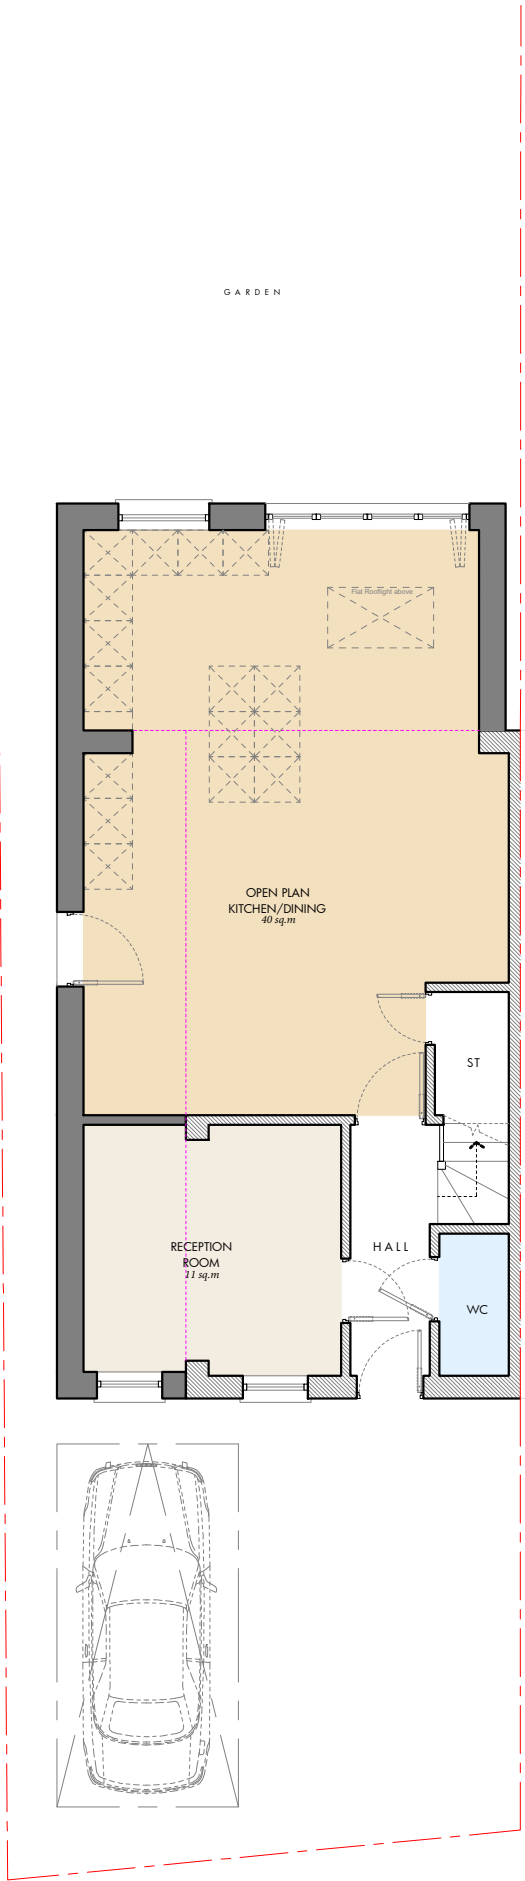
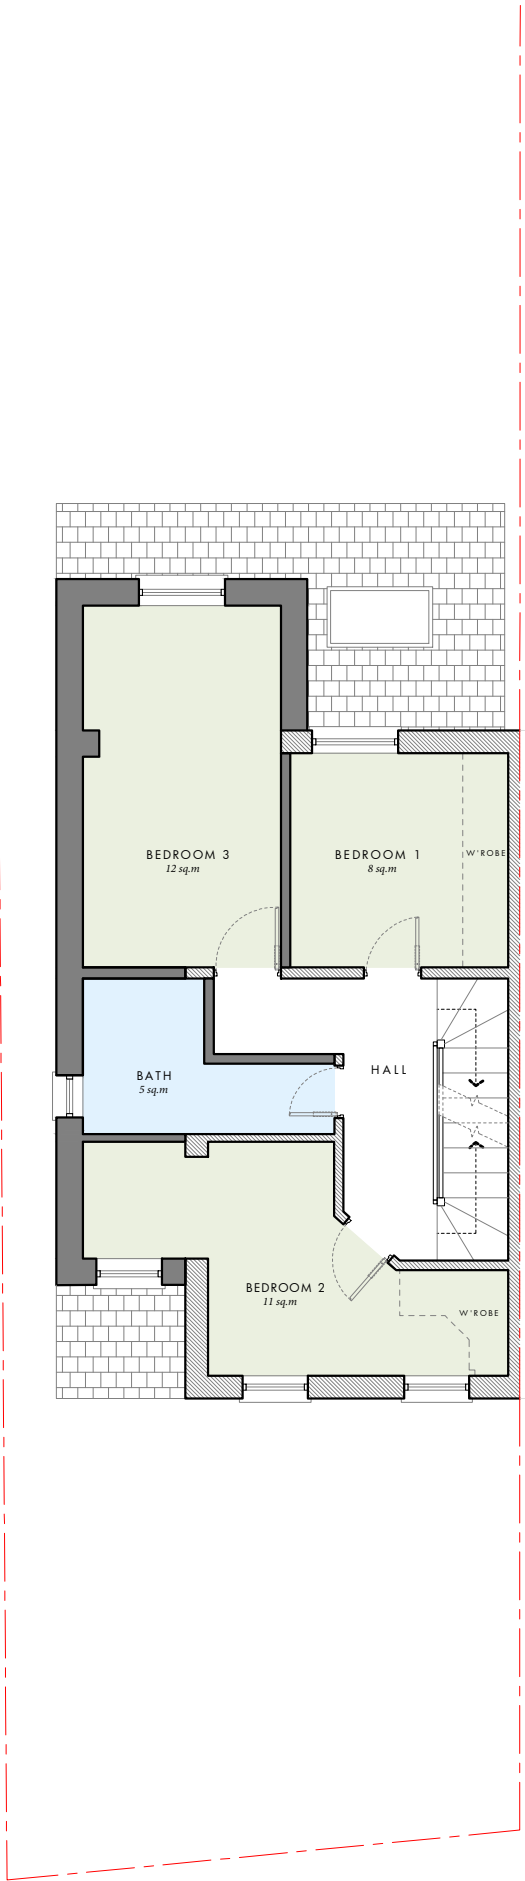
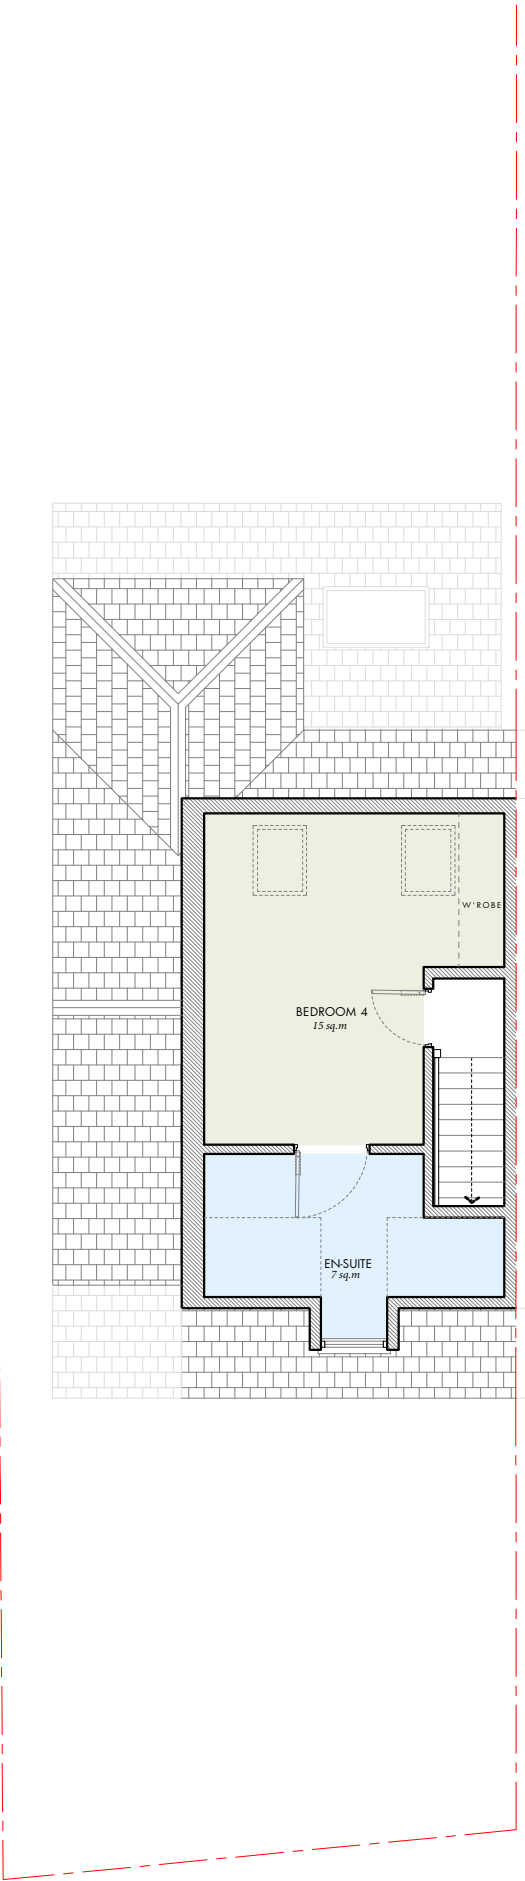


Dimensioning
Figured dimensions only to be taken from these designs and drawings. Work to annotated dimensions only. All dimensions to be checked on site. Architectural designers to be informed immediately of any discrepancies before work proceeds. Drawings are to be read in conjunction with relevant specifications, structural engineers and service engineers' drawings.

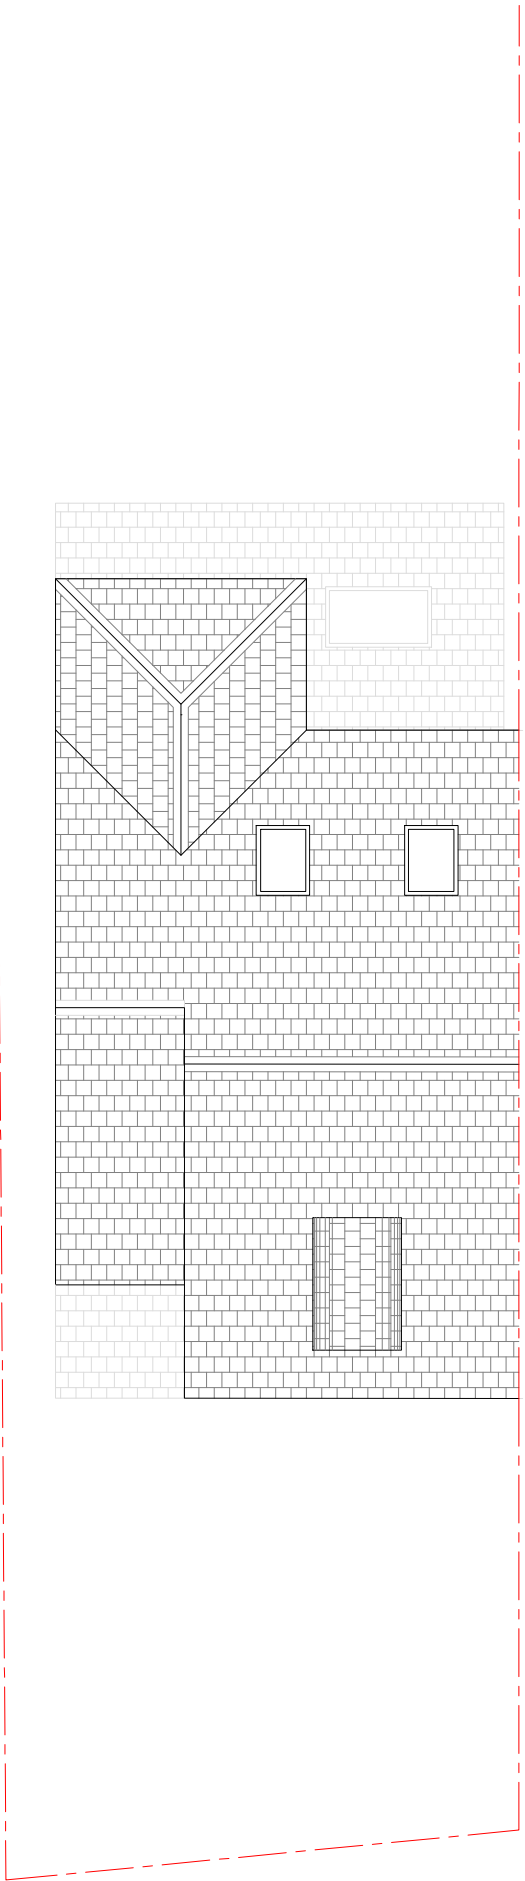

Rev	Date	Description
-	??/10/23	Issued to client for comments


SALEEM
ARCHITECTS
Architecture | Masterplanning | Graphics

CLIENT:	-
PROJECT:	12 Bottomley Side, Manchester M9 8EP
TITLE:	Proposed Plans
SCALE:	1:100 @ A3
DRAWING NO.	Sheet 4
REV:	
DATE:	December 2023