


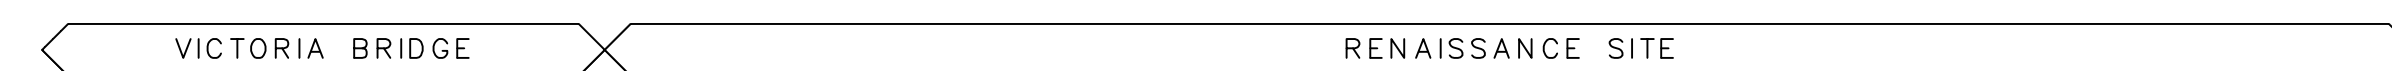

— ASSUMED PROFILE OF WING
WALL BEHIND EXISTING
BASEMENT WALL



Existing Elevation 2
1:200



Existing Elevation 3
1:200

L SINGH

07/17/2022 1:41 PM

BG&E Pty Limited