




04 - Existing view of the Zochonis Building from Portsmouth Street



05 - Existing view of the Zochonis Building from Rumford Street



06 - Existing view of the Zochonis Building from Dover Street

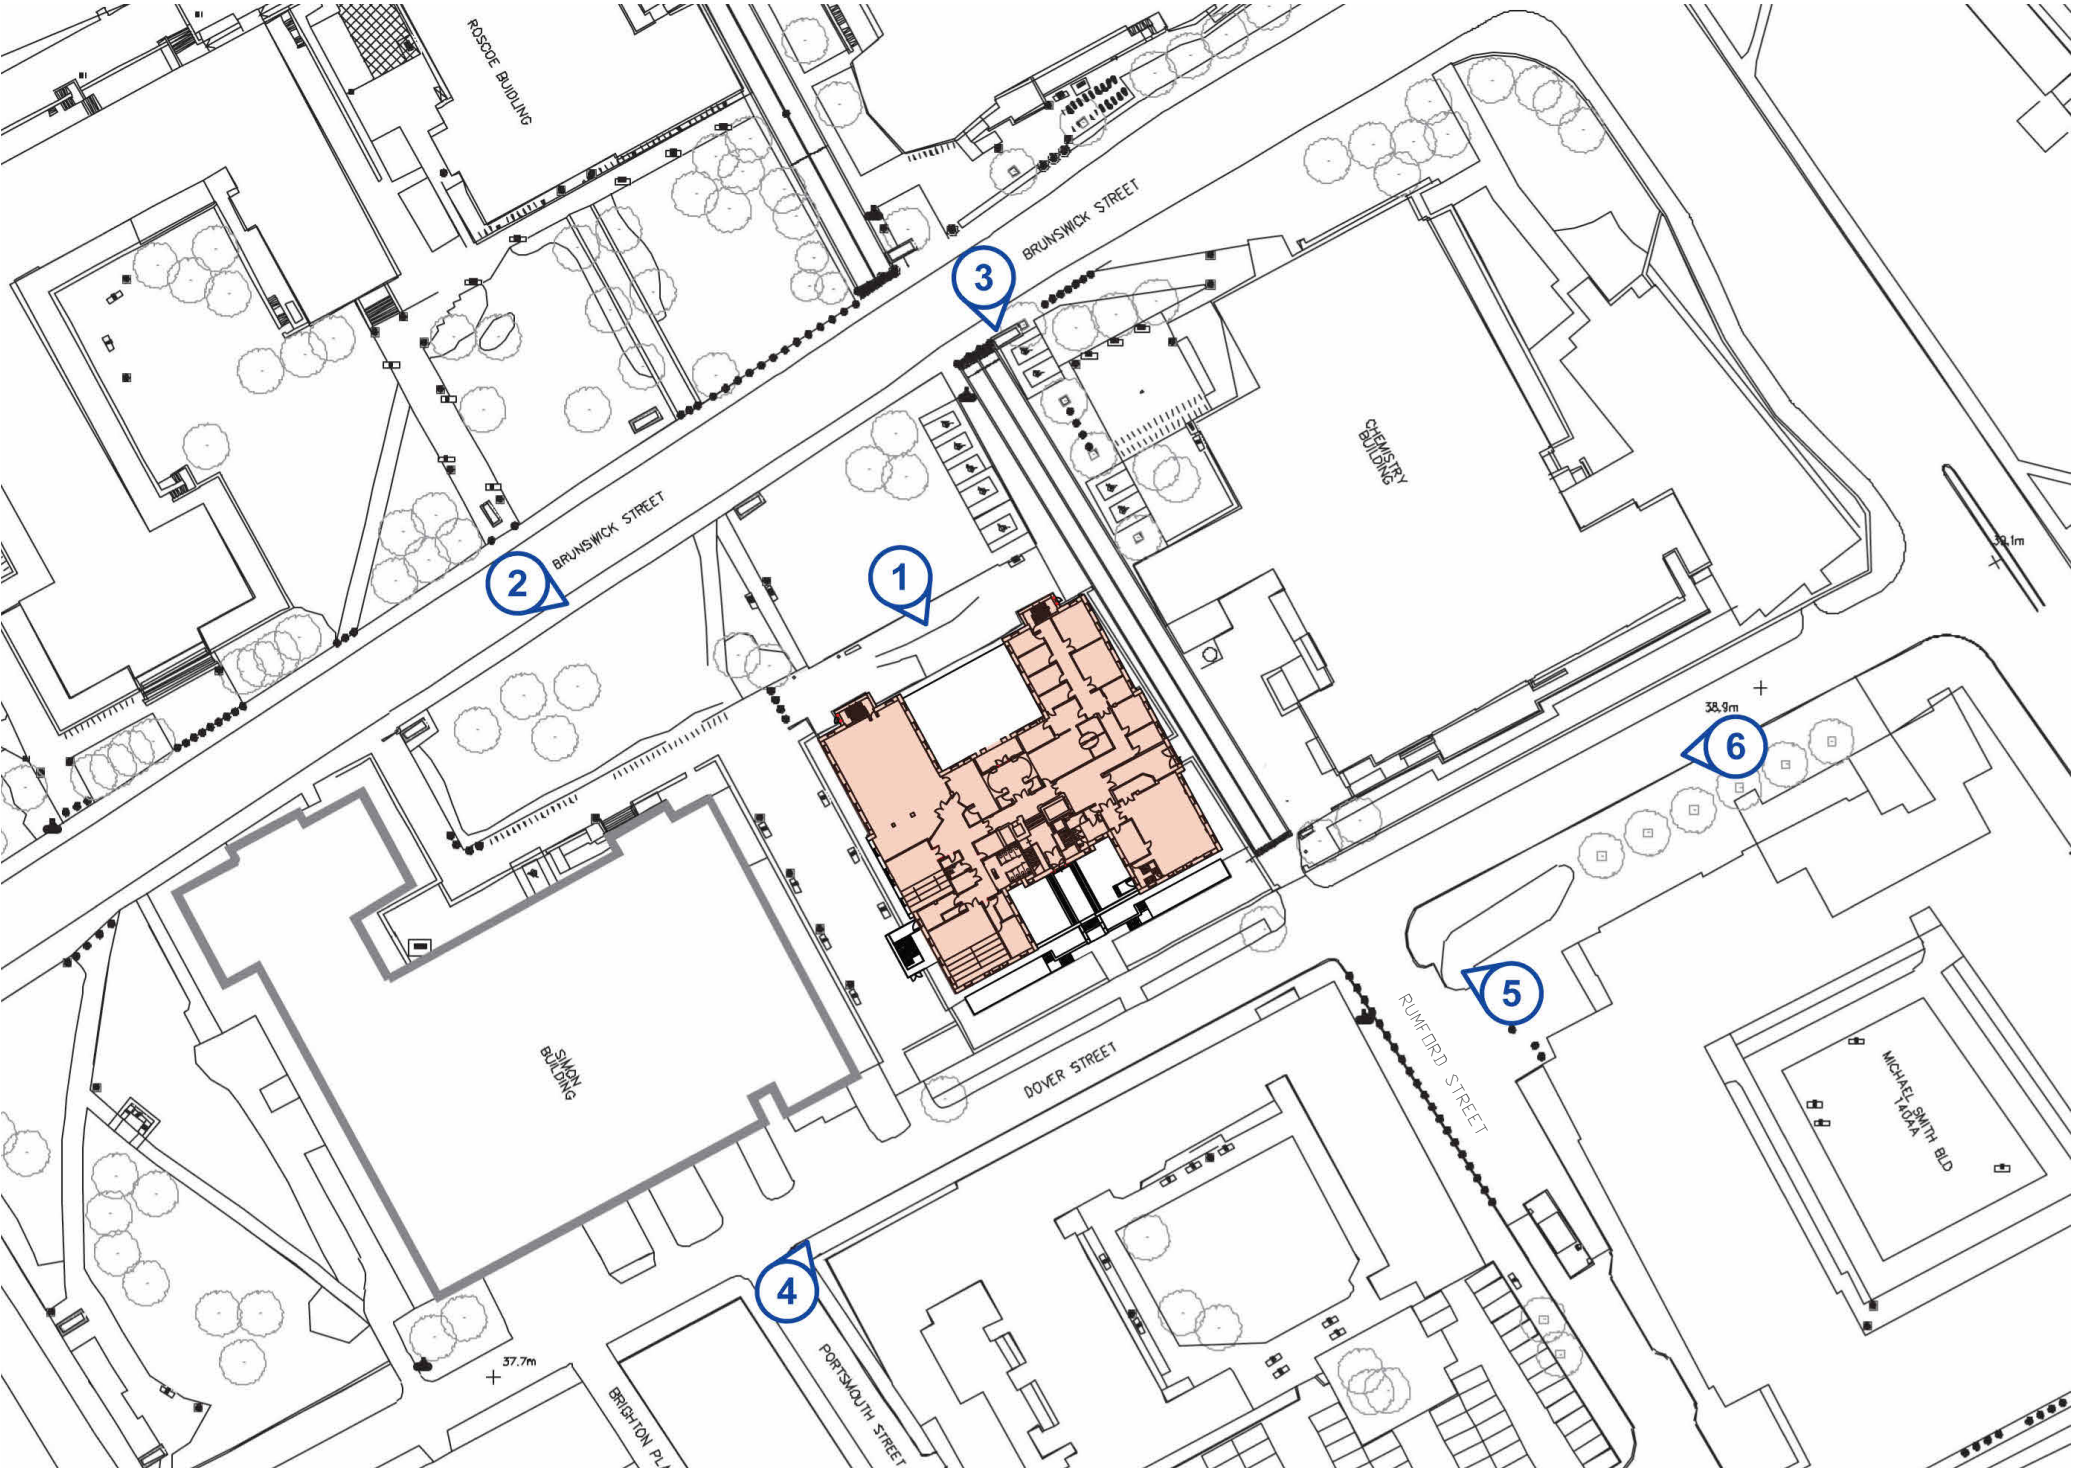

Viewpoint Key Plan

© Bowker Sadler Partnership Limited

■ This drawing is the subject of copyright which vests in Bowker Sadler Partnership Limited. It is an infringement of copyright to reproduce this drawing, by whatever means, including electronic, without the express written consent of Bowker Sadler Partnership Limited which reserves all its rights.

Bowker Sadler Partnership Limited asserts its rights to be identified as the author of this design

■ Drawing not to be scaled

■ Report Errors and Omissions to the Architect.

■ Check all dimensions on site

■ Drawing to be read in conjunction with the Health and Safety Plan and all relevant Risk Assessments

1:5

1:50

1m

2

3

1:1

1:100

1m

2

3

4

5

6

Rev.

Date

Dm.

Chkd.

BOWKER SADLER ARCHITECTURE

Hatherlow House | Hatherlow | Romiley | Stockport | SK6 3DY
0161 406 7333 | office@bowker-sadler.co.uk | www.bowker-sadler.co.uk

Project

Zochonis Building

Client

University of Manchester

Drawing

Existing Views of the Zochonis Building

Sheet 2 of 2

Scale

Sheet Size

Drawn

Checked

Date

@ A1

KS

ADS

11/10/23

Project No.

Originator

Zone

Level

Form

Discipline

Number

Revision

18-047

-BSA

-XX

-XX

-D

-A

1116

Status

Planning