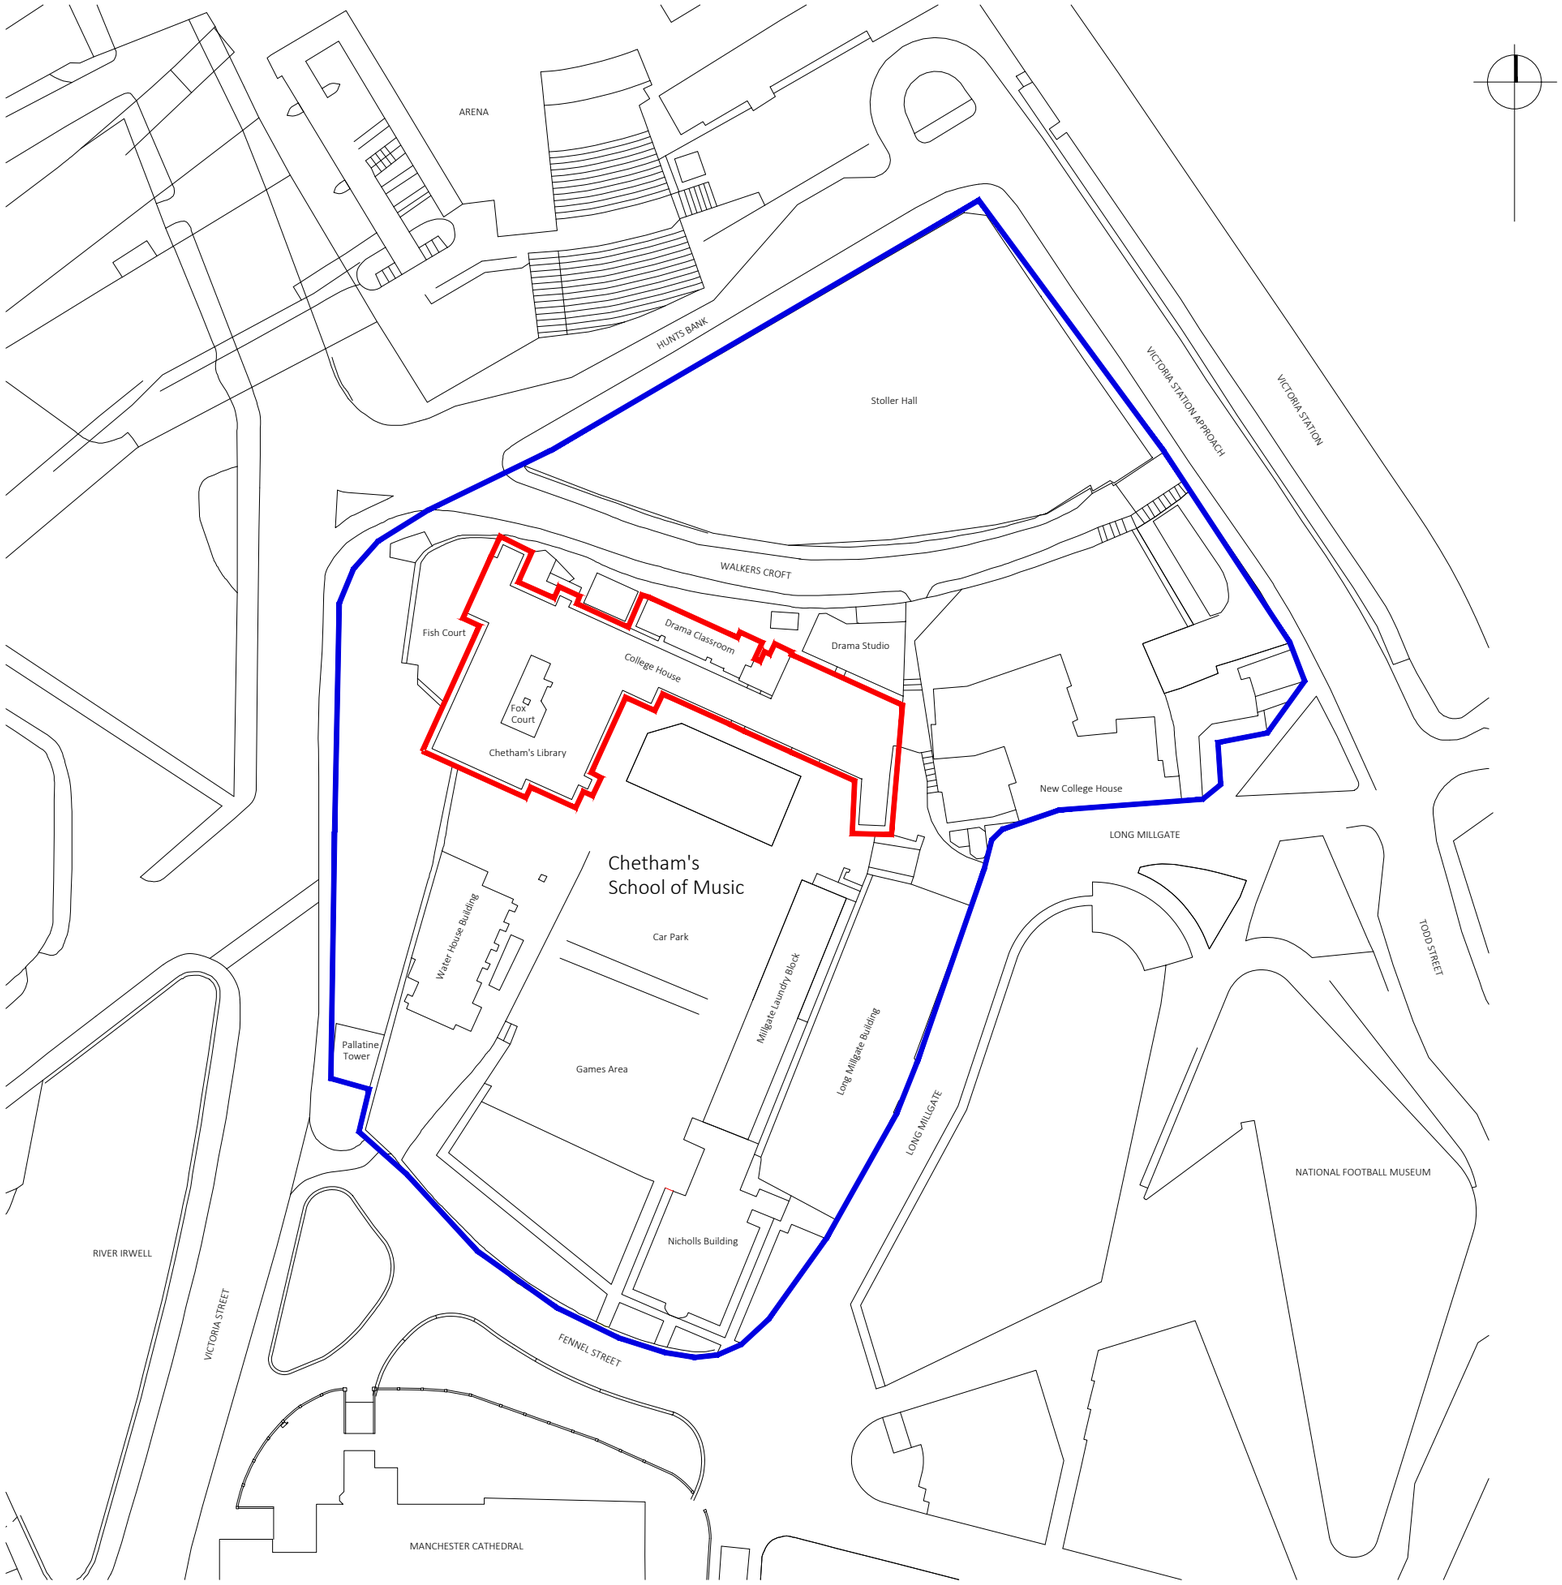

Note:
Do not scale from this drawing.
Dimensions are to be checked on site.
If in doubt please ask.

Key:

Client Ownership

Site Location

Rev	Date/Intls	Details
-	-/-/- Initials	-

© The moral rights of the author are hereby asserted.
This drawing and design is the sole property of Buttress Ltd and must not be reproduced without permission.
Buttress Ltd is Registered in England and Wales: 5363573

Buttress

41 Bengal St
Manchester
M4 6AF

T 0161 236 3303
E contact@buttress.net
W www.buttress.net

Project Title CSM - College House
Client Chetham's School of Music
Location Manchester

Drawing Title Location Plan
As Existing

Date 19/10/22 **Scale** 1:1000
Checked EK **Orig Paper Size** A3

Status **PLANNING**

Project:	Origin:	Zone:	Level:	Type:	Disc:	Number:	Rev:
9424-	BA -	ZZ -	GF -	DR -	A -	(01)001 -	-