hodder+partners

| client: | date: |
|---|---|
| ARROWSMITH BRUNSWICK SQUARE LTD. | OCTOBER 2023 |

| project: | scale: | drawn by: |
|---|---|---|
| BRUNSWICK MILL DEVELOPMENT PHASE 1 | 1:100 @A3 | TC |

| title: | drawing number: |
|---|---|
| BRADFORD ROAD BOUNDARY | L(—)440 |

| status: | job number: | revision: |
|---|---|---|
| PLANNING | 0586 | P4 |

0 2.5m 5m

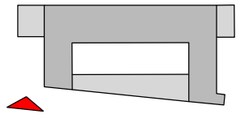

| revisions + notes: |
|---|
| P1 19.09.23 FIRST ISSUE |
| P2 03.10.23 Wall height amended from 3.2m to 2.3m. Piers added. Notes updated. |
| P3 13.10.23 Wall replaced with railings for vehicle visibility. Gates removed. Notes updated. |
| P4 25.10.23 Railing design updated |


hodder+partners
SGI Studios
1 Kalibo Plaza
Manchester M15 4LE
t: +44(0)161 832 9842
e: mail@hodderandpartners.com
w: www.hodderandpartners.com

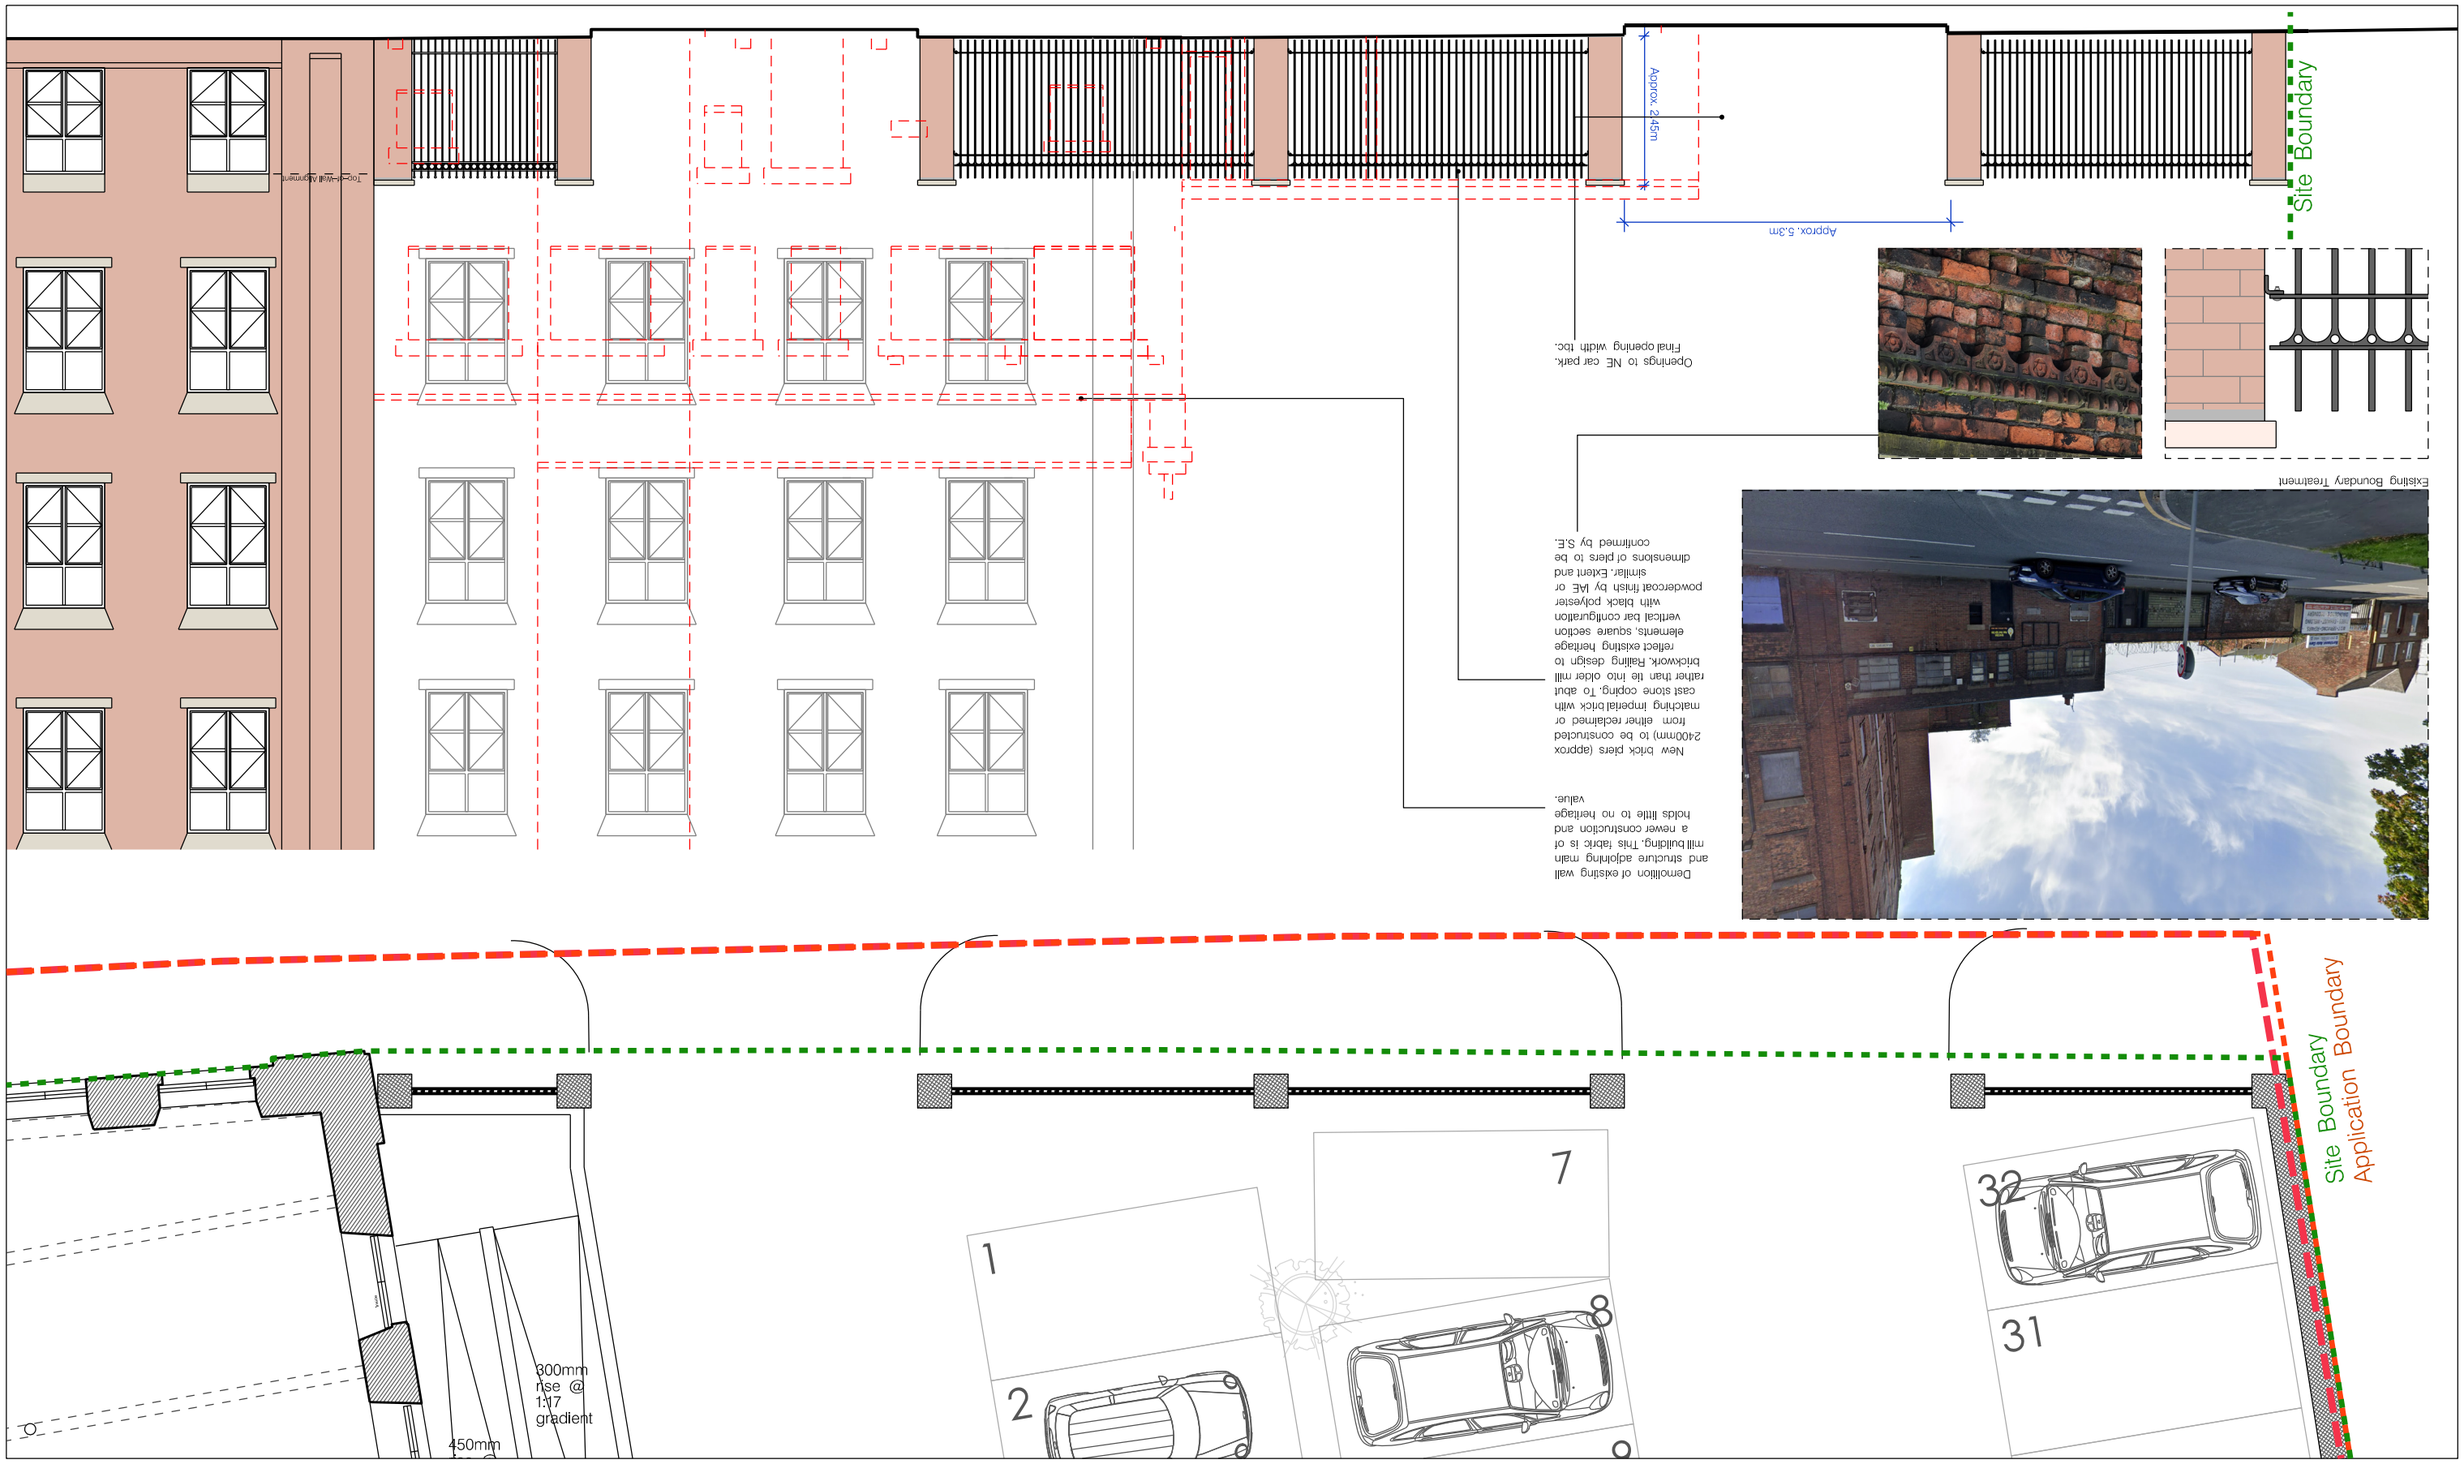
DO NOT SCALE
Work to annotated dimensions only.
Read drawing in conjunction with relevant specification.
Structural Engineers' and Services Engineers' drawings.
Confirm all dimensions before commencement of any work on site or fabrication.