
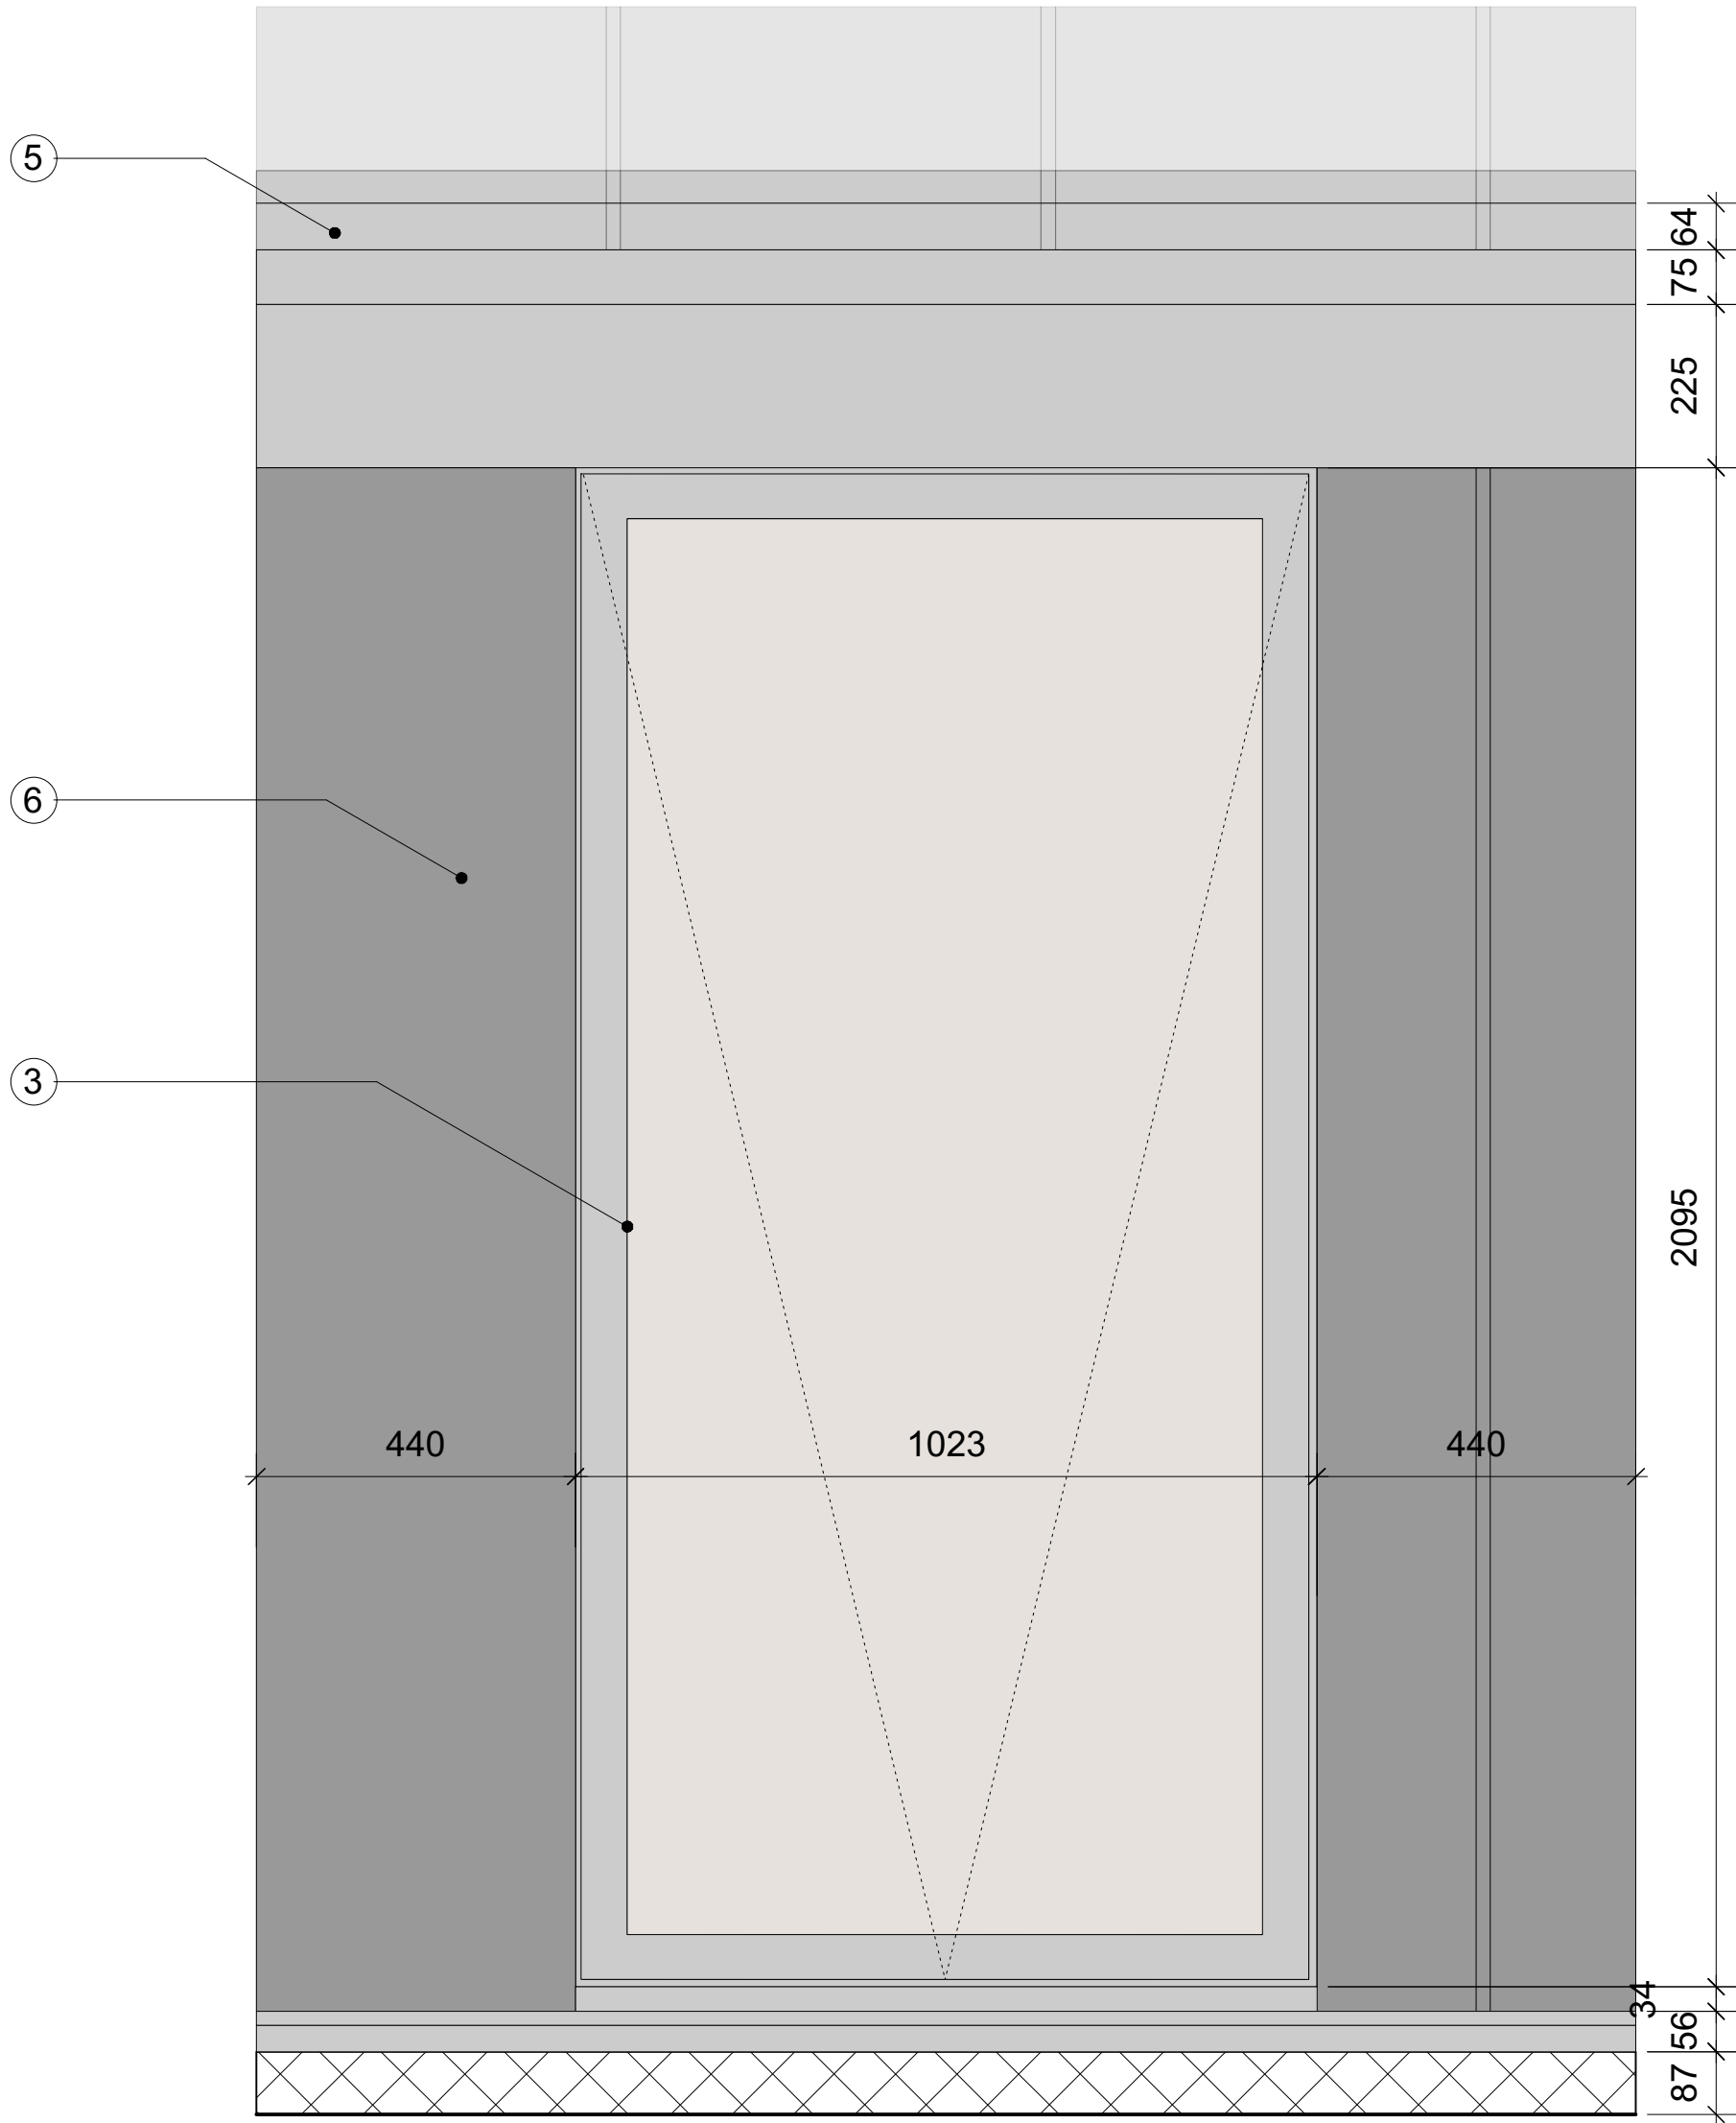


SAMPLE PANEL MATERIALS KEY

- 1. Brick. Stetcher Bond. Wienerberger Bradford Multi
- 2. Brick. Soldier Course. Wienerberger Bradford Multi
- 3. ALUMINIUM, TRIPLE GLAZED WINDOWS IN ANTHRACITE/BLACK. TBC.
- 4. PRECAST CONCRETE SLIMLINE WINDOW CILL & COPING - BUFF COLOUR
- 5. ALUMINIUM RWP & HOPPER - COLOUR TO MATCH WINDOWS.
- 6. ALUMINIUM STANDING SEAM METAL CLADDING SYSTEM - LIGHT GREY TBC

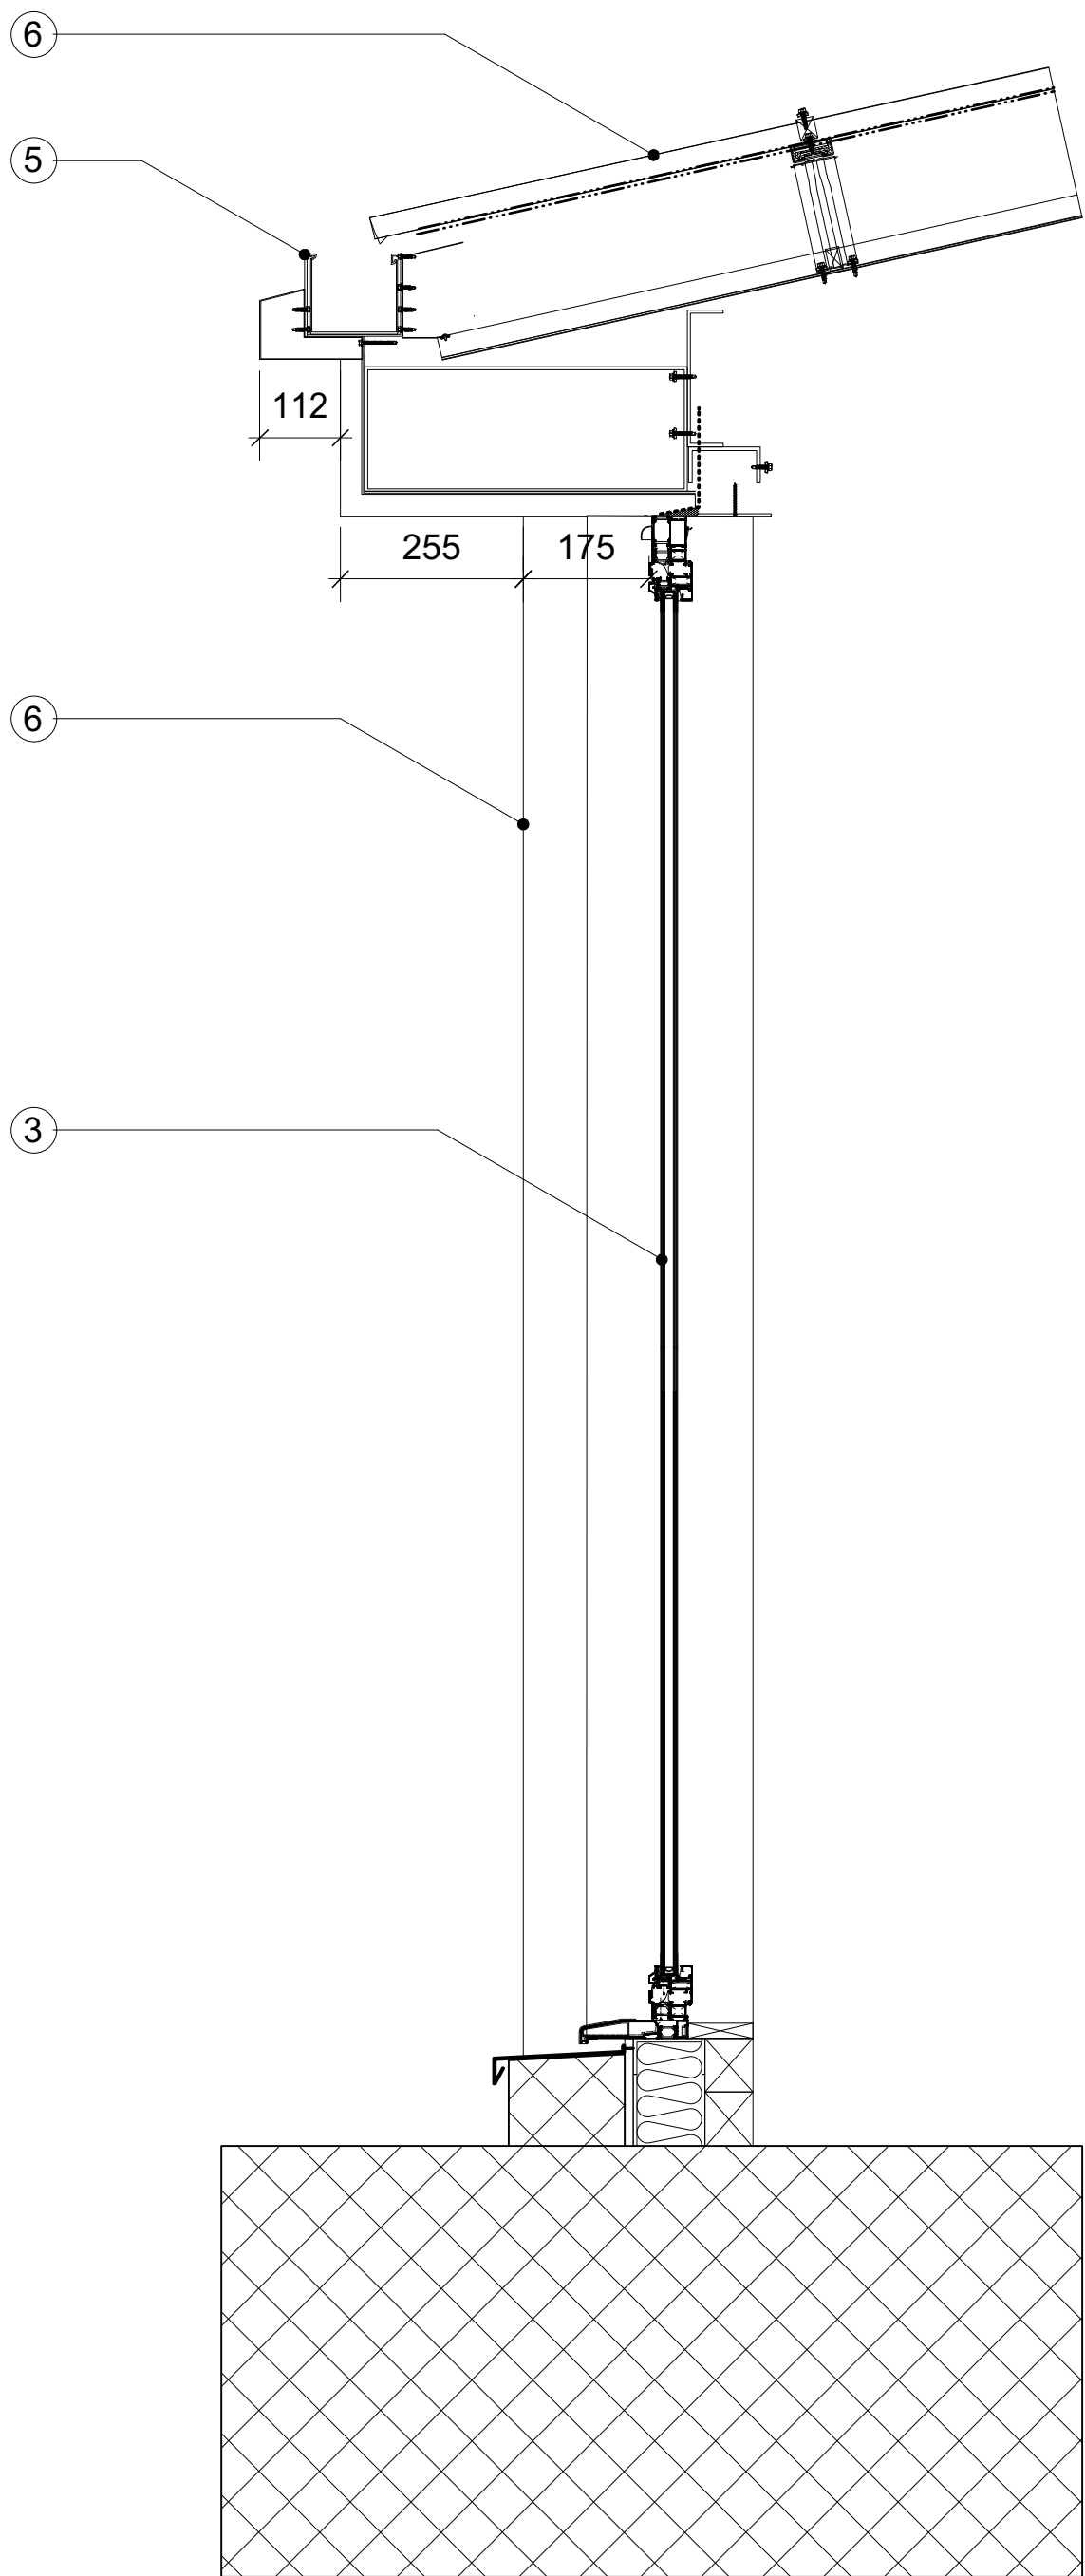

SAMPLE PANEL
1:10@A1

IMPORTANT NOTES:

FOR SAMPLE
PANEL ONLY

DRAFT

CLIENT: HALL & CO	
PROJECT: PROPOSED RESIDENTIAL DEVELOPMENT	
ADDRESS: EVERY STREET, MANCHESTER	
DRAWING TITLE: SAMPLE PANEL	
SCALE: 1:10@A1	DATE: MAY 2023
DRAWING NO: A695_T_2901	

OLLIER SMURTHWAITE ARCHITECTS

40 King Street, Manchester, M2 6BA
T 0161 883 0839
P 0161 883 0839
E mail@olliersmurthwaite.com