





DETAIL 02 PLANT BED/THRESHOLD DETAIL

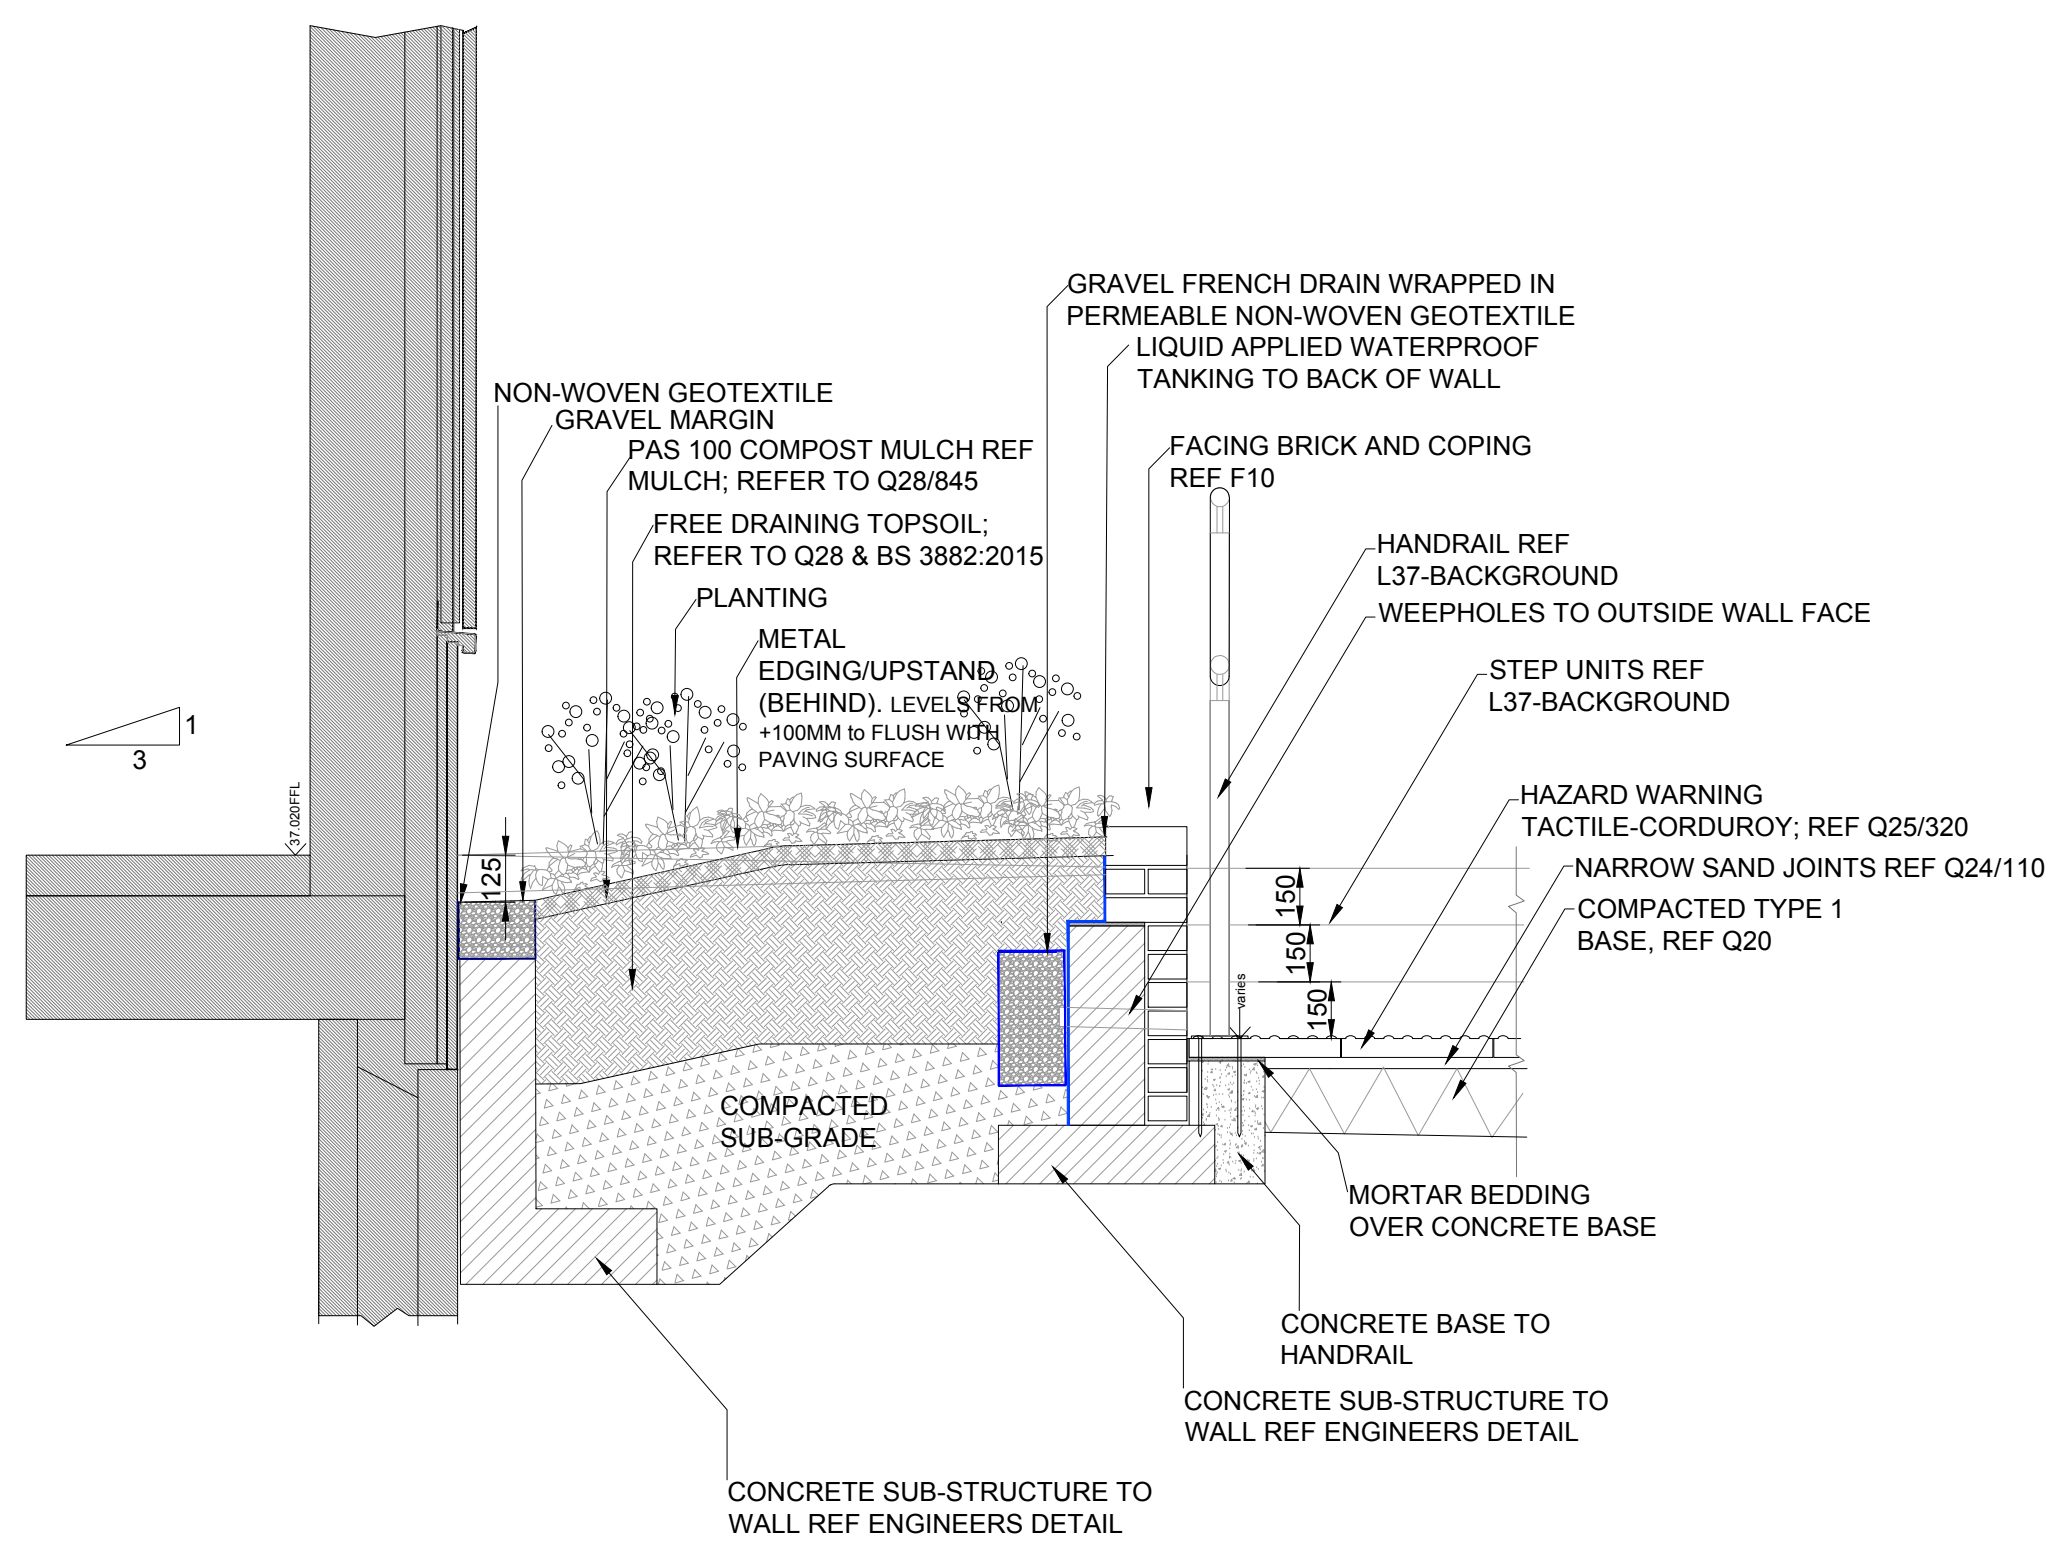

DETAIL 04 RAMPS/PLANTING BED DETAIL

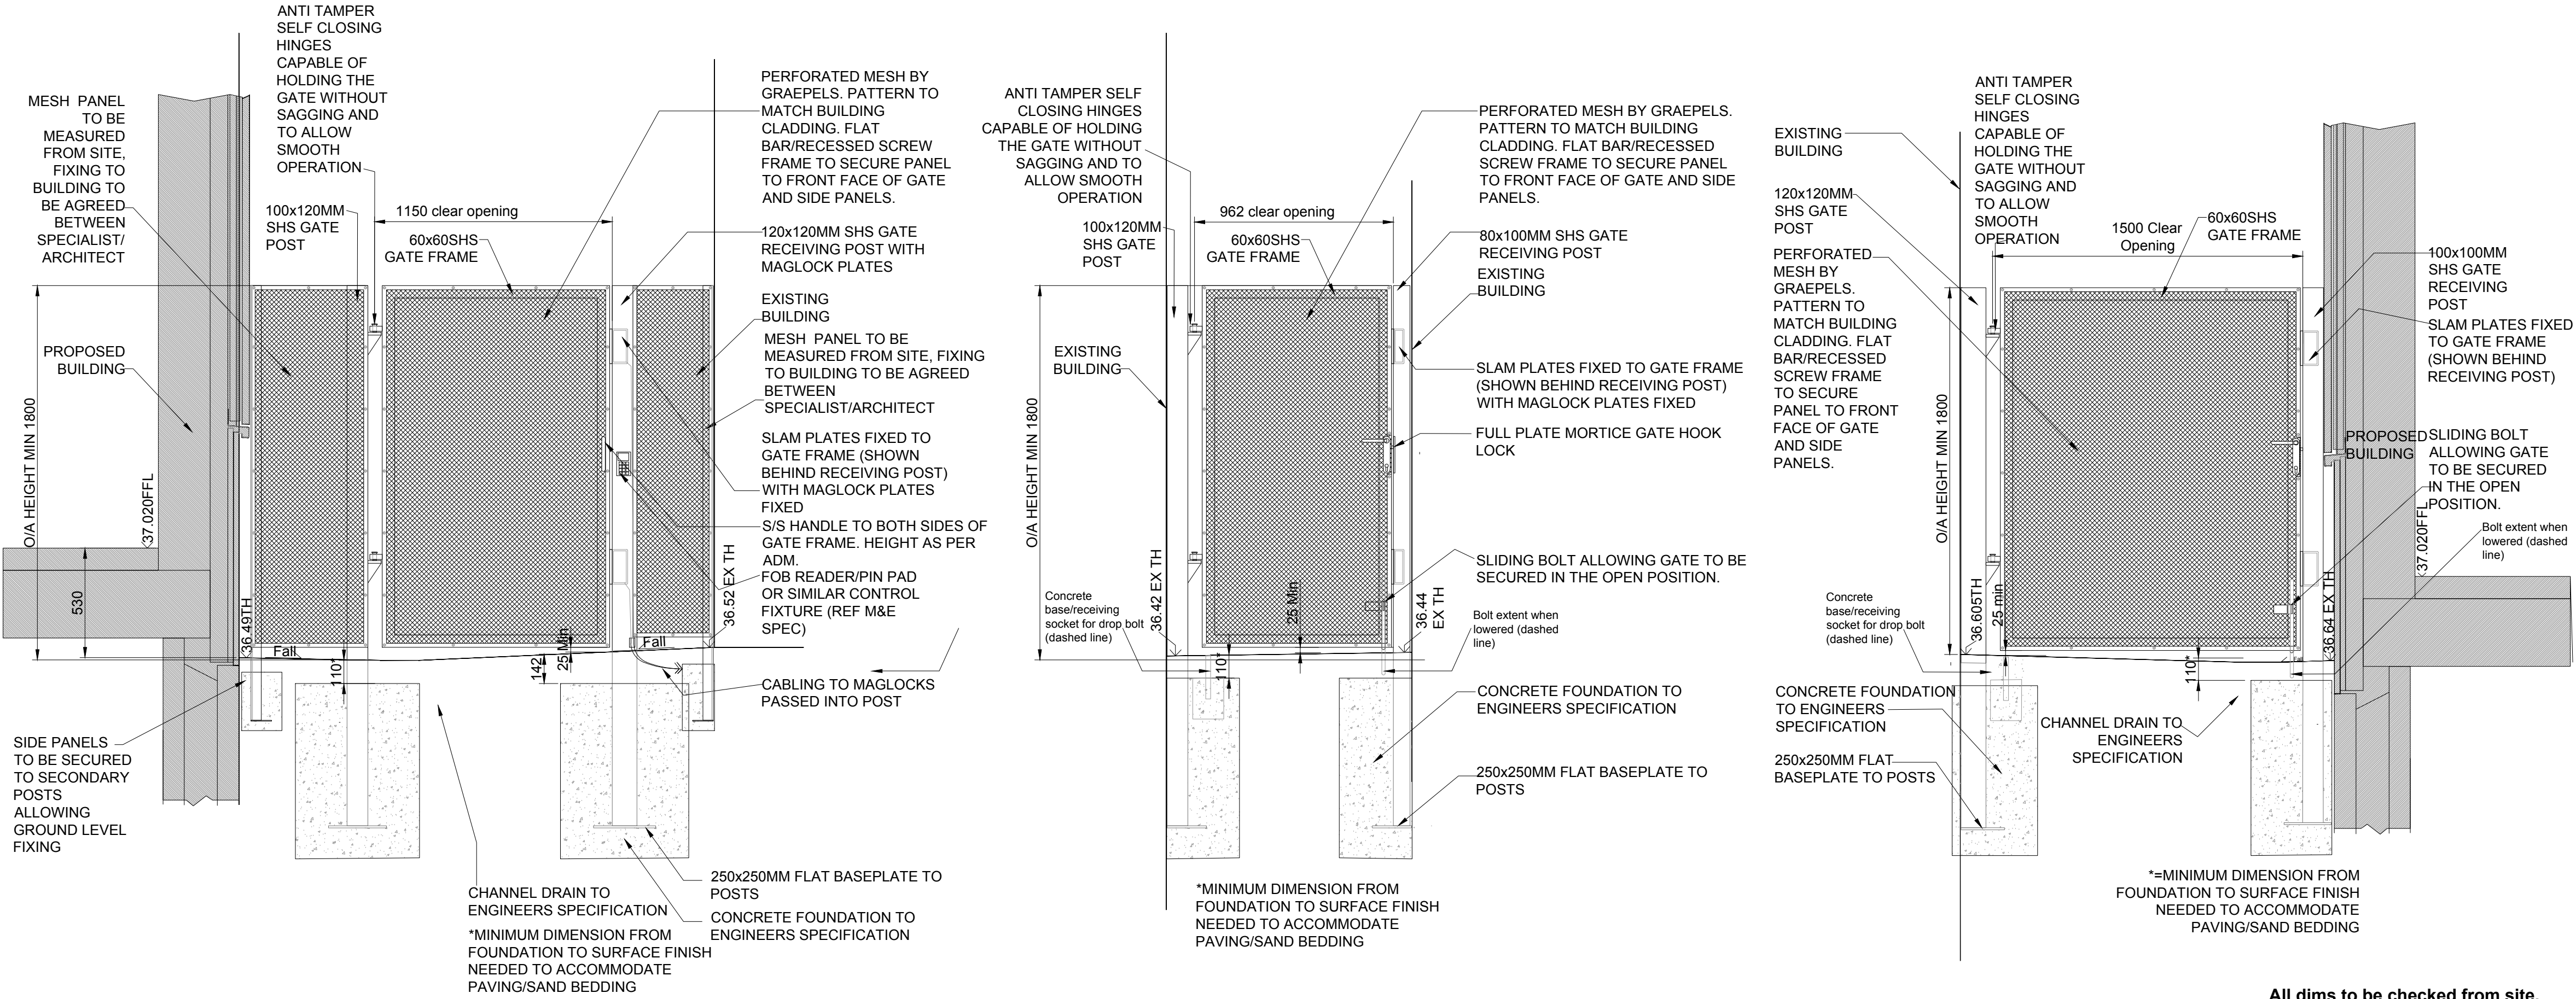


**DETAIL 08B Typical Gate-Service Gate-Single
leaf-Front (outside) elevation-manually operated**

[illegible]

HEALTH, SAFETY & ENVIRONMENTAL INFORMATION:


1. IT IS ASSUMED THAT ALL WORKS ON THIS DRAWING WILL BE CARRIED OUT BY A COMPETENT CONTRACTOR AND, WHERE APPROPRIATE, WORKING TO AN APPROVED METHOD STATEMENT.
2. THIS DRAWING IS TO BE READ IN CONJUNCTION WITH ALL OTHER HAZARDS / RISKS WHICH HAVE BEEN IDENTIFIED AND RECORDED WITHIN THE PRE-CONSTRUCTION INFORMATION PACK AND / OR THE CONSTRUCTION PHASE H&S PLAN.
3. IN ADDITION TO THE HAZARDS / RISKS NORMALLY ASSOCIATED WITH THE TYPES OF WORK DETAILED ON THIS DRAWING, NOTE THE FOLLOWING:

ITEM N°	RISK REGISTER DETAILS
---------	-----------------------

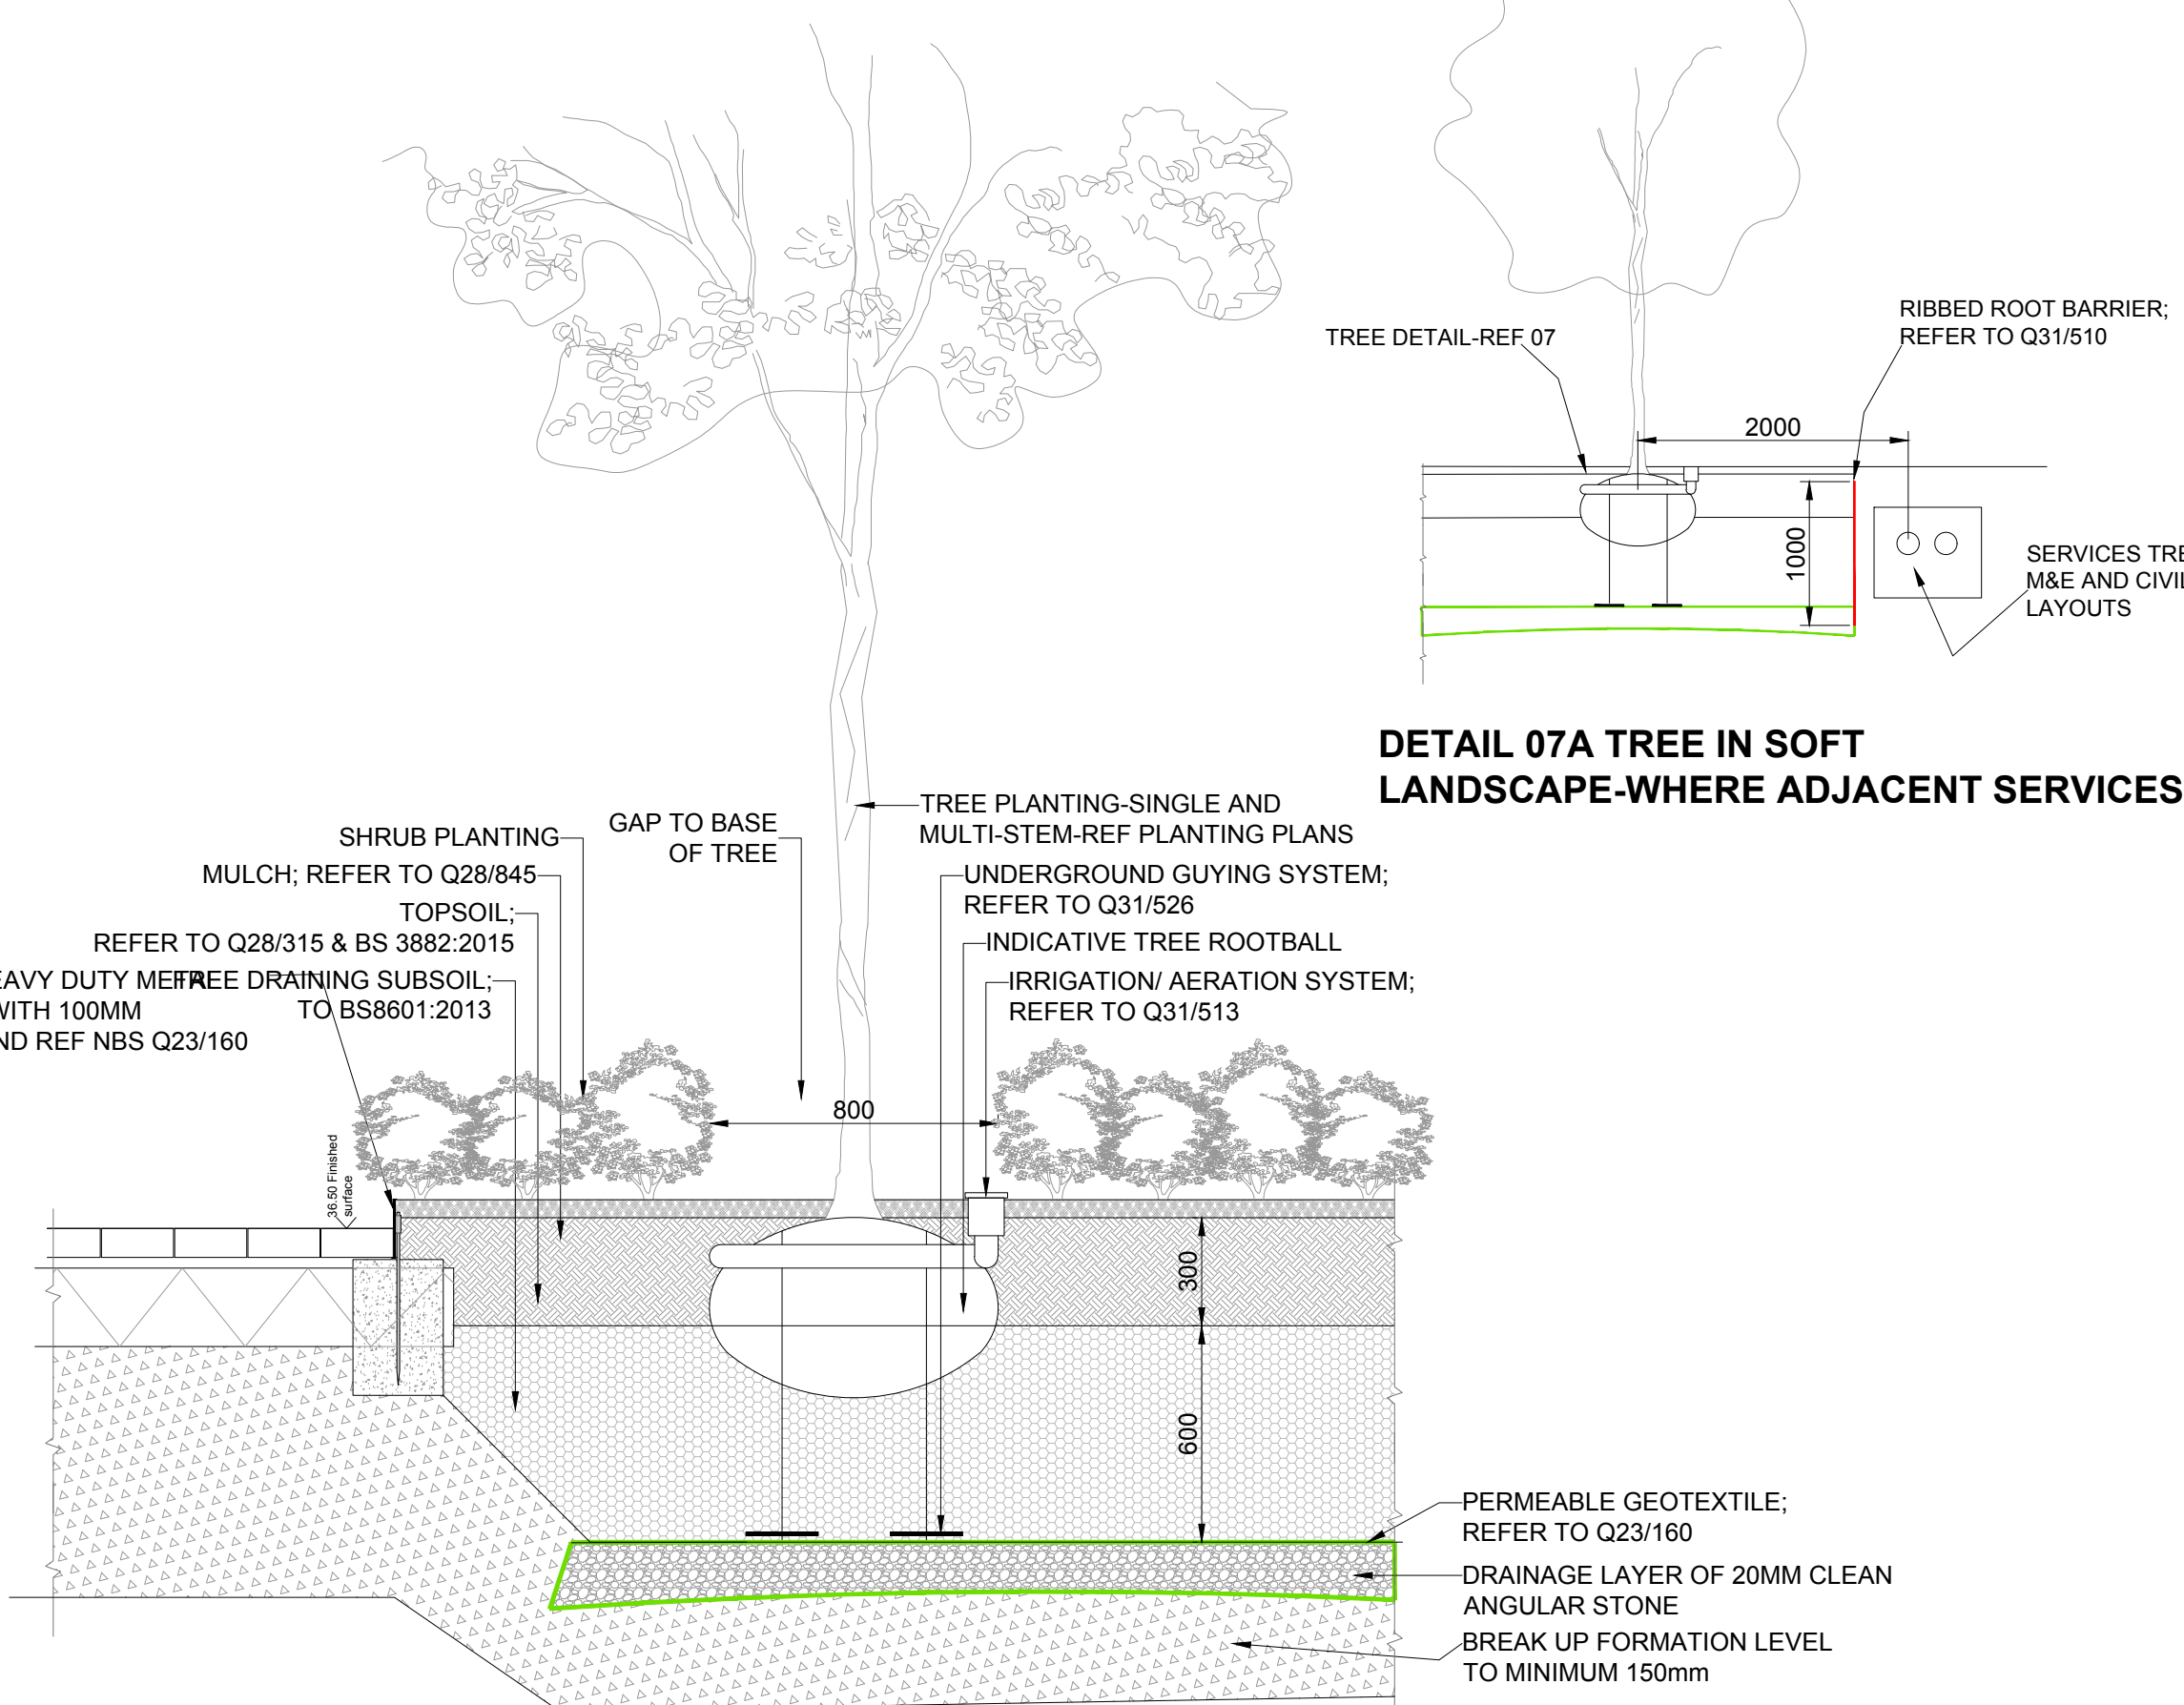


**DETAIL 07A TREE IN SOFT
LANDSCAPE-WHERE ADJACENT SERVICES**


DETAIL 05 TREE IN SOFT LANDSCAPE/RAISED KERB

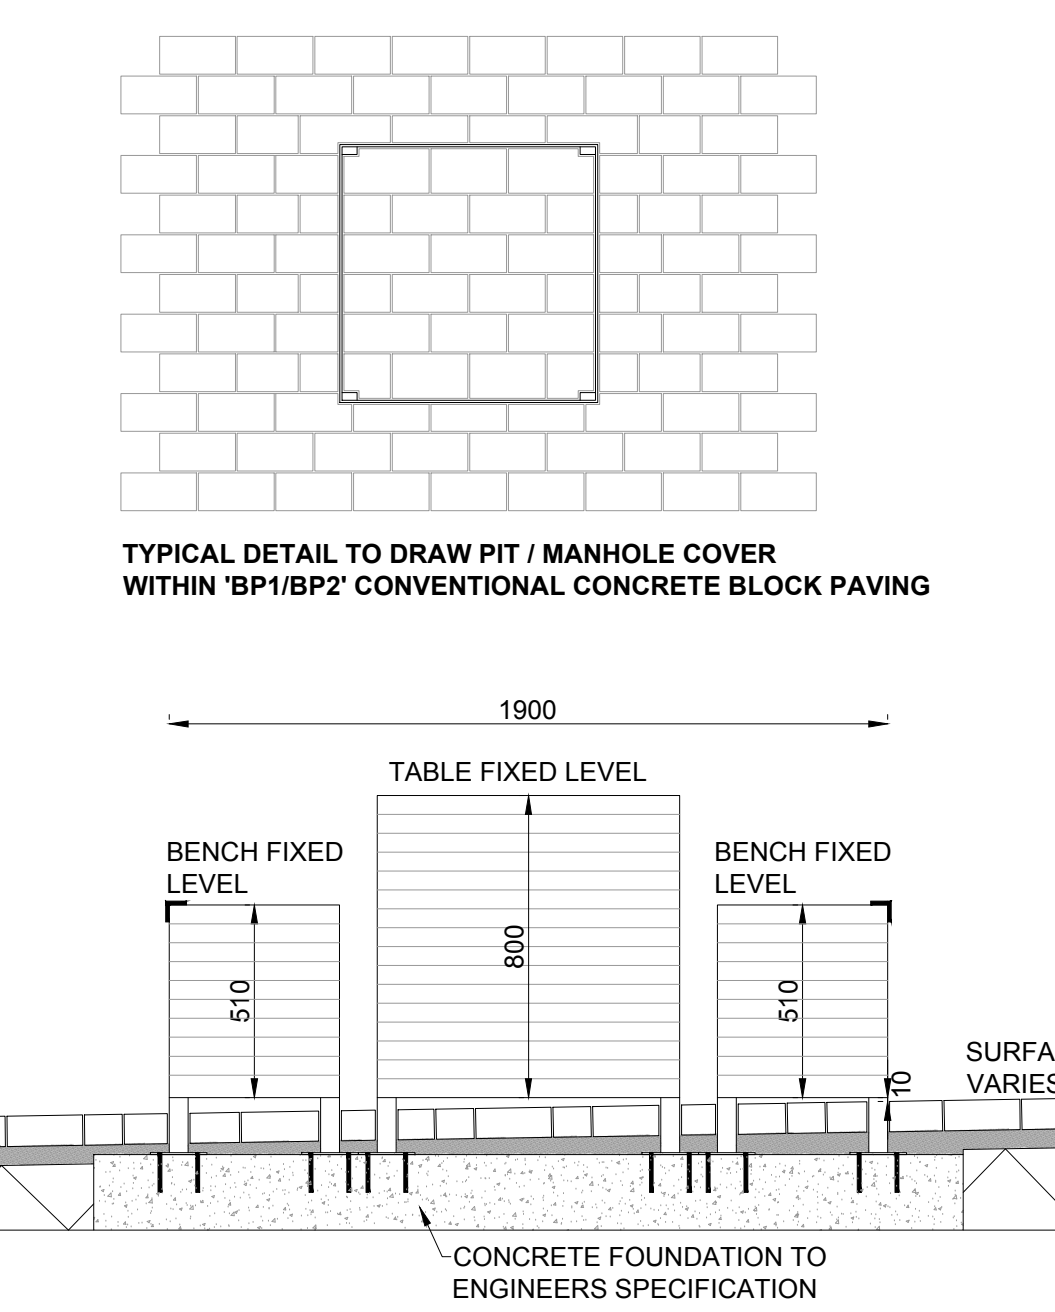


DETAIL 07 TYPICAL BALUSTRADE DETAIL

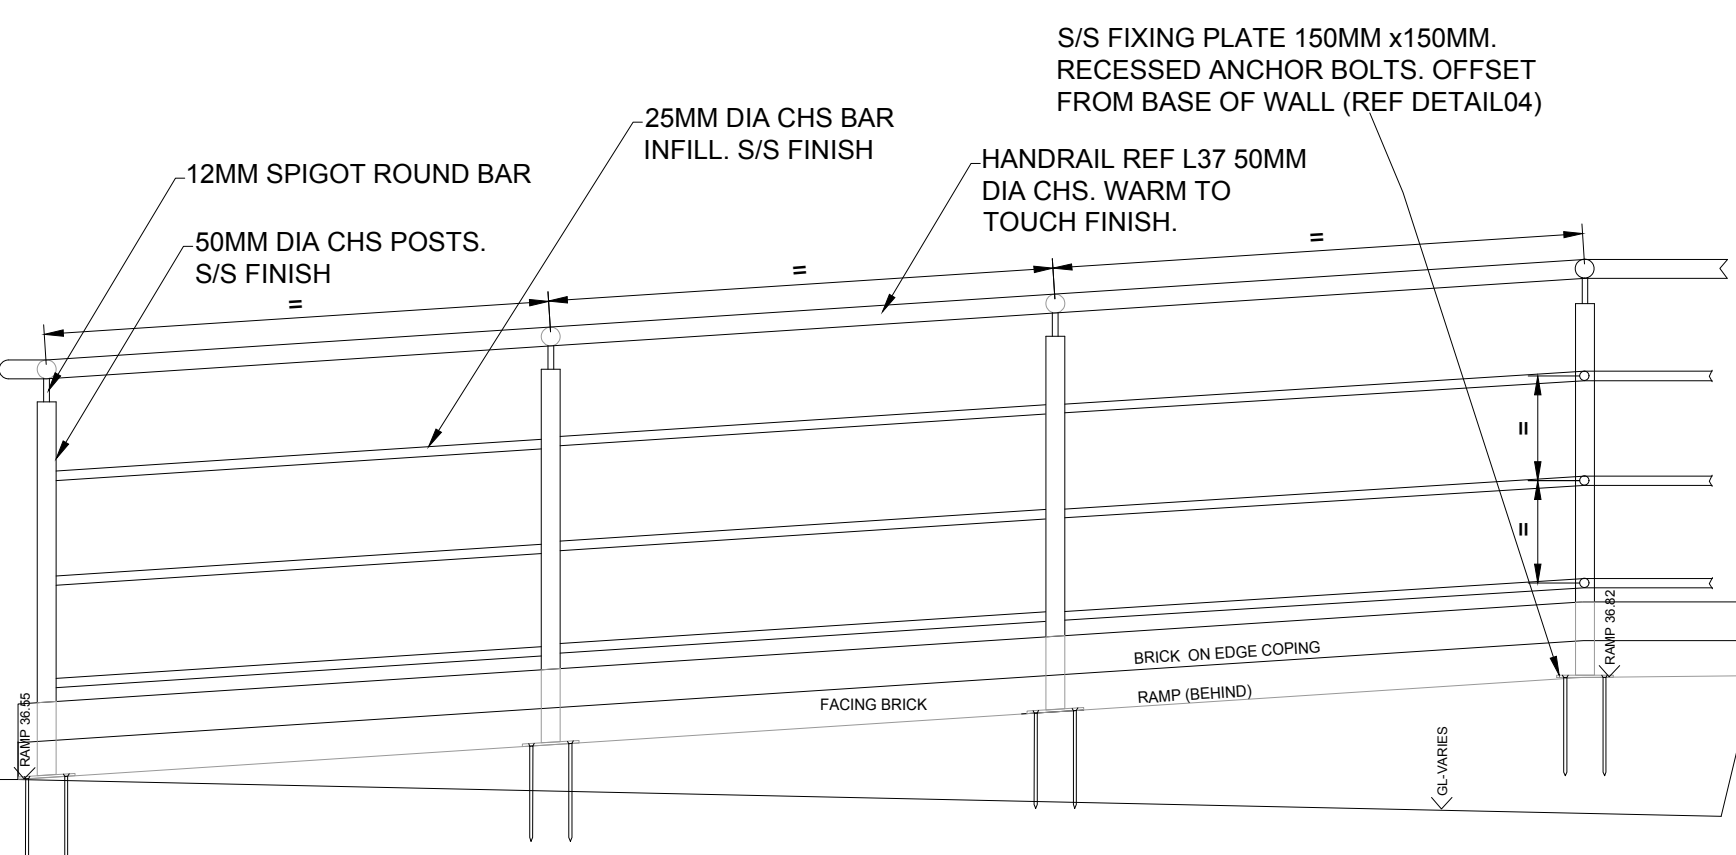


DETAIL 07 TYPICAL BALUSTRADE DETAIL

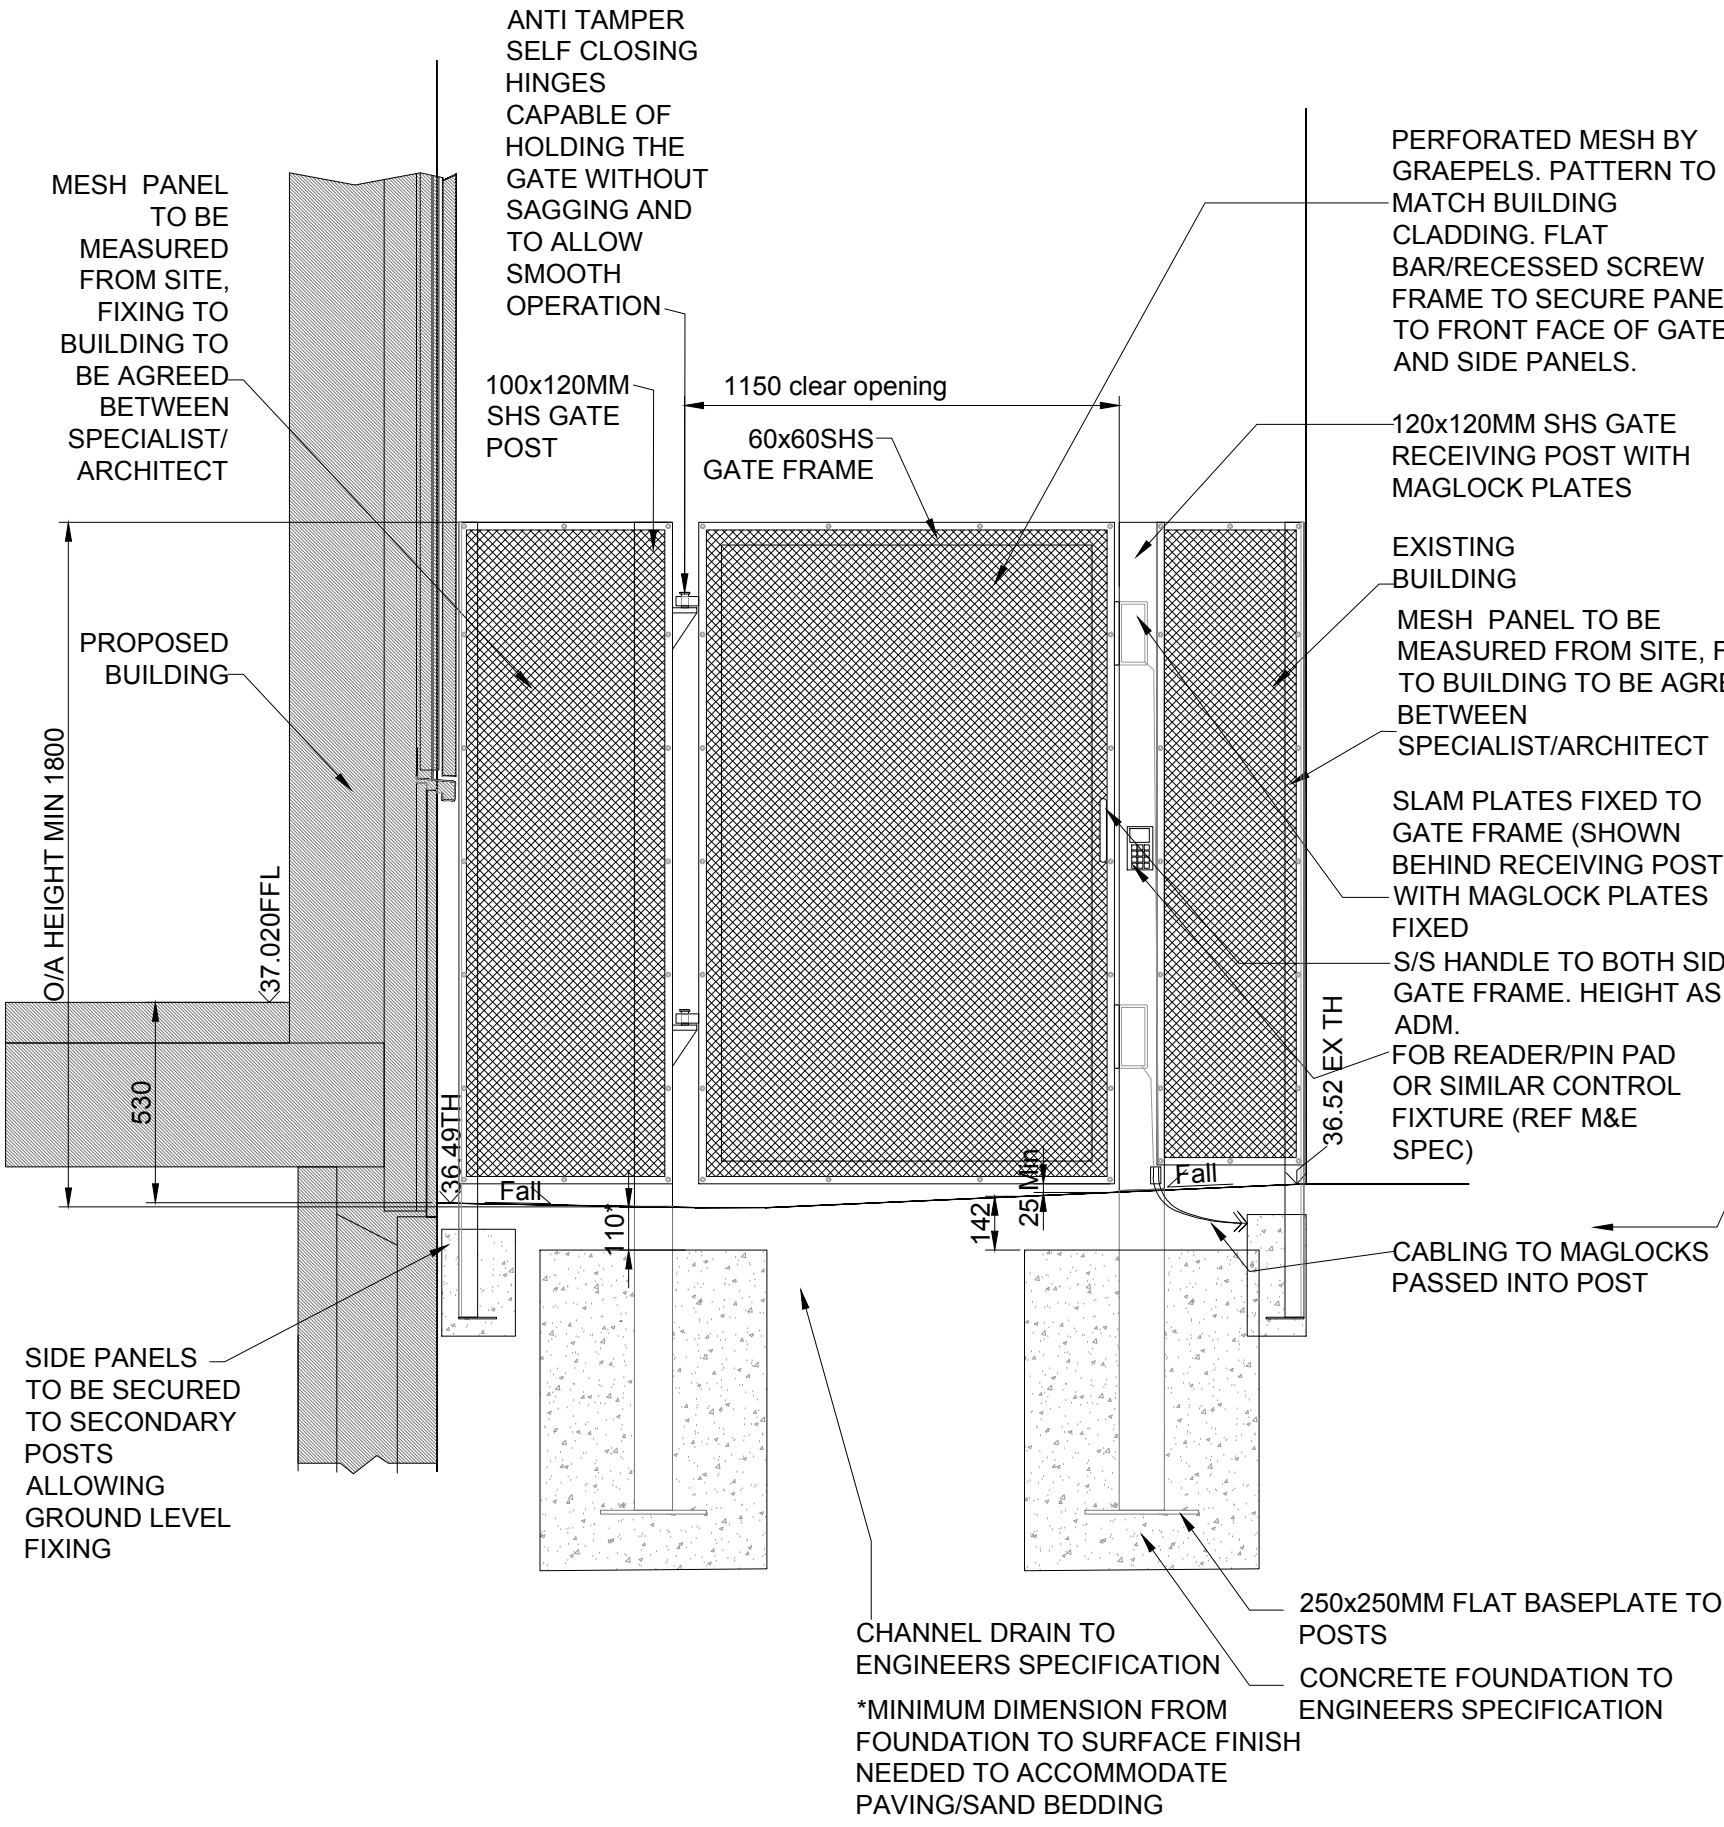

**DETAIL 08 Typical Gate-Single leaf-maglock
operated-Front (outside) elevation**

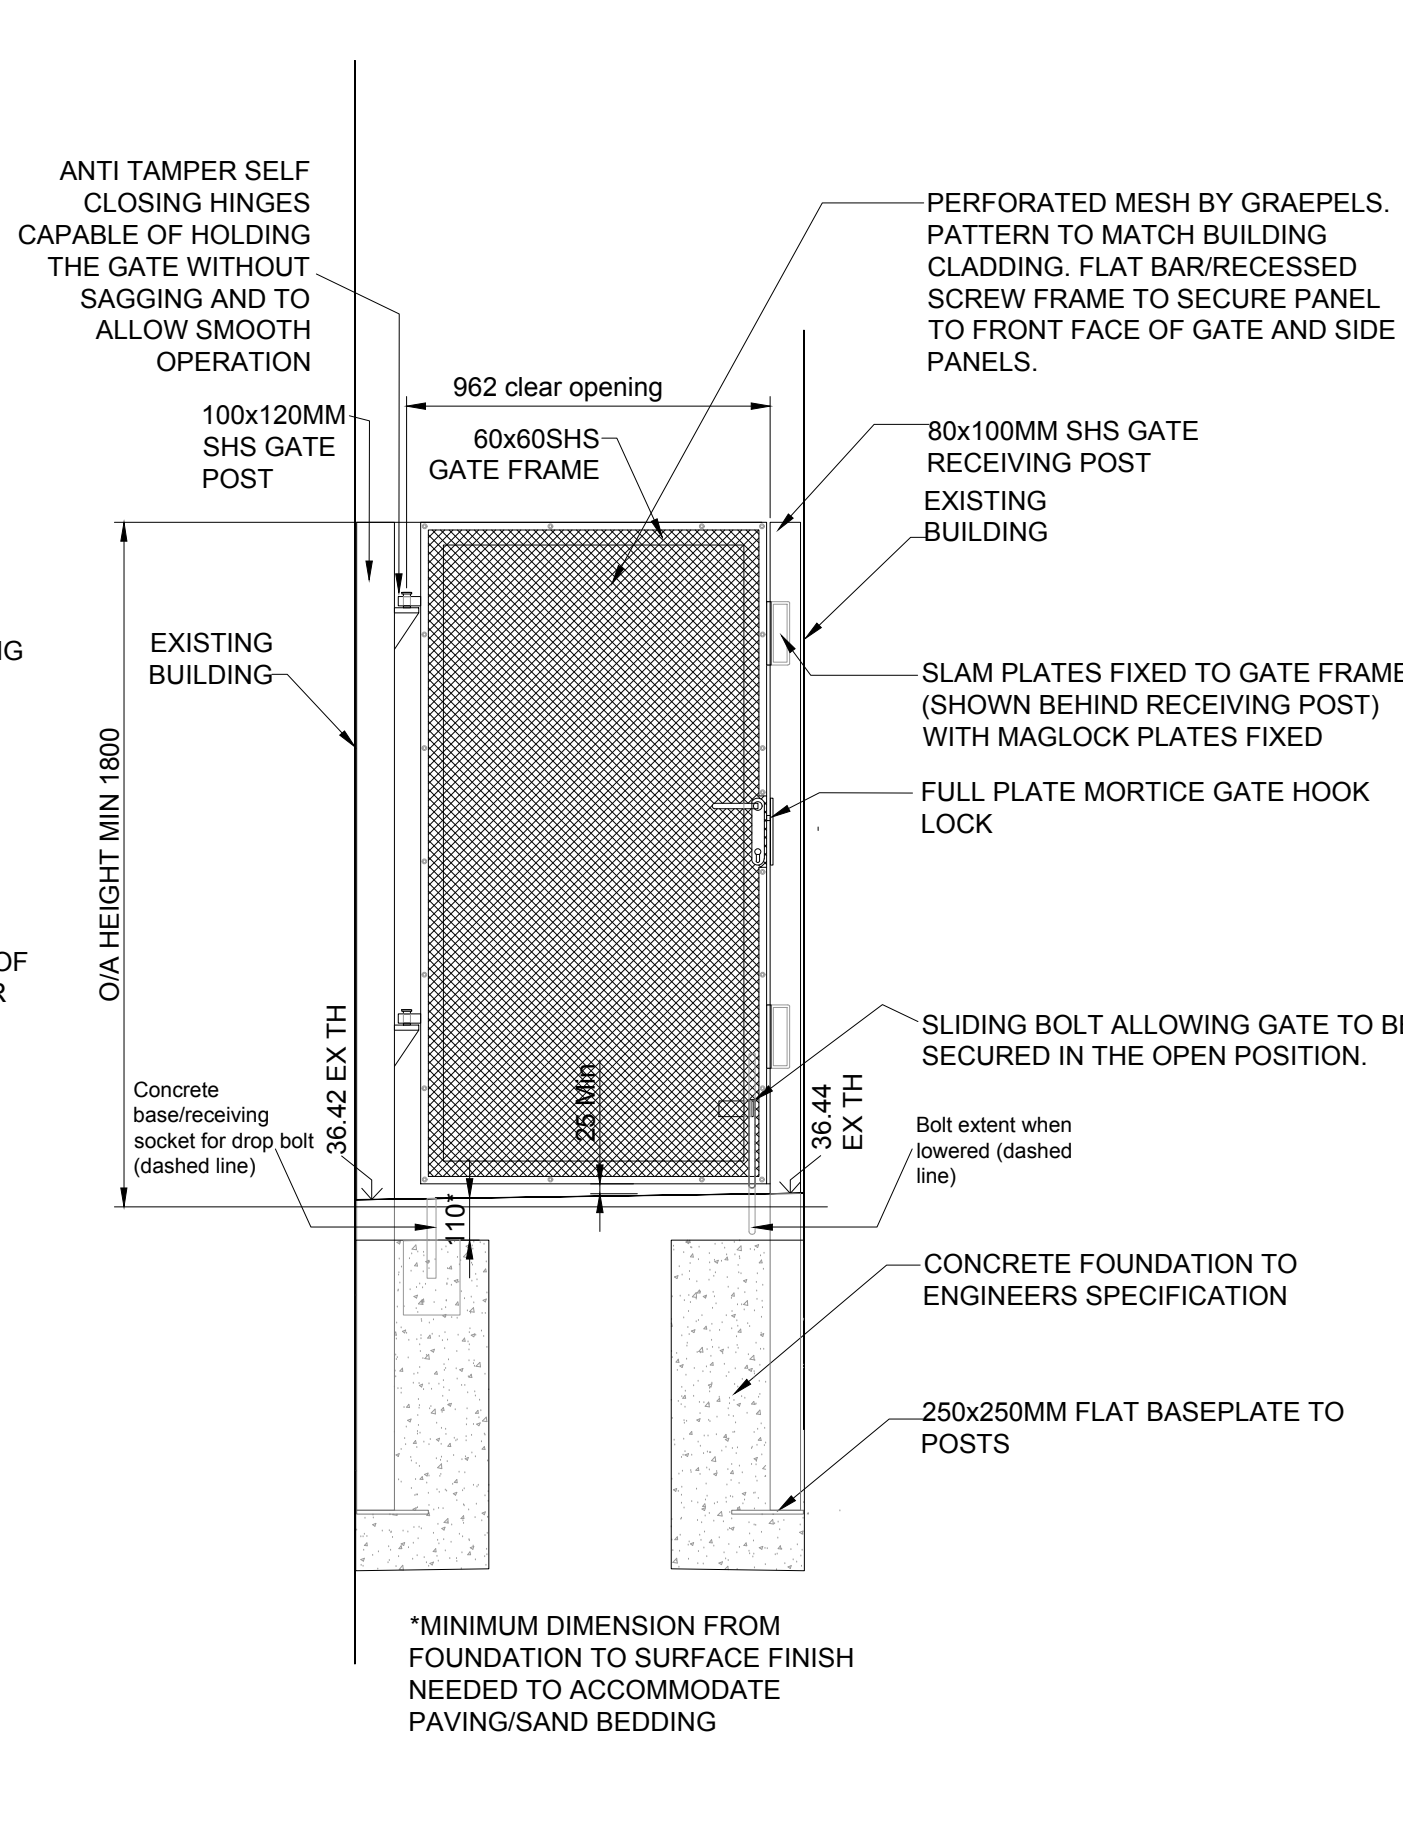

DETAIL 08A Typical Gate-Single leaf-Front (outside)
elevation: To end of Ginnel-manual operation

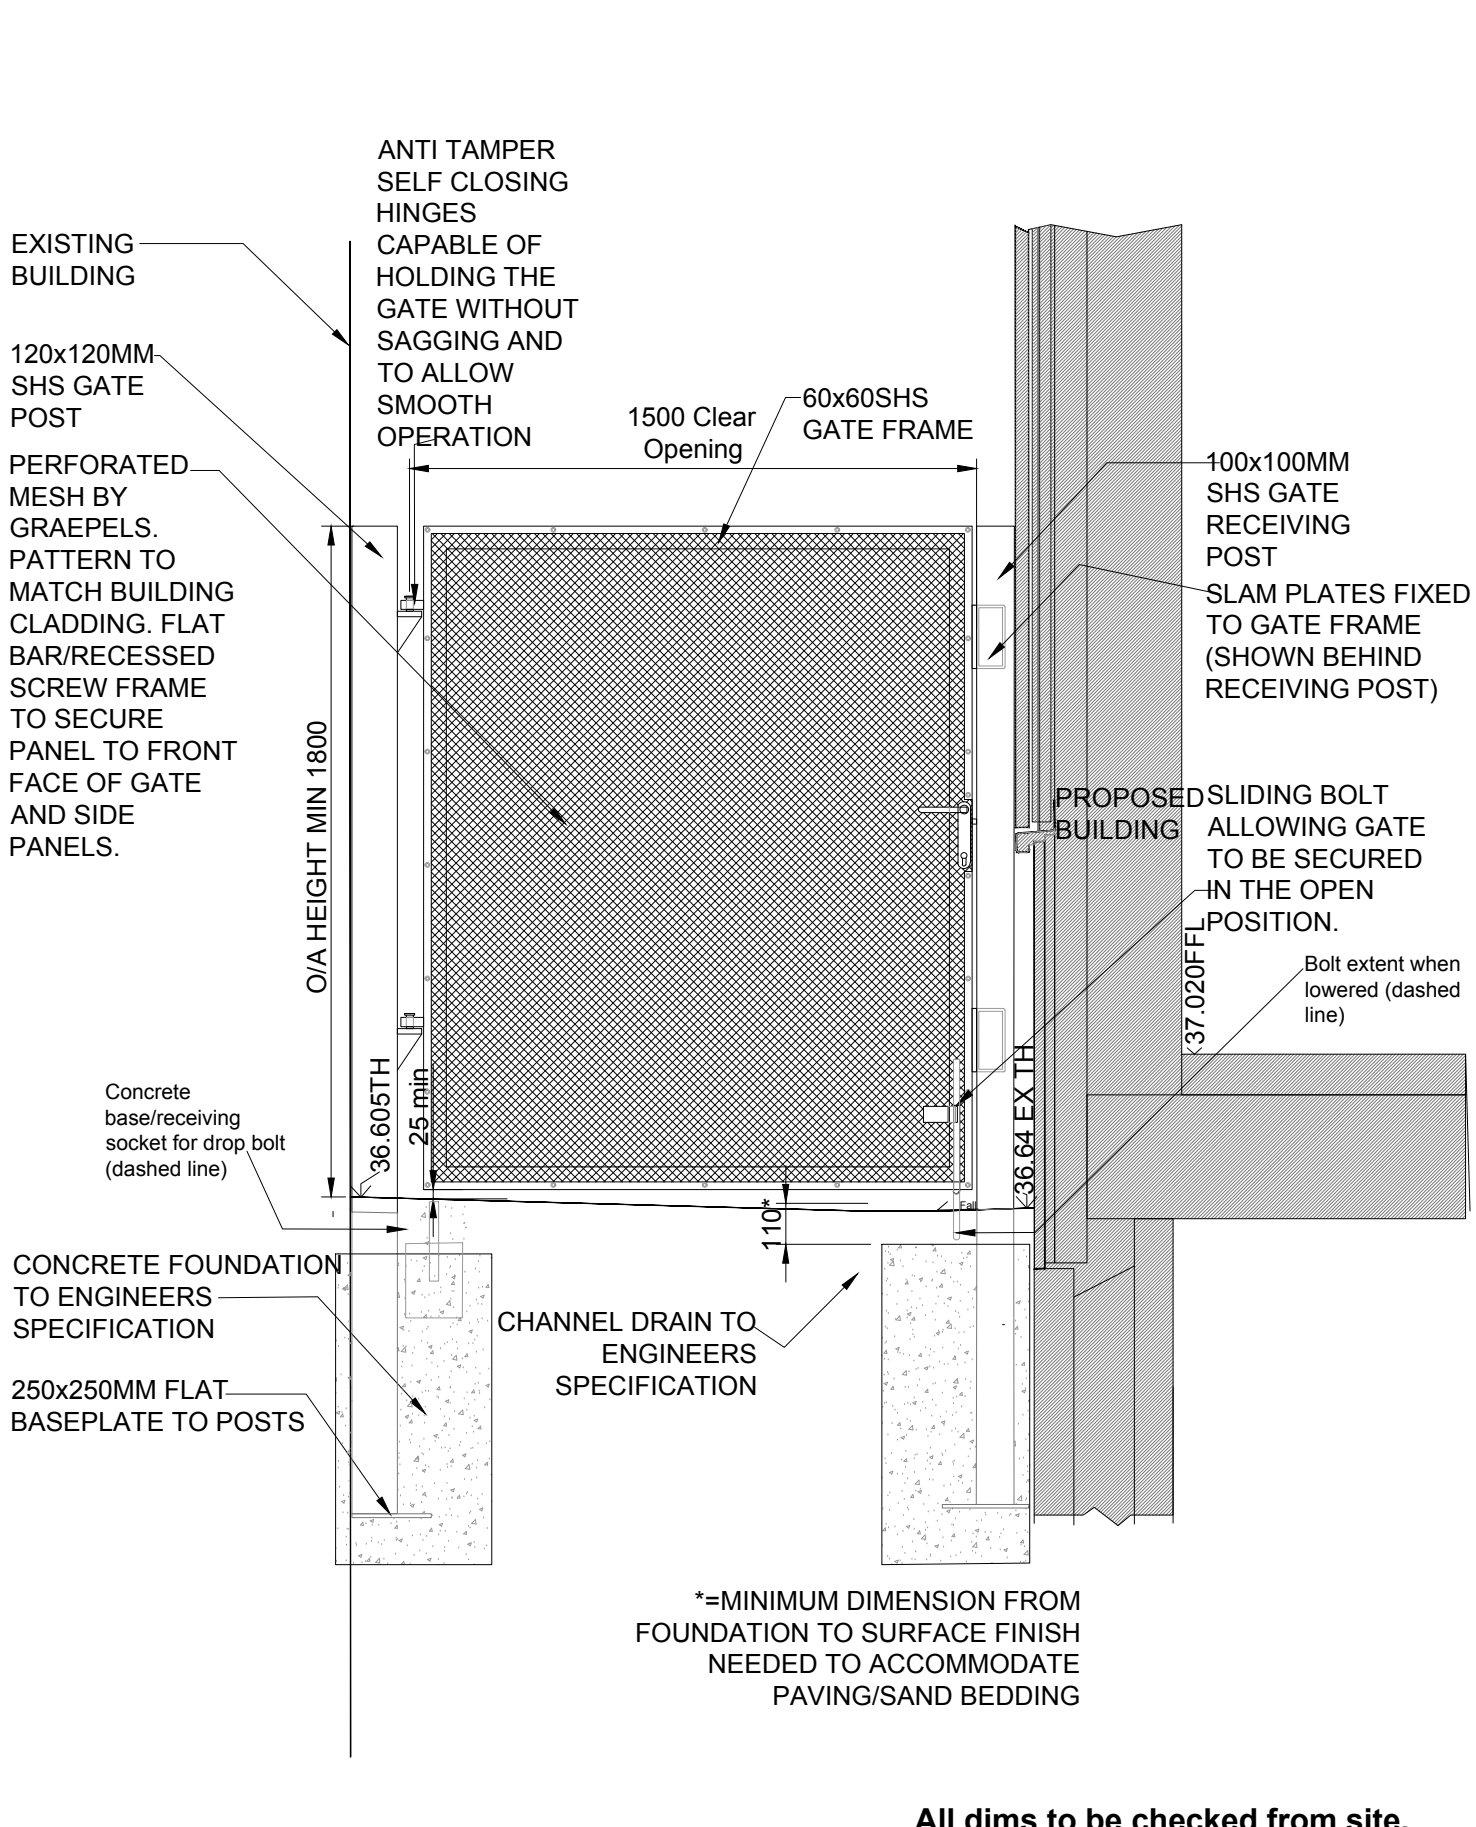

**DETAIL 08B Typical Gate-Service Gate-Single
leaf-Front (outside) elevation-manually operated**

**All dims to be checked from site,
working drawings to be provided
for comment**