



Please note:

The contents of this drawing are based on (survey/ existing) information taken on site. Halliday Meecham Architects can accept no responsibility for the accuracy of this information and/or works based upon it. The contractor must check the accuracy of these drawings prior to installation on site and notify Halliday Meecham Architects of any discrepancies.

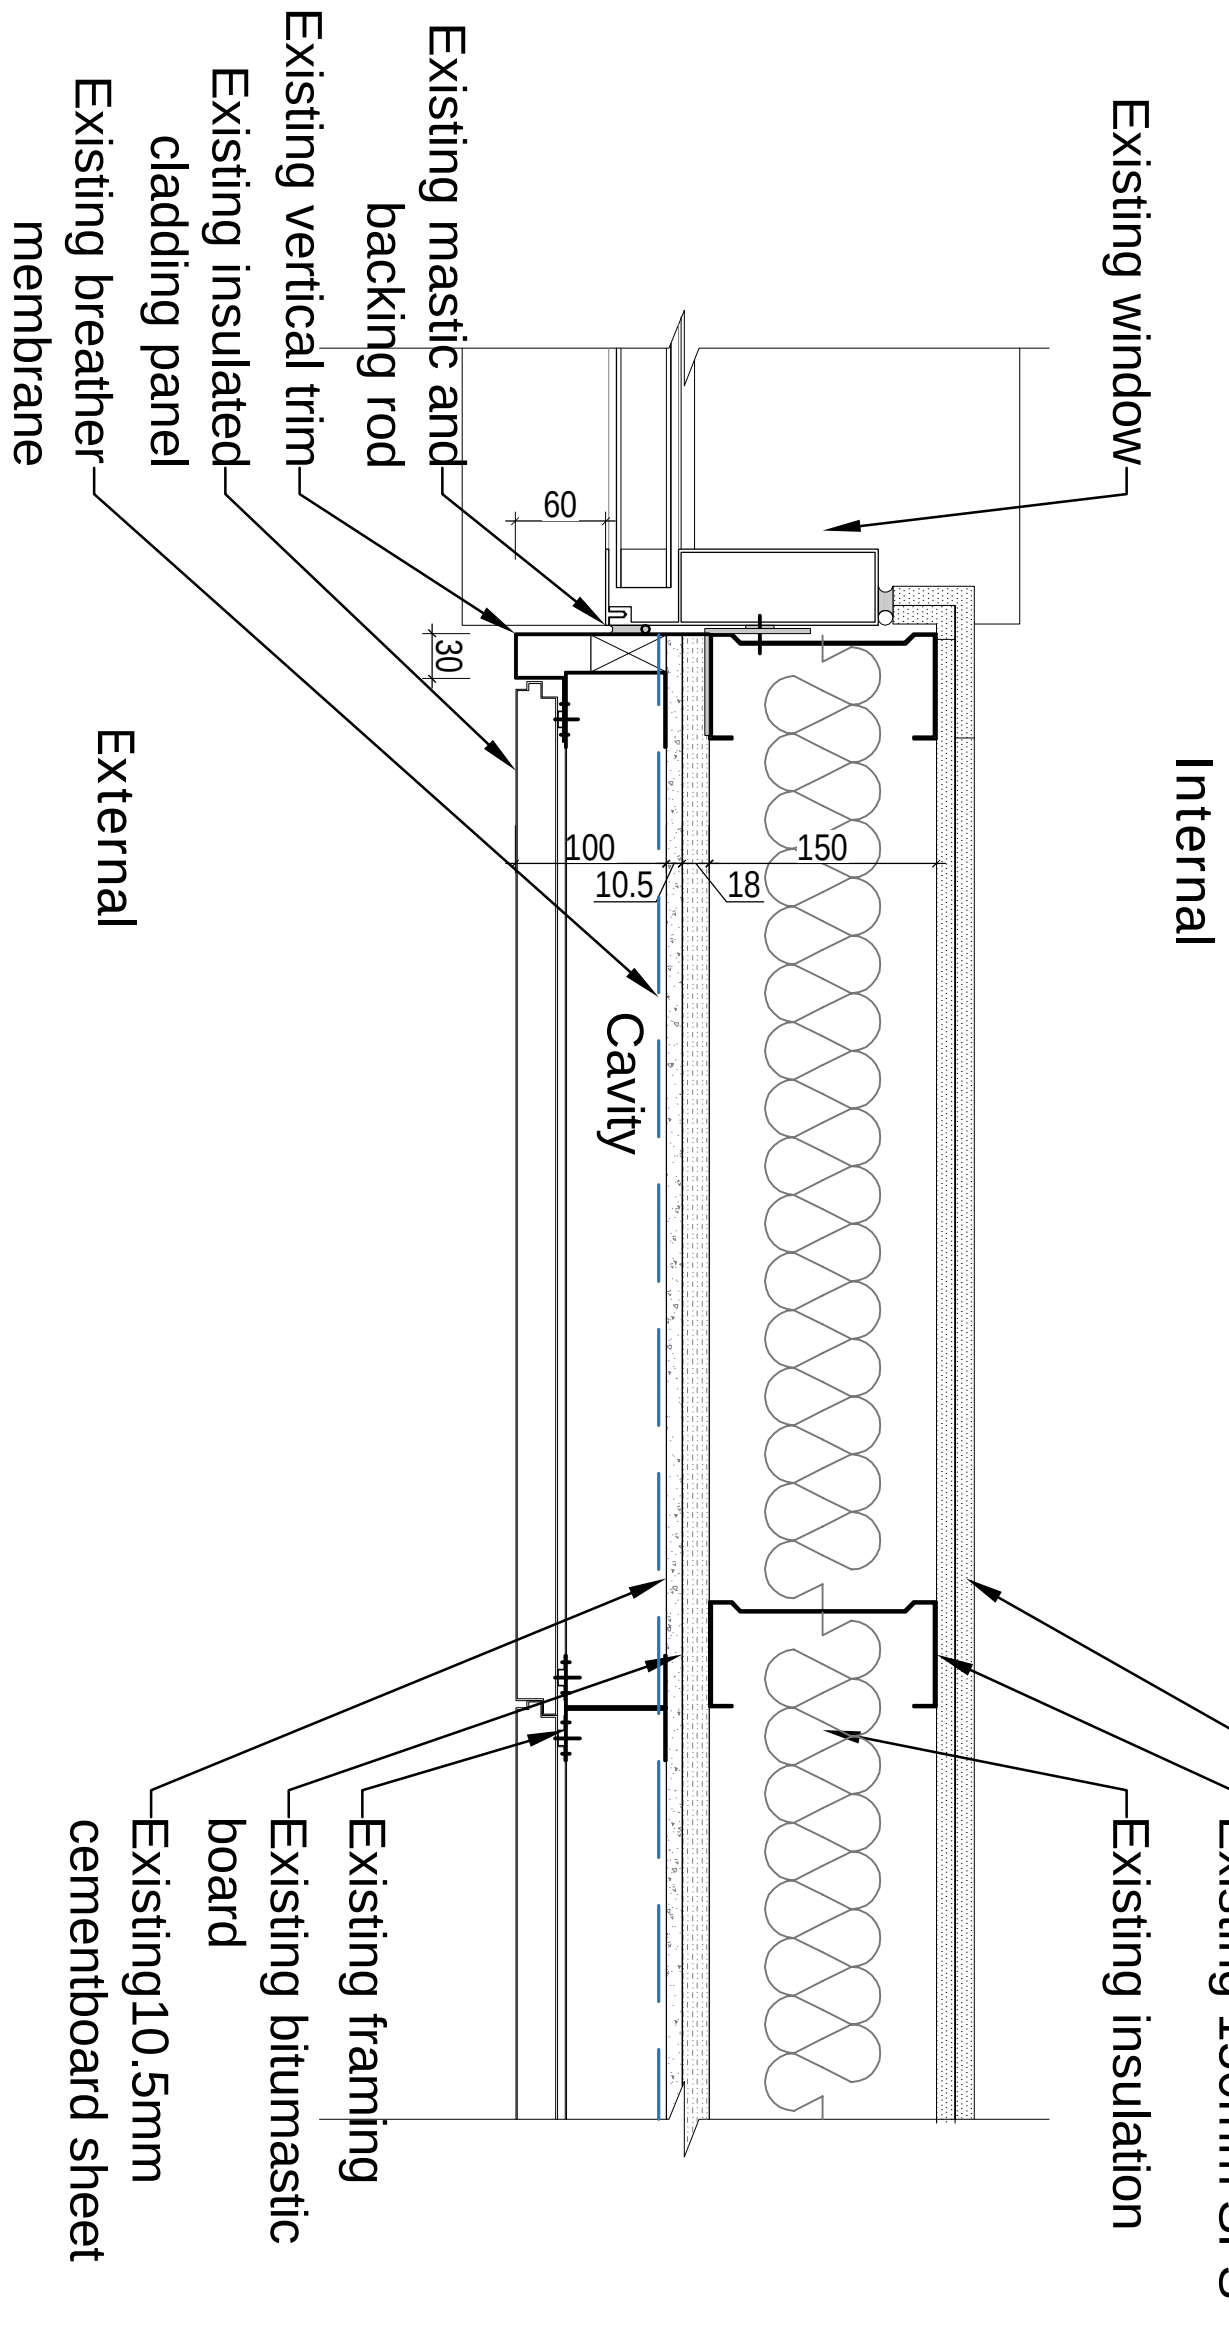

Existing wall Treatment - Cladding at Reveal

1 : 5 @ A1

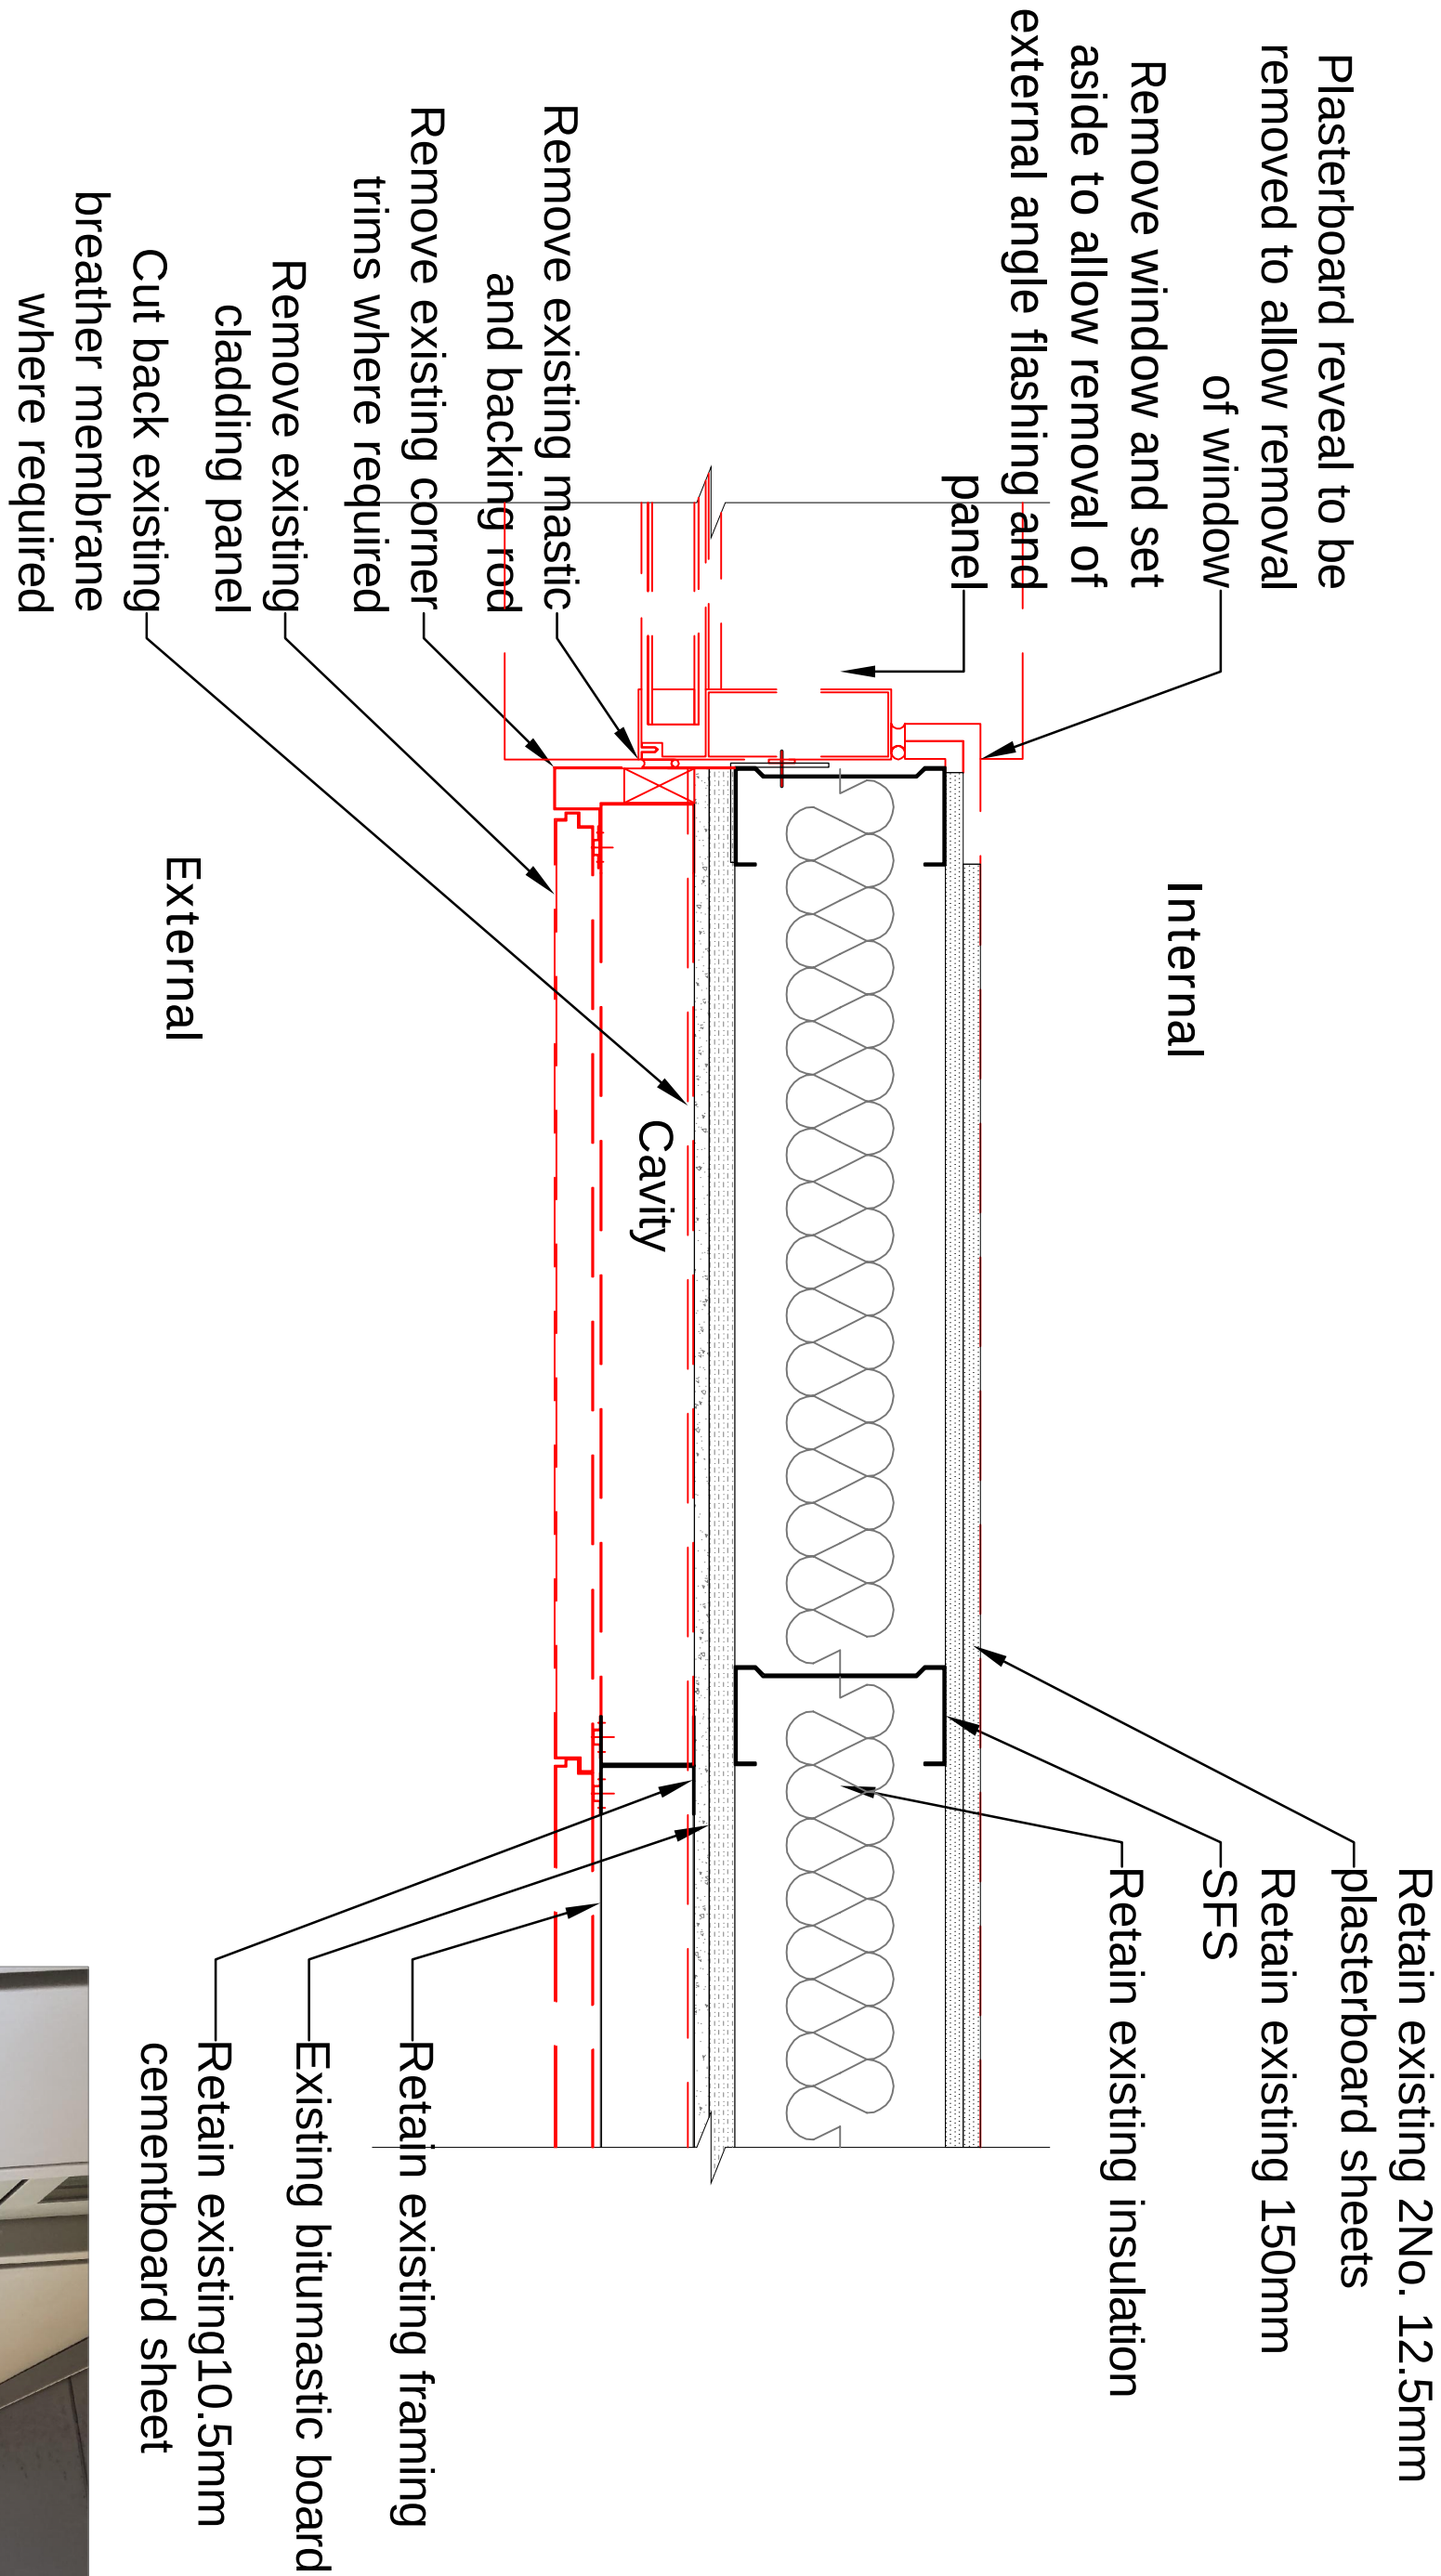


Strip out Treatment - Cladding at Reveal

1 : 5 @ A1




Existing window in cladding

d

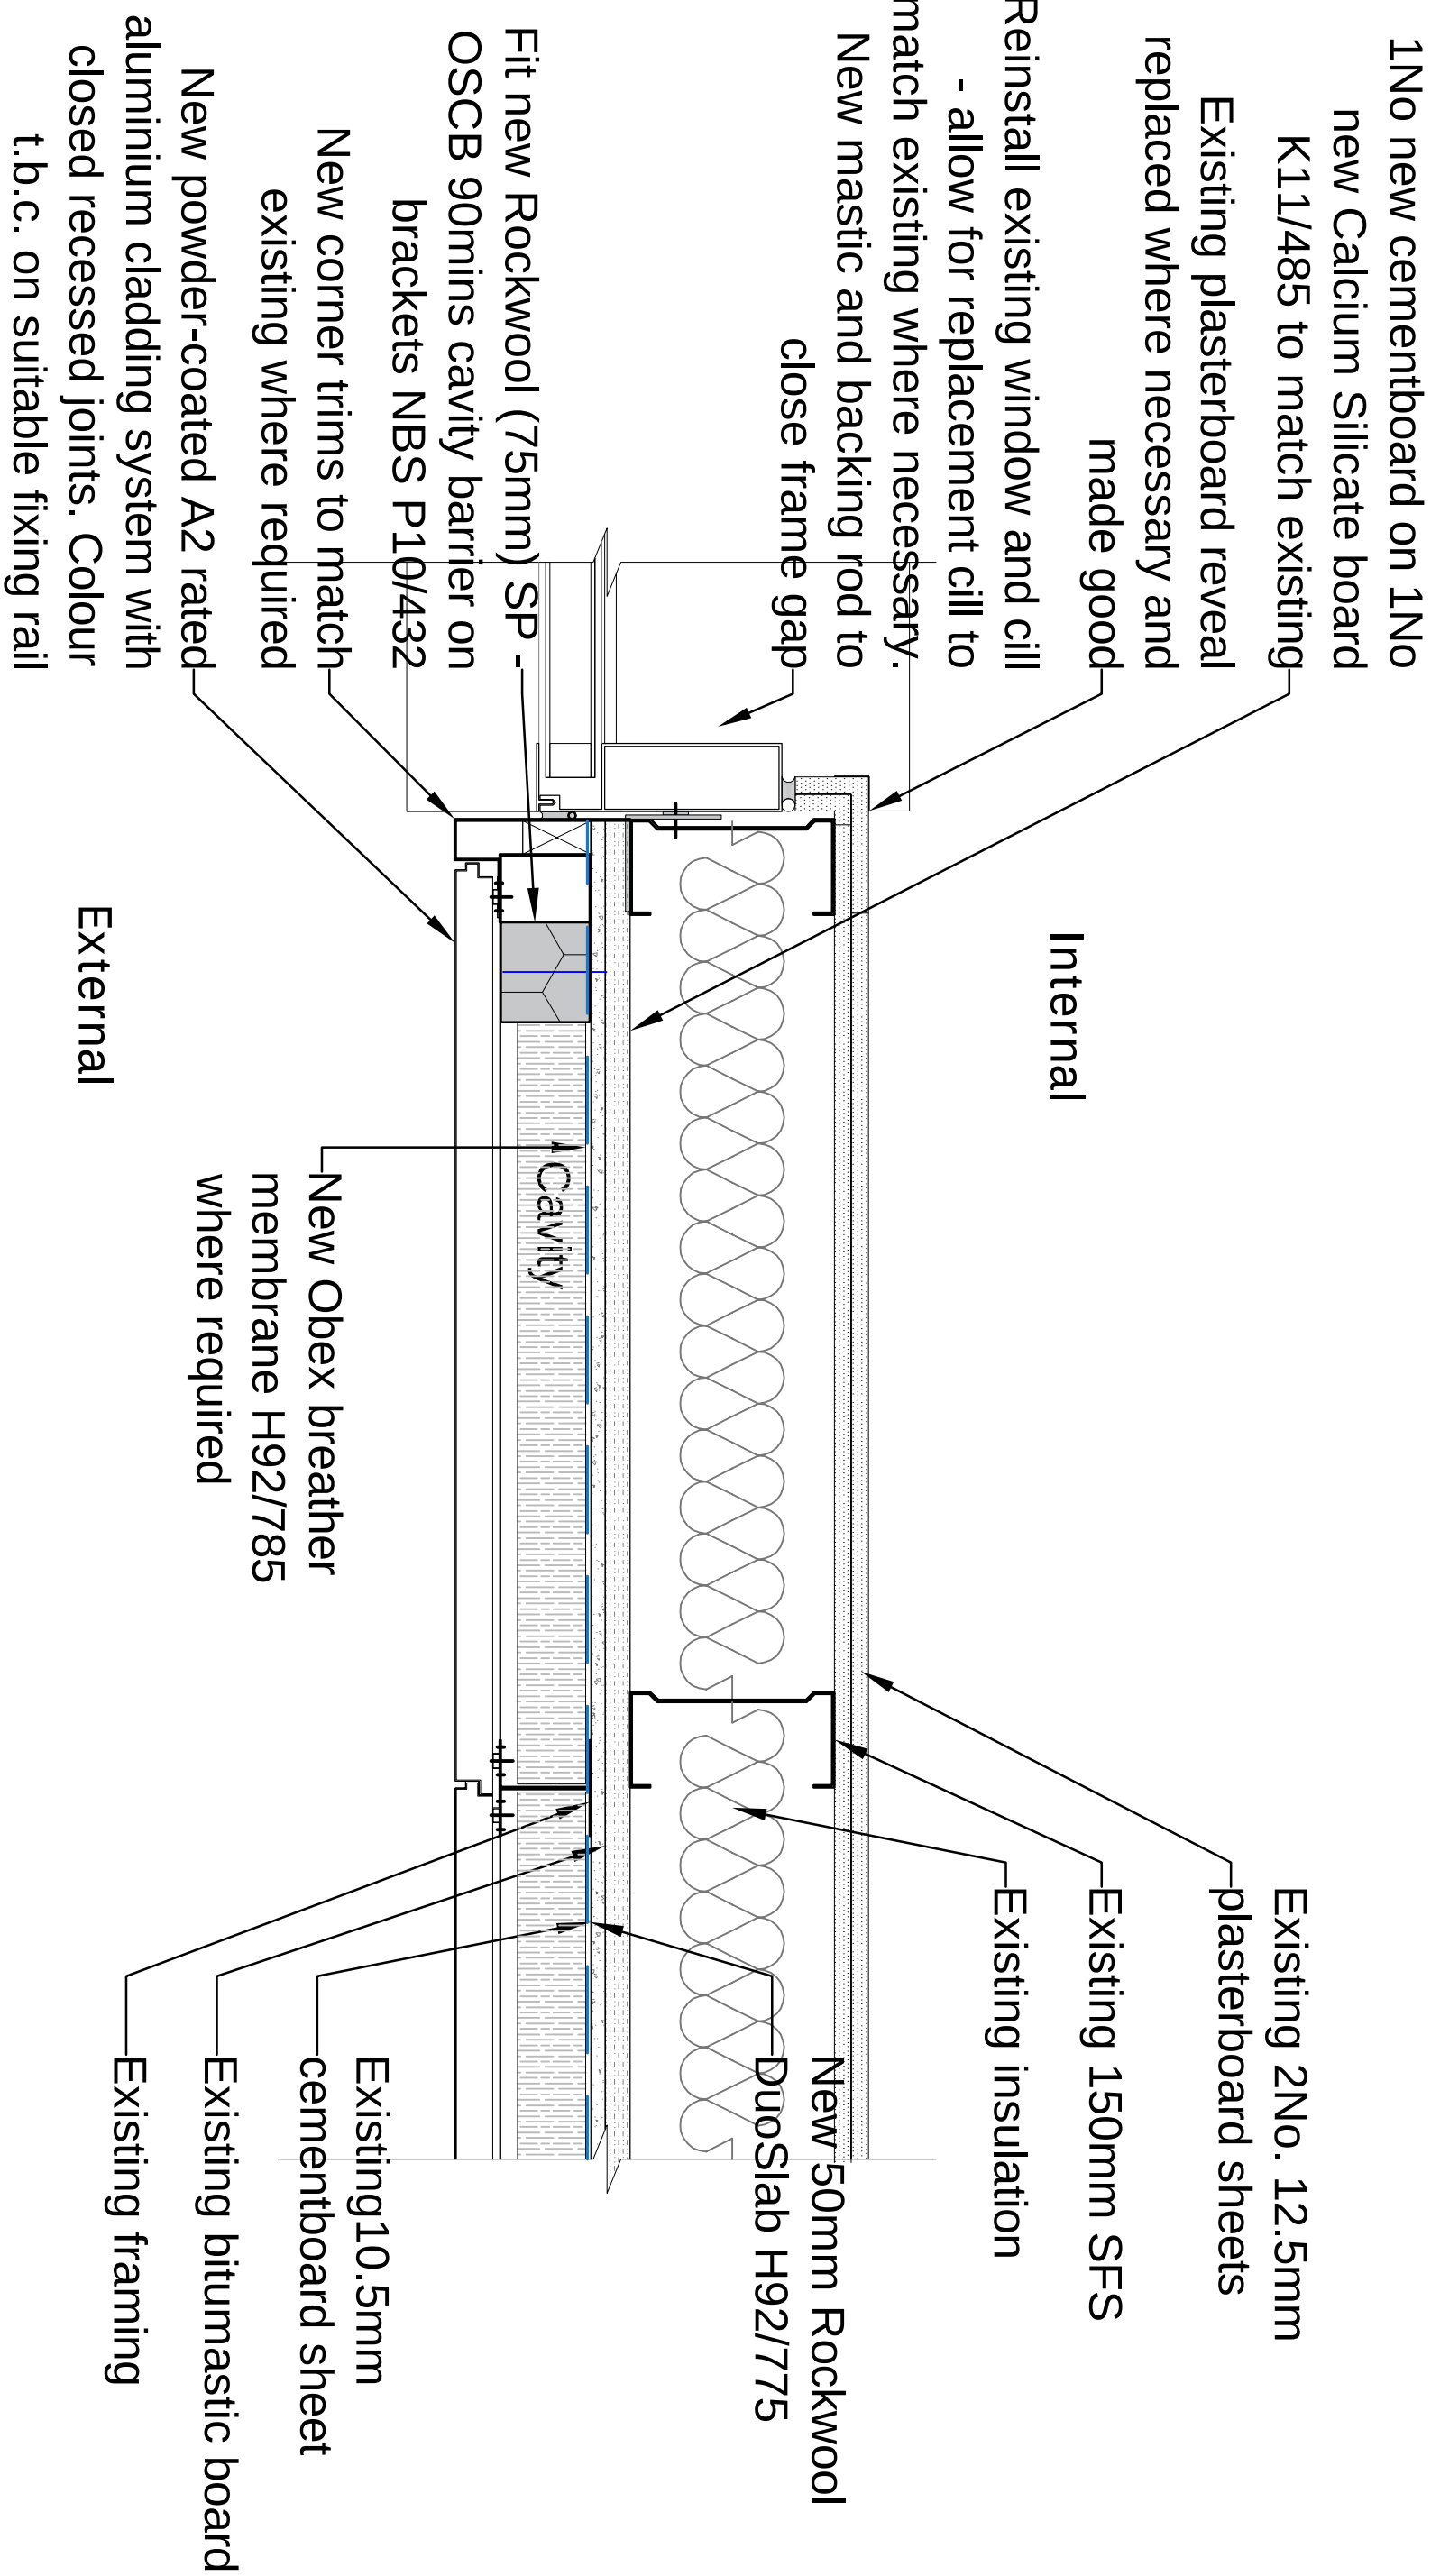

Proposed Wall Treatment - Cladding at Reveal


1 : 5 @ A1

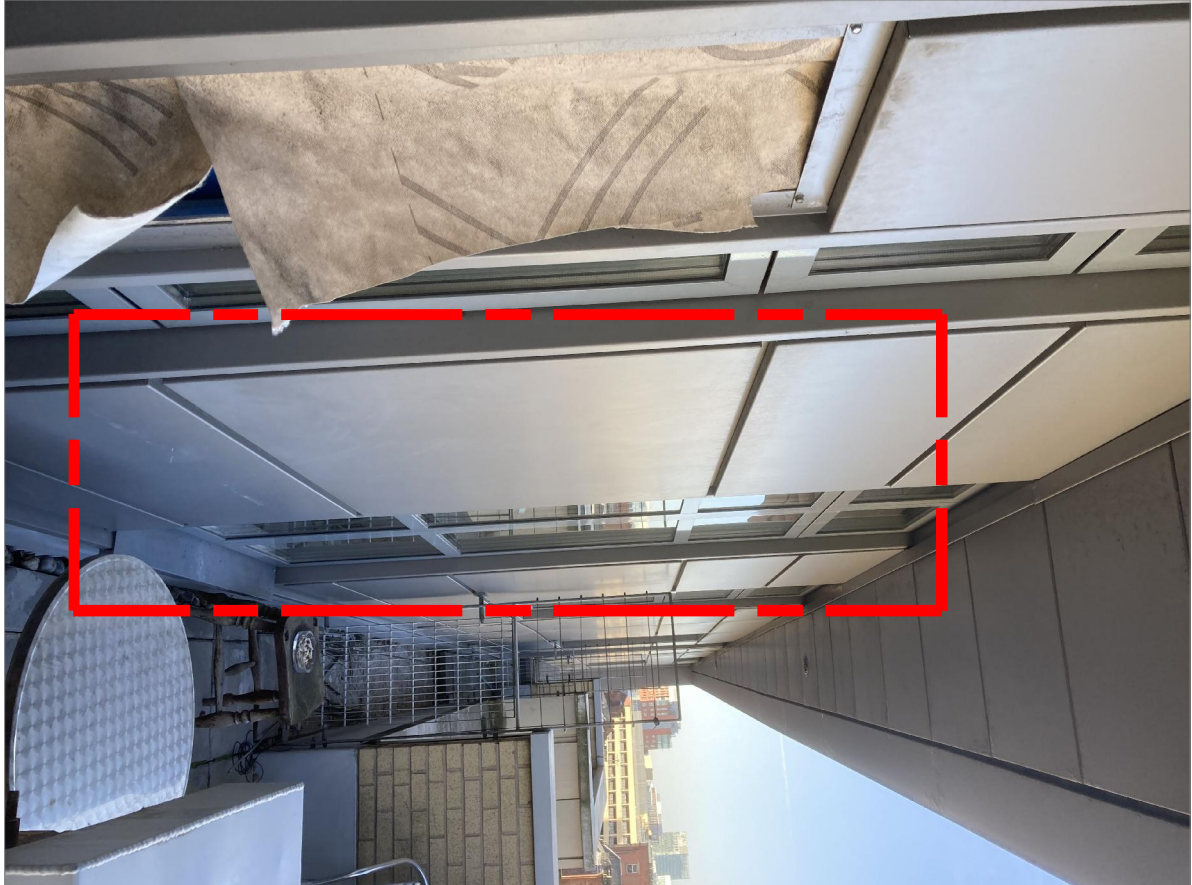

Existing window in cladding

P2	Blumen board retained.	08.09.23	CB	TF
P1	Issued for Planning.	01.08.23	CB	SB
-	Issued for Comment/Approval.	PRELIMINARY	-	-
Revision	Description	Date	Drawn	Checked

Halliday Meecham Architects Limited
111 Piccadilly Manchester M1 2HY
+44 (0)161 661 5566
+44 (0)203 440 5175
hma@hallidymeecham.com
www.hallidymeecham.com

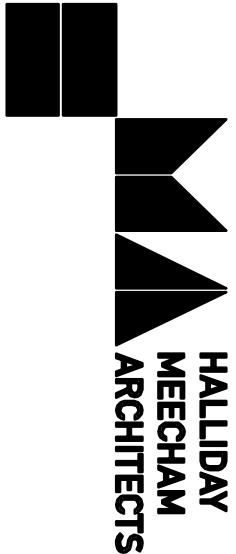

Client	Wardens						
Project	Garden House						
Address	Garden House, 114 High St, Manchester, M4 1HQ						
Location	Manchester						
Drawing	External Wall Treatment - Cladding at Window Reveal						
Scale @ A1	Scale @ A3	Date	Drawn	Checked	Job No	Drawing No.	Revision
1:5	1:10	24.07.23	CB	TF	5540	21102	
Drawing Ref.	5540-HMA-GH-ZZ-DR-A-21102						P2

© Copyright. All rights reserved. This drawing must not be reproduced without permission. Do not scale from this drawing. All dimensions are in millimetres unless otherwise stated. Any discrepancies should be reported to the Architect.