




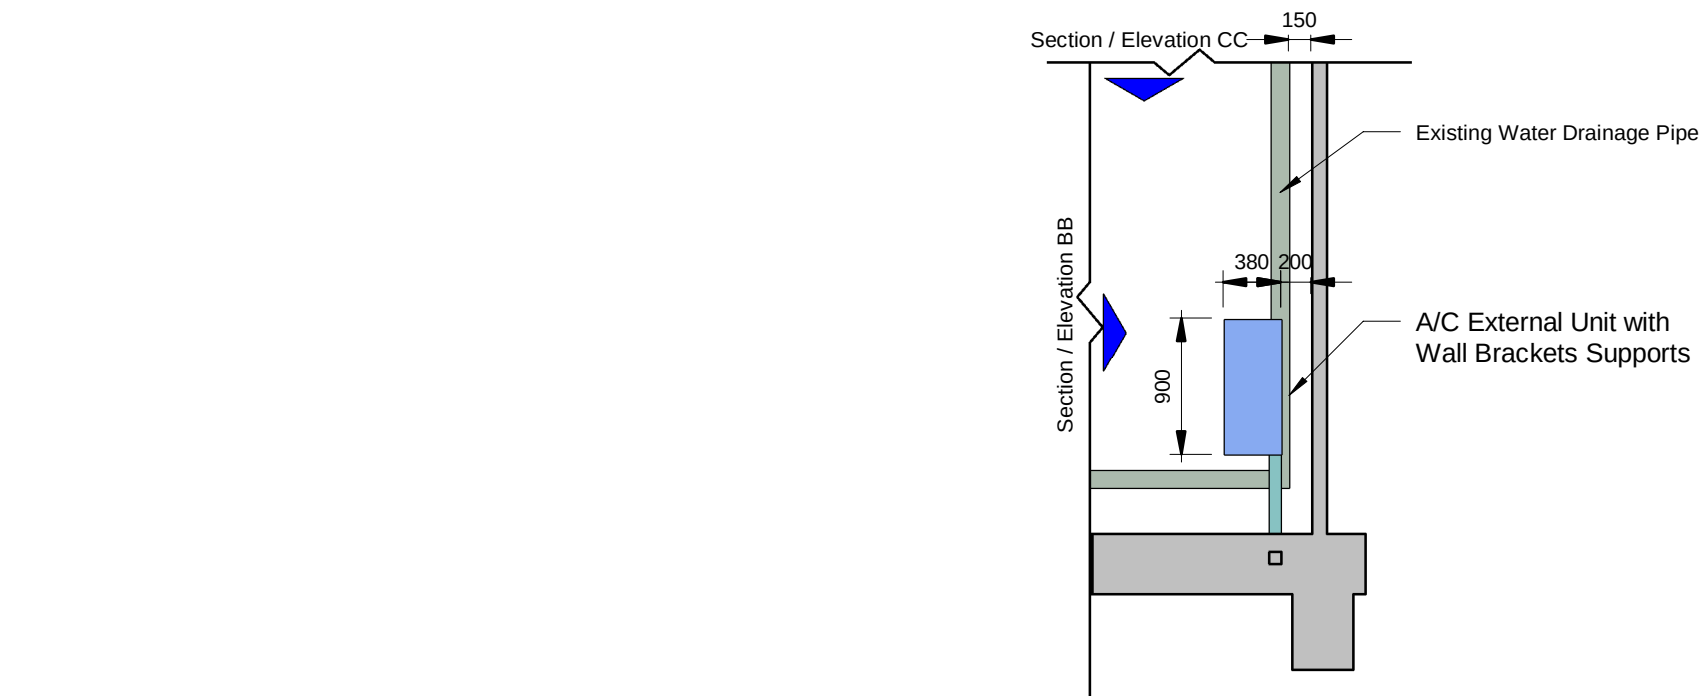


Basement Installation Area - Plan View
1 : 50

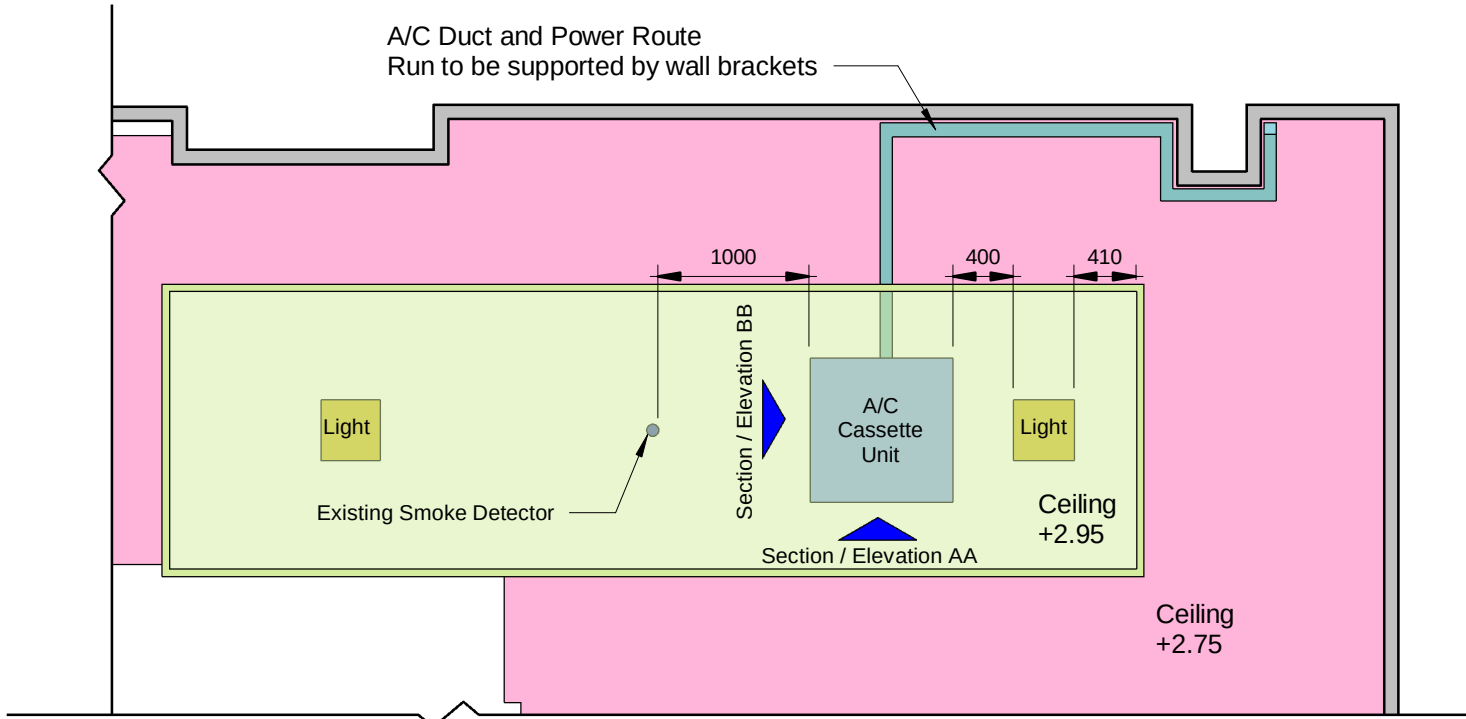


Ground Floor - Reflective Ceiling of Cafe
1 : 50

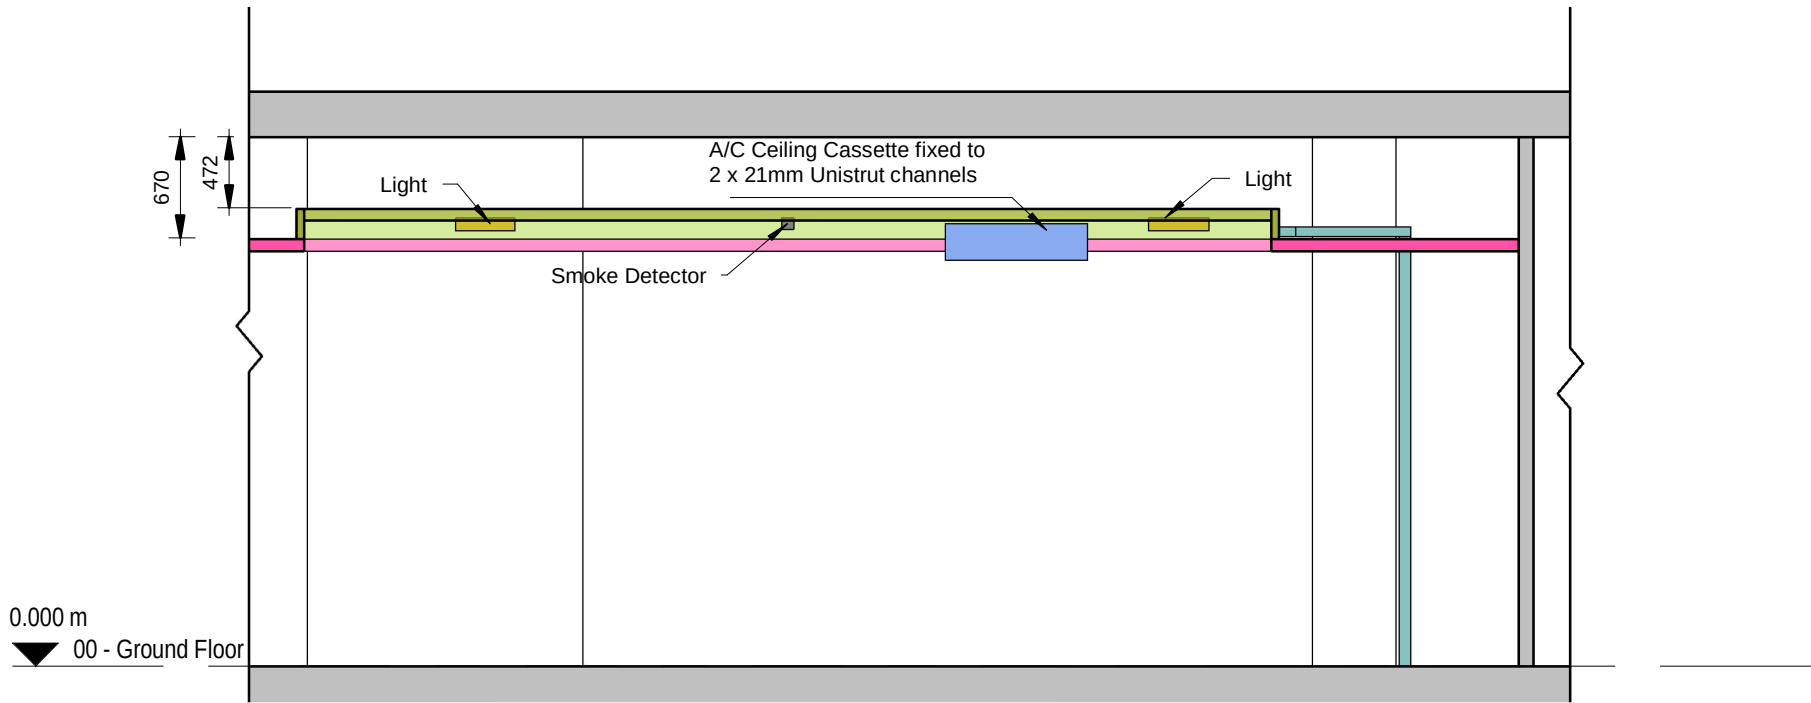


Section / Elevation AA - Ground Floor Cafe
1 : 50

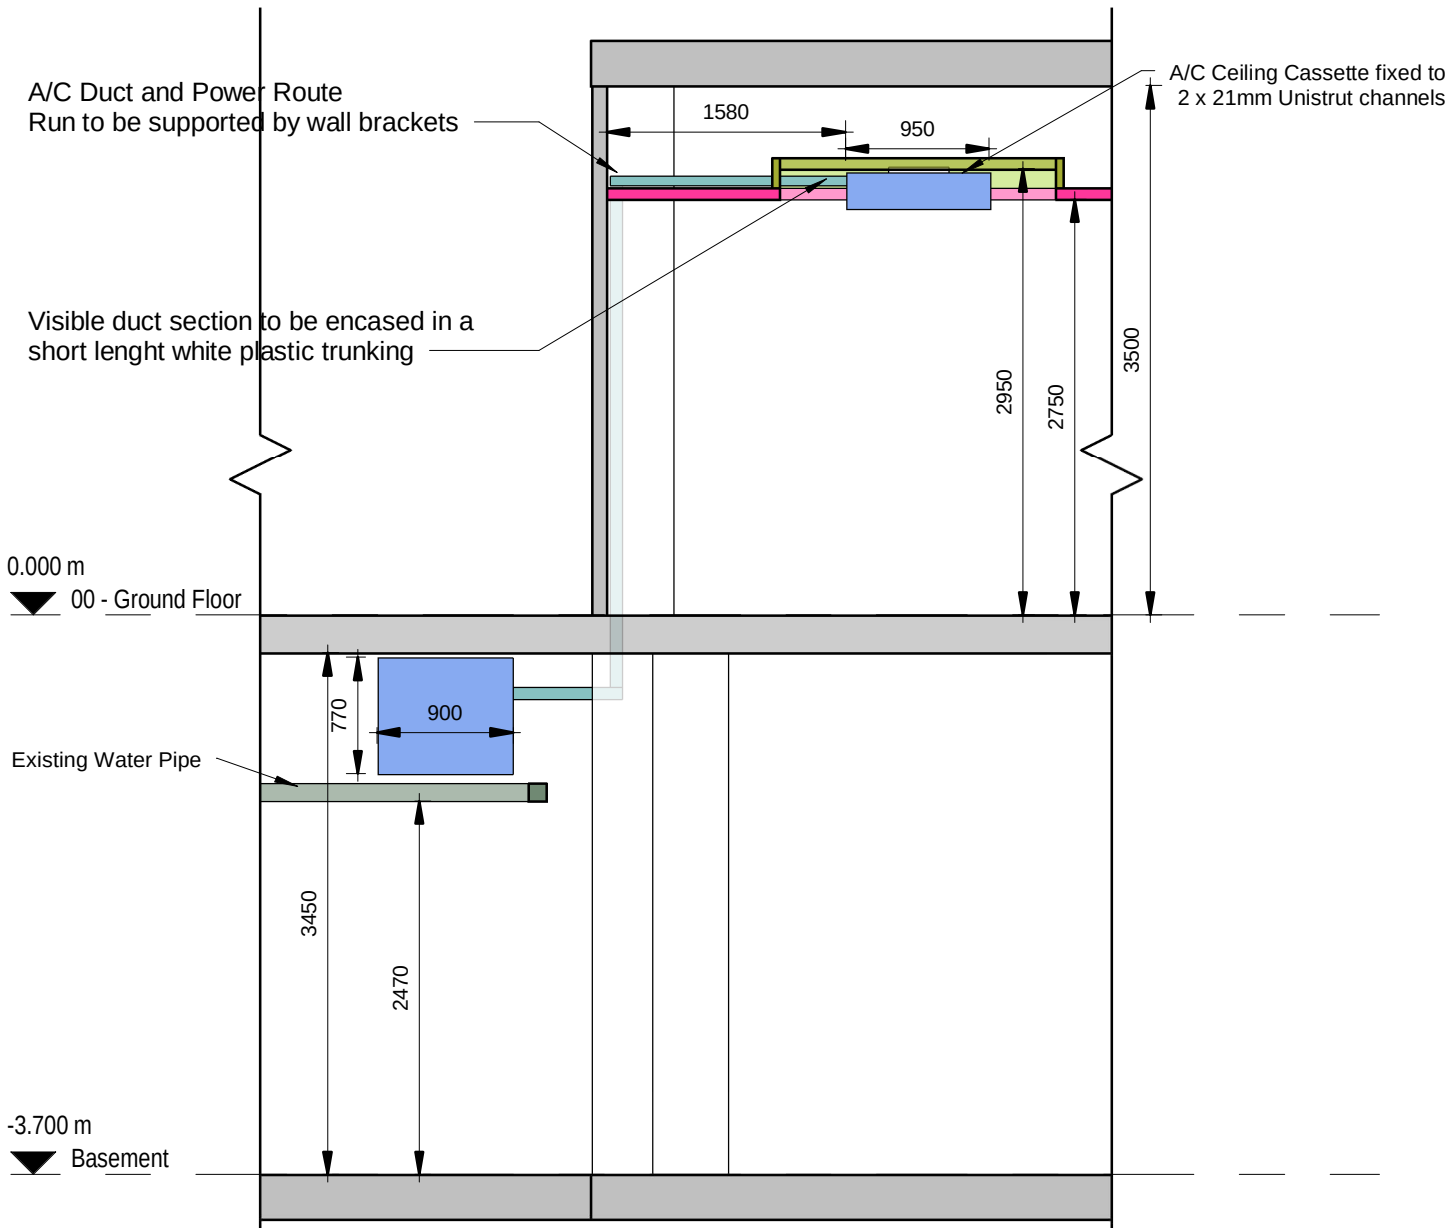

Section / Elevation BB - Ground Floor and Basement
1 : 50

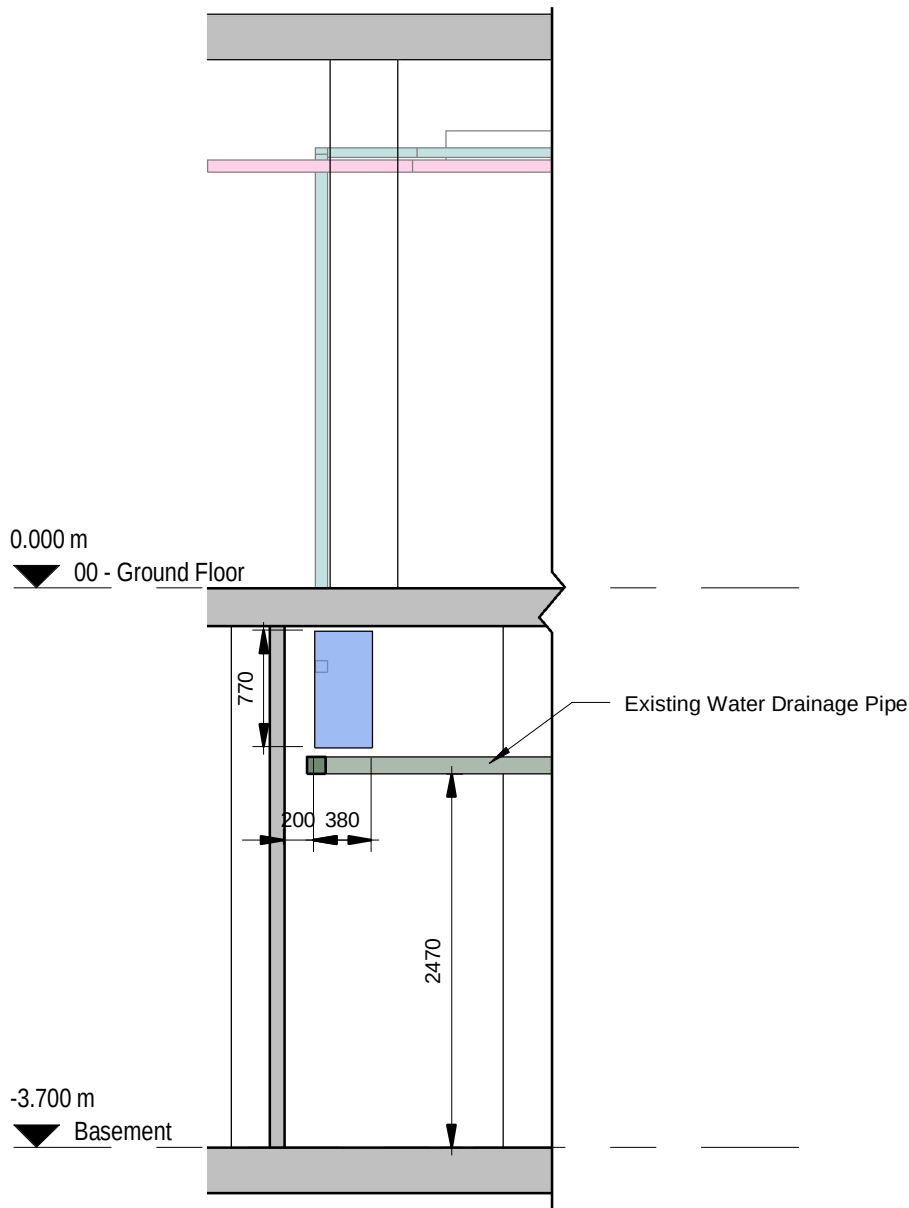

Section / Elevation CC - Basement
1 : 50

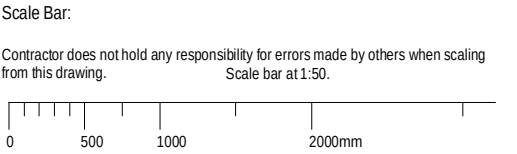

- DO NOT SCALE FROM DRAWING
- All dimensions to be checked on site and any discrepancies reported to the site agent. All dimensions to be verified prior to manufacture and delivery to site and all installations to be done to manufacturers written instructions. All structural work to be approved by the project engineer. Drawings are completed under client instruction with responsibility for compliance to relevant authority and legal requirements and for obtaining required approval remaining with the client.
1. Do not scale drawing.
 2. Site verify all dimensions prior to construction.
 3. Report all discrepancies to designer immediately.
 4. This drawing is to be read in conjunction with all relevant documents & drawings.
 5. Not for construction or for ordering.
 6. No works to be carried out based on the information portrayed on this drawing.
 7. Please refer to the construction drawing issued for this scheme.
 8. Independent survey to be completed by nominated contractor.

Sign Off Status:	Name:	Date:

P0	1	First Issue	AV	TM	CP	01/08/2018
Rev:		Notes:	Dwn	Chk	App:	Date:
Status:						

Client: Michael's Enterprises LTD Unit 20 Royal Exchange Arcade, Exchange Street, Manchester M2 7EA Project:	Client: 
---	--

Michaels Coffee House - A/C Installation

Title: Ground Floor & Basement Plans & Sections / Elevations AA - BB - CC			
Scale: 1 : 50	@A2	Drawn: AV	Date: 15/01/2024
PGP Number: 00200	Drawing Number: MCH - ACV - XX - XX - DR - I - PG.113.008 - P0 1		