


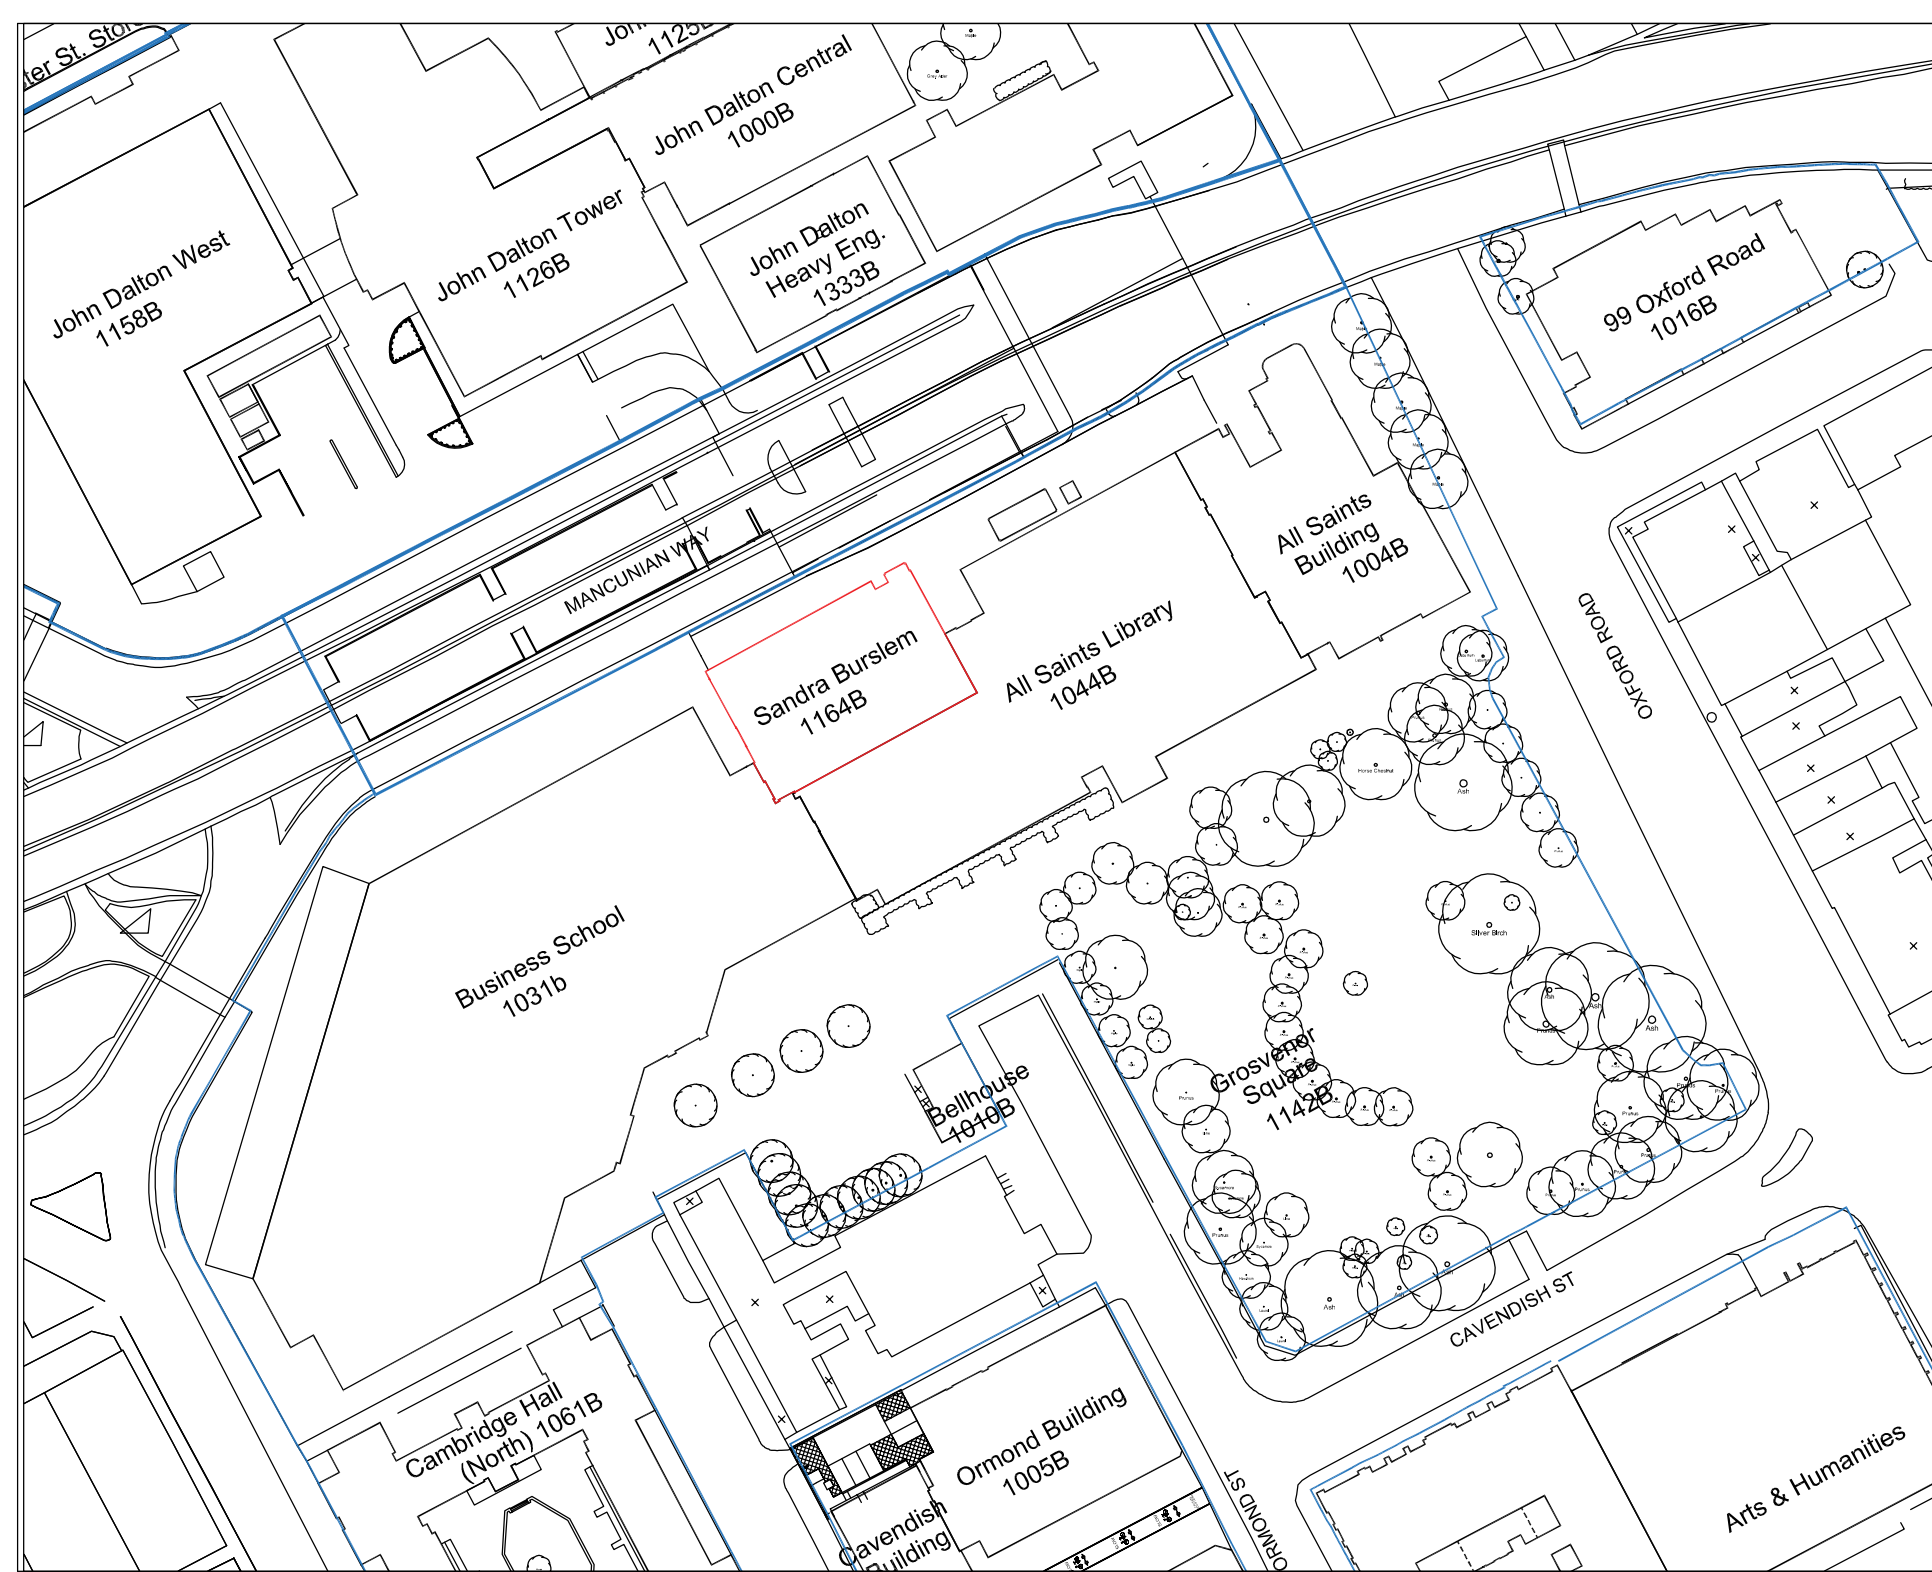

0 10 20 30 40 50
PAPER SCALE CHECK (mm)

CDM RESIDUAL RISK INFORMATION (R4800)

In addition to the hazards / risks normally associated with the types of work detailed on this drawing, note the following:-

CONSTRUCTION

MAINTENANCE / CLEANING

DEMOLITION / RECONSTRUCTION

All measured final works shall be carried out to a competent contractor working, where appropriate, to and approved method statement.

N

A - Planning Issue

Revision

Project Status

AB KMD Nov 23

Drawn Checked Date

PLANNING

This information, whether drawn or as a data file, is copyright and issued strictly for use on the project for which it is provided.

Project Name:

MMU
SANDRA BURSLEM
BUILDING ENTRANCE
SIGNAGE

Drawing Title:

SITE LOCATION
PLAN

Drawn	Date	Checked	Scale
AB	Nov 23	KMD	1:1250 @ A4

Manufacturer:
Site Name:
21 Club Street
Manchester M1 1TY
Tel: 0161 831 7300

Northampton:
Market Place
Northampton NN1 1JY
Tel: 01603 5041 1000
www.fairhursts.com

FDG
fairhursts design group

Job No.	Drawing No.	Revision
E22-112	08-155	A