
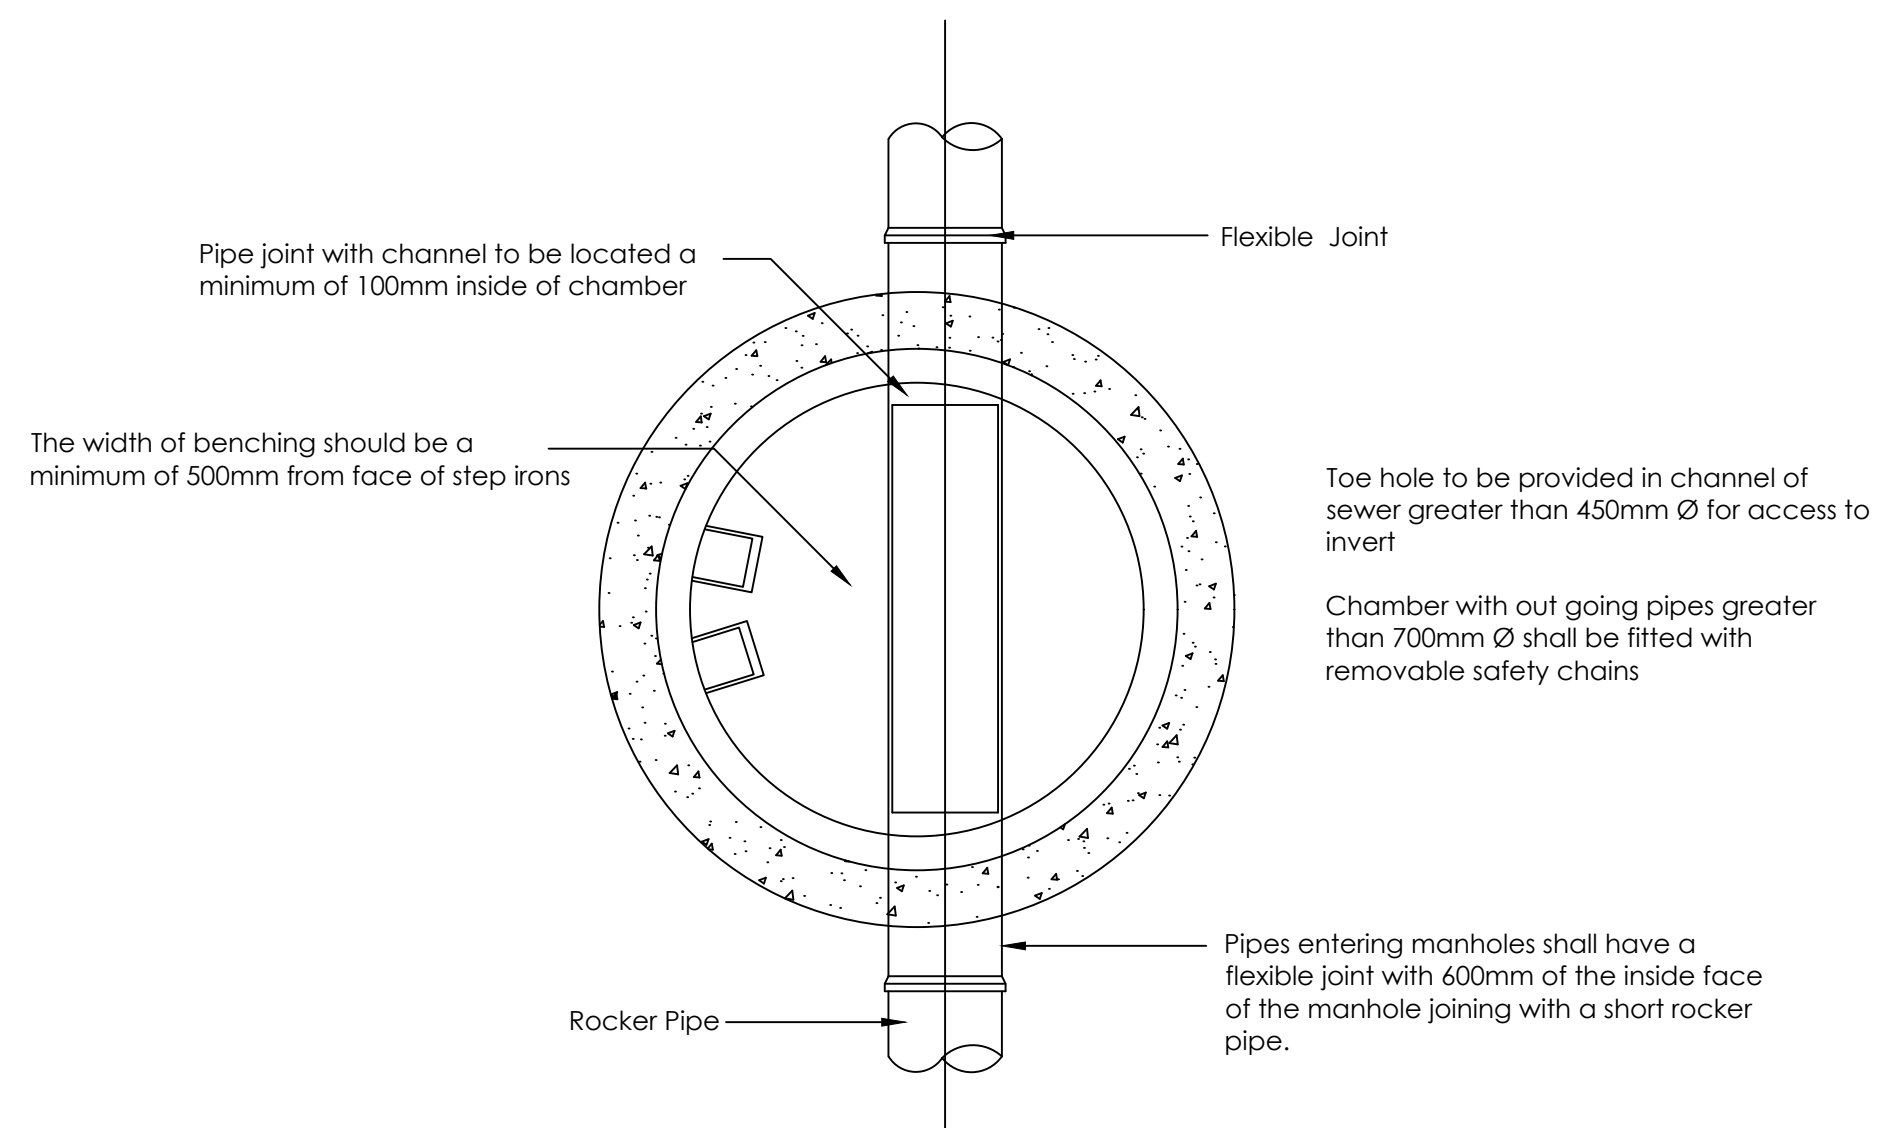


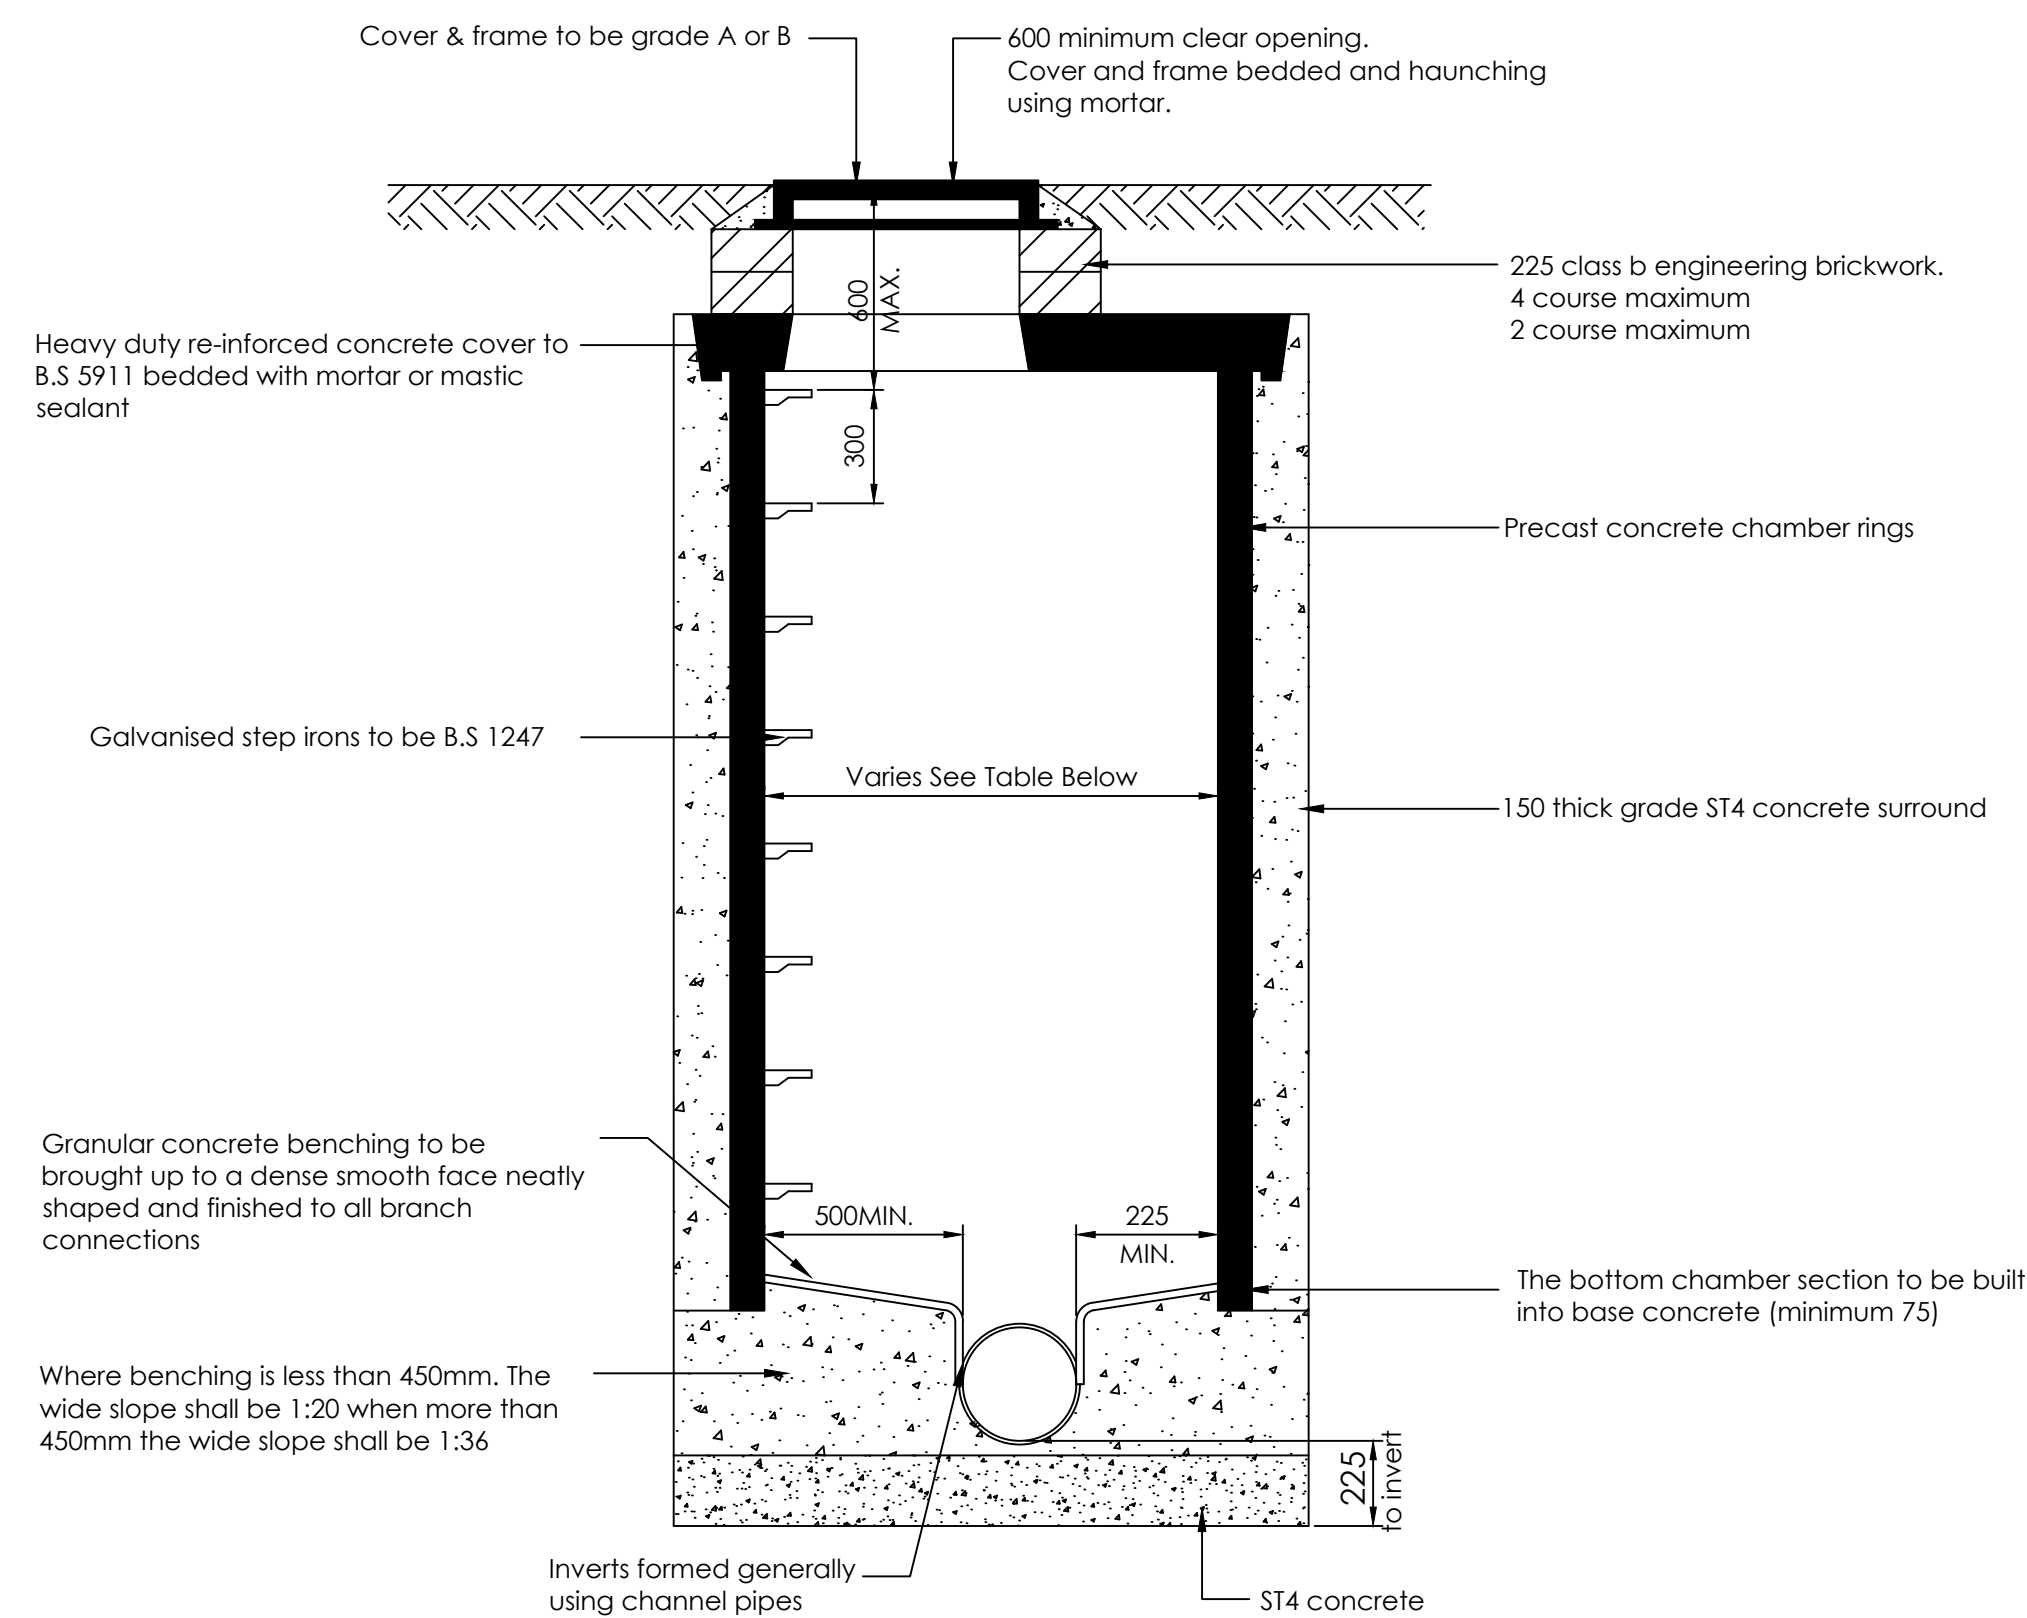

Typical Manhole Detail - Type B
Scale 1:20
(1.35m - 3m Deep with Step Irons)

Notes:
Double width step rungs to be Type D
Class 1 complying to BS EN 13101:2002
spaced at 250mm centers, cast in vertical
alignment.

Manhole covers shall/must have a clear opening of 600mm and shall be Class D400 to BS EN 124 with 150mm deep frames in highways.

Drawing No.: 1983-CS-DP2-G770-DE-XX-0024				Rev: P01	
Client: Mr C Thompson				defined by design $(dp)^2$	
Project: Main St, Port Charlotte					
Title: Typical Drainage Details Sheet 3 of 3				DP Squared Limited 01222 846693 contact@dpquared.net	
As of SCALE SHOWN	Drawn by Dm	Checked by Chk	Date 11/07/23	4 Albert Street, Brixton Bridge, W8 7SA www.dpquared.net	

Rev:	Revision Description:	Drn/Chk	Date:
-------------	------------------------------	----------------	--------------