



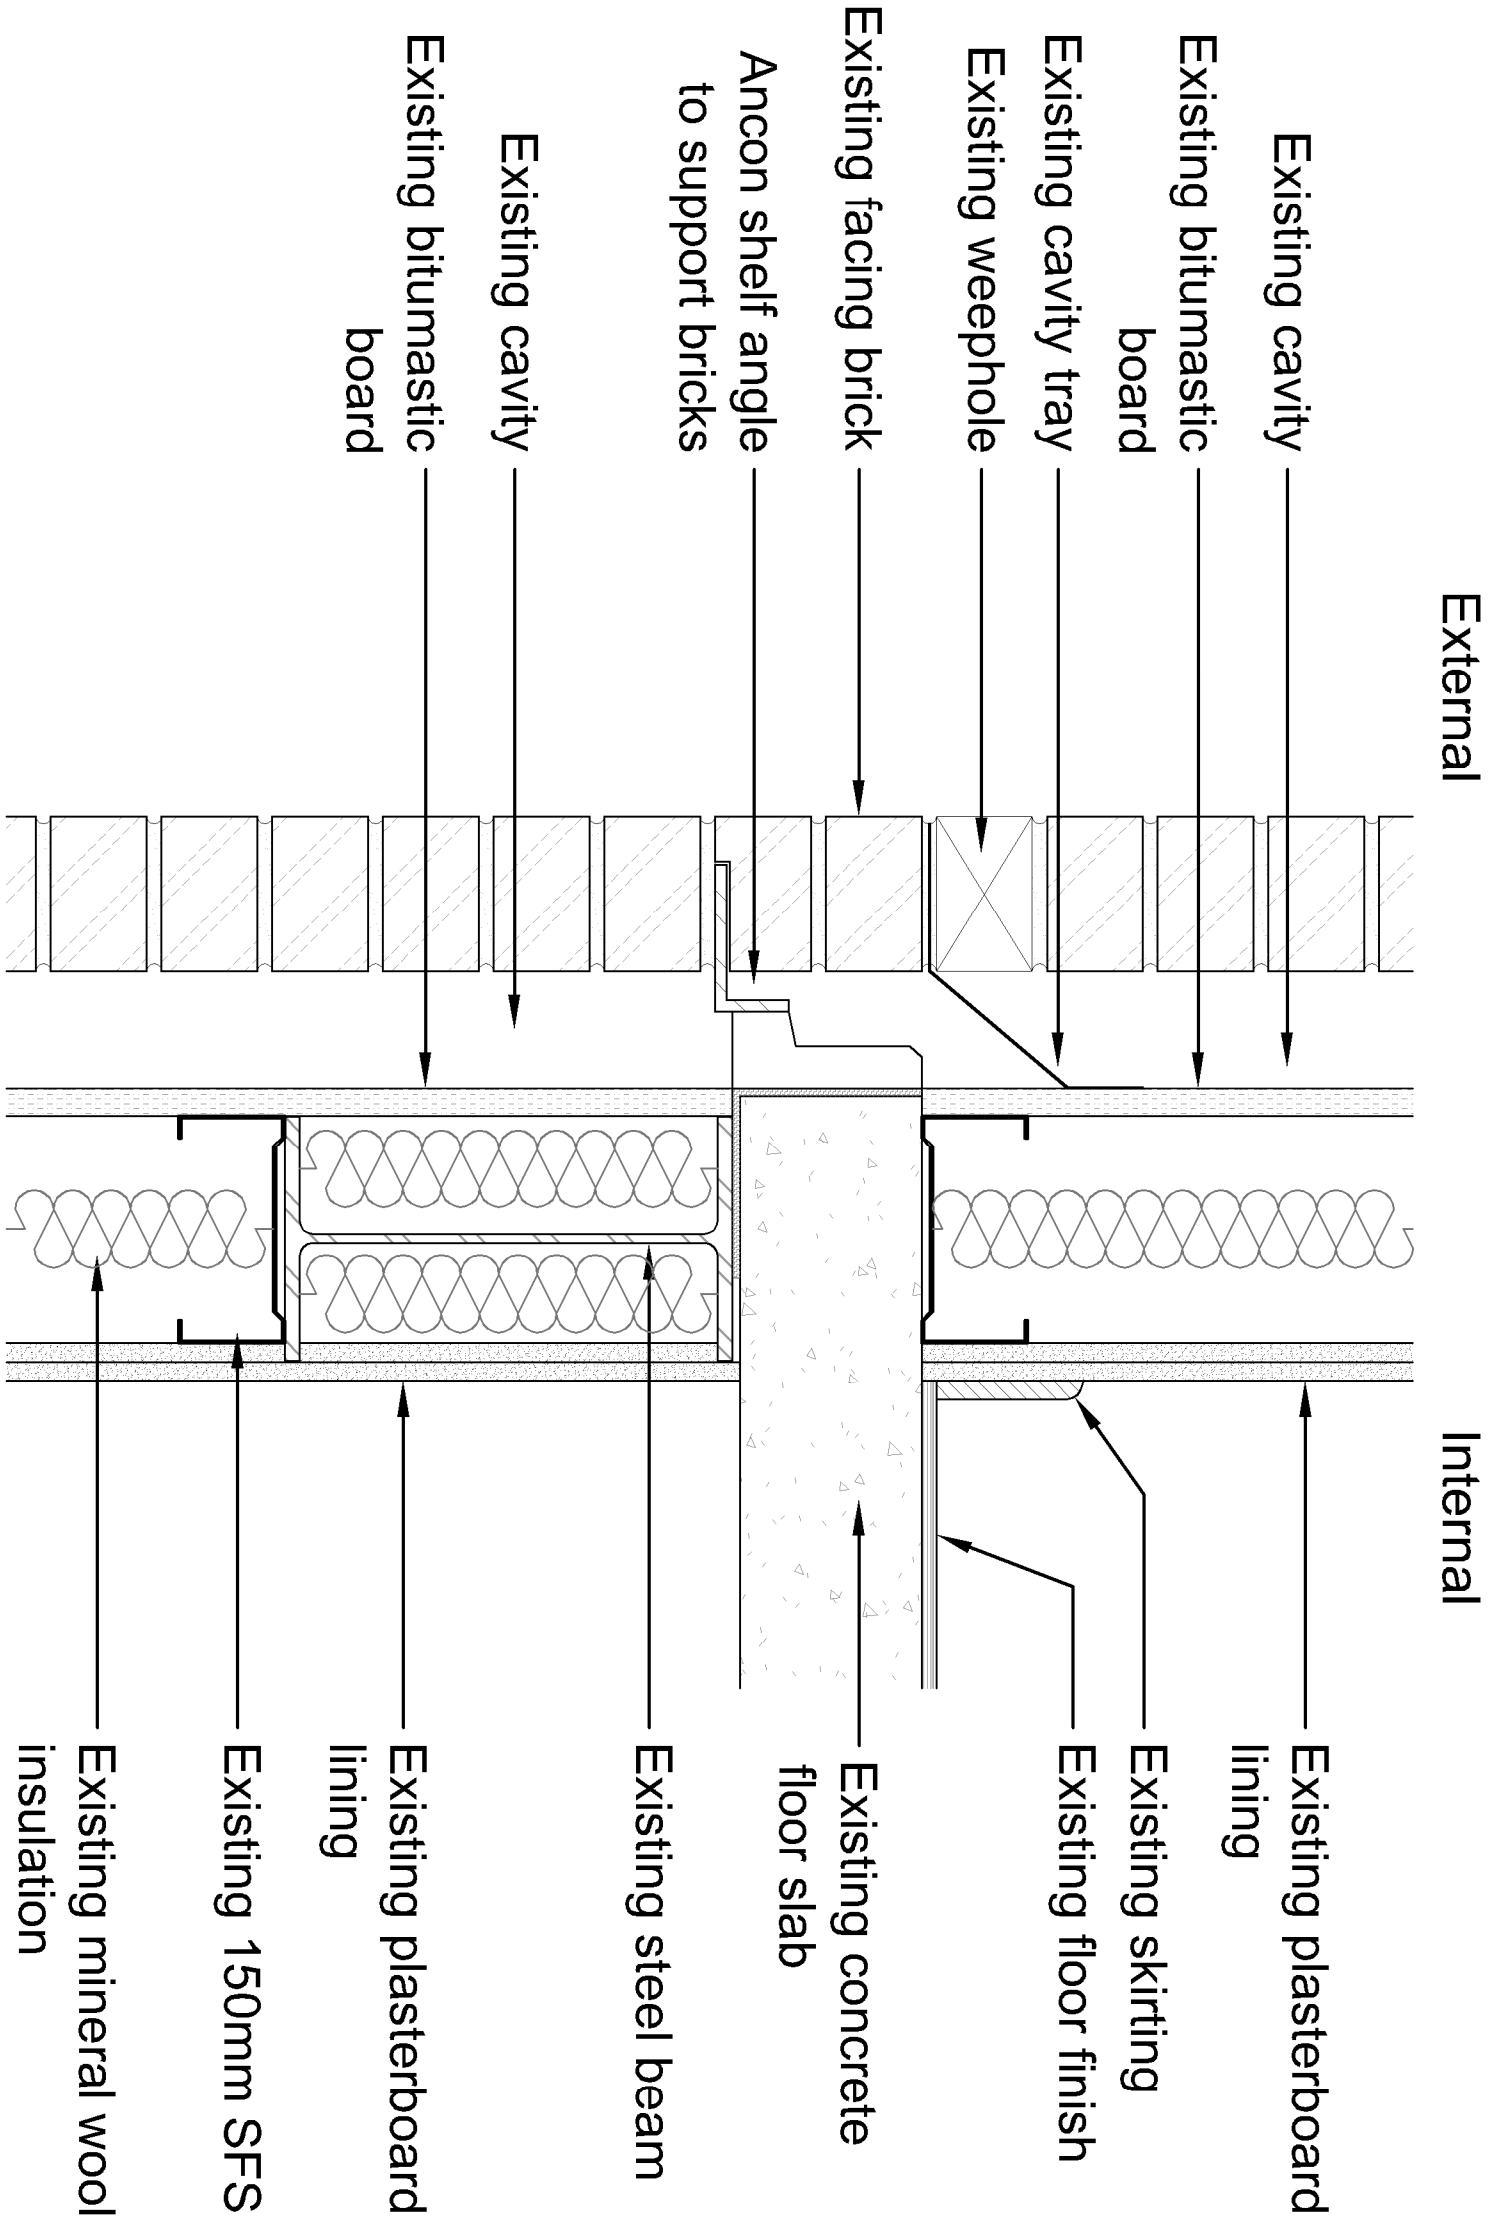


## Existing wall Treatment - Brickwork at Floor Level

1 : 5 @ A1

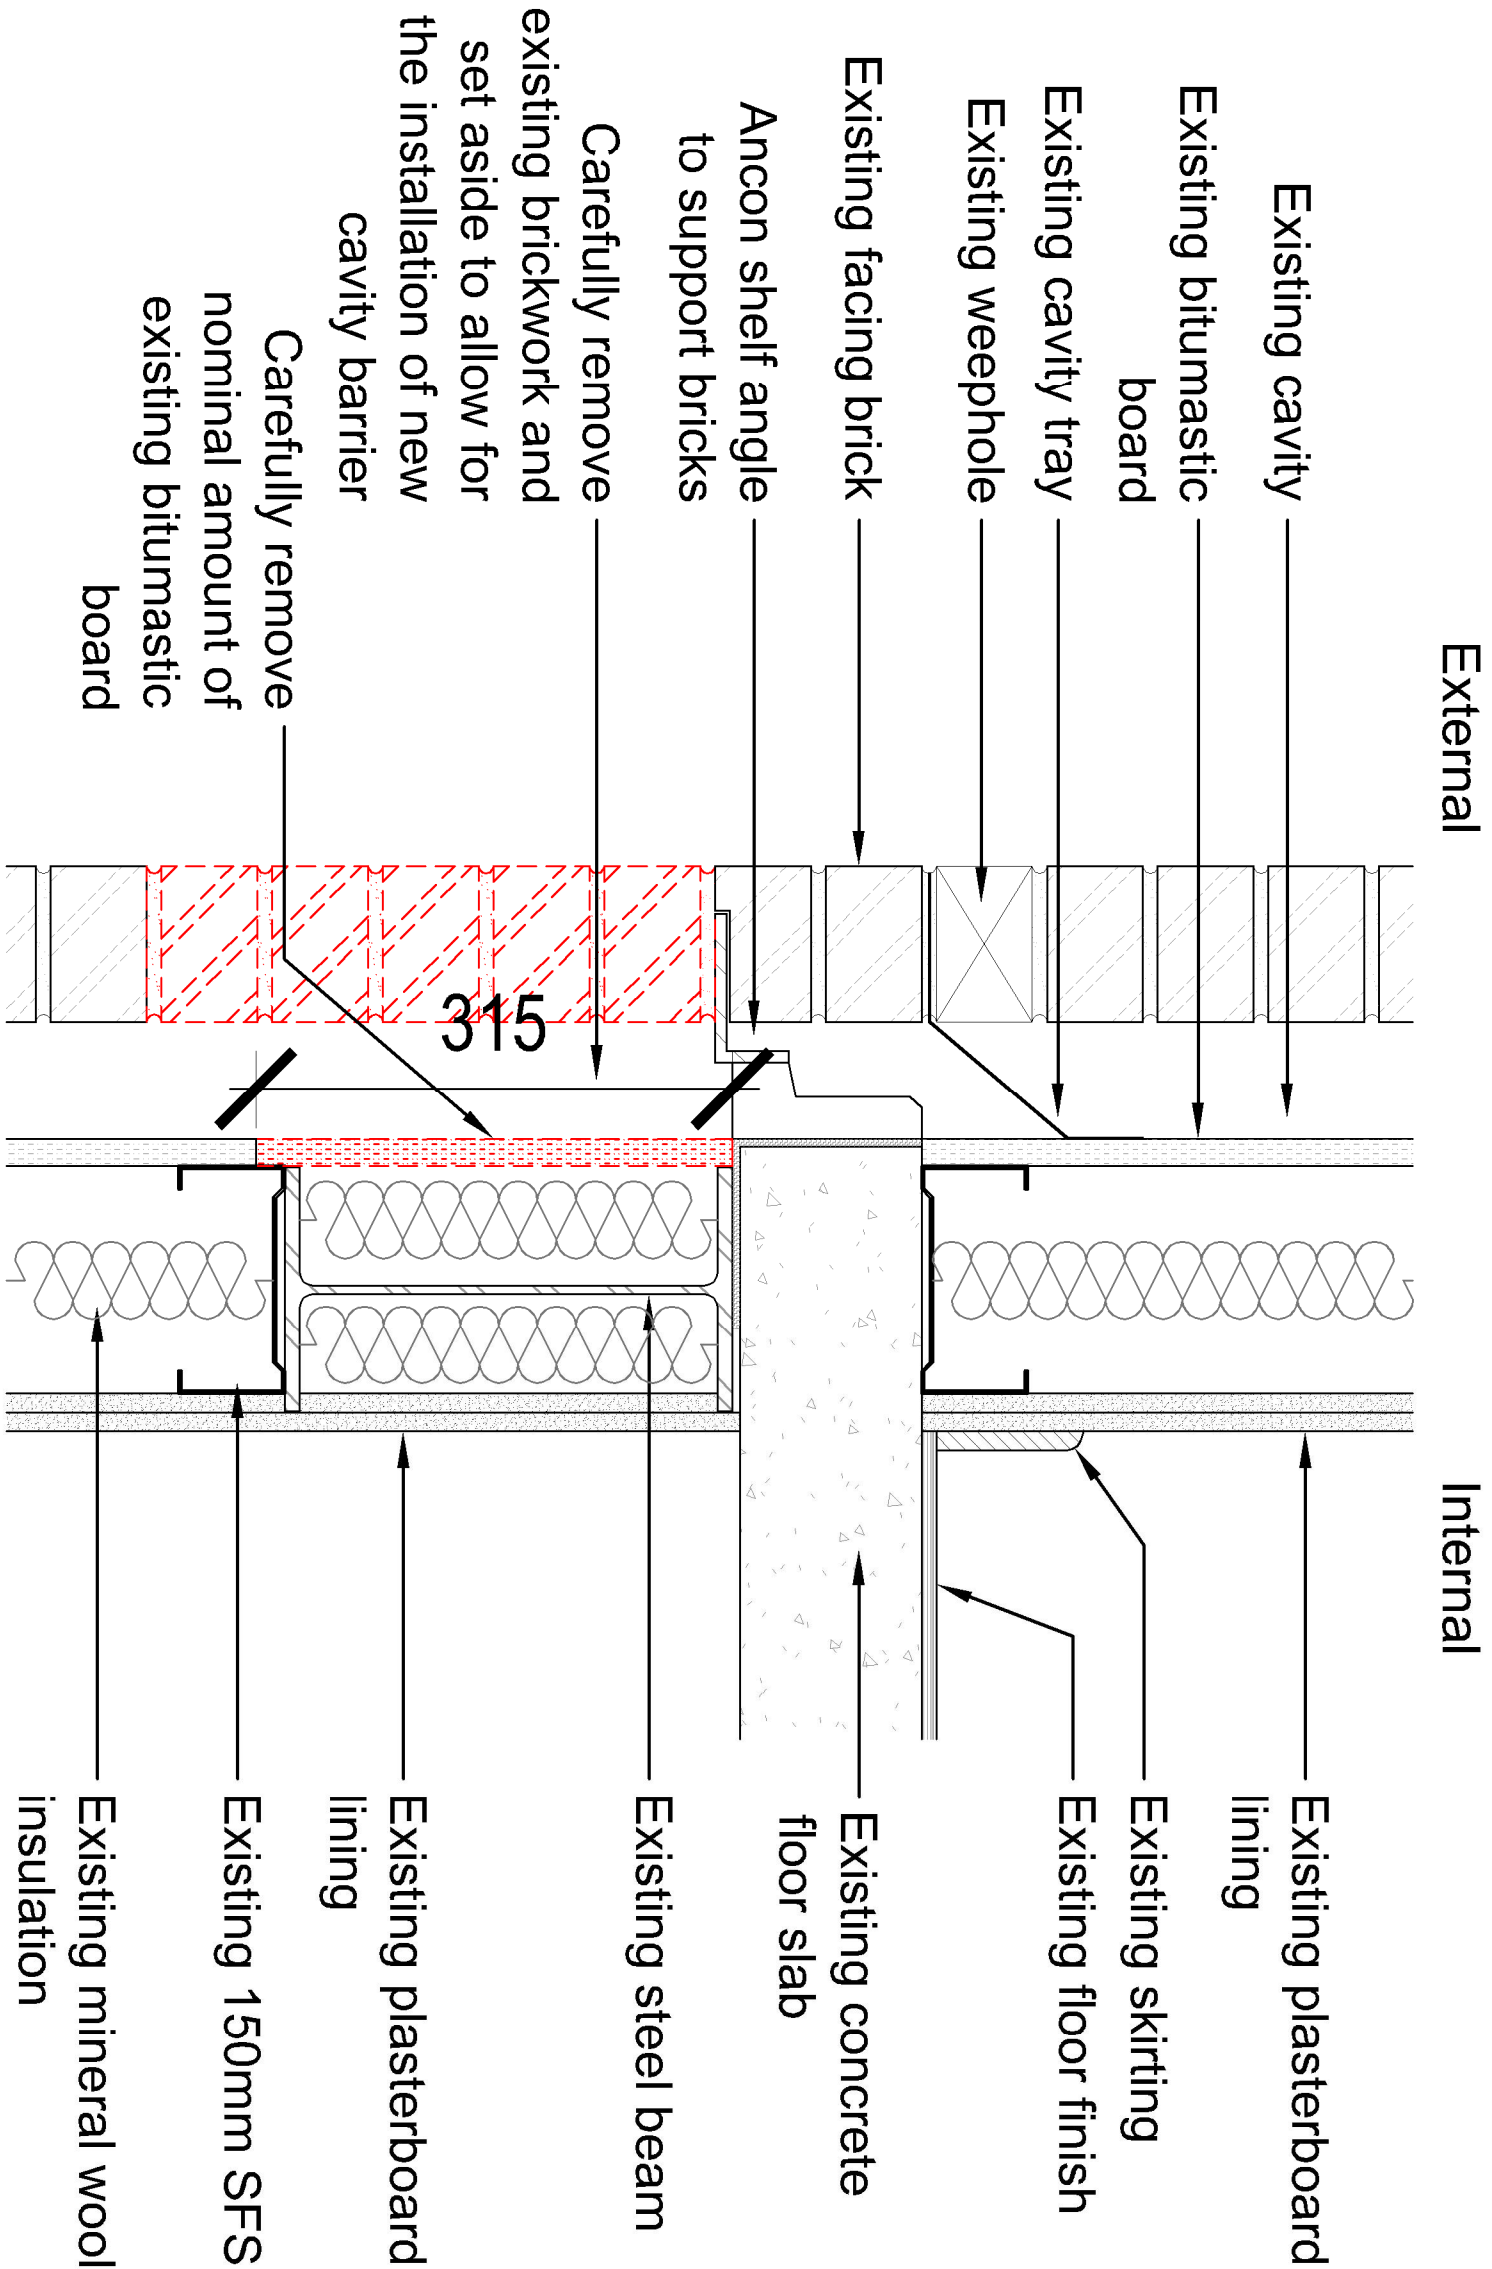

## Strip out Treatment - Brickwork at Floor Level

1 : 5 @ A1

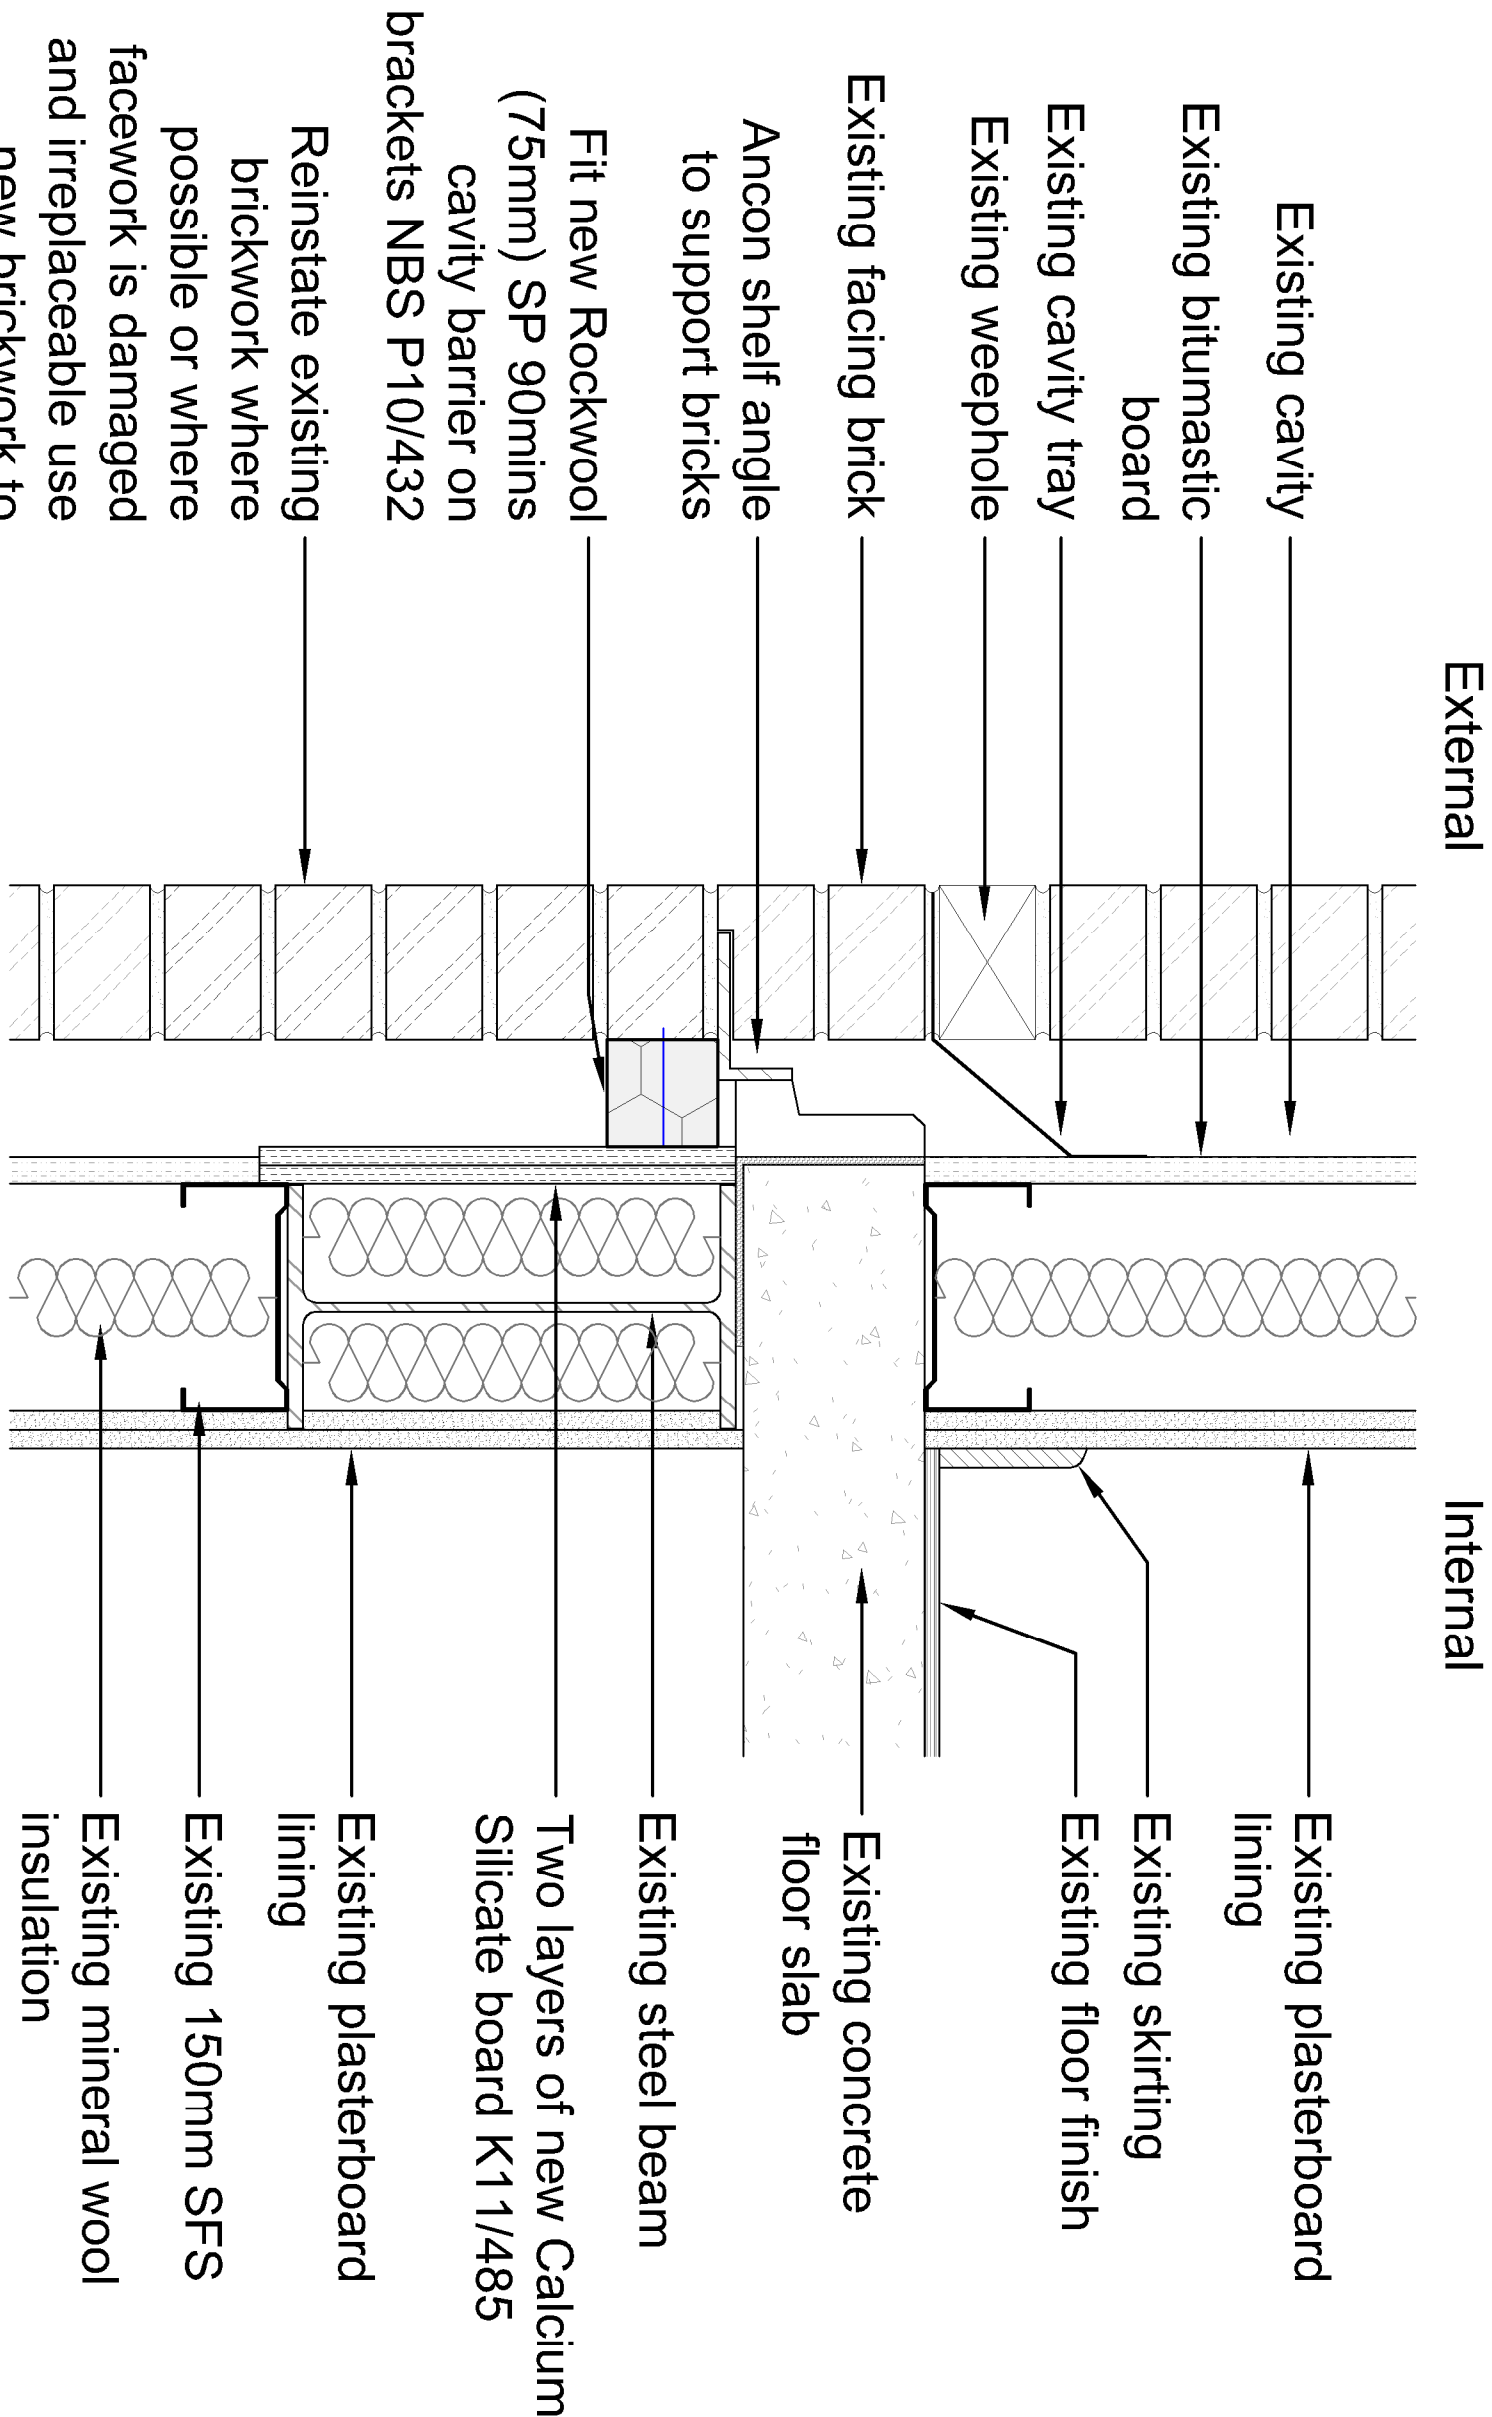


## Proposed Wall Treatment - Brickwork at Floor Level

1 : 5 @ A1

### Please note:


The contents of this drawing are based on (survey/ existing) information taken on site. Halliday Meecham Architects can accept no responsibility for the accuracy of this information and/or works based upon it. The contractor must check the accuracy of these drawings prior to installation on site and notify Halliday Meecham Architects of any discrepancies.

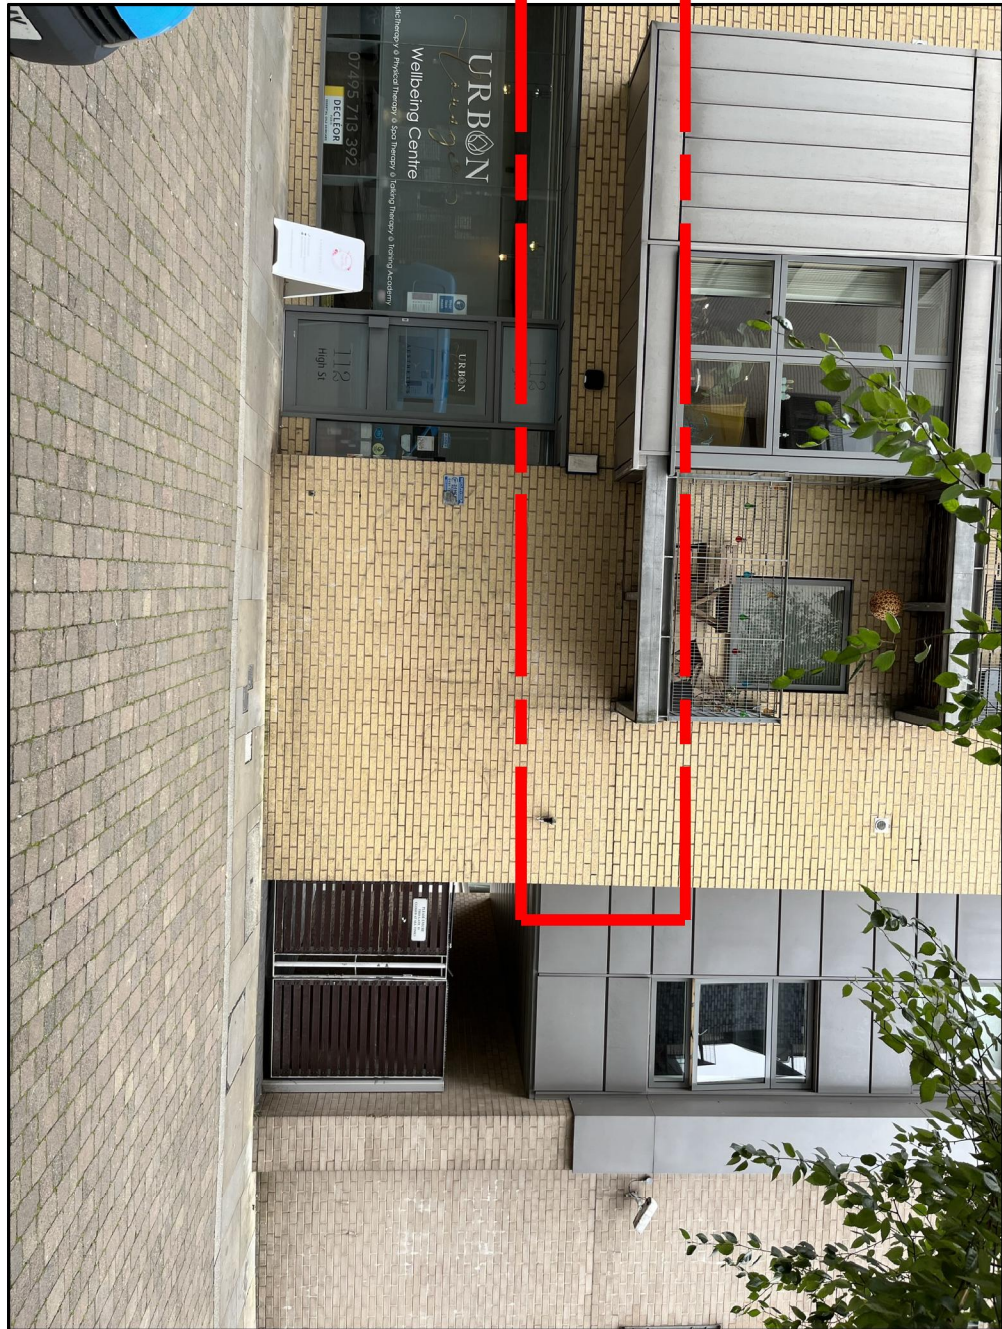

## Existing brickwork

| PI       | Issued for Planning.         | 01-08-23 | CB    | SB      |
|----------|------------------------------|----------|-------|---------|
| -        | Issued for Comment/Approval. | -        | -     | -       |
| Revision | Description                  | Date     | Drawn | Checked |

Halliday Meecham Architects Limited  
111 Piccadilly, Manchester M1 2HY  
+44 (0)161 661 5566  
4 Deanshore Street, London W1W 5DT  
+44 (0)203 440 5175  
hma@hallidymeecham.com  
www.hallidymeecham.com

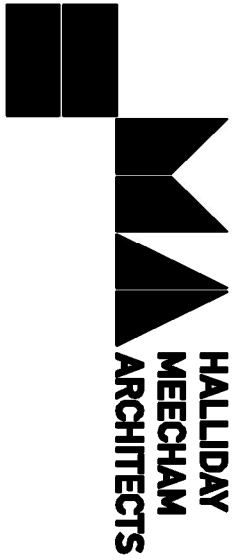

| Client:      | Wardens                                                        |
|--------------|----------------------------------------------------------------|
| Project:     | Garden House                                                   |
| Address:     | Garden House, 114 High St, Manchester, M4 1HQ                  |
| Drawing:     | External Wall Treatment - Brickwork at Floor Level (Supported) |
| Scale @ A1   | 1:5                                                            |
| Scale @ A3   | 1:10                                                           |
| Date:        | 24.07.23                                                       |
| Drawn:       | CB                                                             |
| Checked:     | TF                                                             |
| Issued No:   | 5540                                                           |
| Drawing No:  | 21202                                                          |
| Drawing Ref: | 5540-HMA-GH-ZZ-DR-A-21202                                      |
| Revision     | P1                                                             |

© Copyright. All rights reserved. This drawing must not be reproduced without permission. Do not scale from this drawing. All dimensions are in millimetres unless otherwise stated. Any discrepancies should be reported to the Architect.