



STAIRWELL GLAZED SCREEN DOOR D-3-C01
EXISTING ELEVATION 1:20

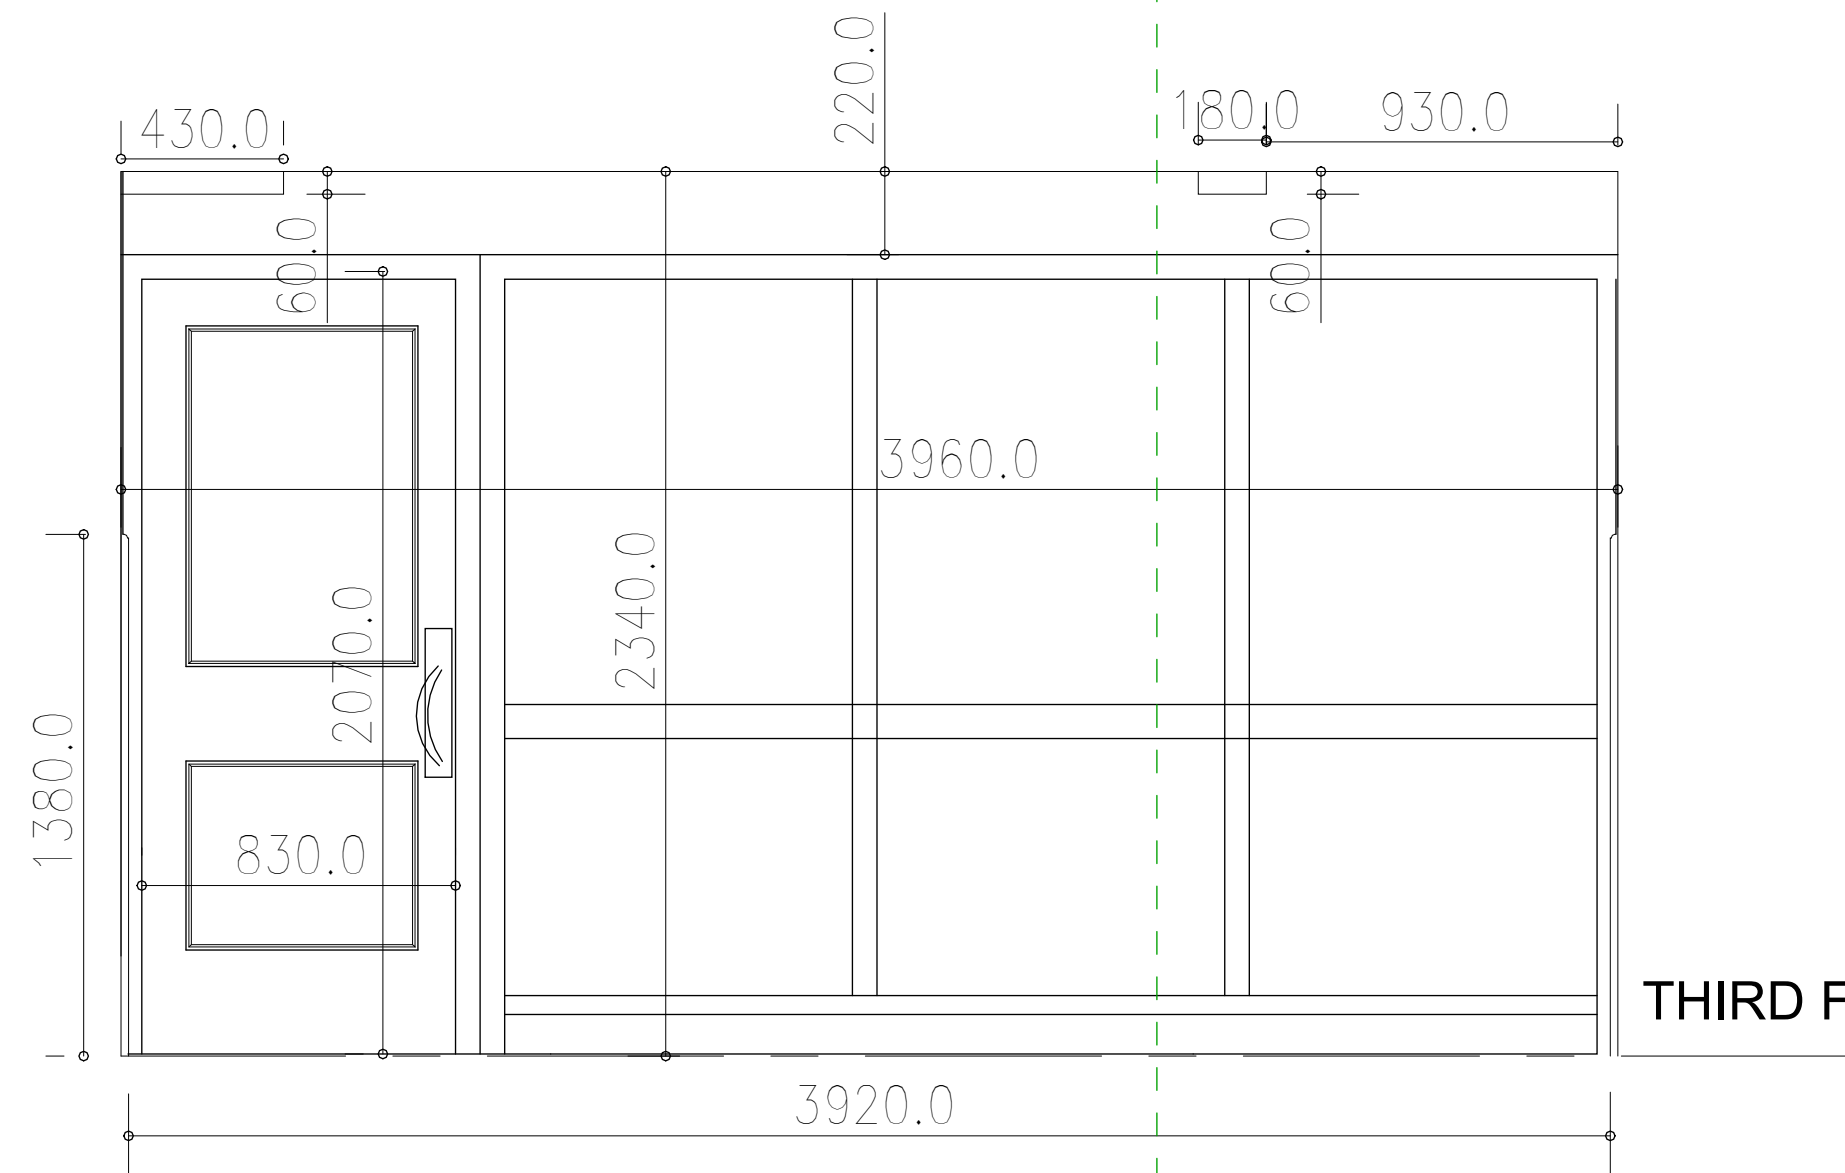

STAIRWELL GLAZED SCREEN DOOR D-3-C01
PROPOSED ELEVATION 1:20

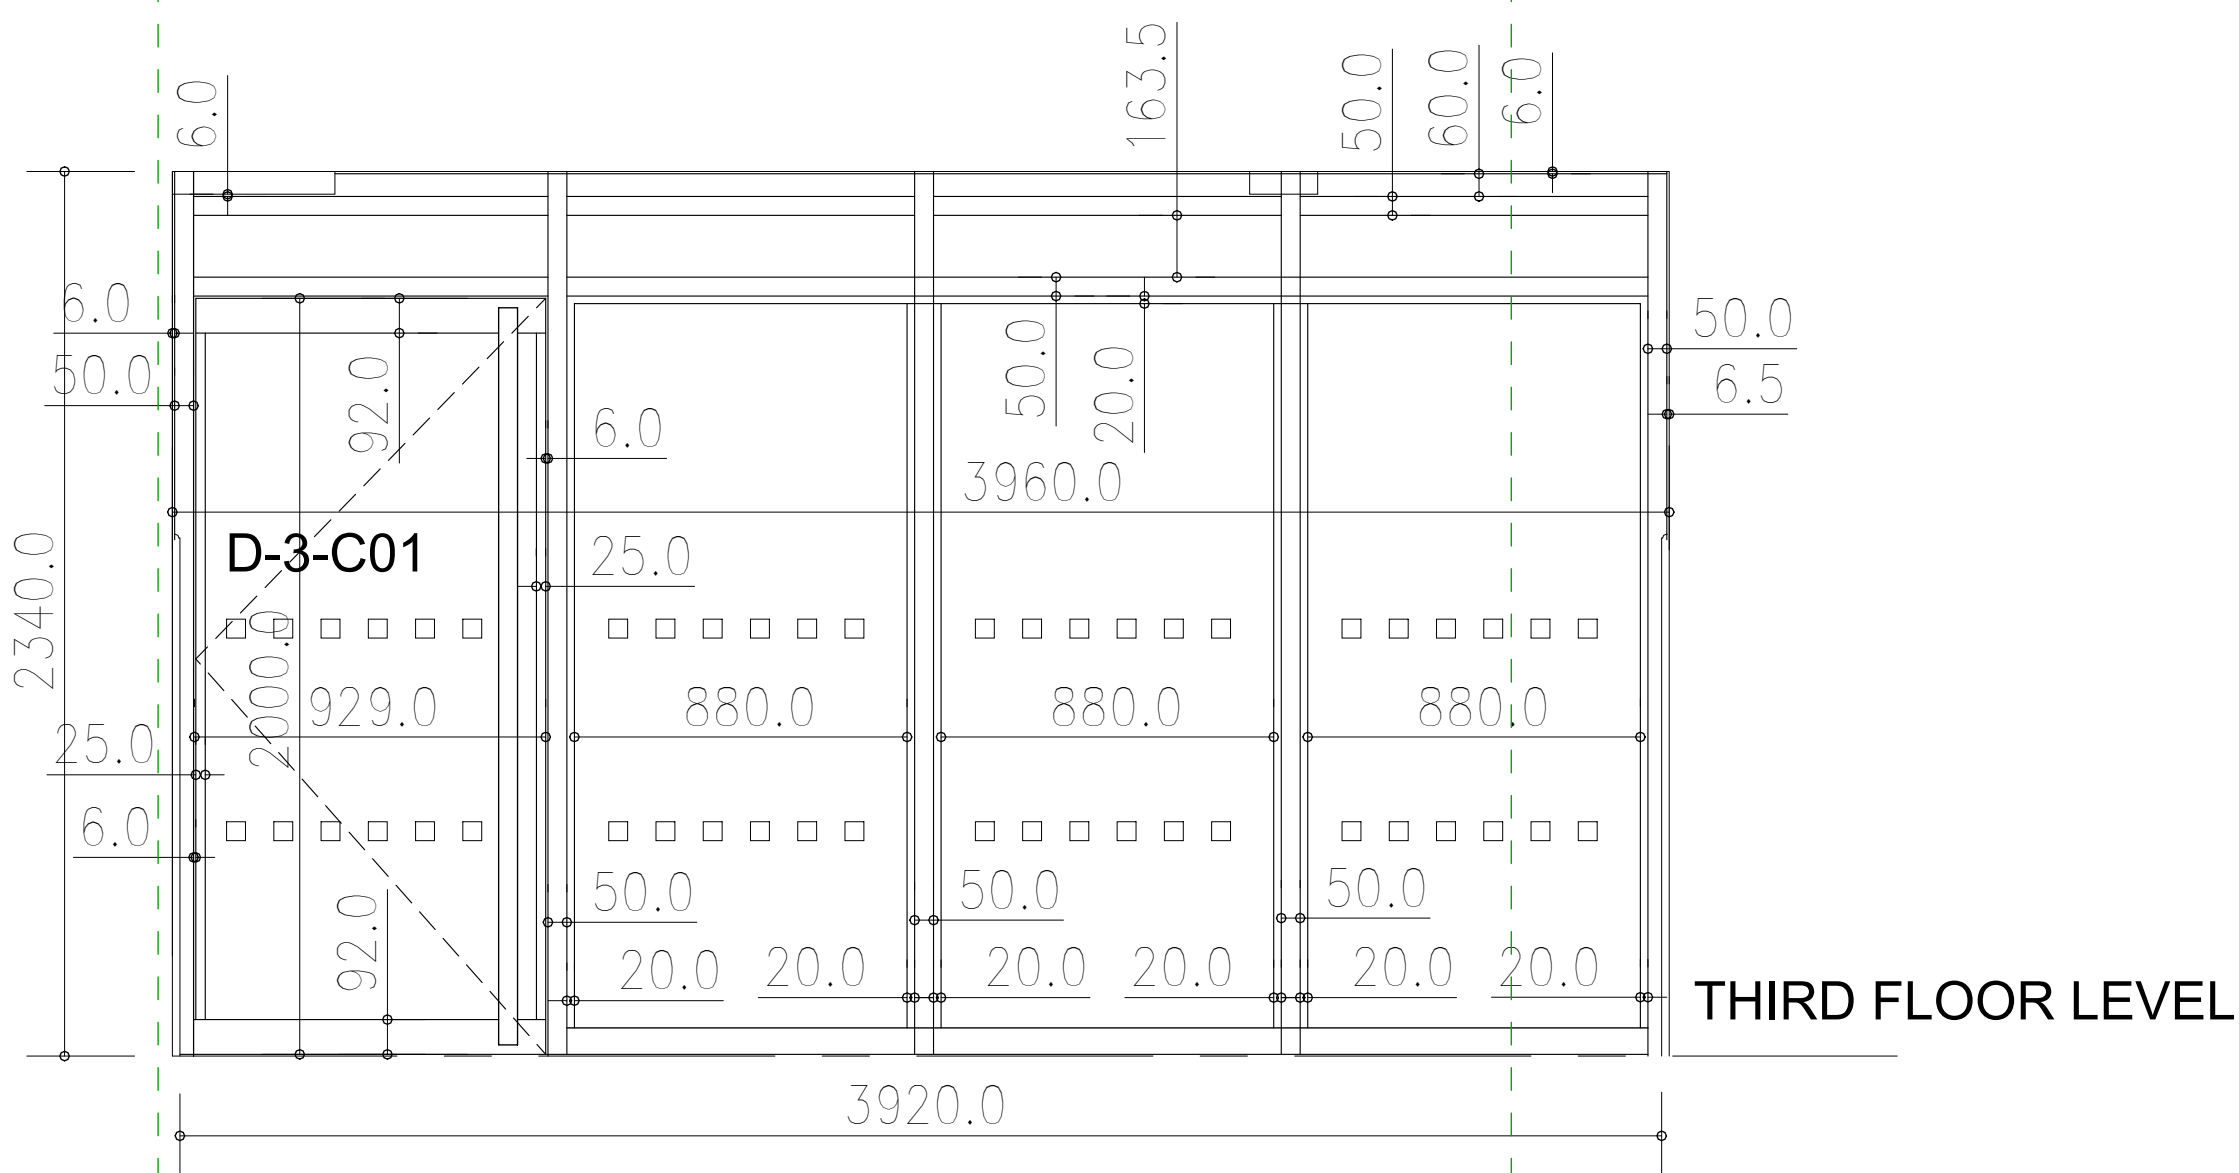


THIRD FLOOR LEVEL

THIRD FLOOR LEVEL

PROPOSED PLAN 1:20

Circ TF 01
Stairwell

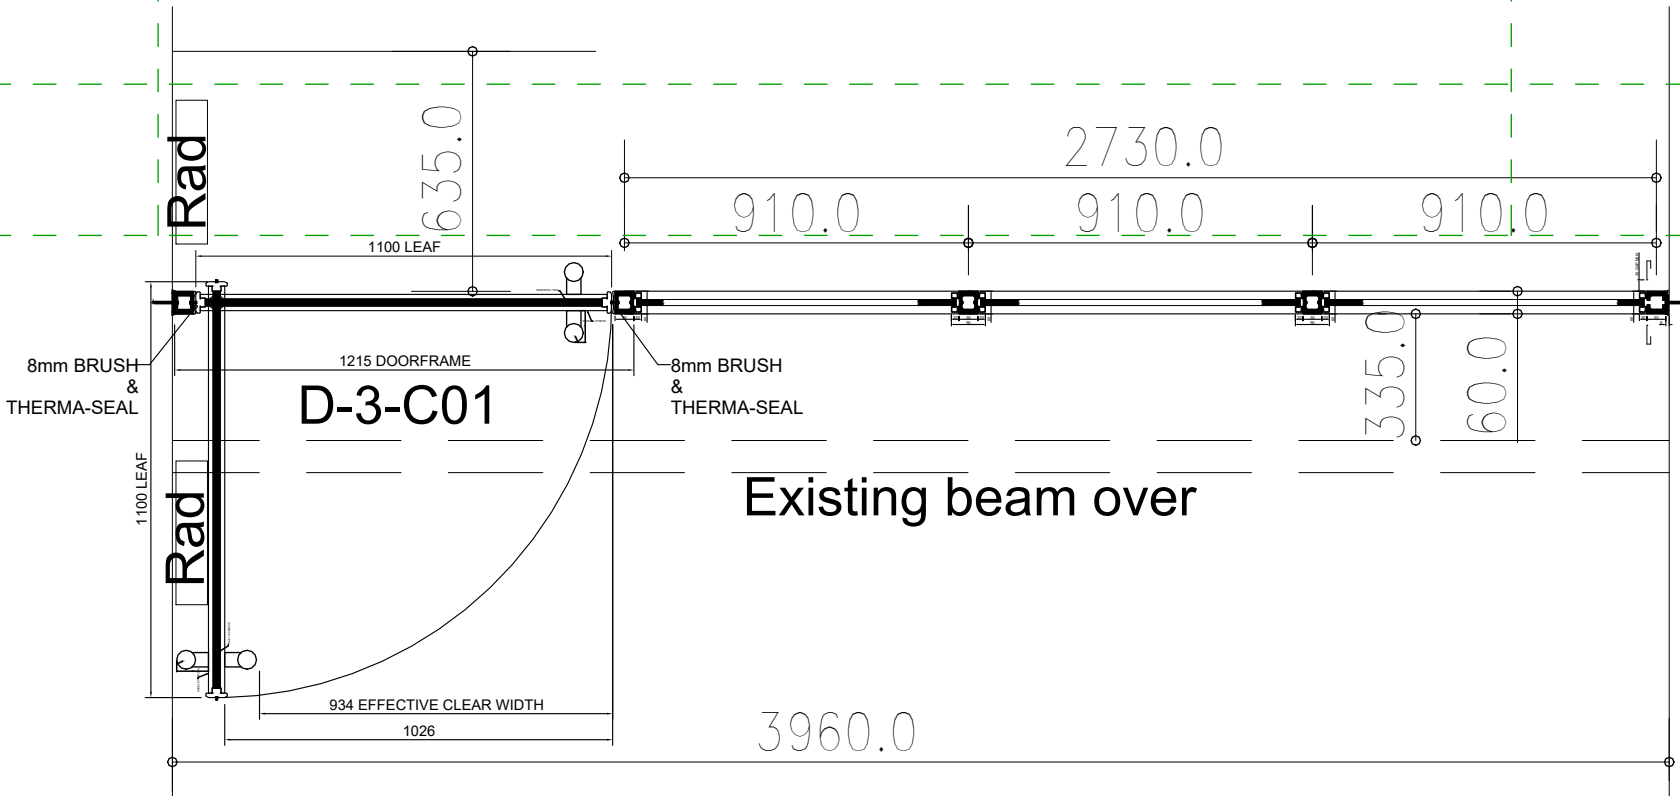

Circ TF 02
3.C01

D-3-C01

- Radii Planet Group - FireTec Ei30 Glazed Single Door, Glazed Screen
- FIRE RATING - 30/30 minutes fire door with cold smoke seals
- ACOUSTIC RATING - None required
- OVERHEAD DOOR CLOSER - Yes
- ACCESS CONTROL - None required
- AUTOMATION - Not required
- FIRE ALARM LINK - Not required

Notes:

- This drawing is copyright.
- Do not scale dimensions from this drawing.
- This drawing is to be read in conjunction with all other relevant drawings.
- All discrepancies on this drawing are to be reported to the architect.
- Do not modify any element of this drawing.
- Use drawing only for purpose(s) issued.
- This drawing may contain colour.

Scale Bar
0 0.2m 0.6m 1.0m
Scale: 1:20

North Point

Key Plan

The following external model files are included within this drawing:

P22023/12/01Listed Building Consent Submission.

P12023/10/06Stage 4 Issue for Costing

RevDateRevision Notes

ABRM

ABRM

DrawReview

MANCHESTER
1824
The University of Manchester

ARCADIS

Project
Rutherford Building

Drawing Title
Stair Screen + Doors - Level 03

Job Number
141532

Date

Security Classification

Drawn By
TK

Scale@A1
1:20

Purpose
LISTED BUILDING CONSENT

Reviewed By
RM

Drawing Number
3242-RBUM-ARC-XX-03-DT-A-3242

Revision
P2