




1 Proposed South East Elevation
1 : 100



2 Proposed North East Elevation
1 : 100



3 Proposed North West Elevation
1 : 100

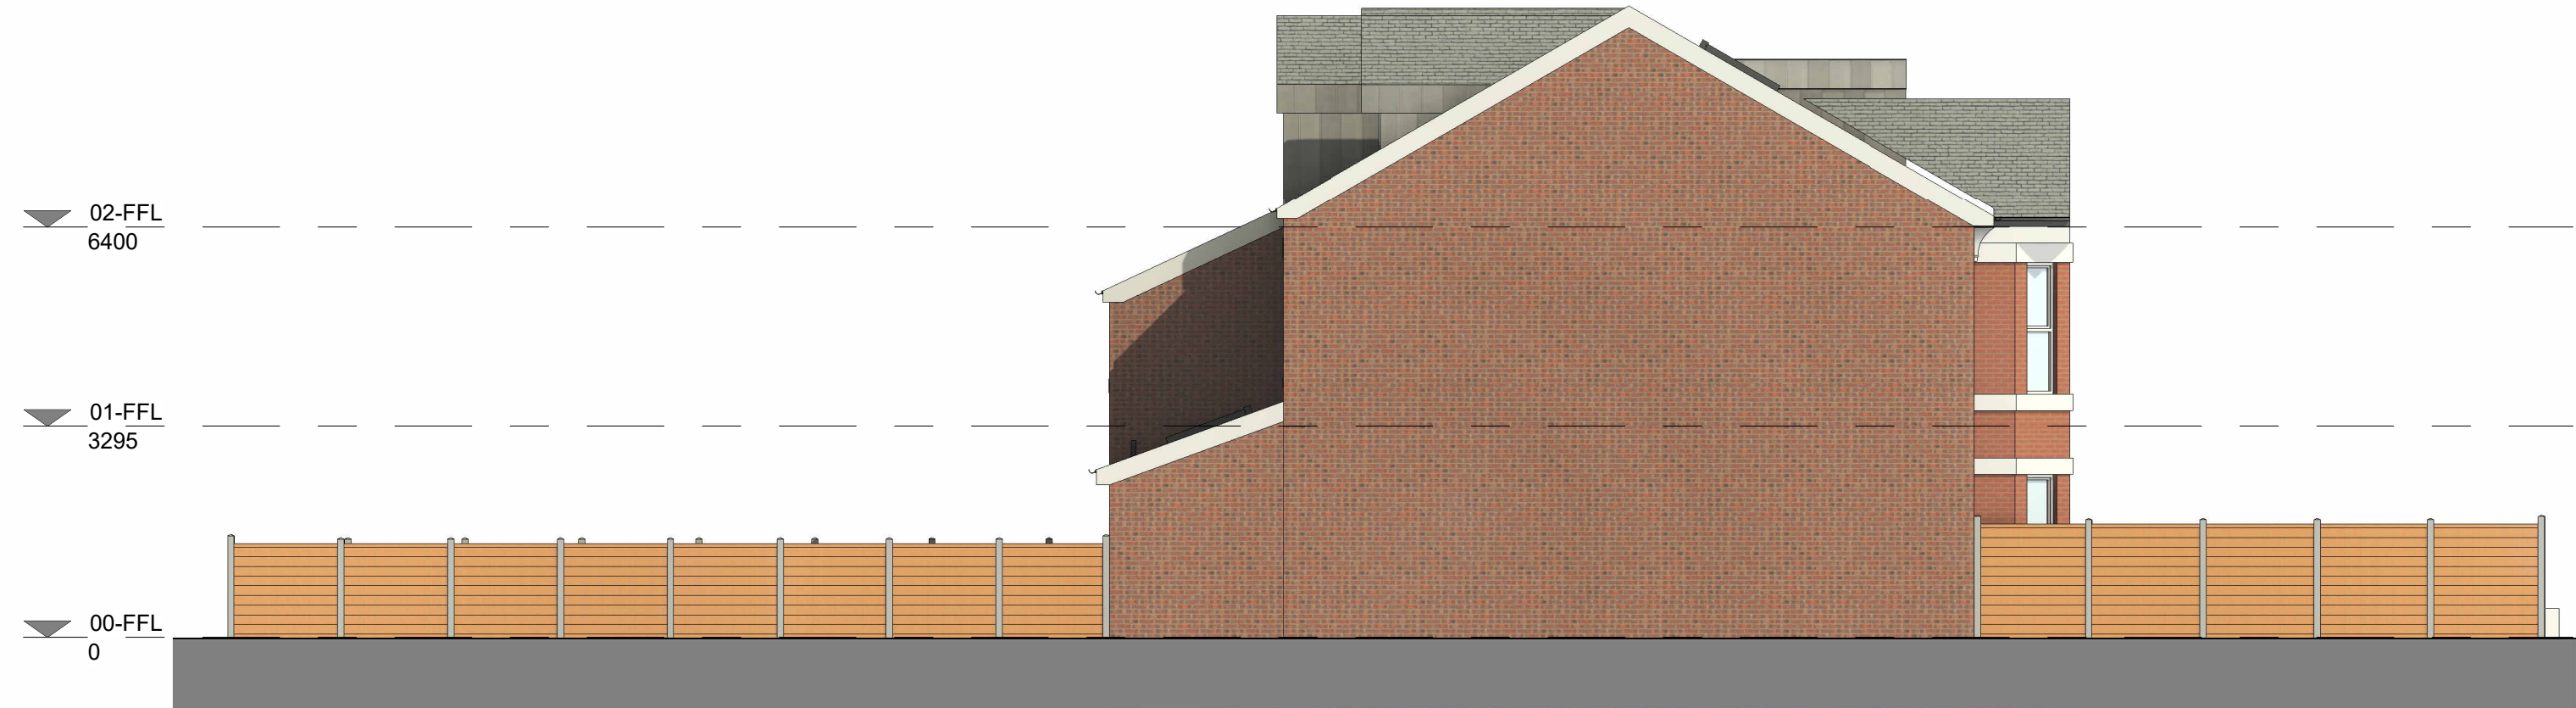

4 Proposed South West Elevation
1 : 100