



Notes:
Do not scale from this drawing.
All dimensions are in millimetres unless otherwise noted.
All dimensions to be checked on site before proceeding with work.
All omissions and discrepancies to be reported in writing to Project 3 Architects Ltd.
Areas indicated on this drawing are approximate and indicative only.
© Project 3 Architects Limited Registered in England & Wales Number 08021795.

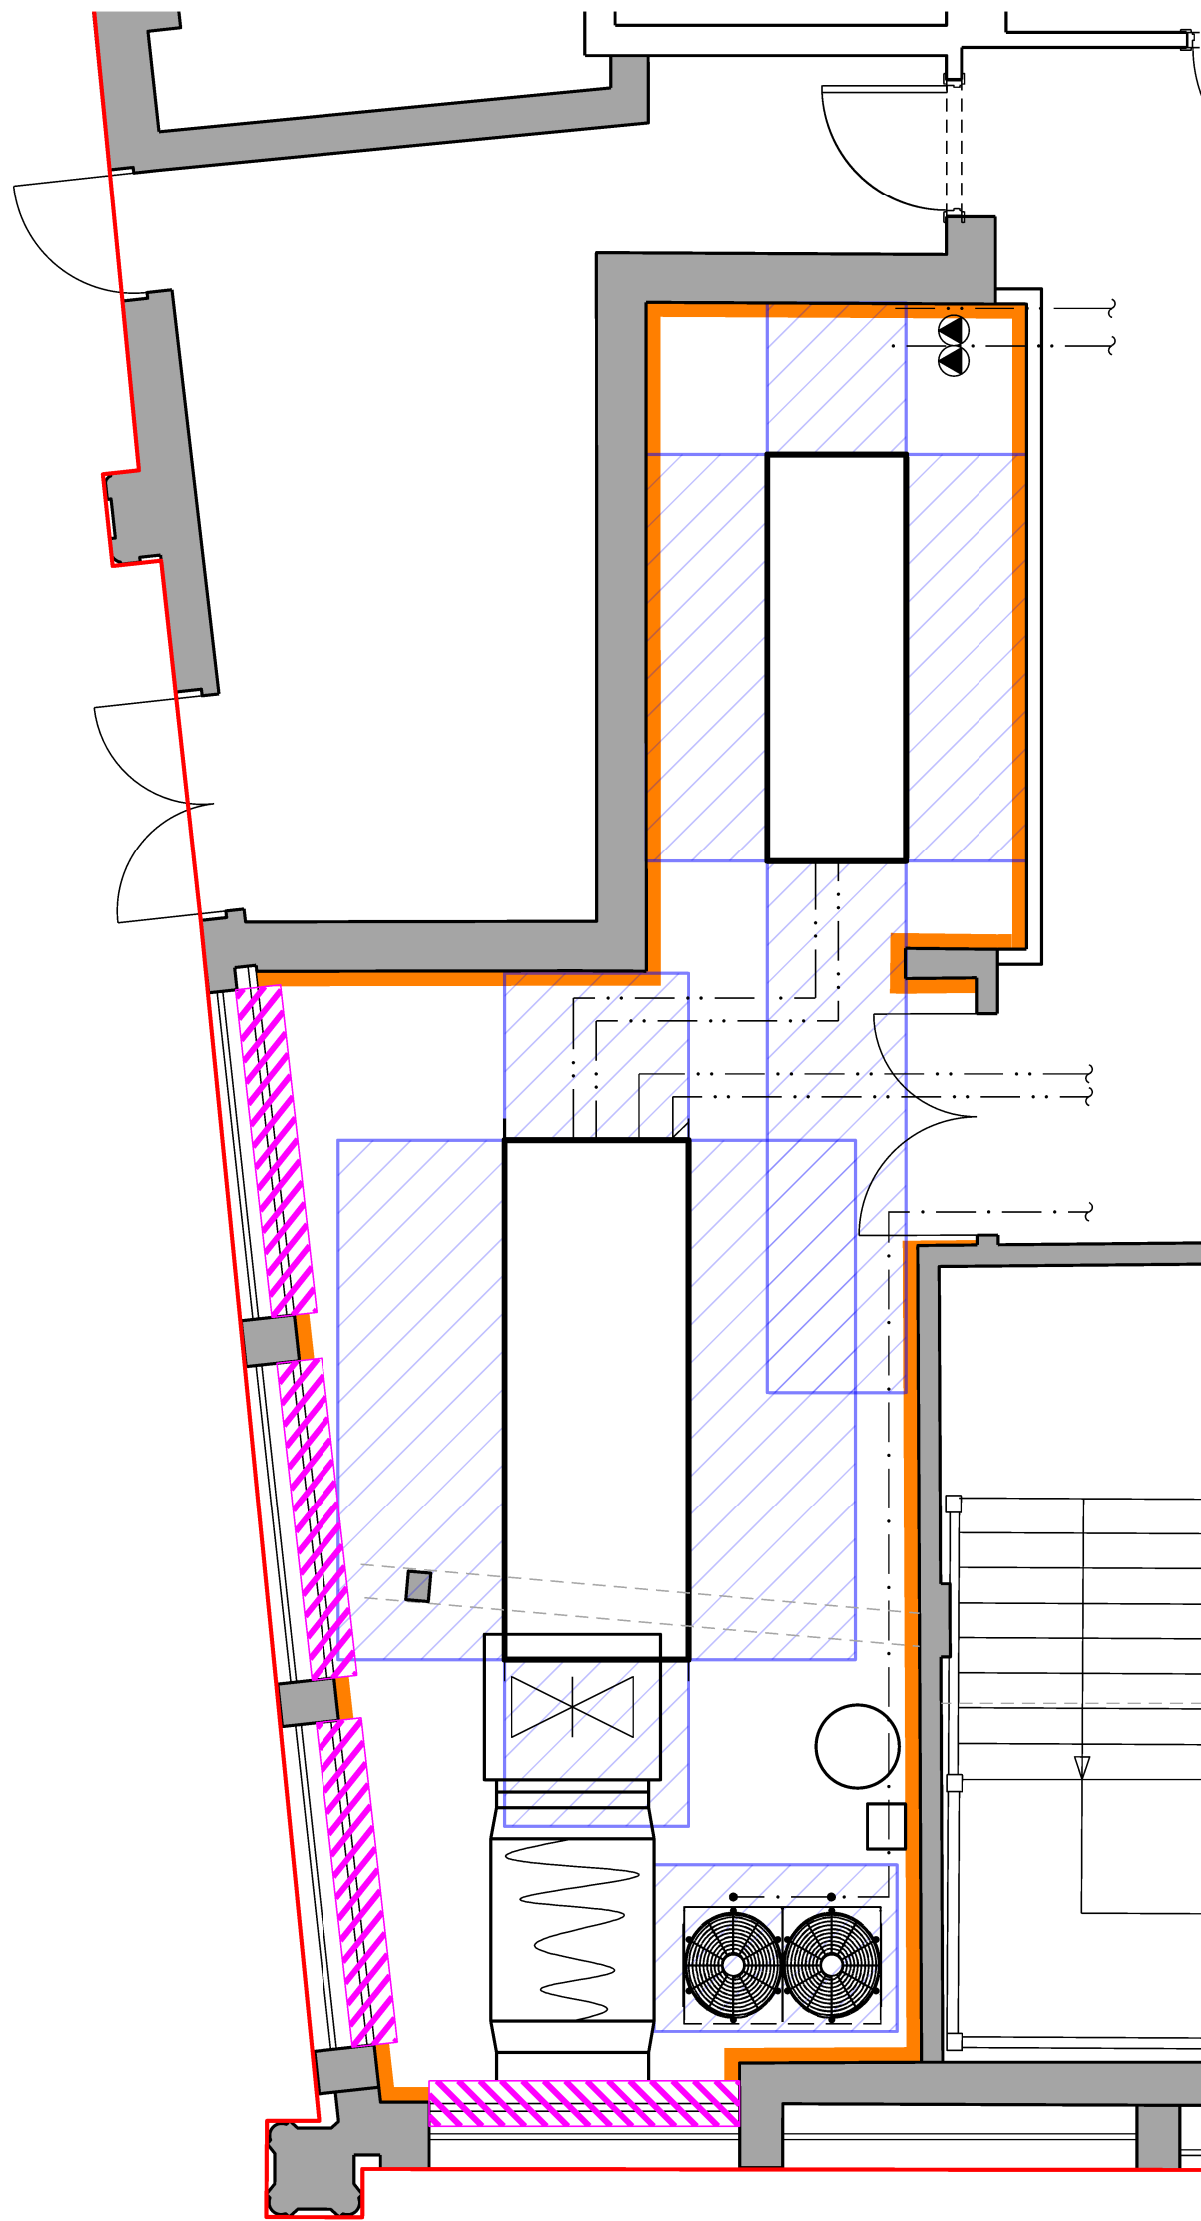

Lower Campfield - Western Plant Room (Cooler Plant)

- KEY**
- Location of Class A absorbent panel (Full Height)
 - Maintenance Zone & Air Discharge Zone
 - 300mm Acoustic Louvres

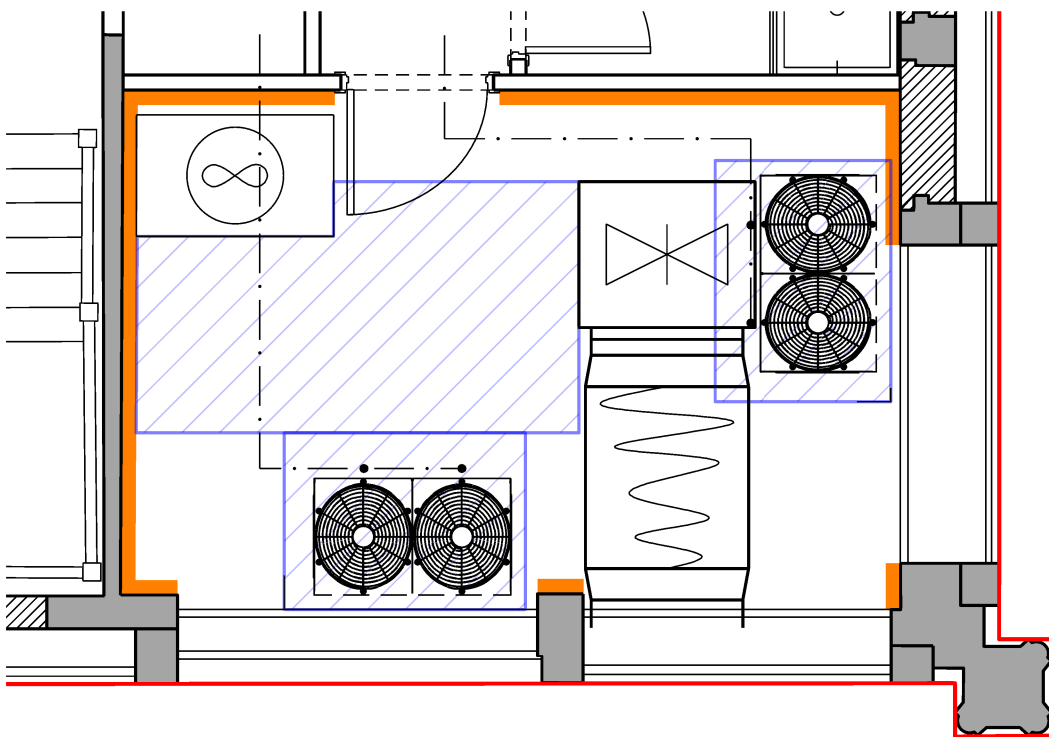

Lower Campfield - Eastern Plant Room (Boiler Plant)

P01	14/12/23	Information	ws
Rev:	Date:	Description:	By:



PROJECT3
architects
4 back grafton street
altrincham
cheshire
WA14 1DY
0161 233 0575
mail@project3architects.com
www.project3architects.com

Project:
Lower Campfield
Liverpool Road, Manchester
Title:
Lower Campfield, Plant Rooms
GA Plan overlayed with services
Status: Scale @ ISO A3:
INFORMATION ONLY 1:100
Drawing Number: Revision:
0774-P3A-XX-XX-DR-A-SK103 P01